



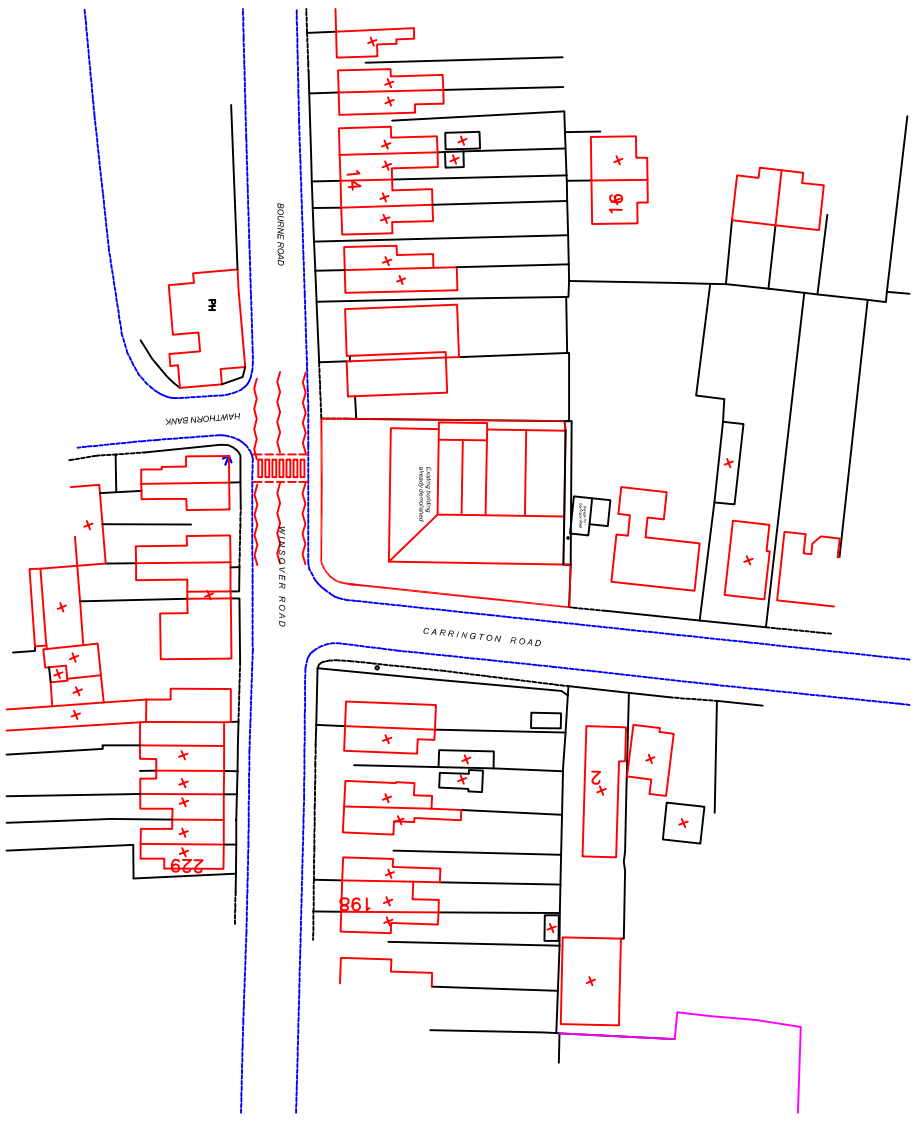

Location Plan @ 1:1250

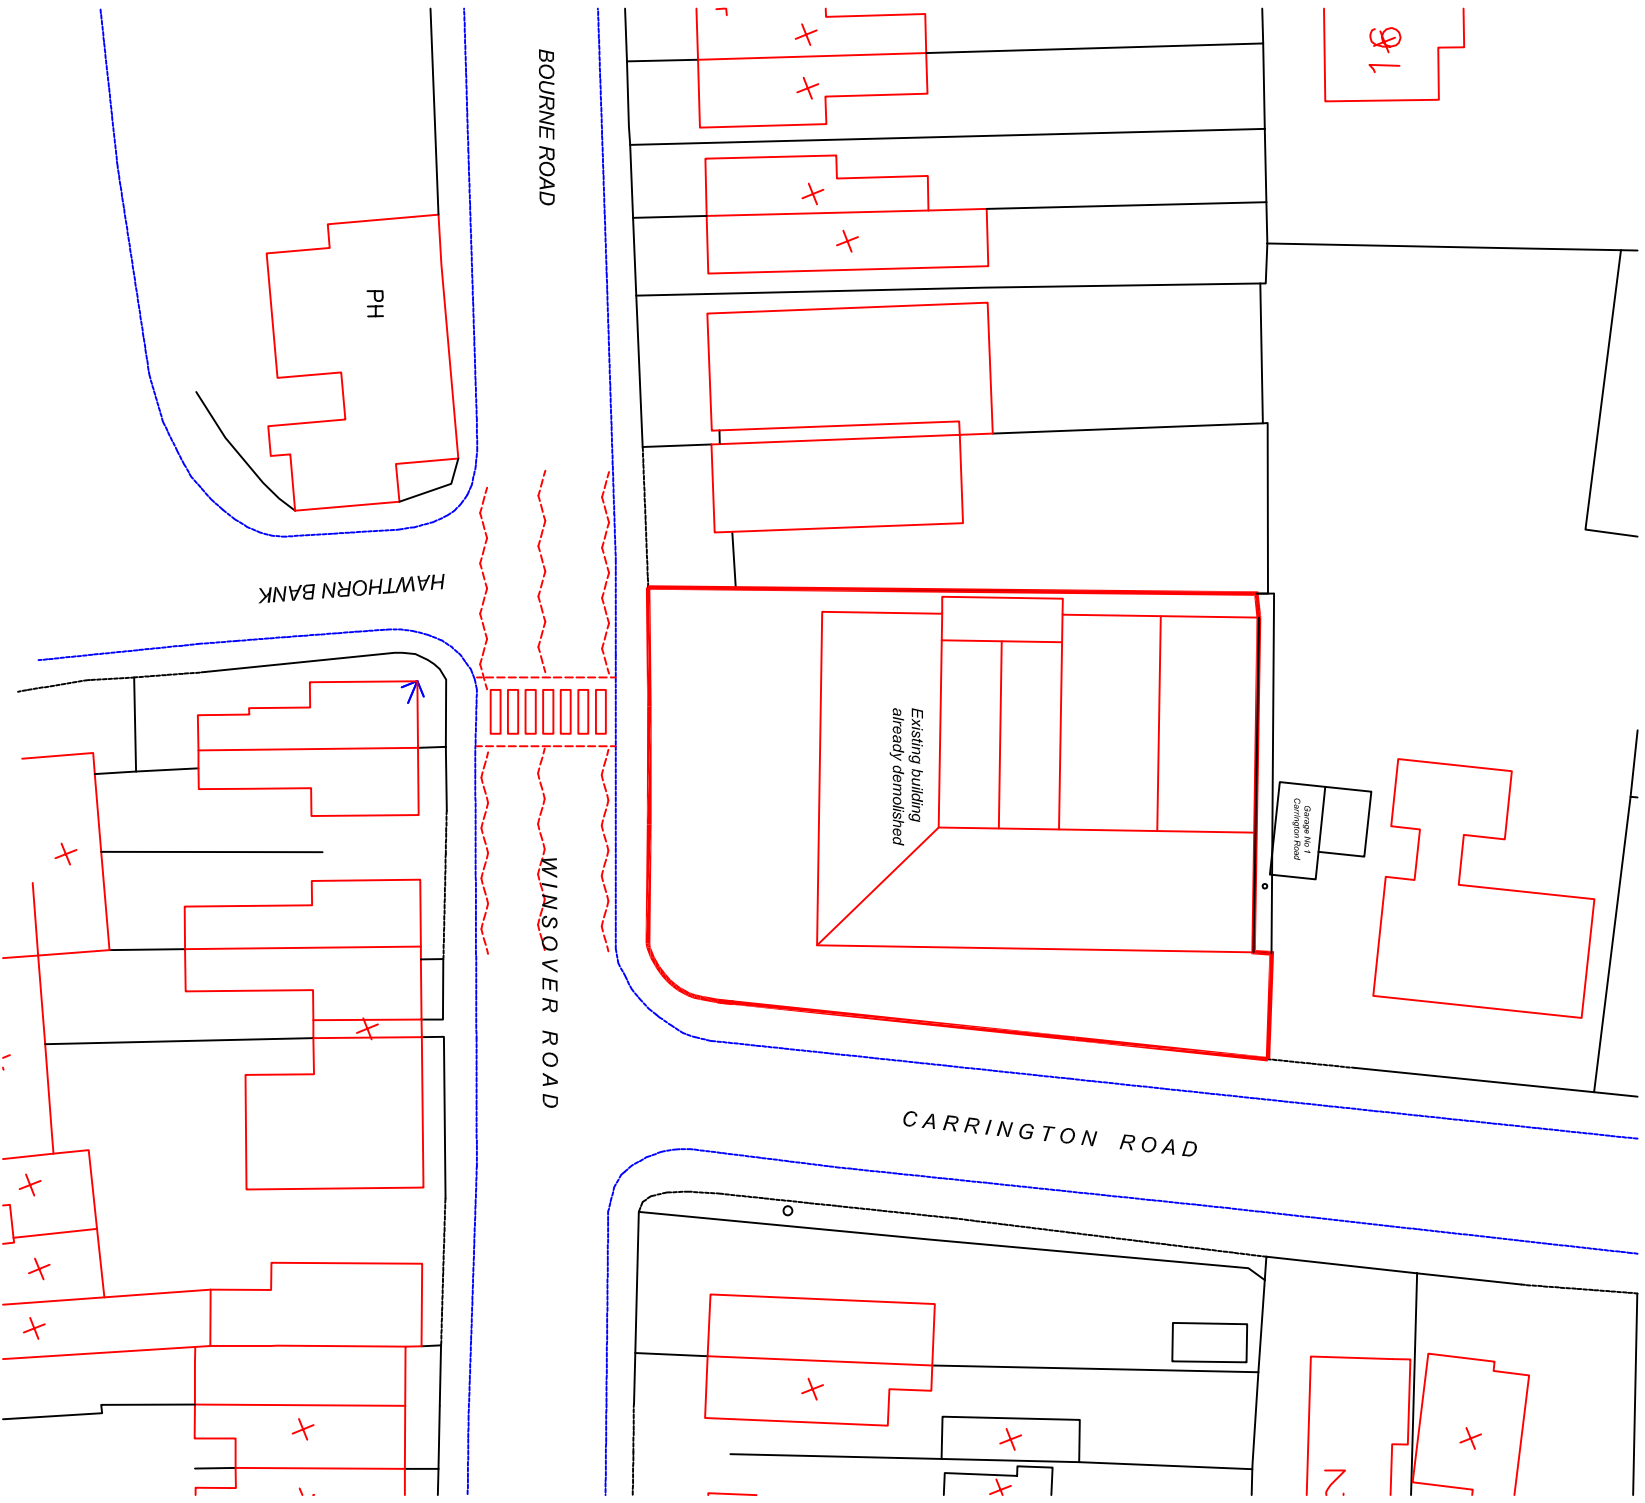

Block Plan @ 1:500

Client	A.F. Blakemore and Son Limited	Revision	-
Site Address	210 Winsover Road, Spalding, Lincolnshire	Issue	Planning
Drawing Title	Location, Block and Existing Site Plan	Drawn By	SH
Date	16.04.2015	Scale	1:1250, 1:500, 1:100 @ 1:100 CAD
		Dwg No	1918/PL01

adm

Surveyors Ltd

ADM Surveyors Limited
Building Surveying Services
3a The Parade, Newham Avenue,
Spalding, Lincolnshire, PE9 1AA
Tel: 0116 277527 Fax: 0116 277529
Email: office@admsurveyors.co.uk

partner

RICS

LABC

WINSOVER ROAD