




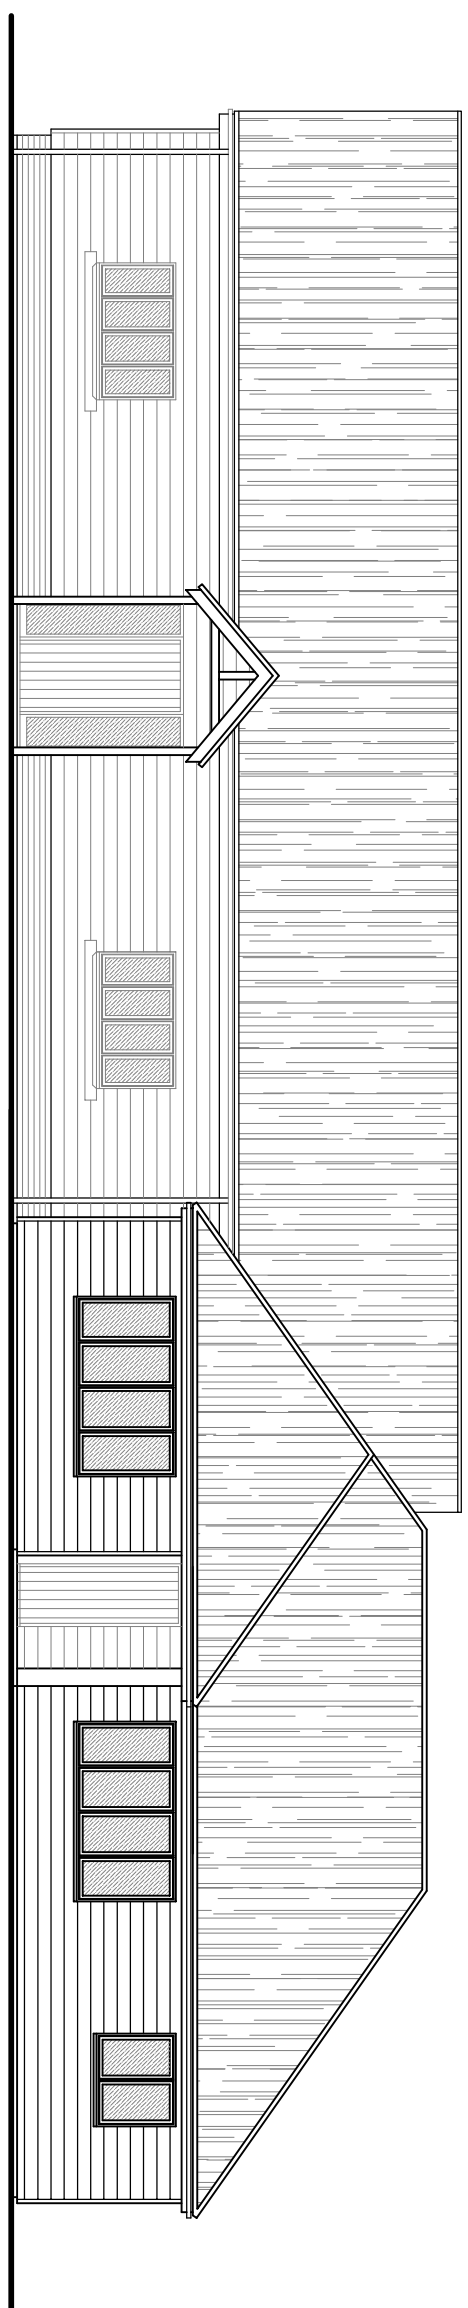


FRONT ELEVATION

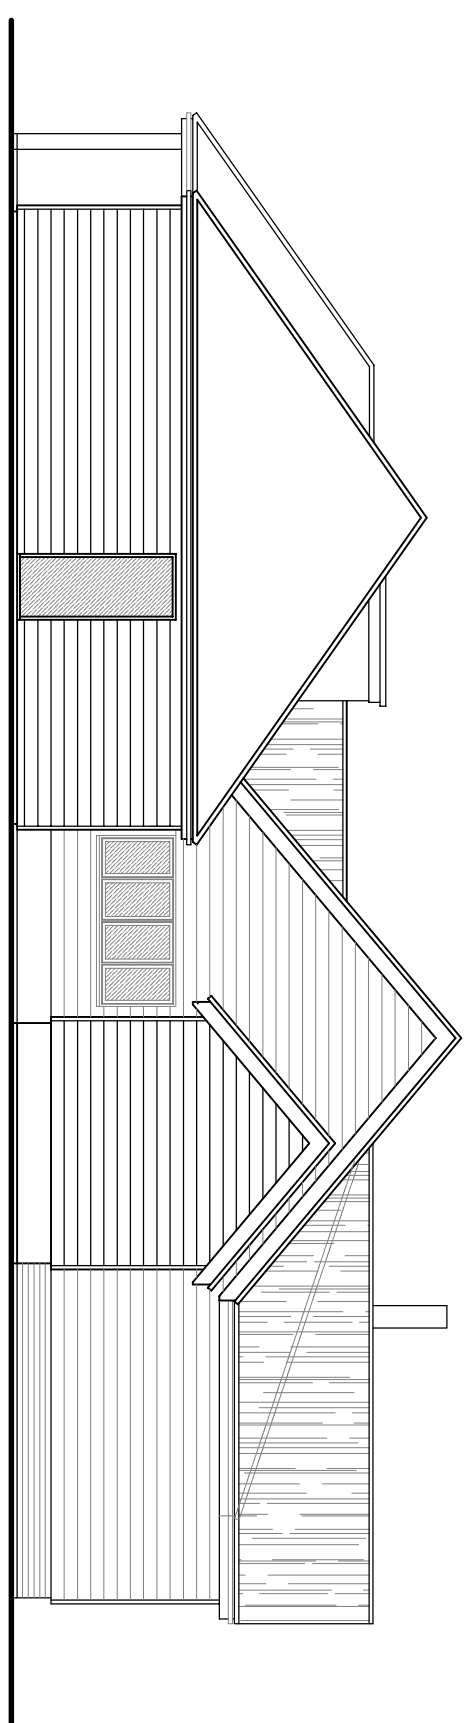


SIDE ELEVATION

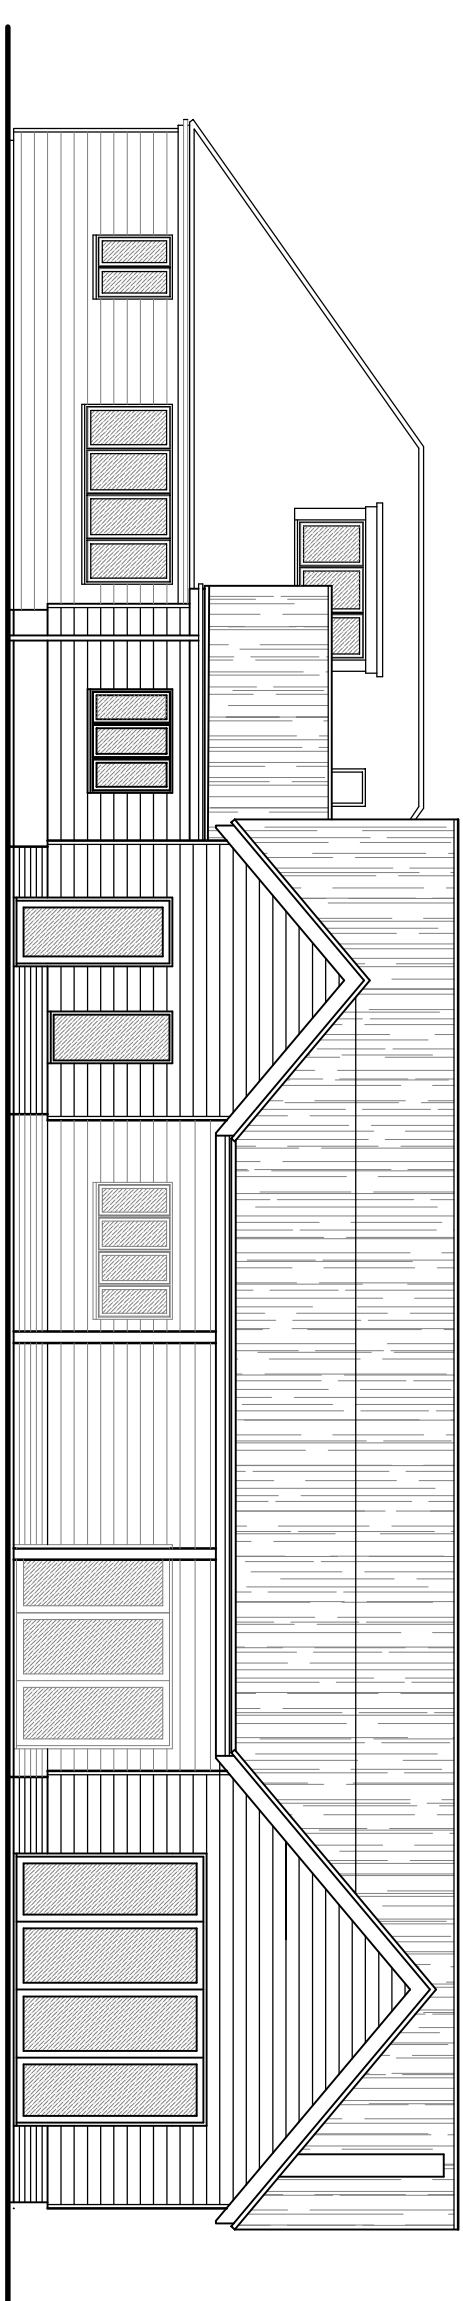

REAR ELEVATION

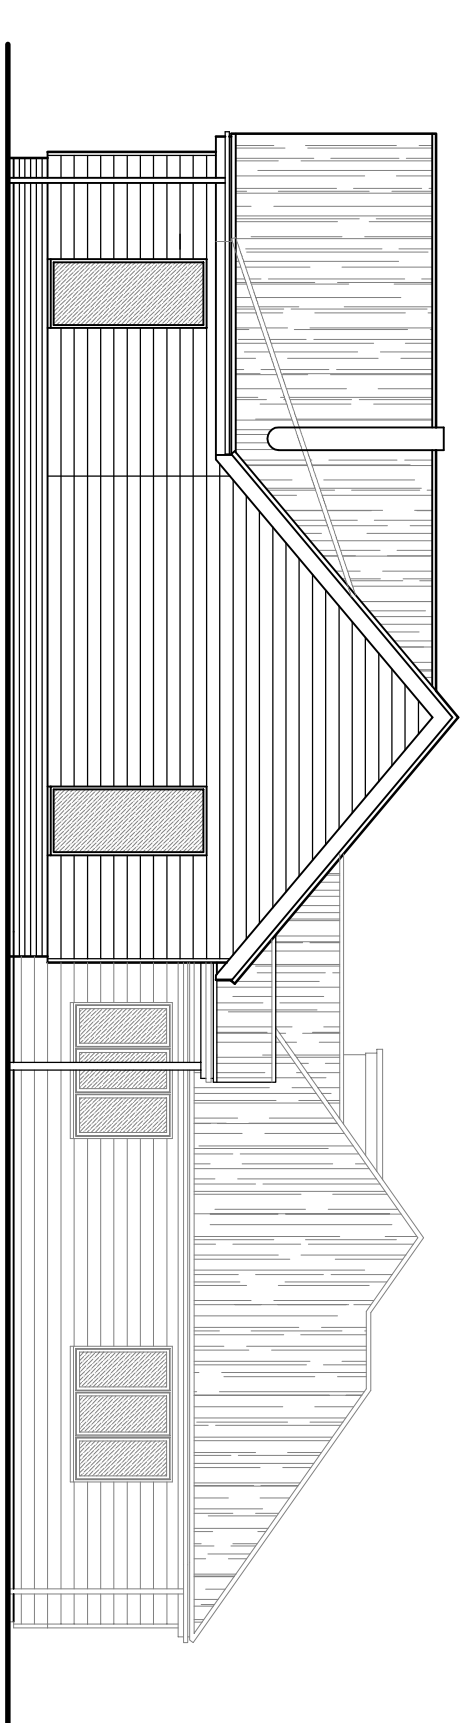

SIDE ELEVATION

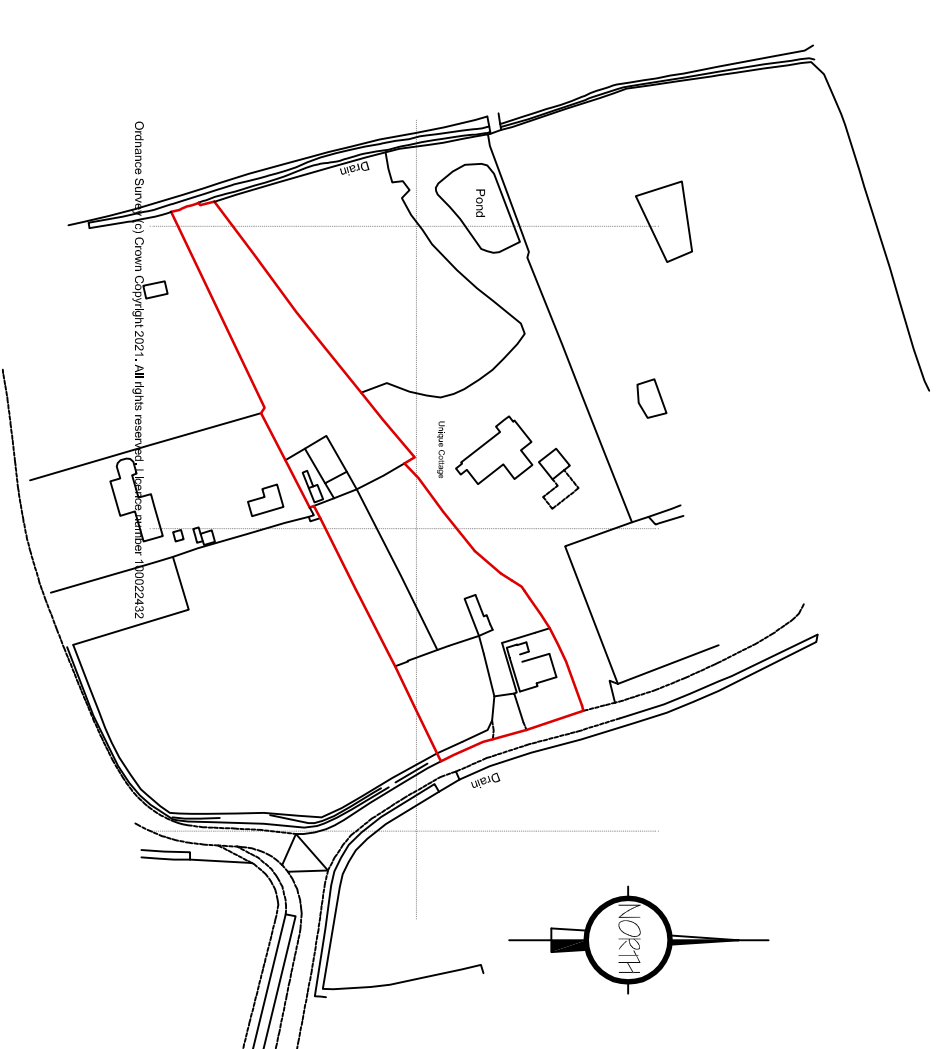

LOCATION PLAN 1:2500C

Materials Schedule

Walls: European Oak - Feathered Edge

Reclaimed Cambridge Buff Bricks - Imperia

Roof: Spanish Slate - Green

Doors & Windows: 11PV, Finish Casement - Trimet - 1. Inla

Gutters & Downpipes: Brushed Metal

B	GLEN ARBOUR- RCT MARIKHA	MAY 2021
A	GLEN ARBOUR-VIS	MAY 2021
ref:	mariakha	

G. R. MERCHANT LTD.
I-ENG AMICE FIVO

**ARCHITECTURAL, STRUCTURAL
AND LAND DRAINAGE
CONSULTANTS**

4 Wrlights Mews
12A Park Road, Holbeach,
Spalding, Lincs. PE12 7EE
Tel: 01406 490800
Fax: 01406 425744

E-Mail: gr.merchant@btconnect.com

Project
ALTERATIONS & EXTENSION
"THE BUNGALOW"
FILLNEY LANE SOUTH
SPALDING, CALIF. 95126 FA

Client
W. WOOD & J. CALE

Drawing
ELEVATIONS - PROPOSED
SITE PLAN - PROPOSED
LOCATION PLAN

Job Ref.	Drawing No.
----------	-------------

APR 2021

1:50, 1:100 (Unless Otherwise Stated)

DO NOT SCALE FROM THIS DRAWING

[illegible]