



DO NOT SCALE  
ALL DIMENSIONS TO BE CHECKED ON SITE

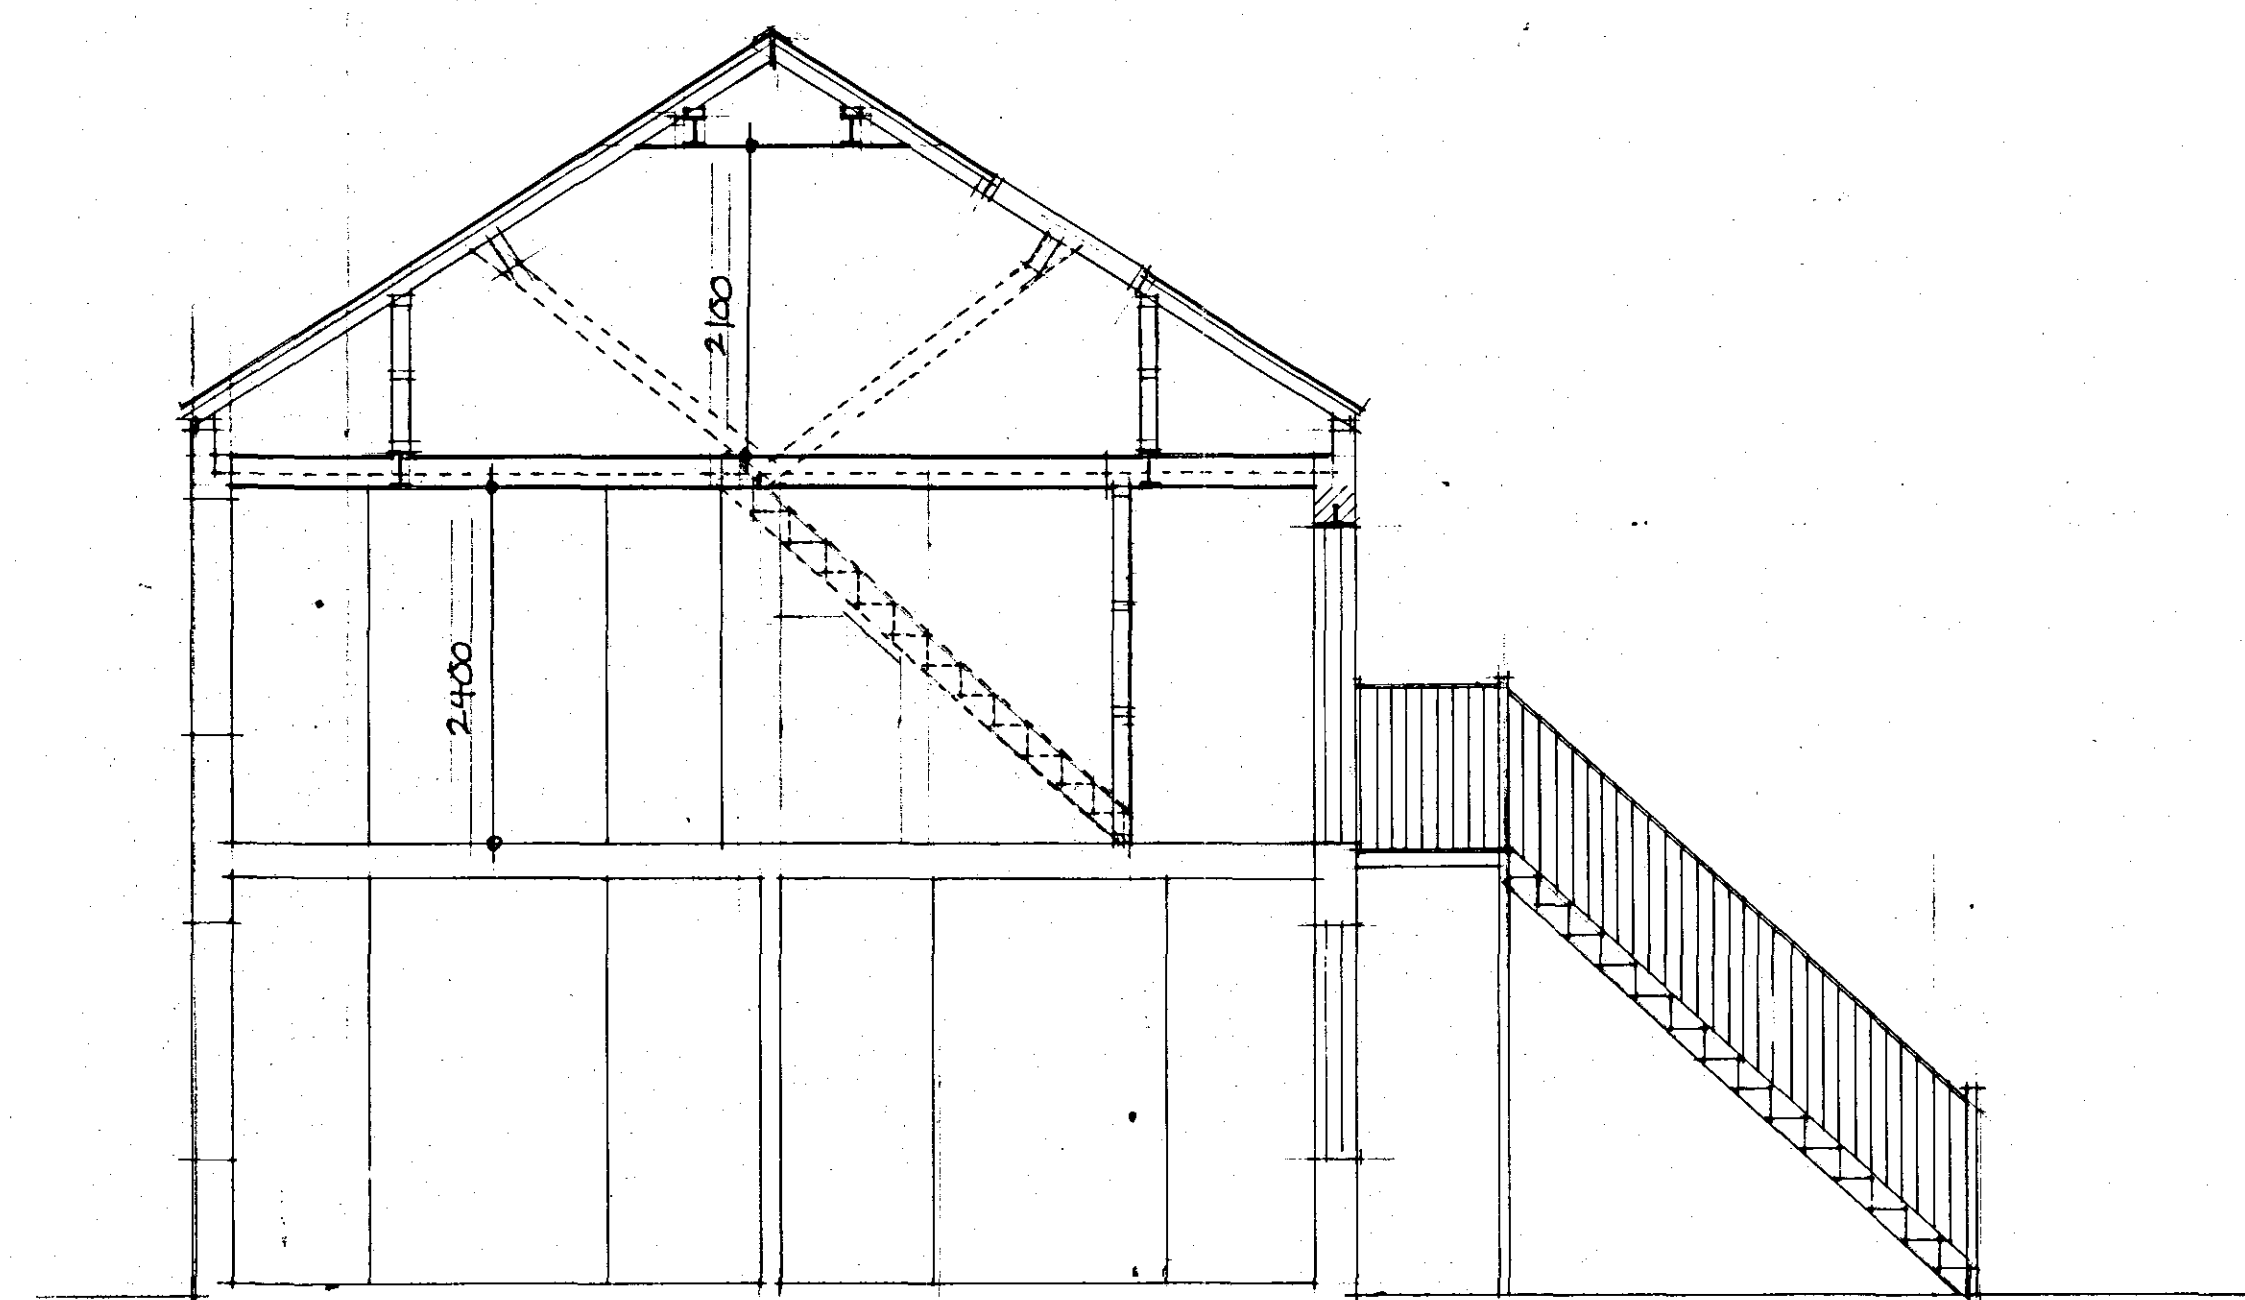


SECTION A-A

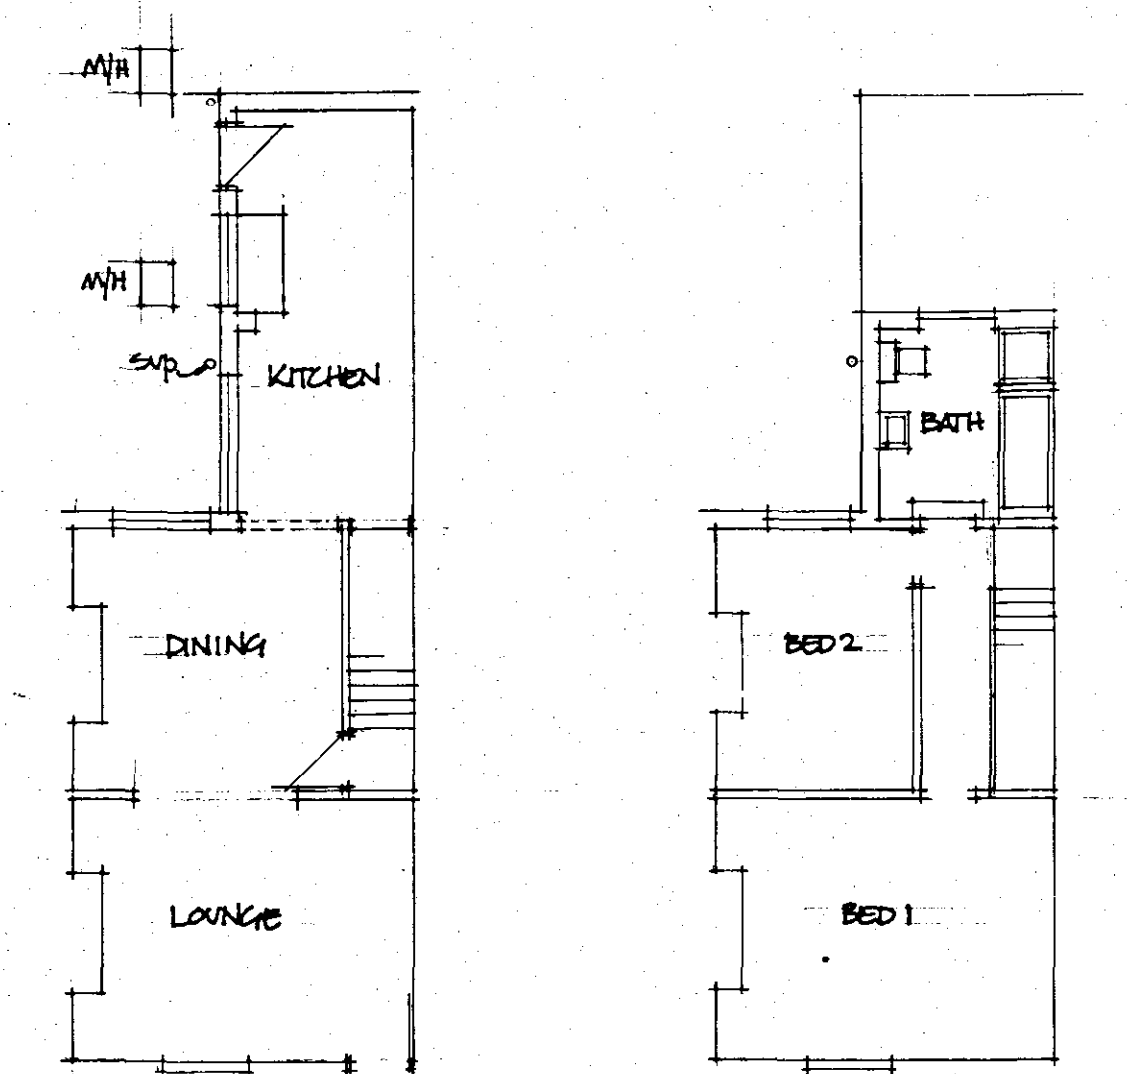

EXTG. GROUND FLOOR


EXTG. FIRST FLOOR

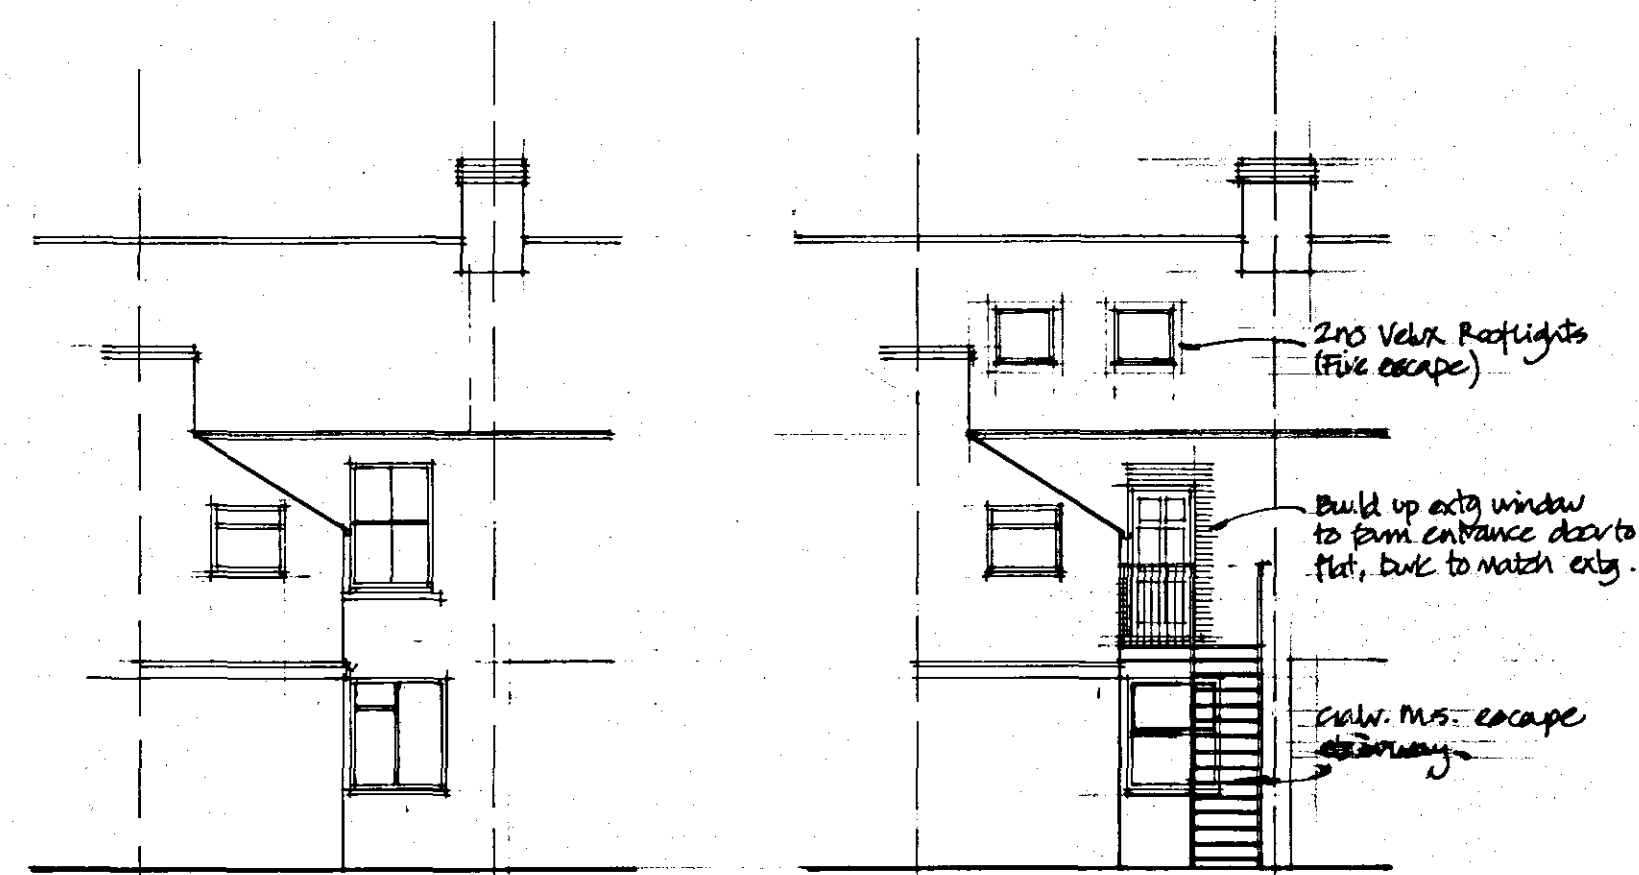


EXTG. REAR ELEVATION

PROPOSED REAR ELEVATION


DETERMINE(1)  
PLAN

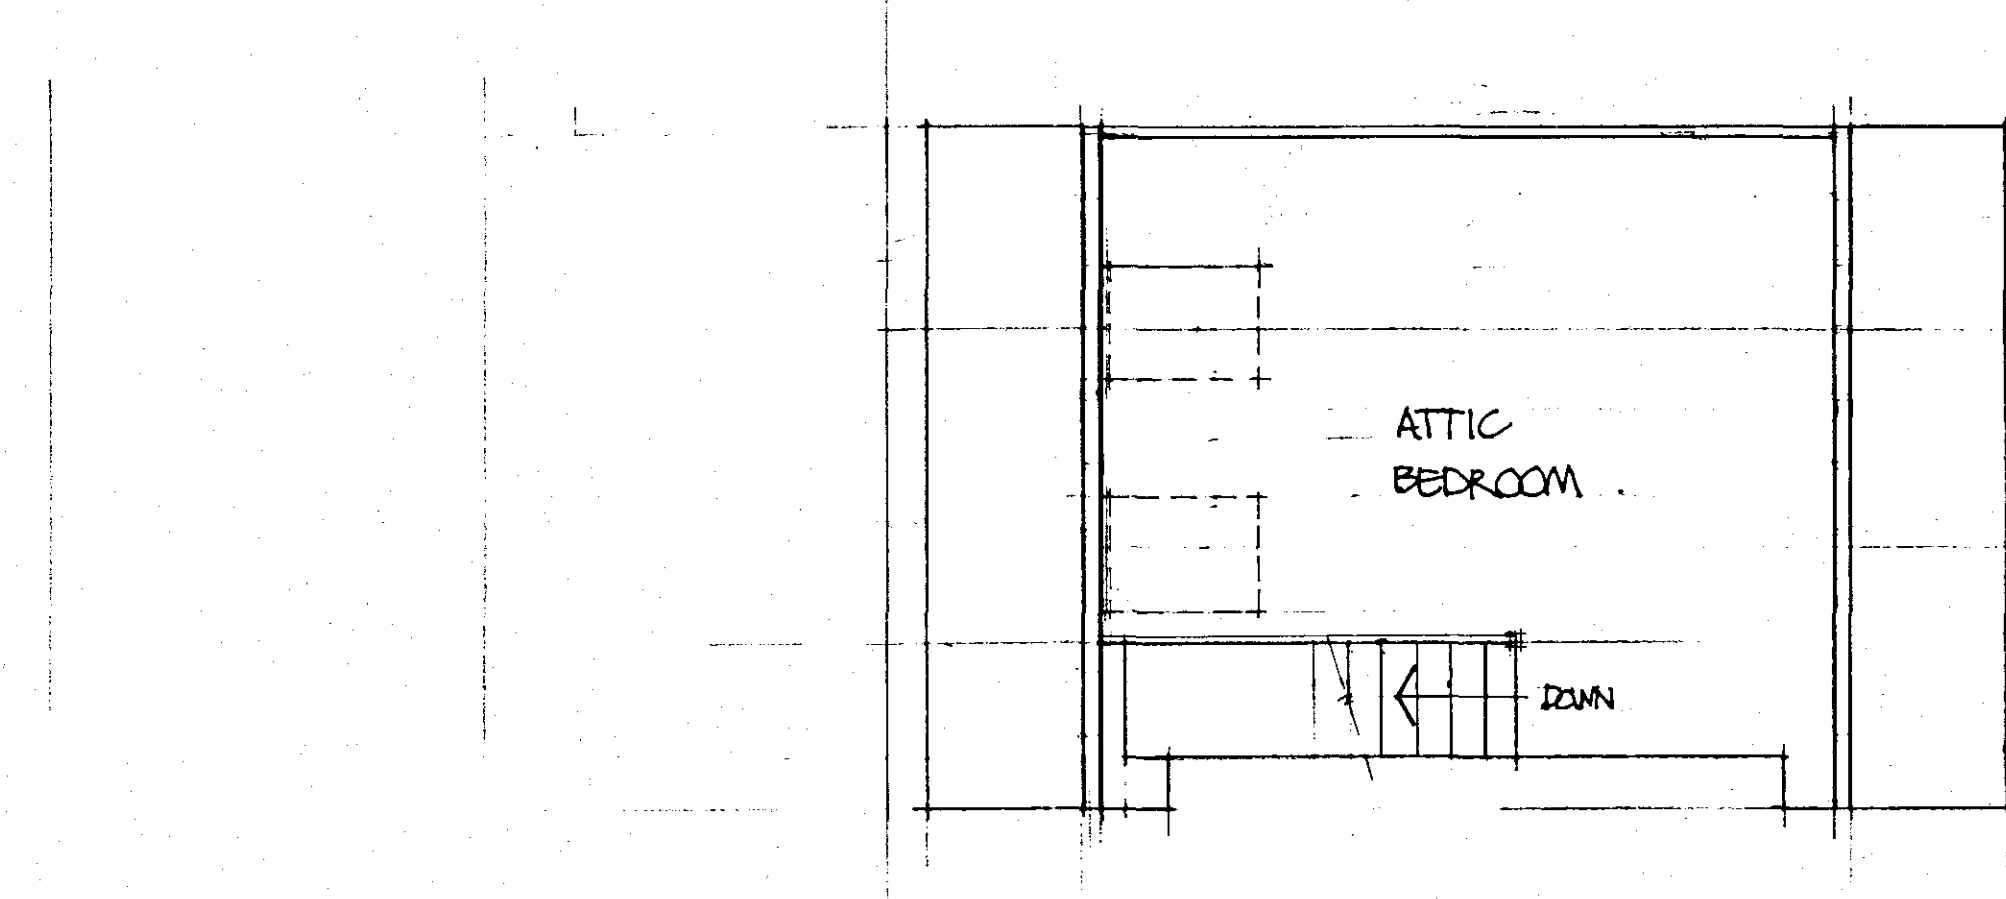

ATTIC SPACE

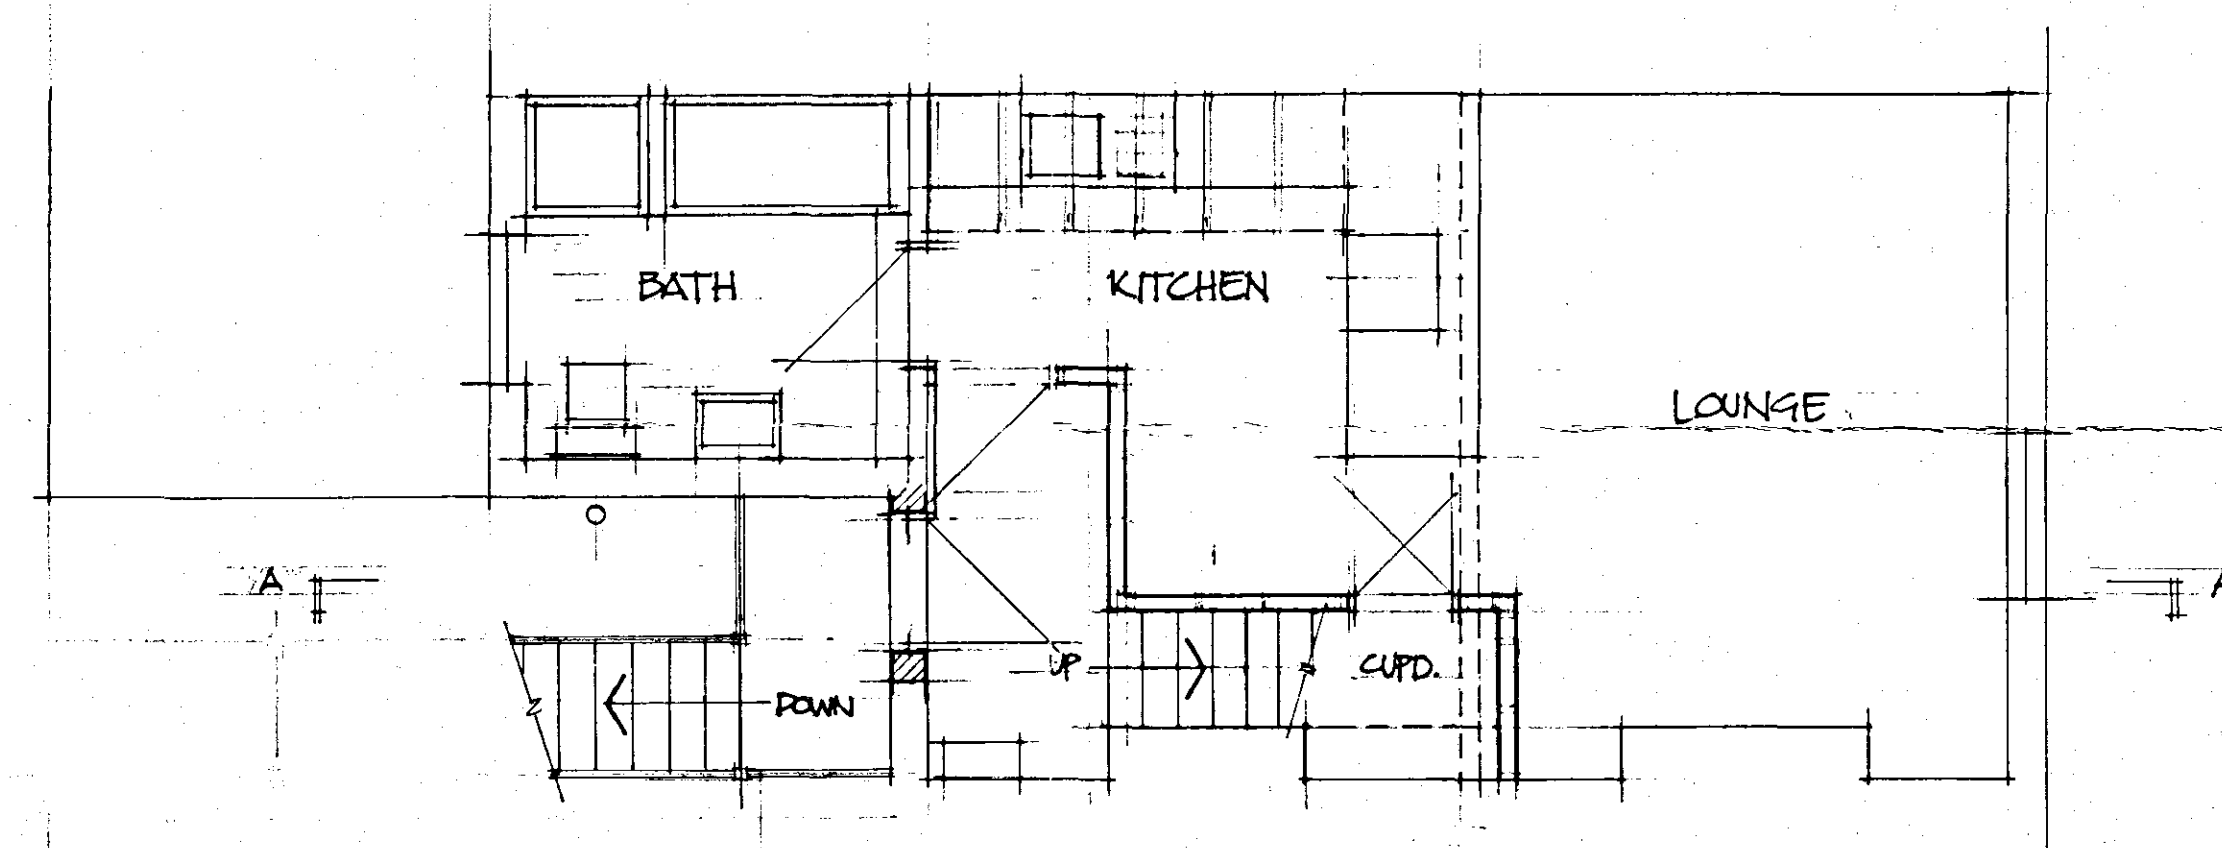

PROPOSED FIRST FLOOR FLAT

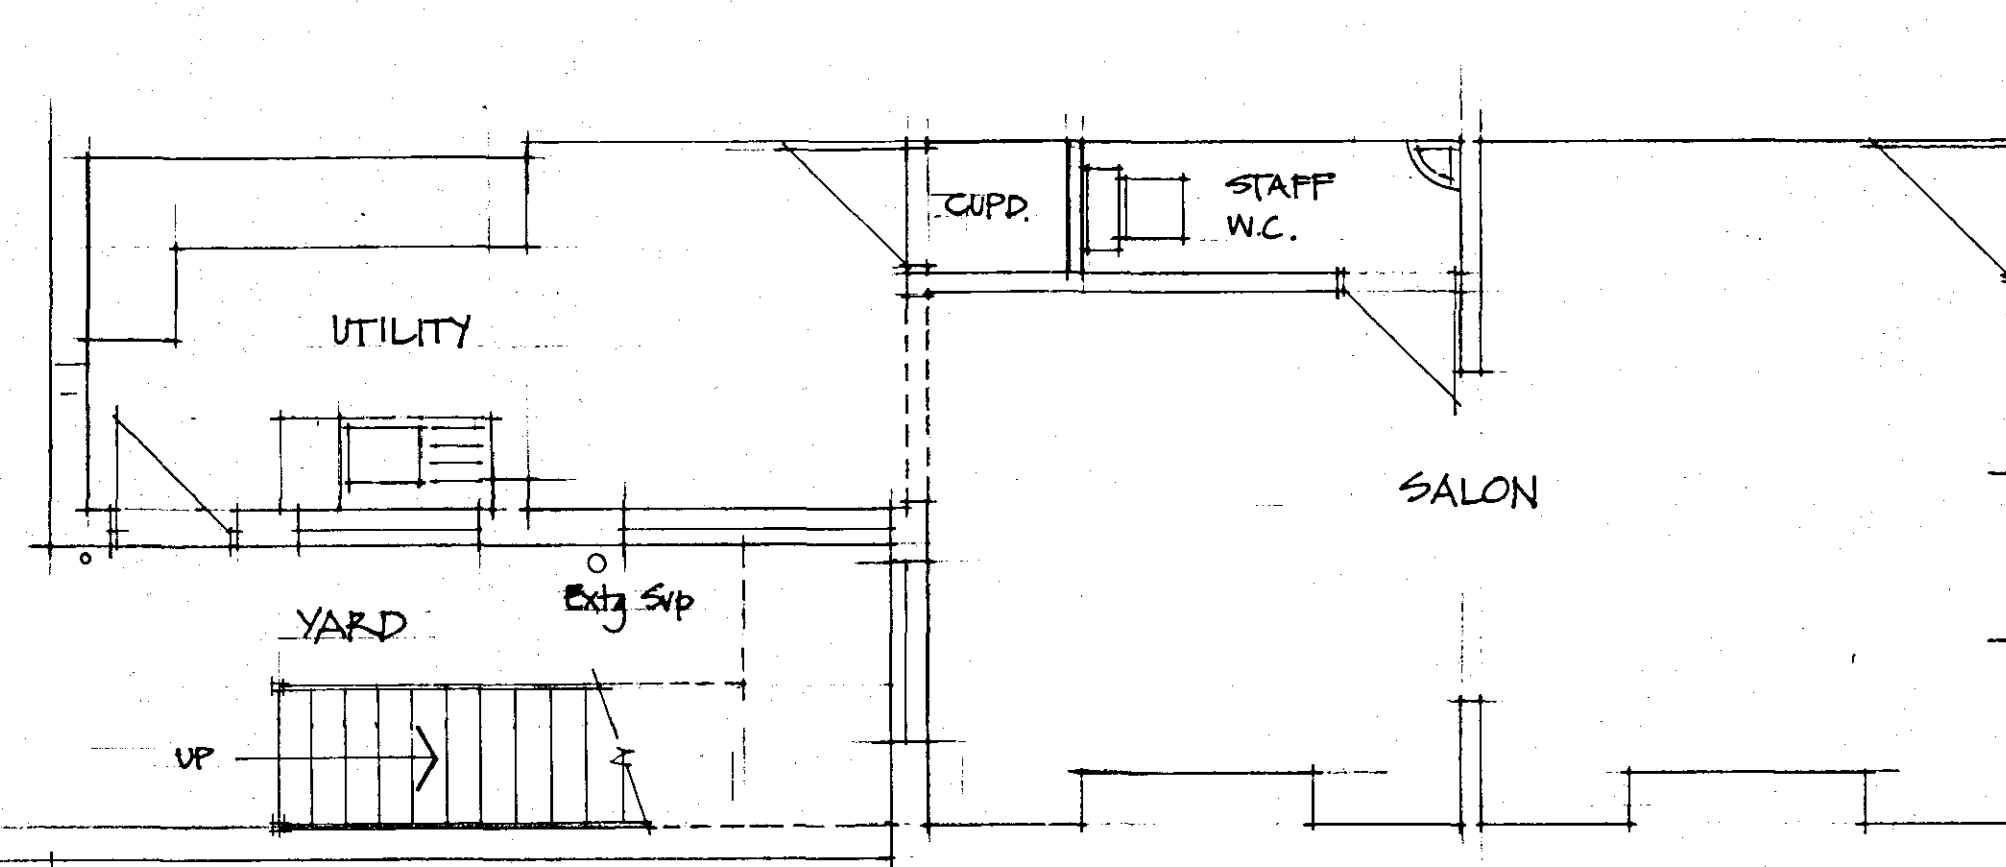

PROPOSED GROUND FLOOR SHOP

19 APR 2005  
0527/05

PROPOSED SHOP WITH FLAT OVER & ATTIC CONVERSION AT 5 VICTORIA STREET, SPALDING, LINCOLNSHIRE  
FOR: MR & MRS M. BOELEMA  
SCALE: 1-100 & 1-50

DATE: APRIL 05

DWG. No. MAB/1/05