


DETERMINED
PLAN

SHDC
Planning & Development

16 JUL 2009

Ref: 0527/09

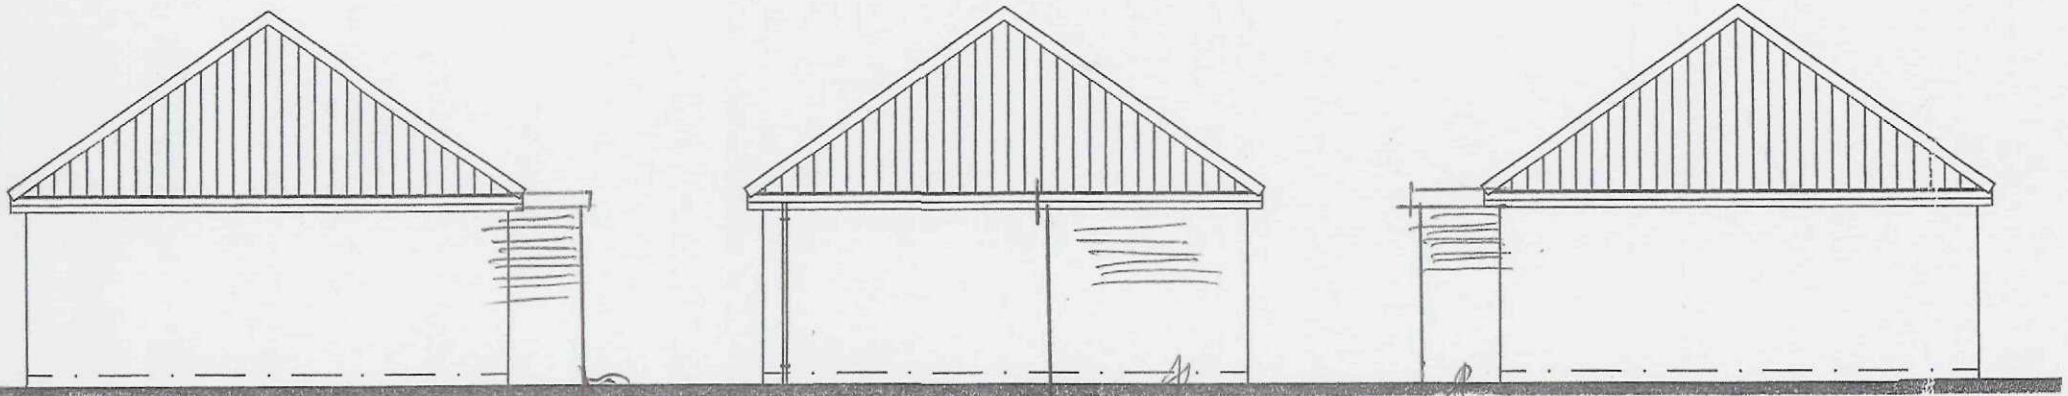

SIDE ELEVATION

REAR ELEVATION extension

SIDE ELEVATION

Scale 1:100


SEE SEPERATE DRAWI

DETERMINED PLAN


SHDC
Planning & Development

16 JUL 2009

Ref: 0527109

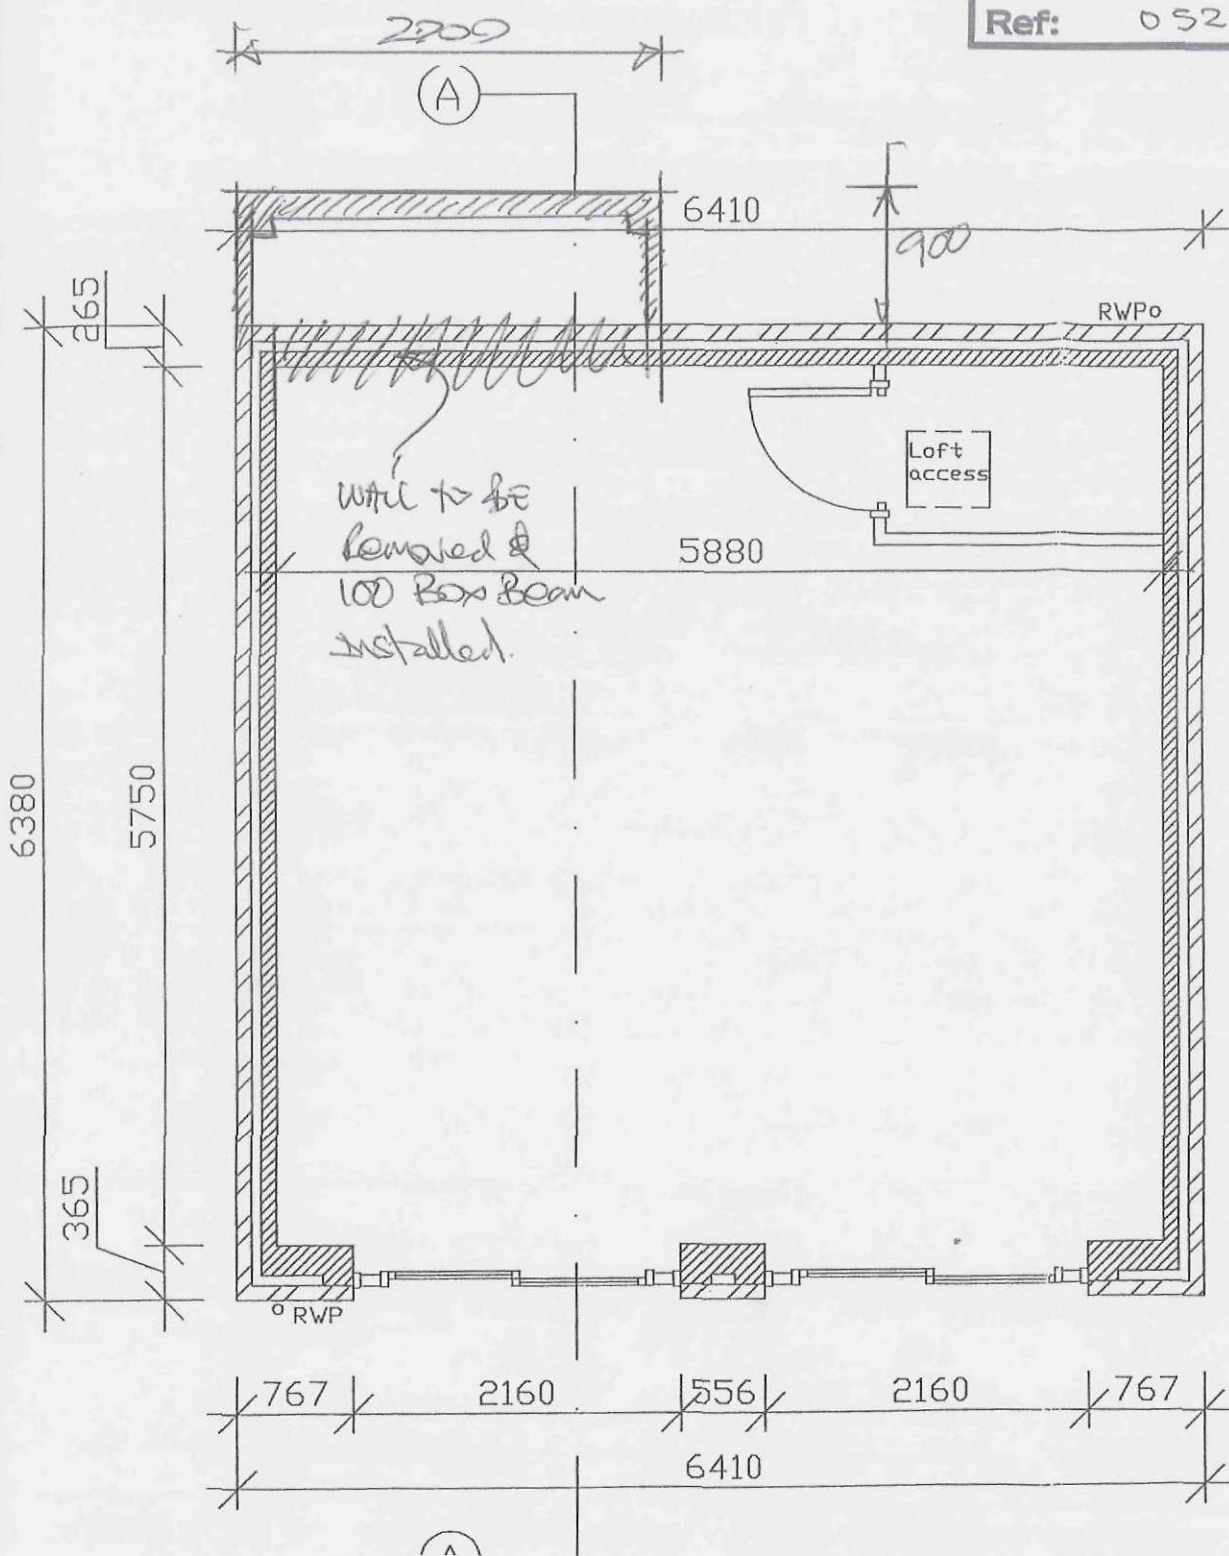

PLOT 38 - 3 TOINTON CLOSE

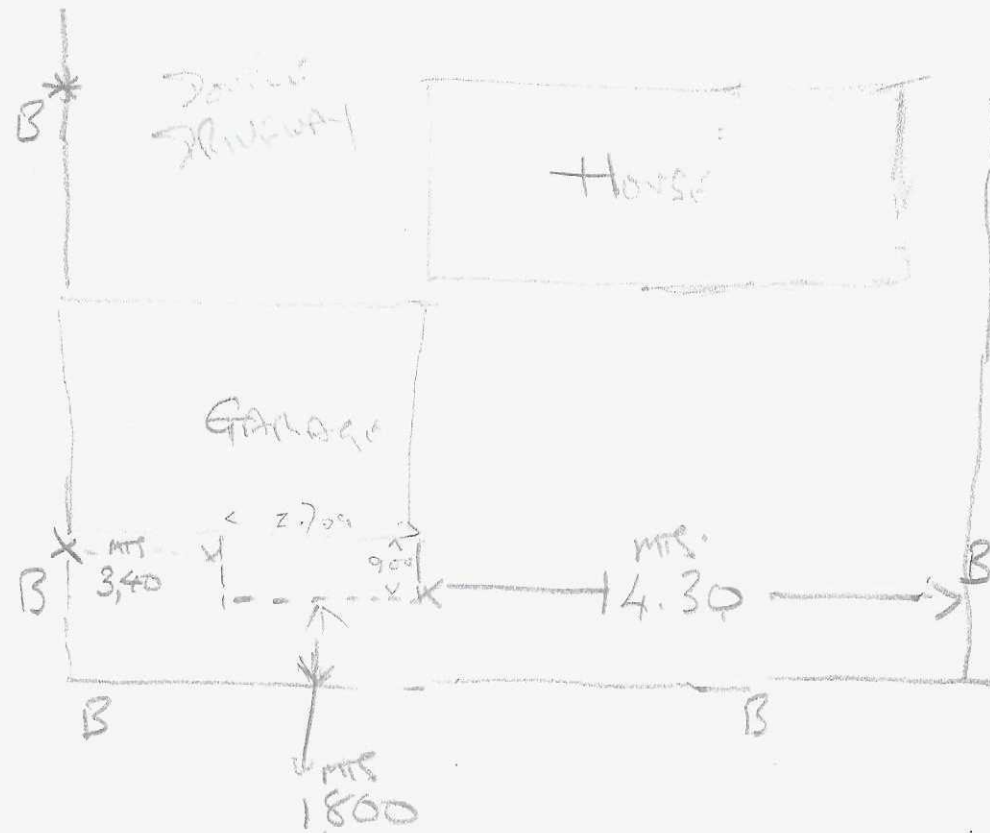

SHDC
Planning & Development
16 JUL 2009
Ref: 0527/09

FILE COPY