


THIS DRAWING IS THE PROPERTY OF MOUCHEL BUSINESS SERVICES. COPYRIGHT IS RESERVED BY THEM AND THE DRAWING IS ISSUED ON THE CONDITION THAT IT IS NOT COPIED, REPRODUCED, RETAINED, OR DISCLOSED TO ANY UNAUTHORISED PERSON, EITHER WHOLLY OR IN PART WITHOUT THE CONSENT IN WRITING OF MOUCHEL BUSINESS SERVICES.

NOTES:

- 1) THIS DRAWING SHALL BE READ IN CONJUNCTION WITH THE MOUCHEL PARTICULAR AND STANDARD SPECIFICATIONS.
 - 2) ALL DIMENSIONS AND LEVELS TO BE VERIFIED ON SITE.
 - 3) ONLY FIGURED DIMENSIONS TO BE USED. DO NOT SCALE THIS DRAWING.
- ANY DISCREPANCIES TO BE NOTIFIED TO THE ORIGINATOR OF THIS DRAWING IMMEDIATELY. IF IN DOUBT, ASK.

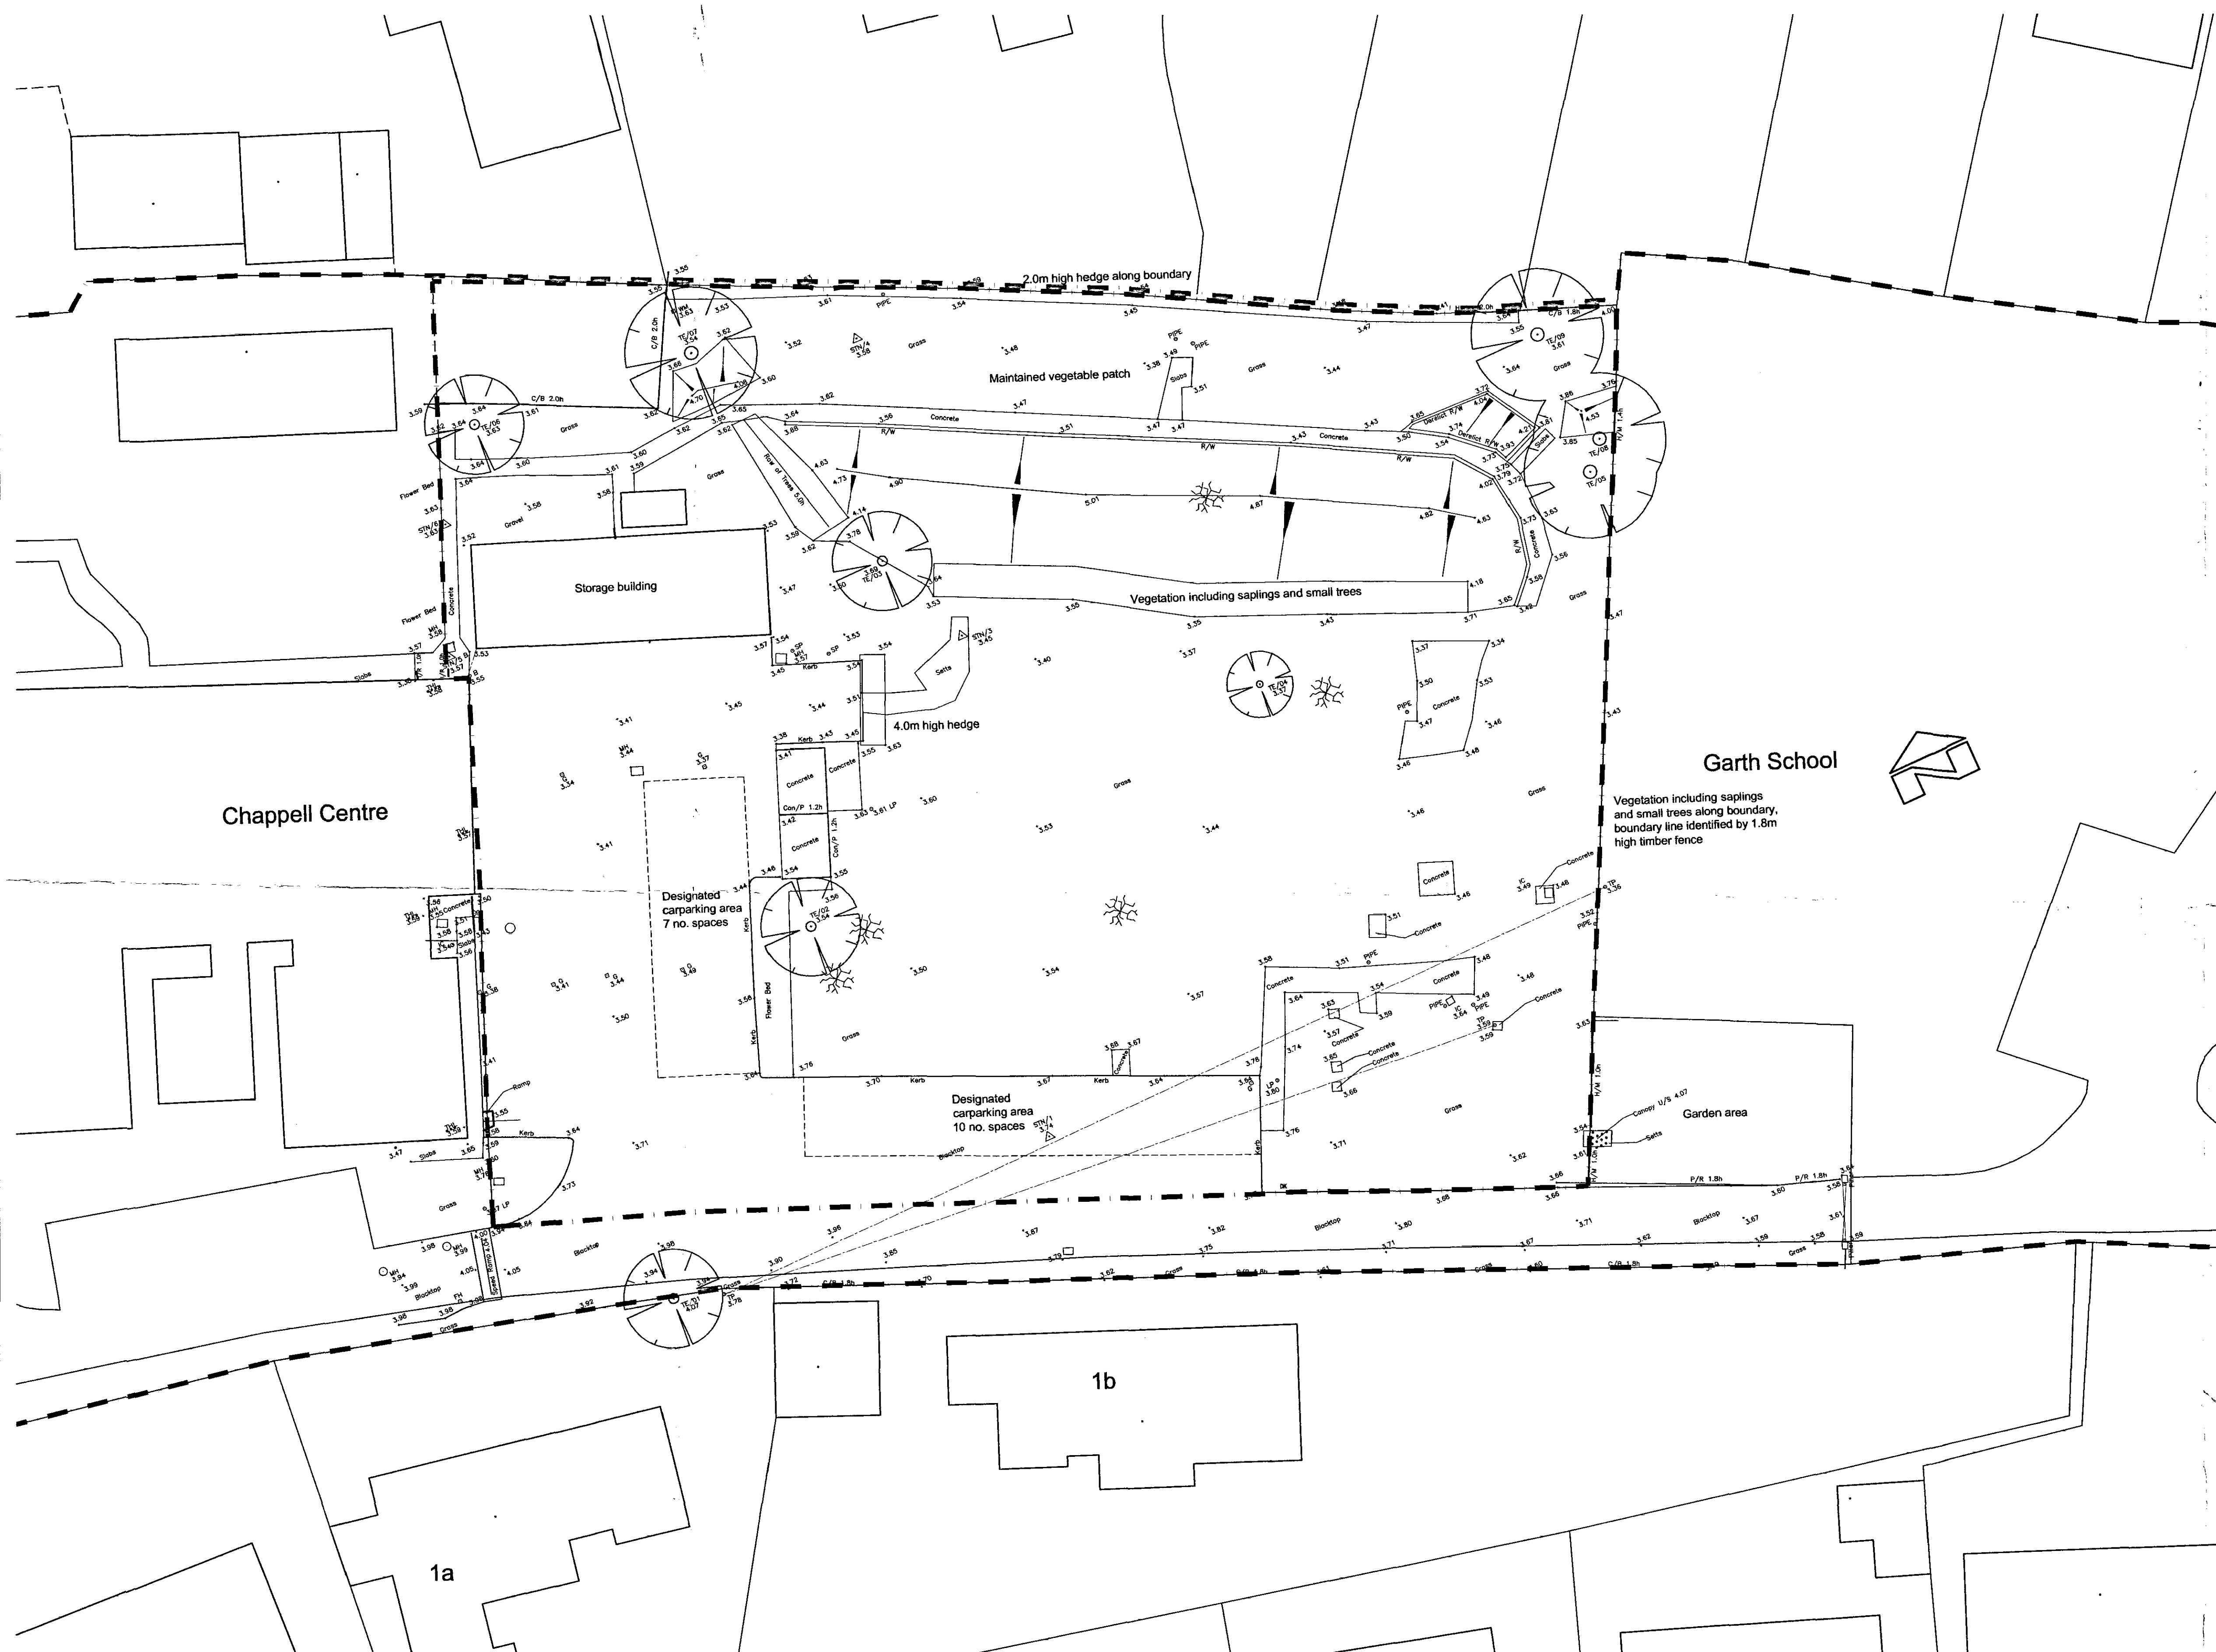

Site Plan As Existing- 1:200

**DETERMINED
PLAN**

Rev.	Date	Description	By	Checked By

mouchel 
business services
Mill House • Brayford Wharf North • Lincoln • LN1 1YT
Tel: 01522 836836 • Fax: 01522 516050
www.hbs.uk.com

Client
Lincolnshire County Council

Project
New Chappell Respite Centre, Spalding

Drawing Title
Site Plan As Existing

Drawn By
GDM

Checked By

Scale
1:200 @ A1

Date
11.02.08

Project No.
SC/008/0061

Drawing No.
05

Revision

Drawing Status
Planning

Lincolnshire
County Council
11.02.08
Planning &
Conservation

SHDC
Planning & Development
29 APR 2008
Ref: 0529/08