

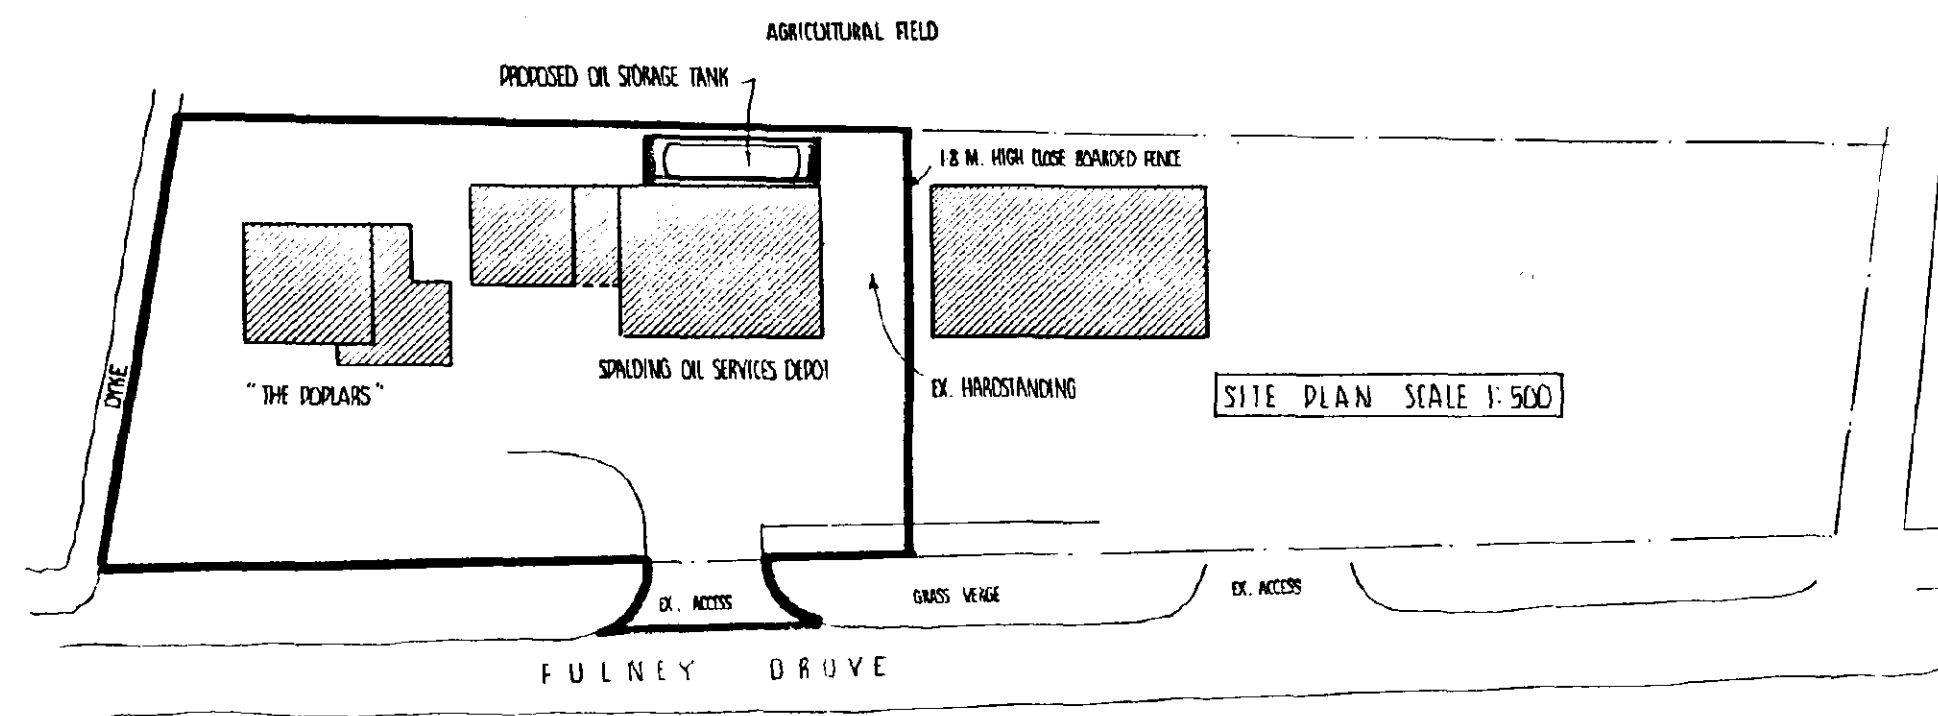



LOCATION PLAN 1:2500 (METRIC)

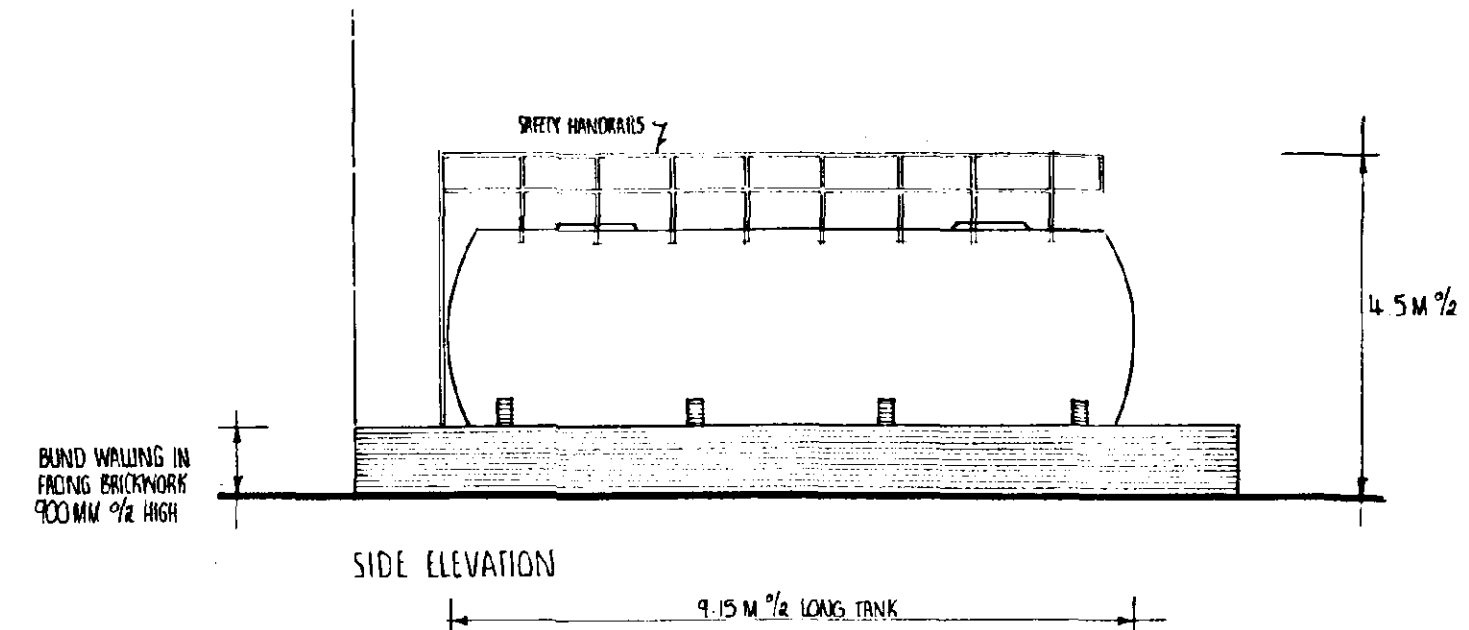

SITE PLAN SCALE 1:500

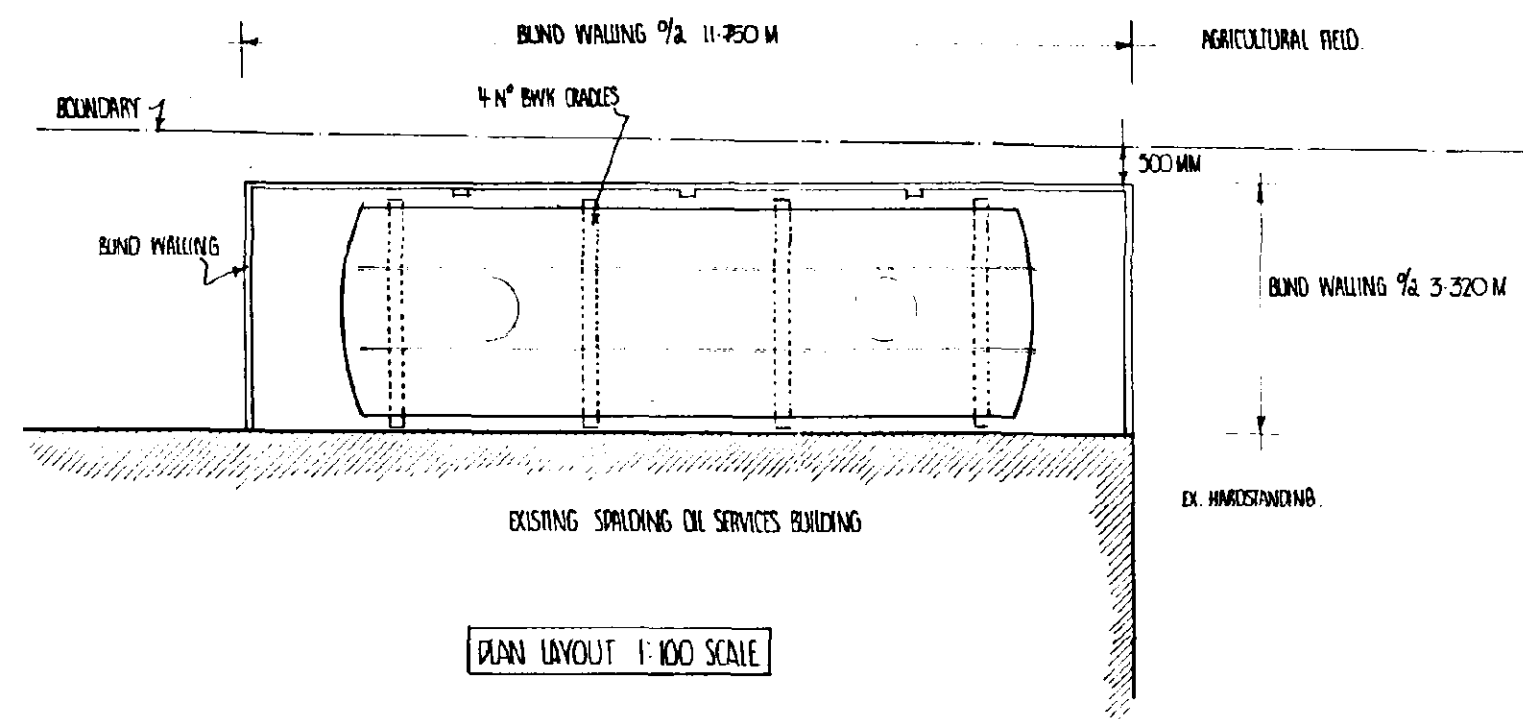

PLAN LAYOUT 1:100 SCALE

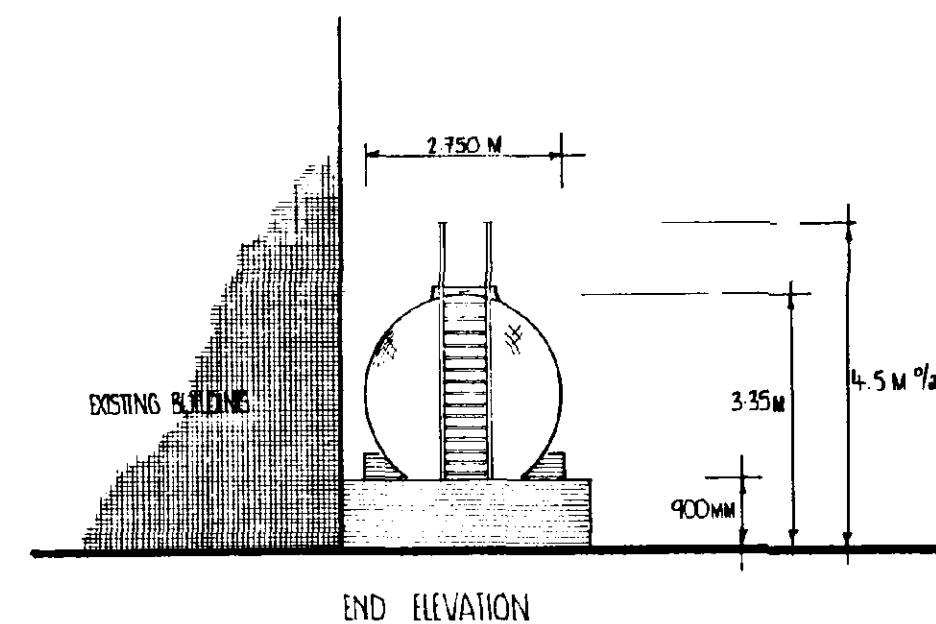

SOULING LAND FOR
HOUSING
05/10/1996
Ref: 0532/96

PROPOSED OIL STORAGE TANK (GAS OIL/KEROSENE) AT
"THE DOPLARS" FULNEY DRIVE SPALDING LINCOLNSHIRE
FOR: SPALDING OIL SERVICES

SCALES: AS SHOWN

MAY 1996