



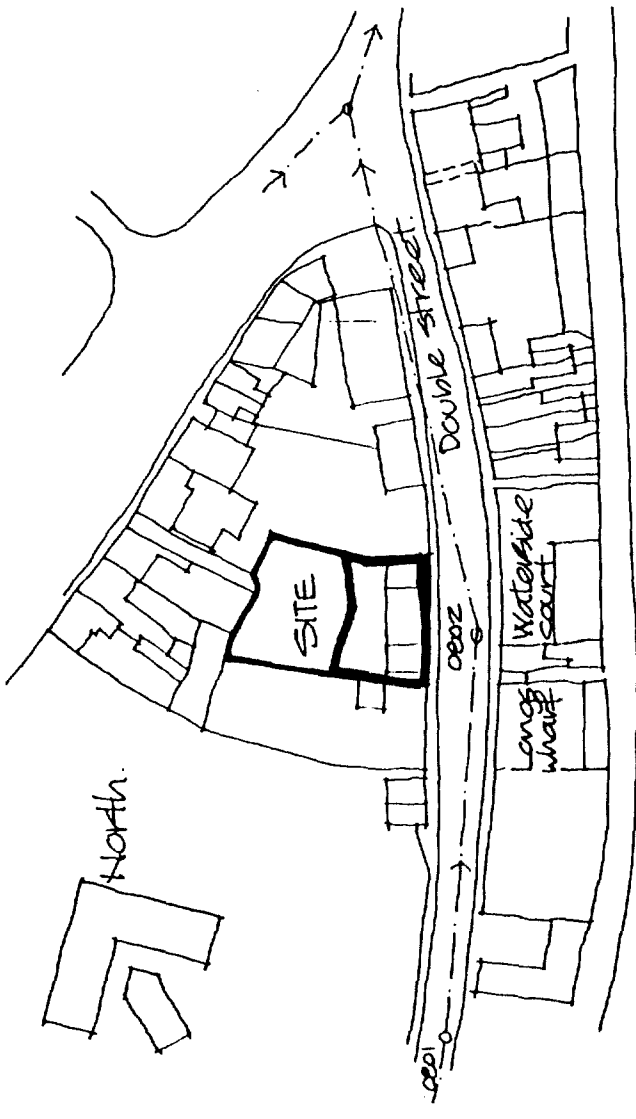

LOCATION PLAN Scale 1:1250

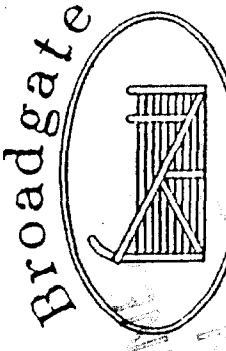

Broadgate Builders

Broadgate Builders (Spalding) Ltd
 Broadgate House, Weston Hills,
 Spalding, Lincolnshire, PE12 6DB.
 Telephone: (01406) 380532 Fax: (01406) 380014

SOUTH HOLLAND DC
 HOUSING & PLANNING
 14 MAY 1997
 Ref: 0537/97

PROJECT TITLE

RESIDENTIAL DEVELOPMENT
 No's 34-36 DOUBLE STREET,
 SPALDING.

HOUSING PARTNERSHIP
 South Holland District Council and
 Longhurst Housing Association.

DRAWING

SITE PLANS

SCALE

1:1250 & 1:200

DRAWN


ACH.

DATE

3/97

DRAWING NO

96024/014

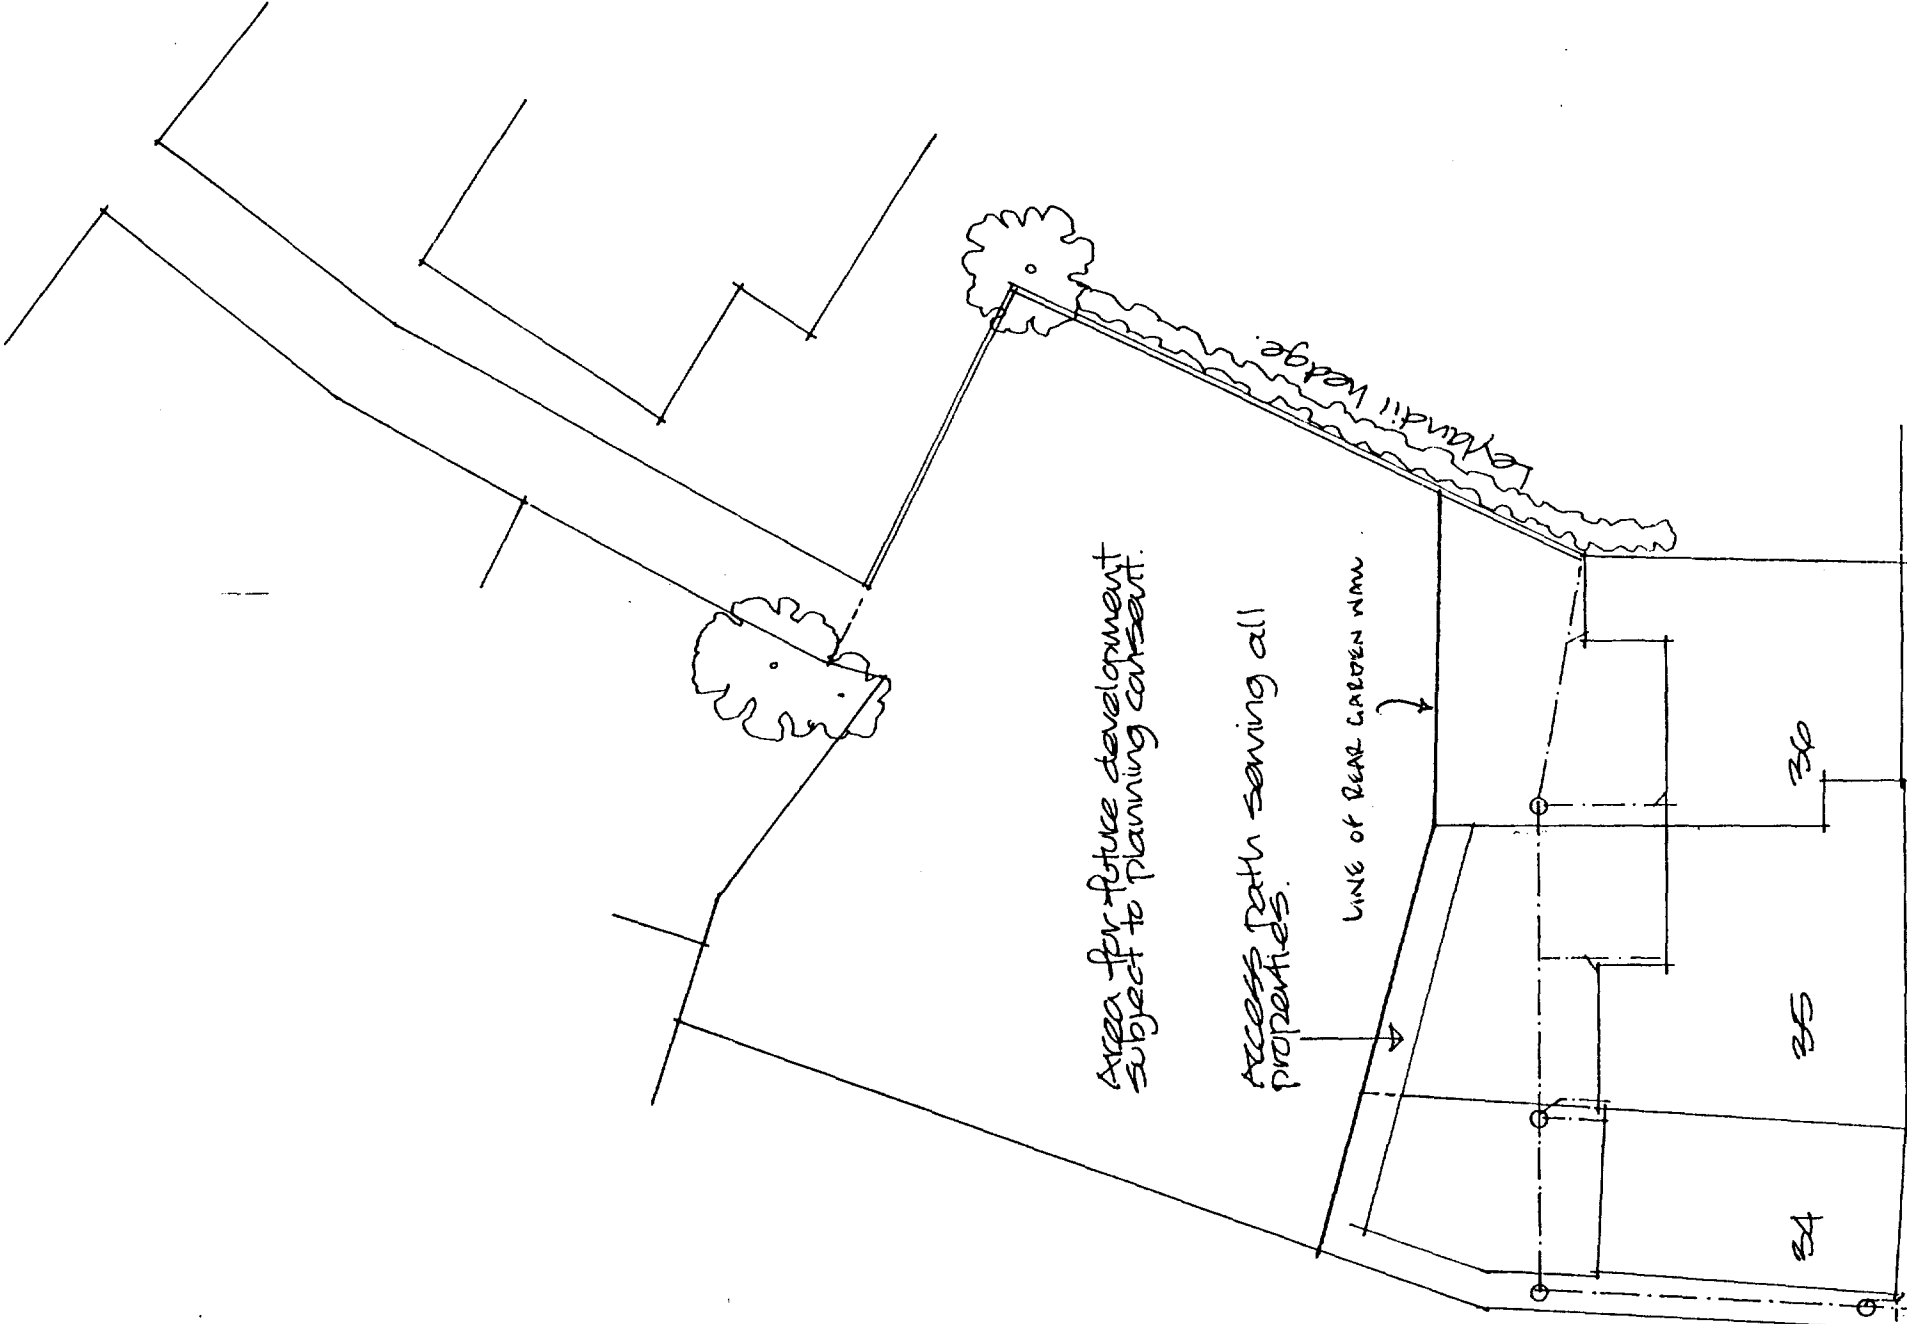

BLOCK PLAN Scale 1:200