




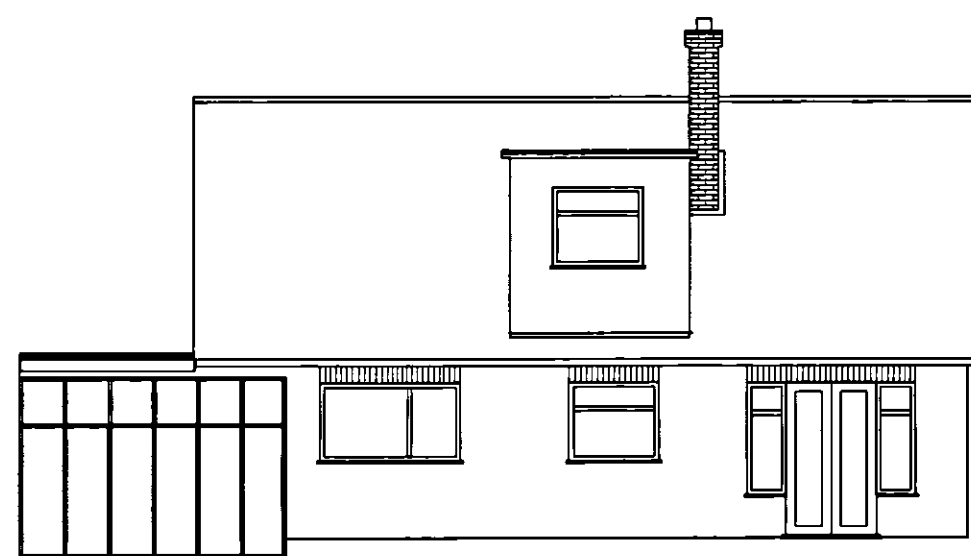


EXISTING REAR ELEVATION

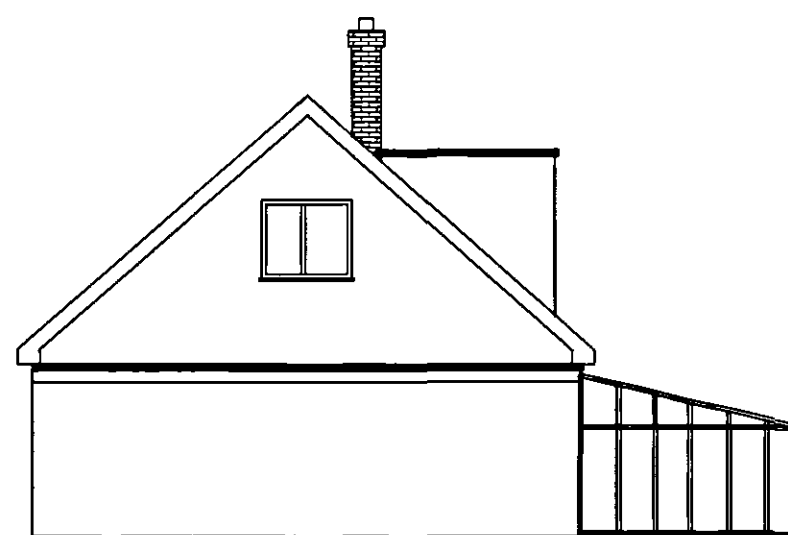


EXISTING SIDE ELEVATION

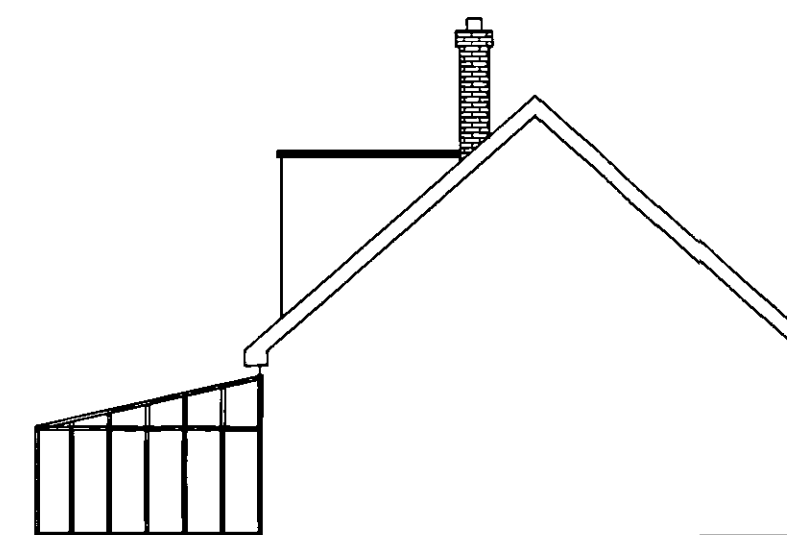


EXISTING SIDE ELEVATION

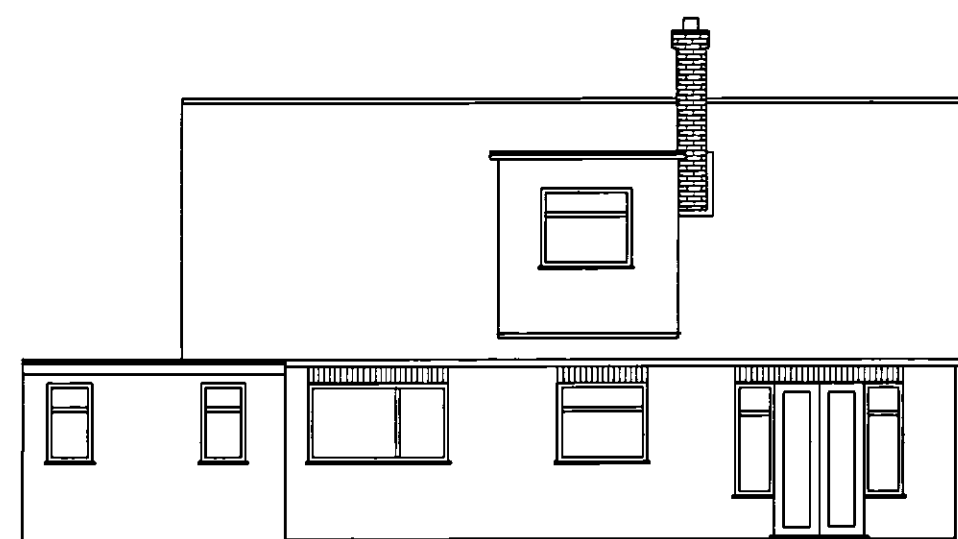


PROPOSED REAR ELEVATION

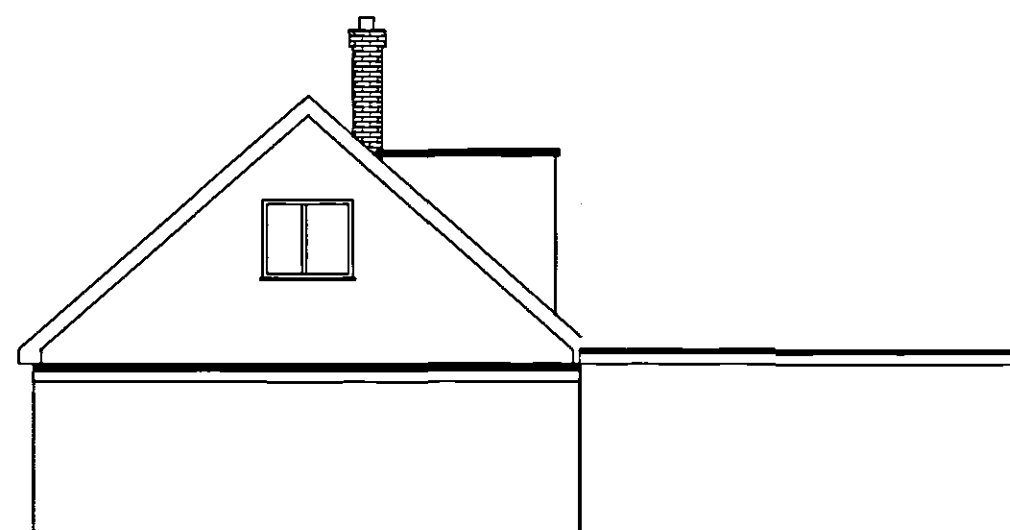


PROPOSED SIDE ELEVATION

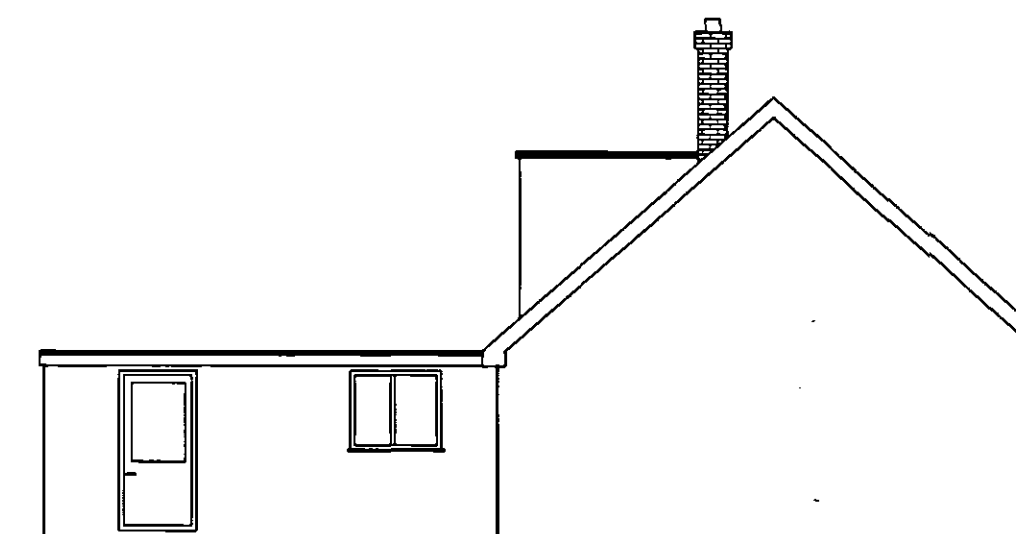



PROPOSED SIDE ELEVATION

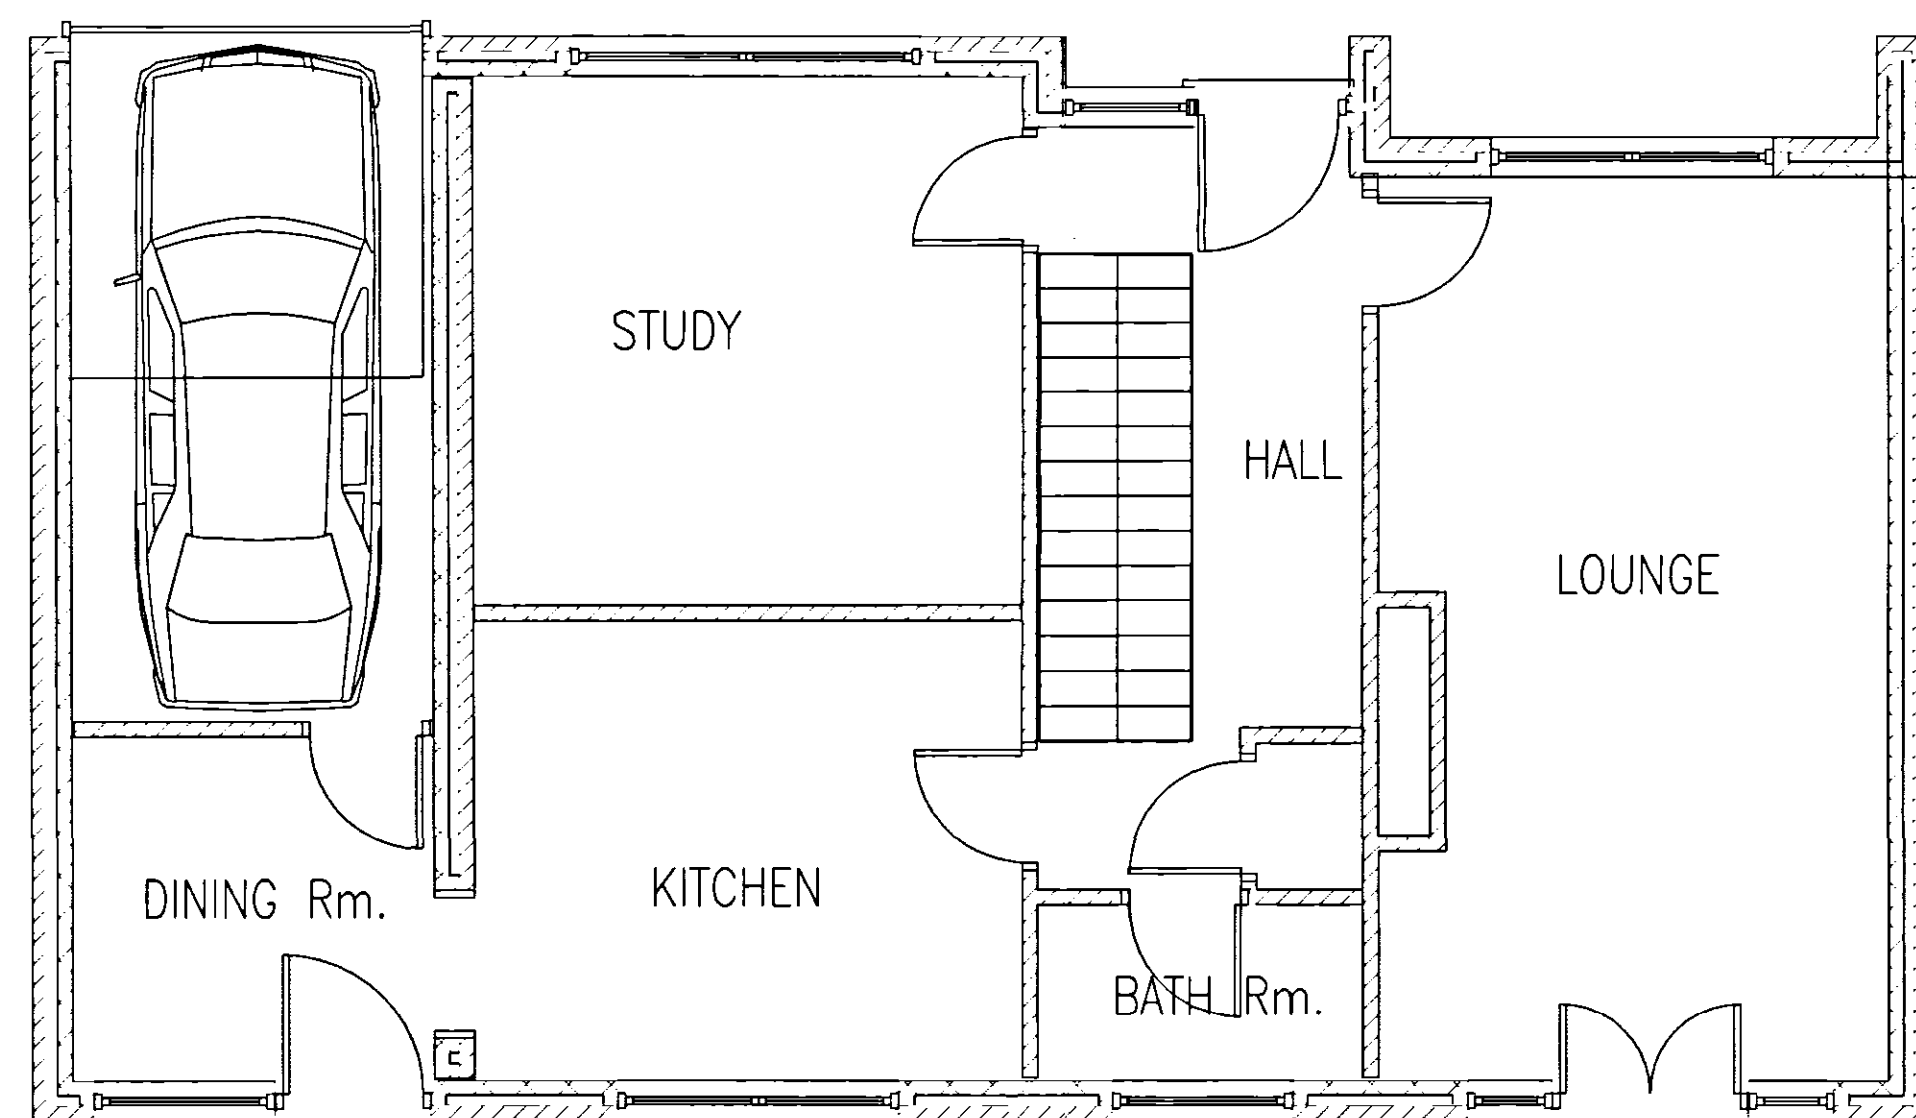


EXISTING GROUNDFOOR LAYOUT

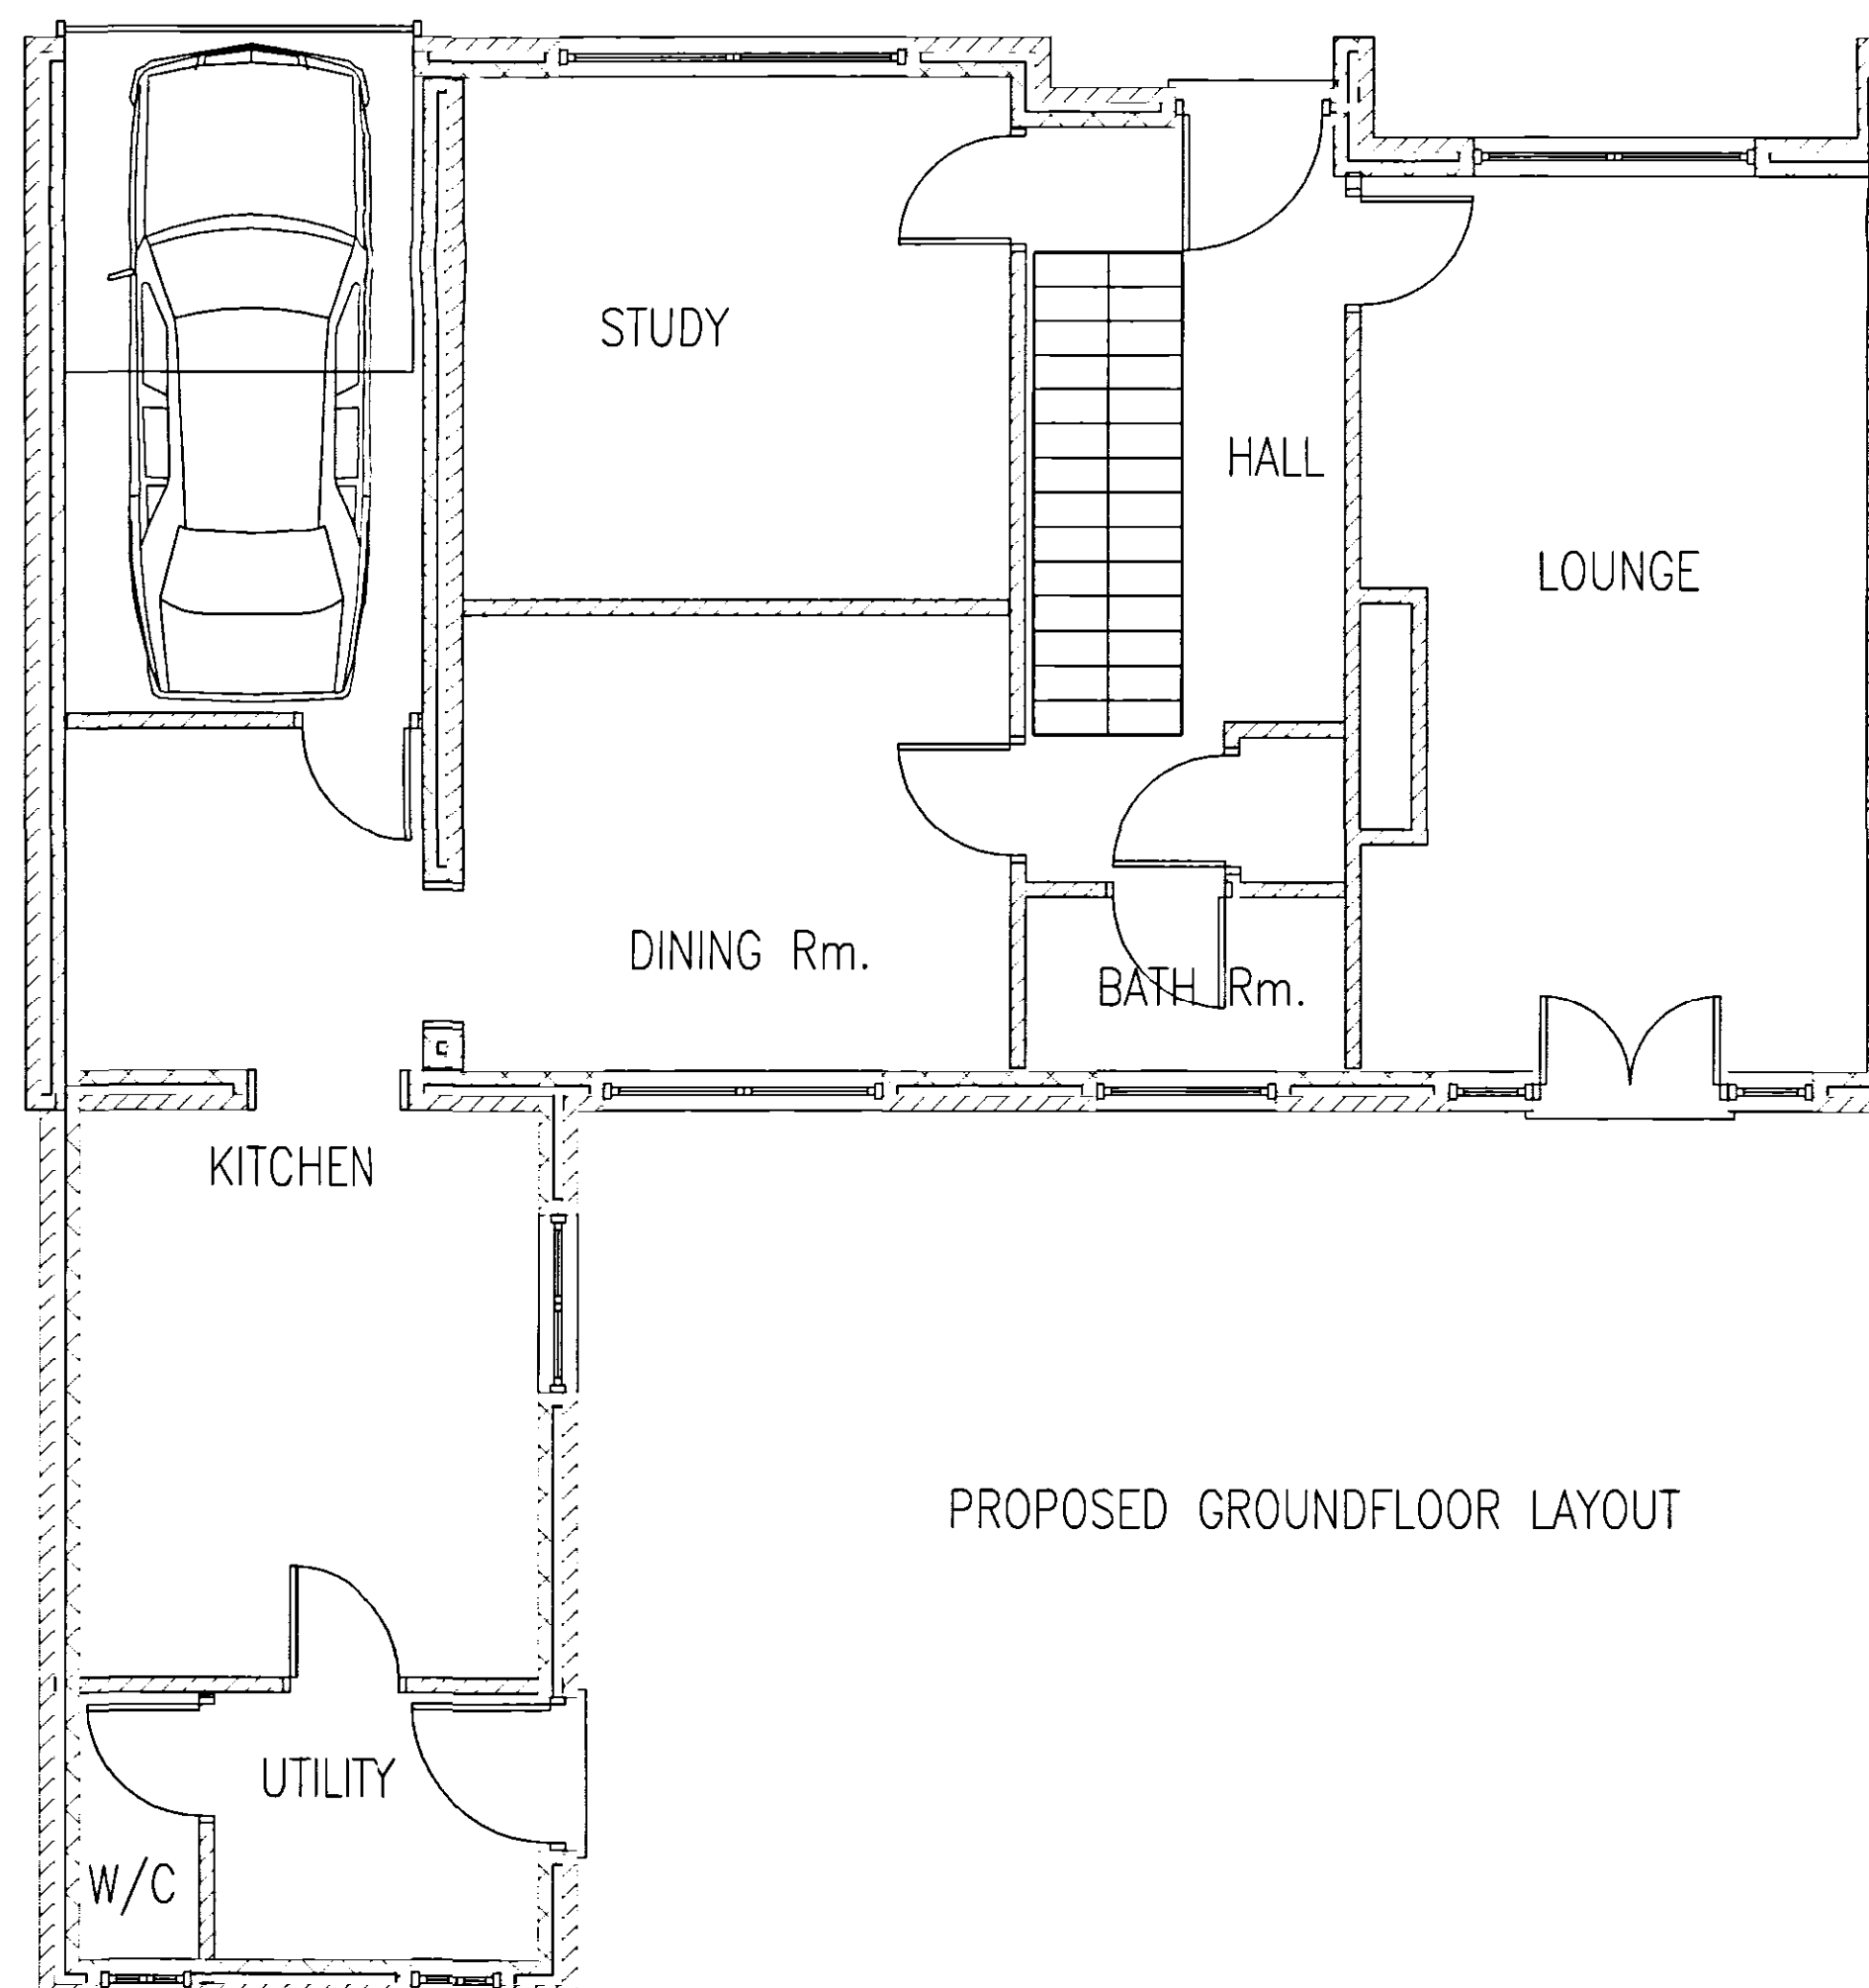

PROPOSED GROUNDFOOR LAYOUT

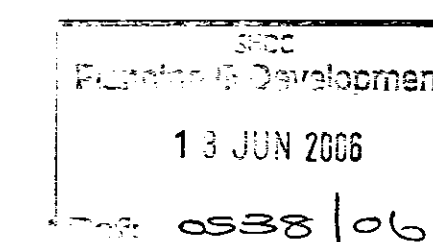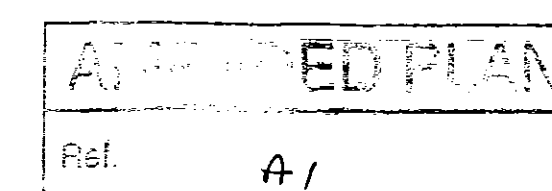

WENMAN BUILDING DESIGN  
10 Broadgate  
Whaplode Drove  
Spalding  
Lincs. PE12 0TN  
Tel/Fax 01406 331072  
Mobile 0784 1718457

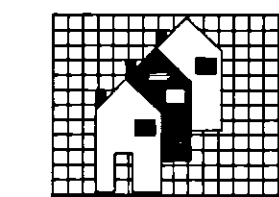

Client:

MR & MRS GENT

Project Address:

46 WOOLRAM WYGATE  
SPALDING

PROJECT DETAILS:

Drwg N° : WEN/1019/06

DESCRIPTION:  
SINGLE STOREY REAR EXTENSION  
EXISTING & PROPOSED GROUNDFOOR  
LAYOUTS  
EXISTING & PROPOSED ELEVATIONS

NOTES:  
PLANNING APPLICATION  
AMENDMENT—FLAT ROOF MARCH 2006  
AMENDMENT—FLANK WALL STEPPED IN 100mm JUNE 2006

SCALE 1:50 1:100

RW