




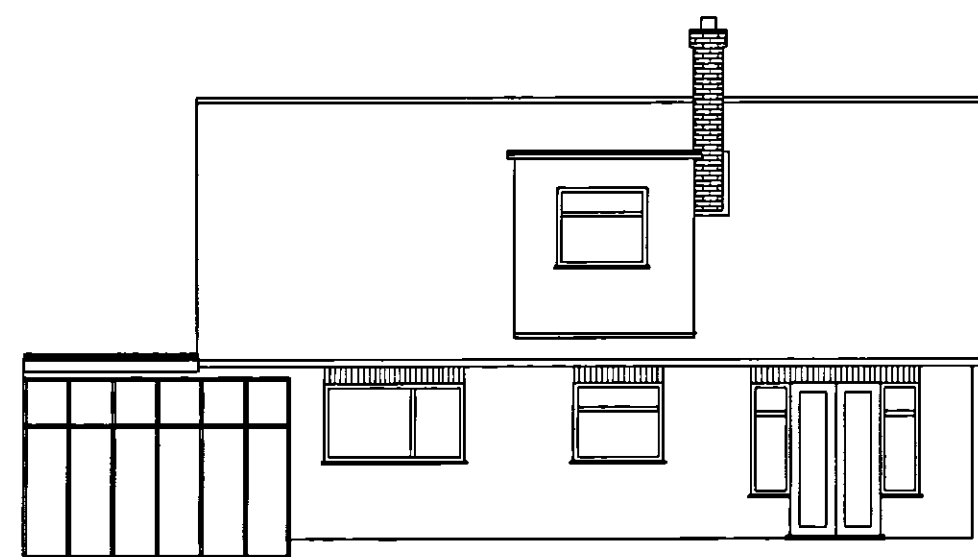


EXISTING REAR ELEVATION

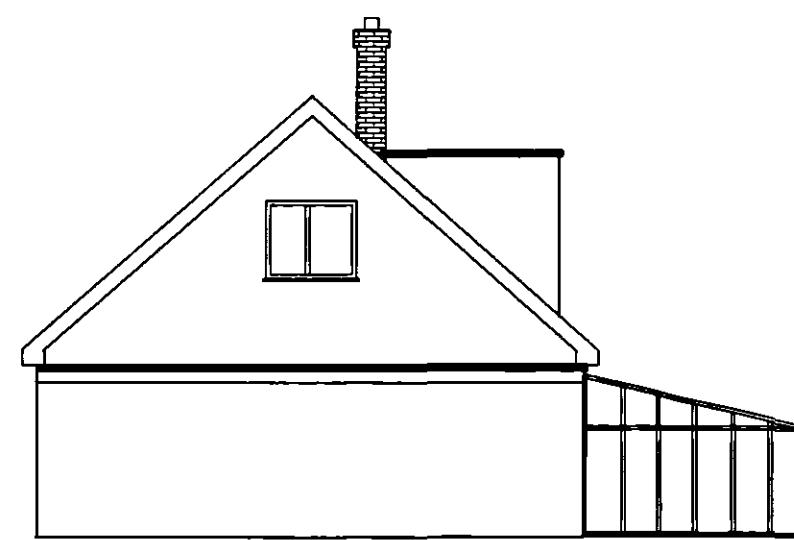


EXISTING SIDE ELEVATION

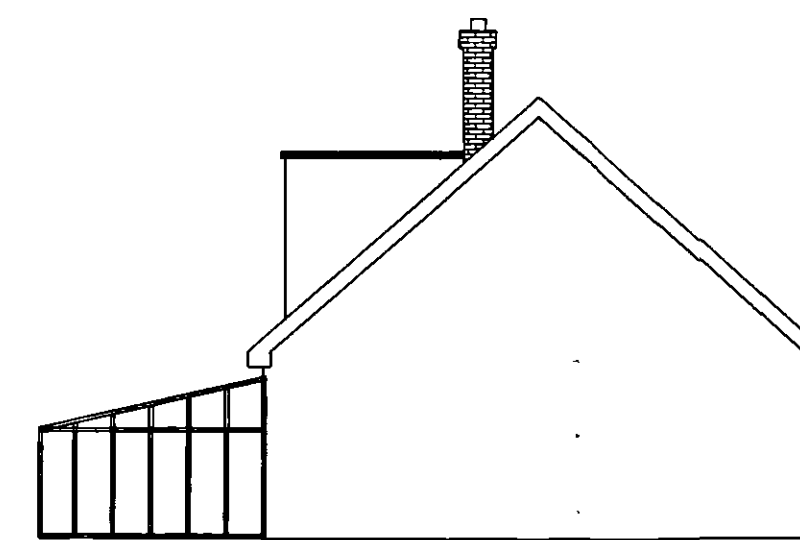


EXISTING SIDE ELEVATION

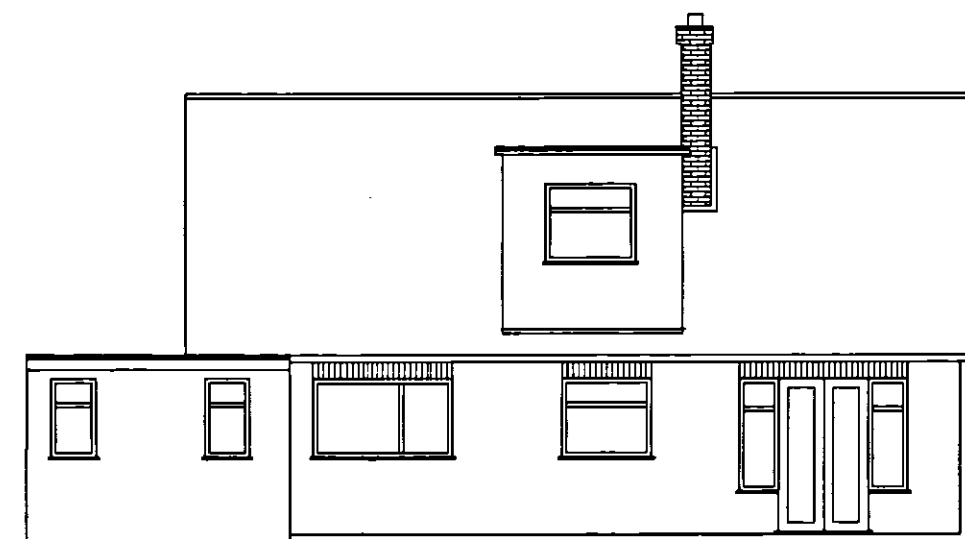


PROPOSED REAR ELEVATION

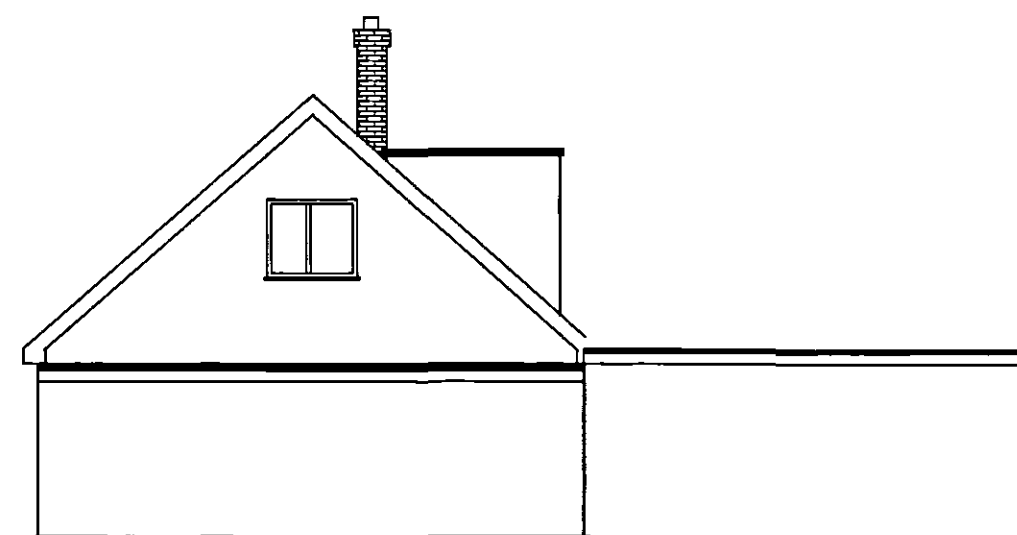


PROPOSED SIDE ELEVATION

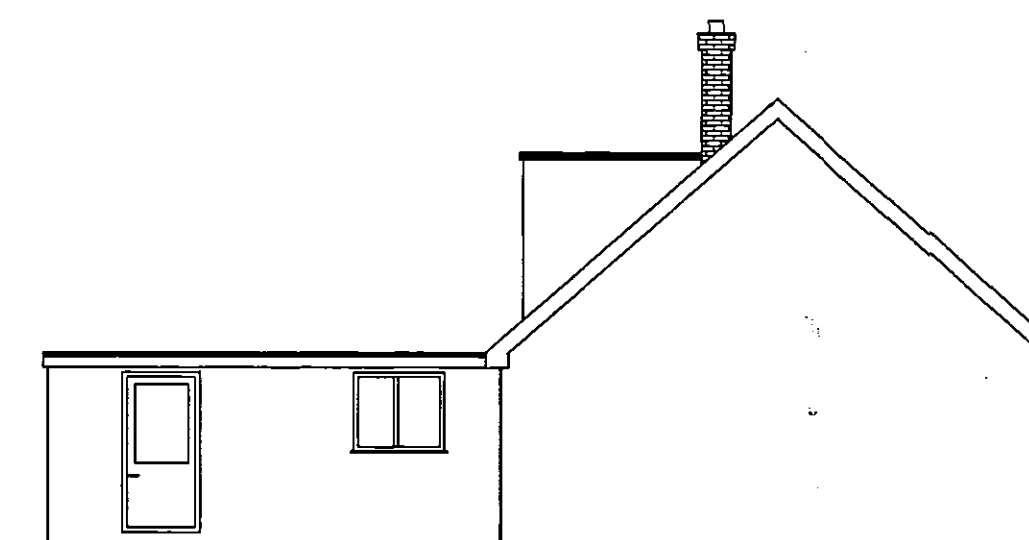

PROPOSED SIDE ELEVATION

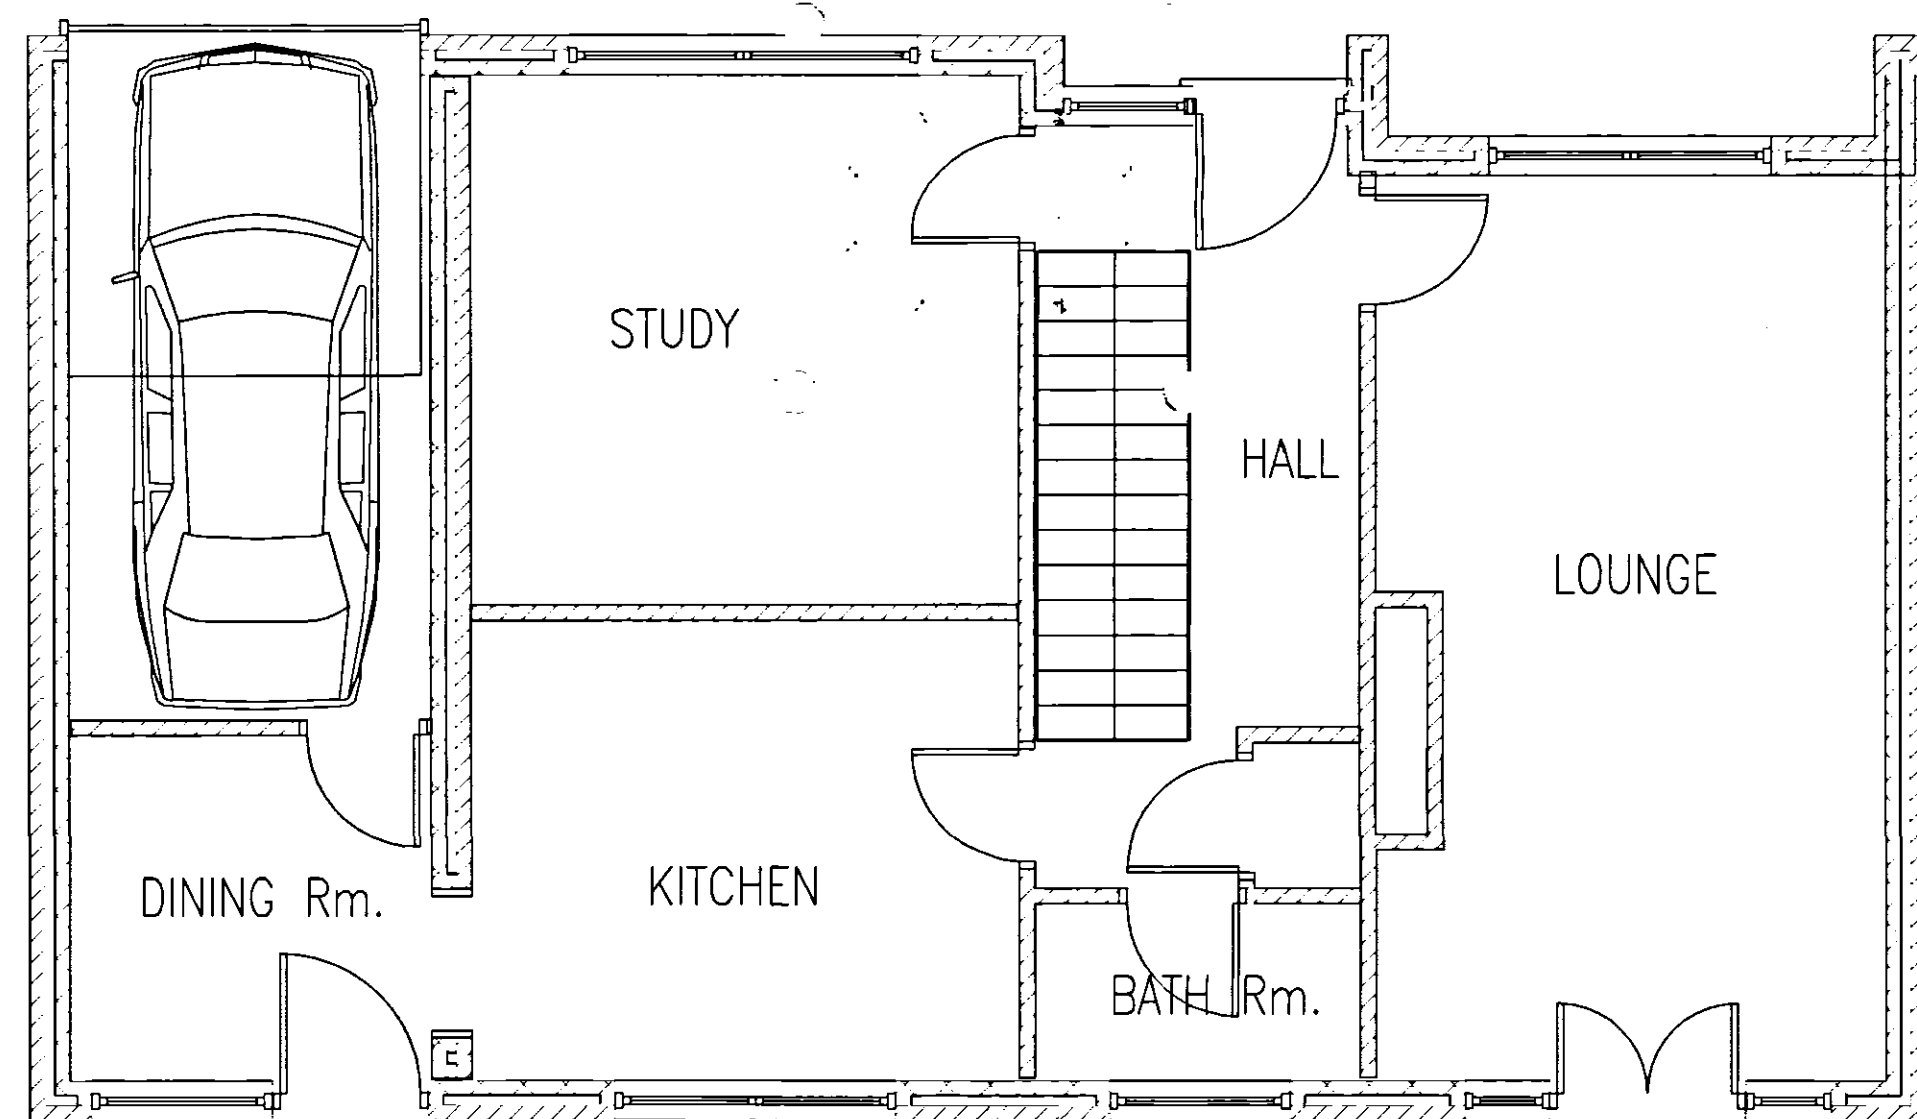


EXISTING GROUND FLOOR LAYOUT

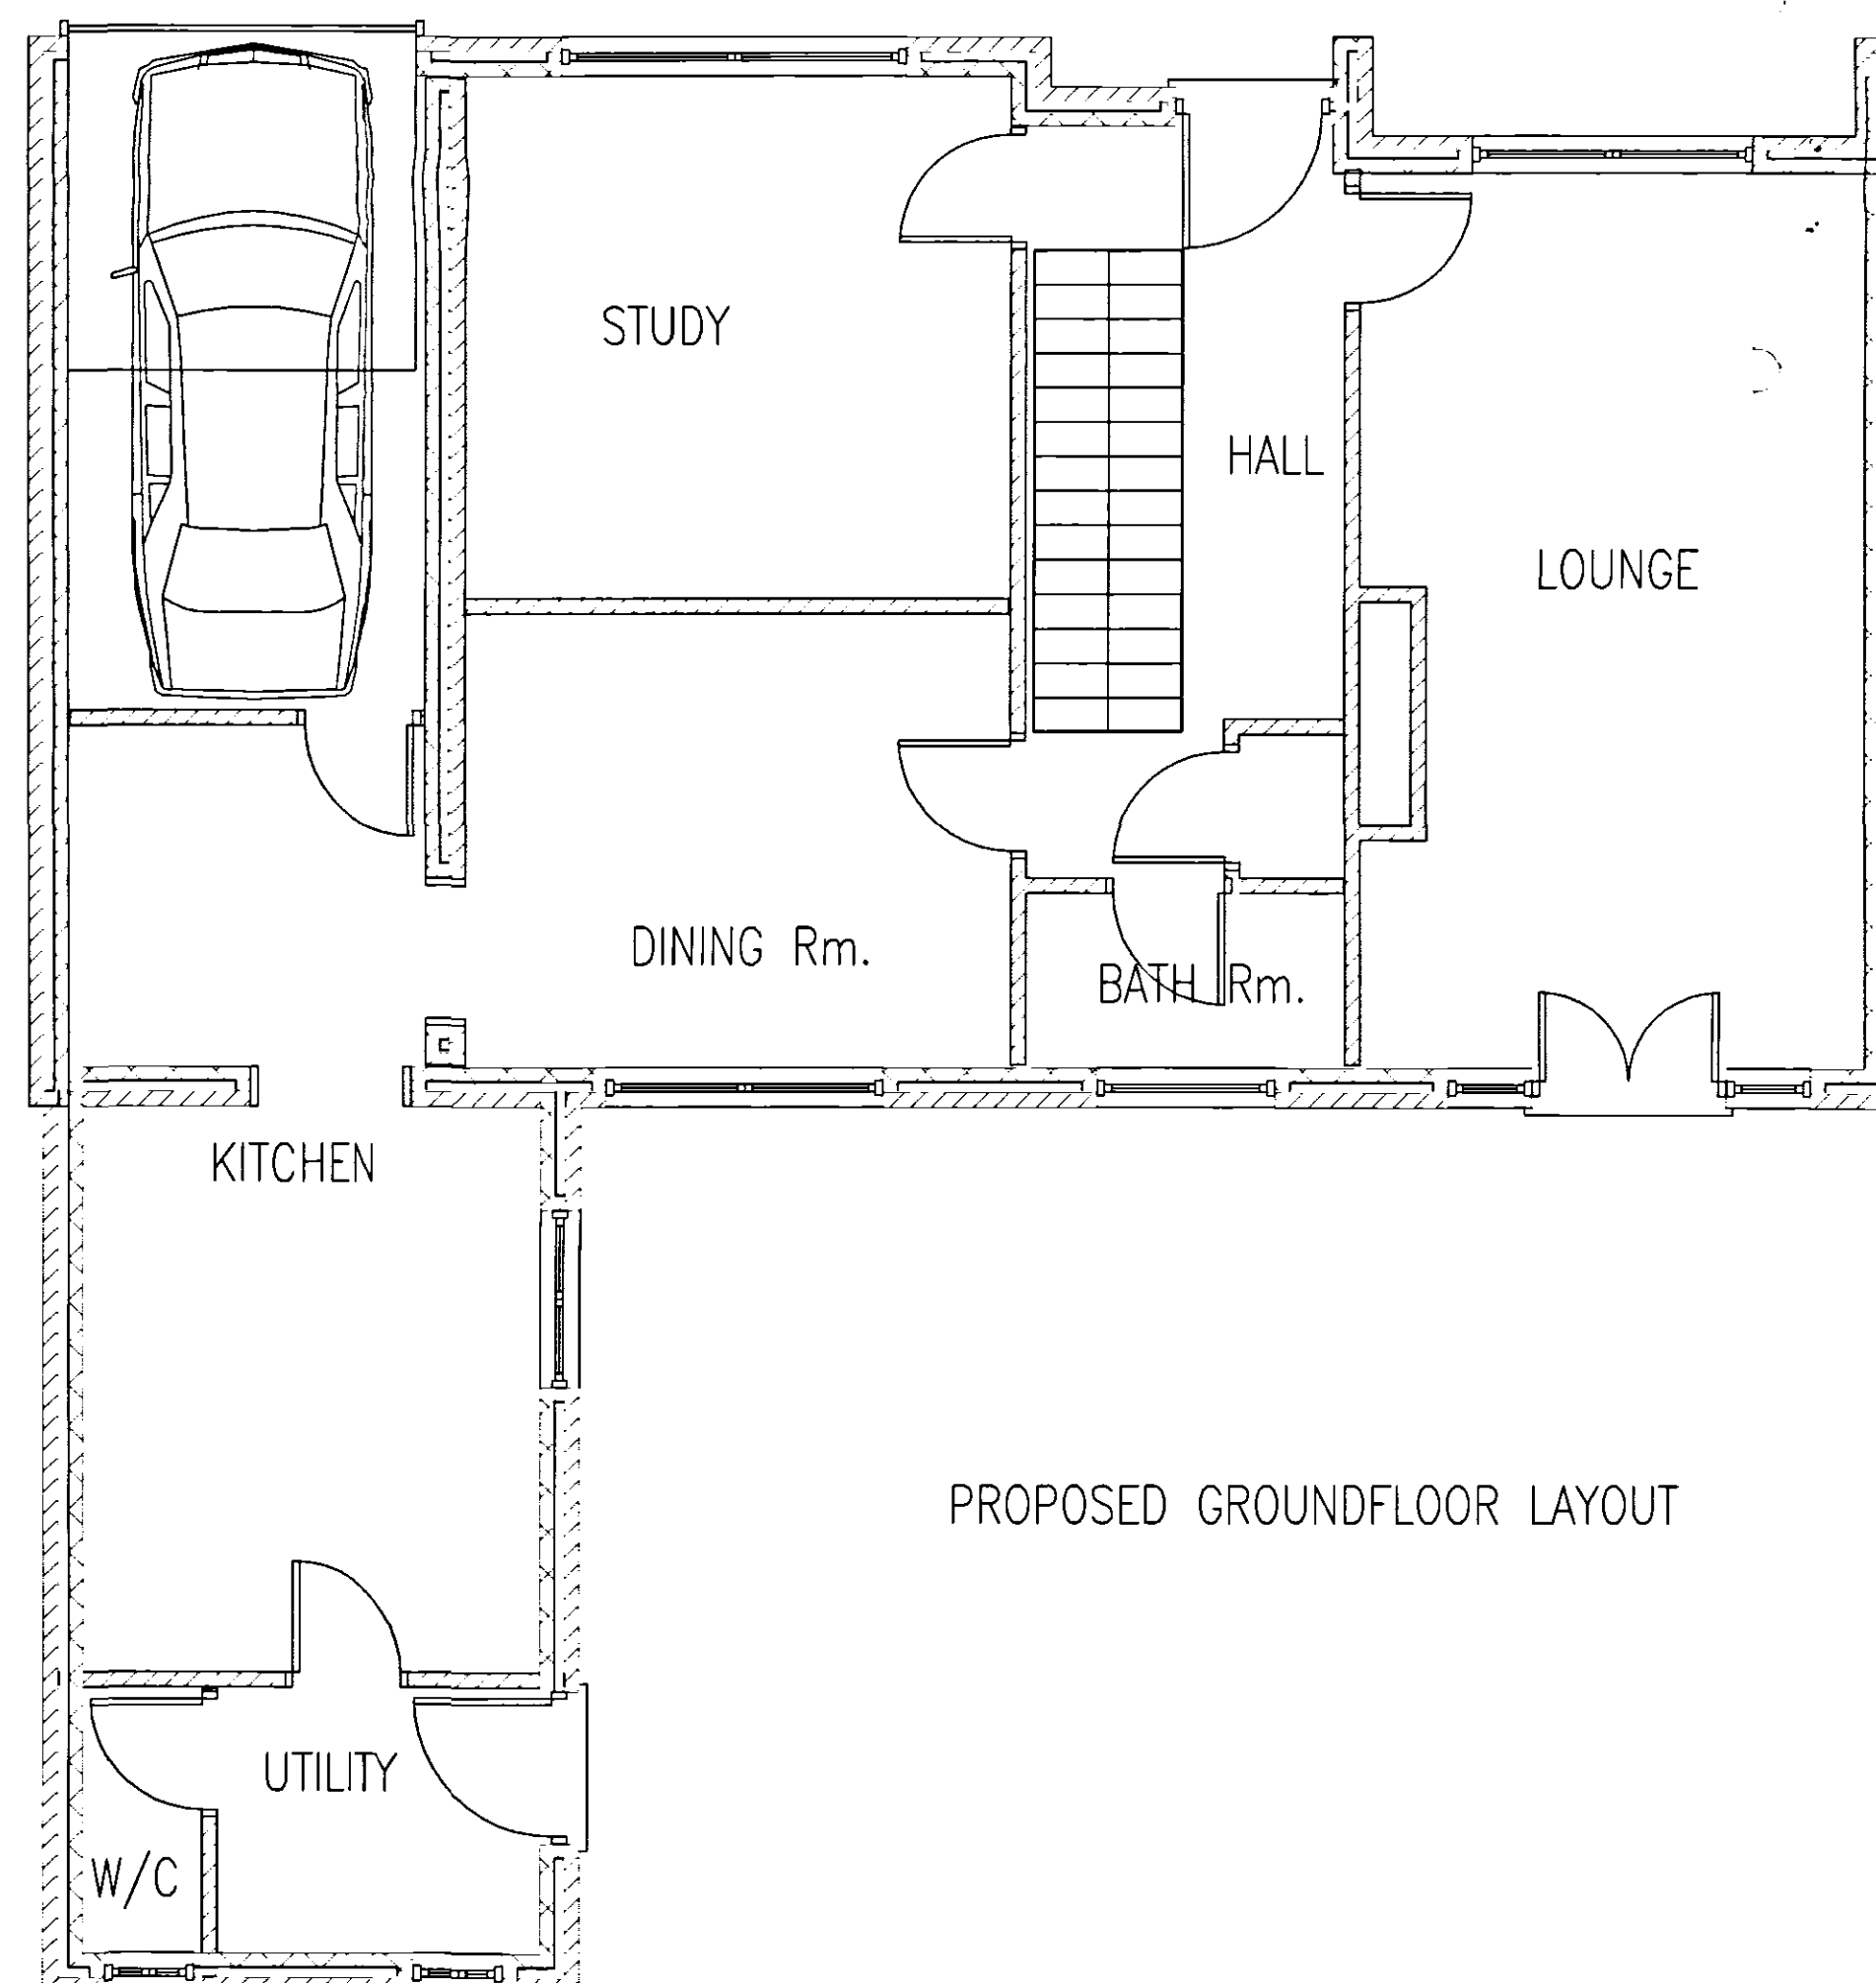

PROPOSED GROUND FLOOR LAYOUT

WENMAN BUILDING DESIGN
10 Broadgate
Whaplode Drove
Spalding
Lincs. PE12 0TN
Tel/Fax 01406 331072
Mobile 0784 1718457

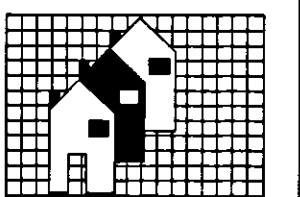

Client:

MR & MRS GENT

Project Address:

46 WOOLRAM WYGATE
SPALDING

PROJECT DETAILS:

Drwg N° : WEN/1019/06

DESCRIPTION:
SINGLE STOREY REAR EXTENSION
EXISTING & PROPOSED GROUND FLOOR
LAYOUTS
EXISTING & PROPOSED ELEVATIONS

NOTES:
PLANNING APPLICATION
AMENDMENT—FLAT ROOF MARCH 2006
AMENDMENT—FLANK WALL STEPPED IN 100mm JUNE 2006

SCALE 1:50 1:100

RW

AMENDED PLAN
Date: A/

SPDC
Planning Development
13 JUN 2006
Ref: 0538/06