




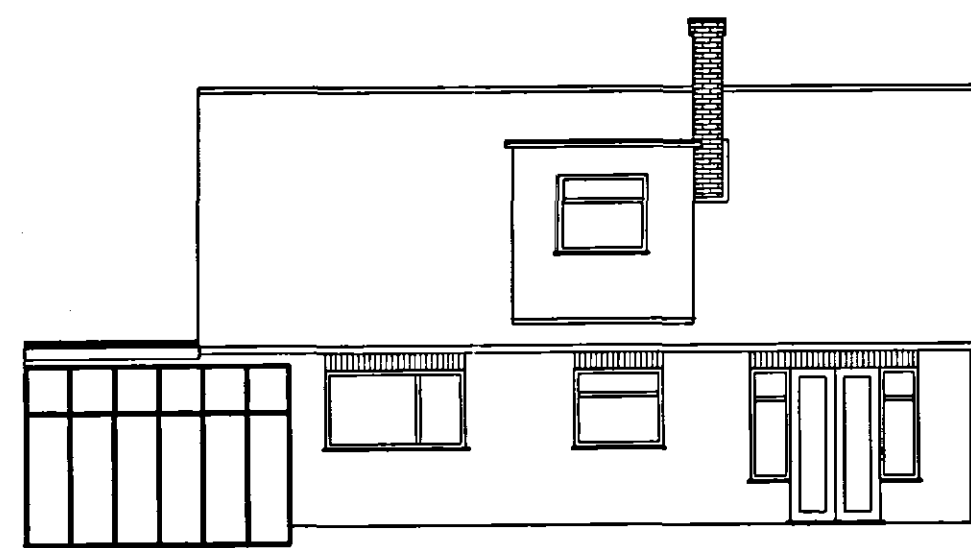


EXISTING REAR ELEVATION

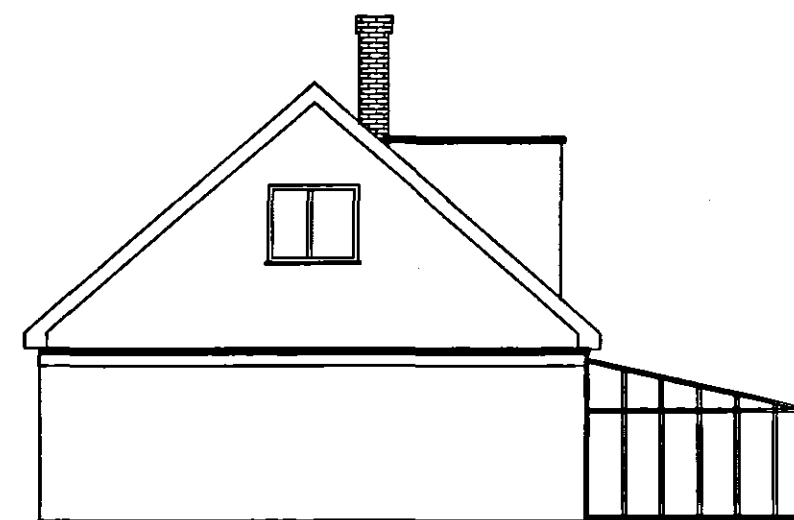


EXISTING SIDE ELEVATION

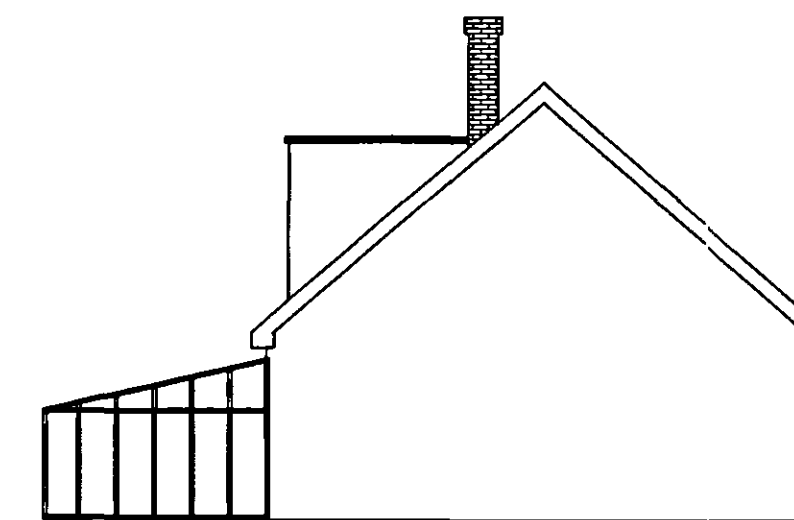


EXISTING SIDE ELEVATION

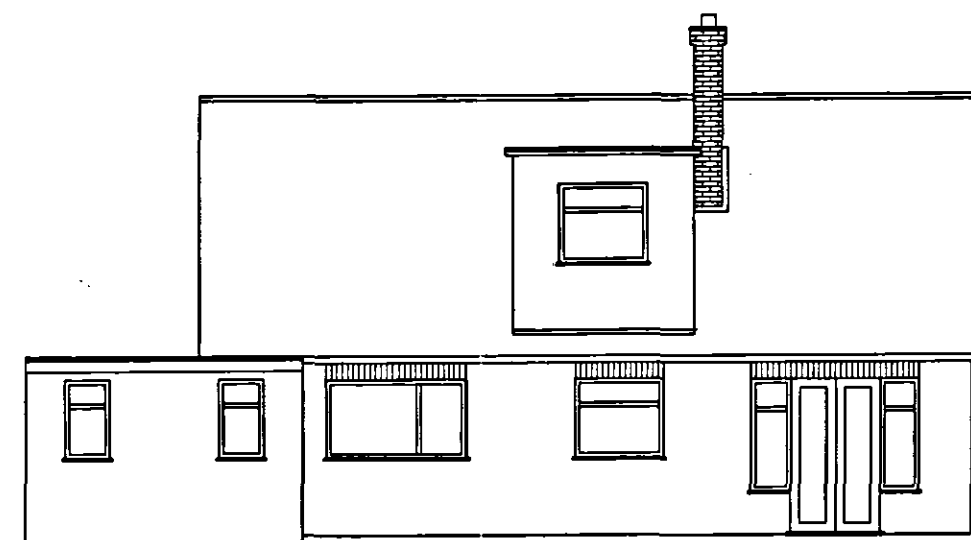


PROPOSED REAR ELEVATION

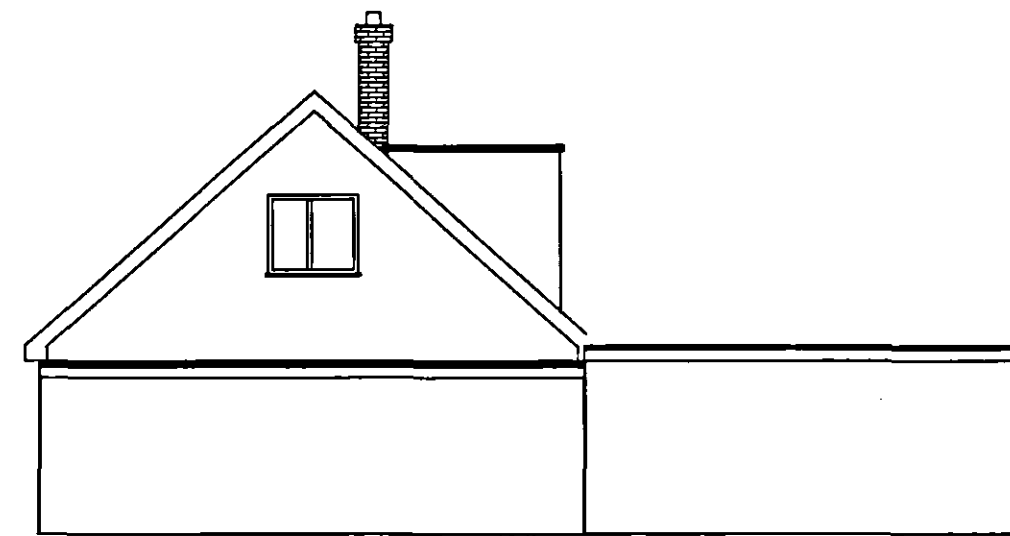


PROPOSED SIDE ELEVATION

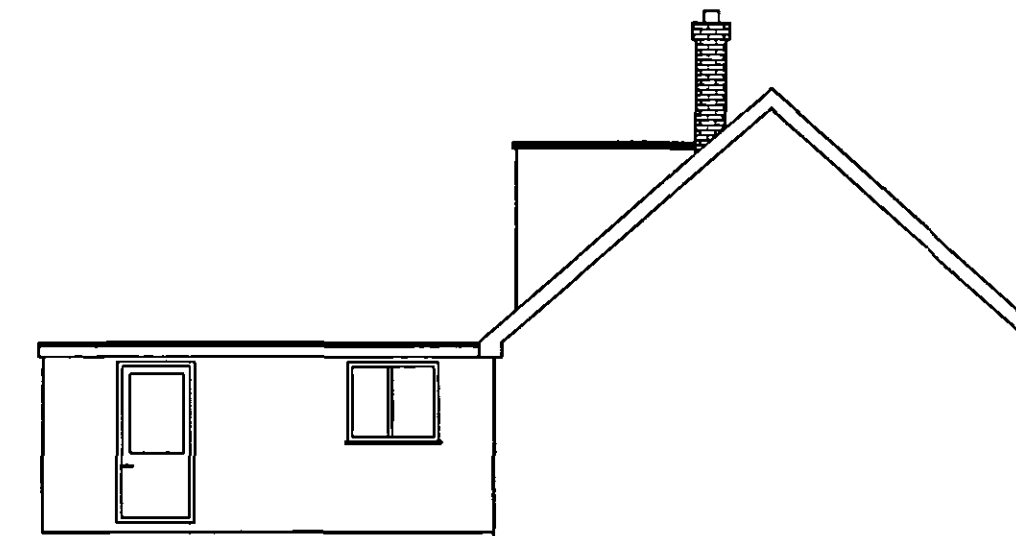

PROPOSED SIDE ELEVATION

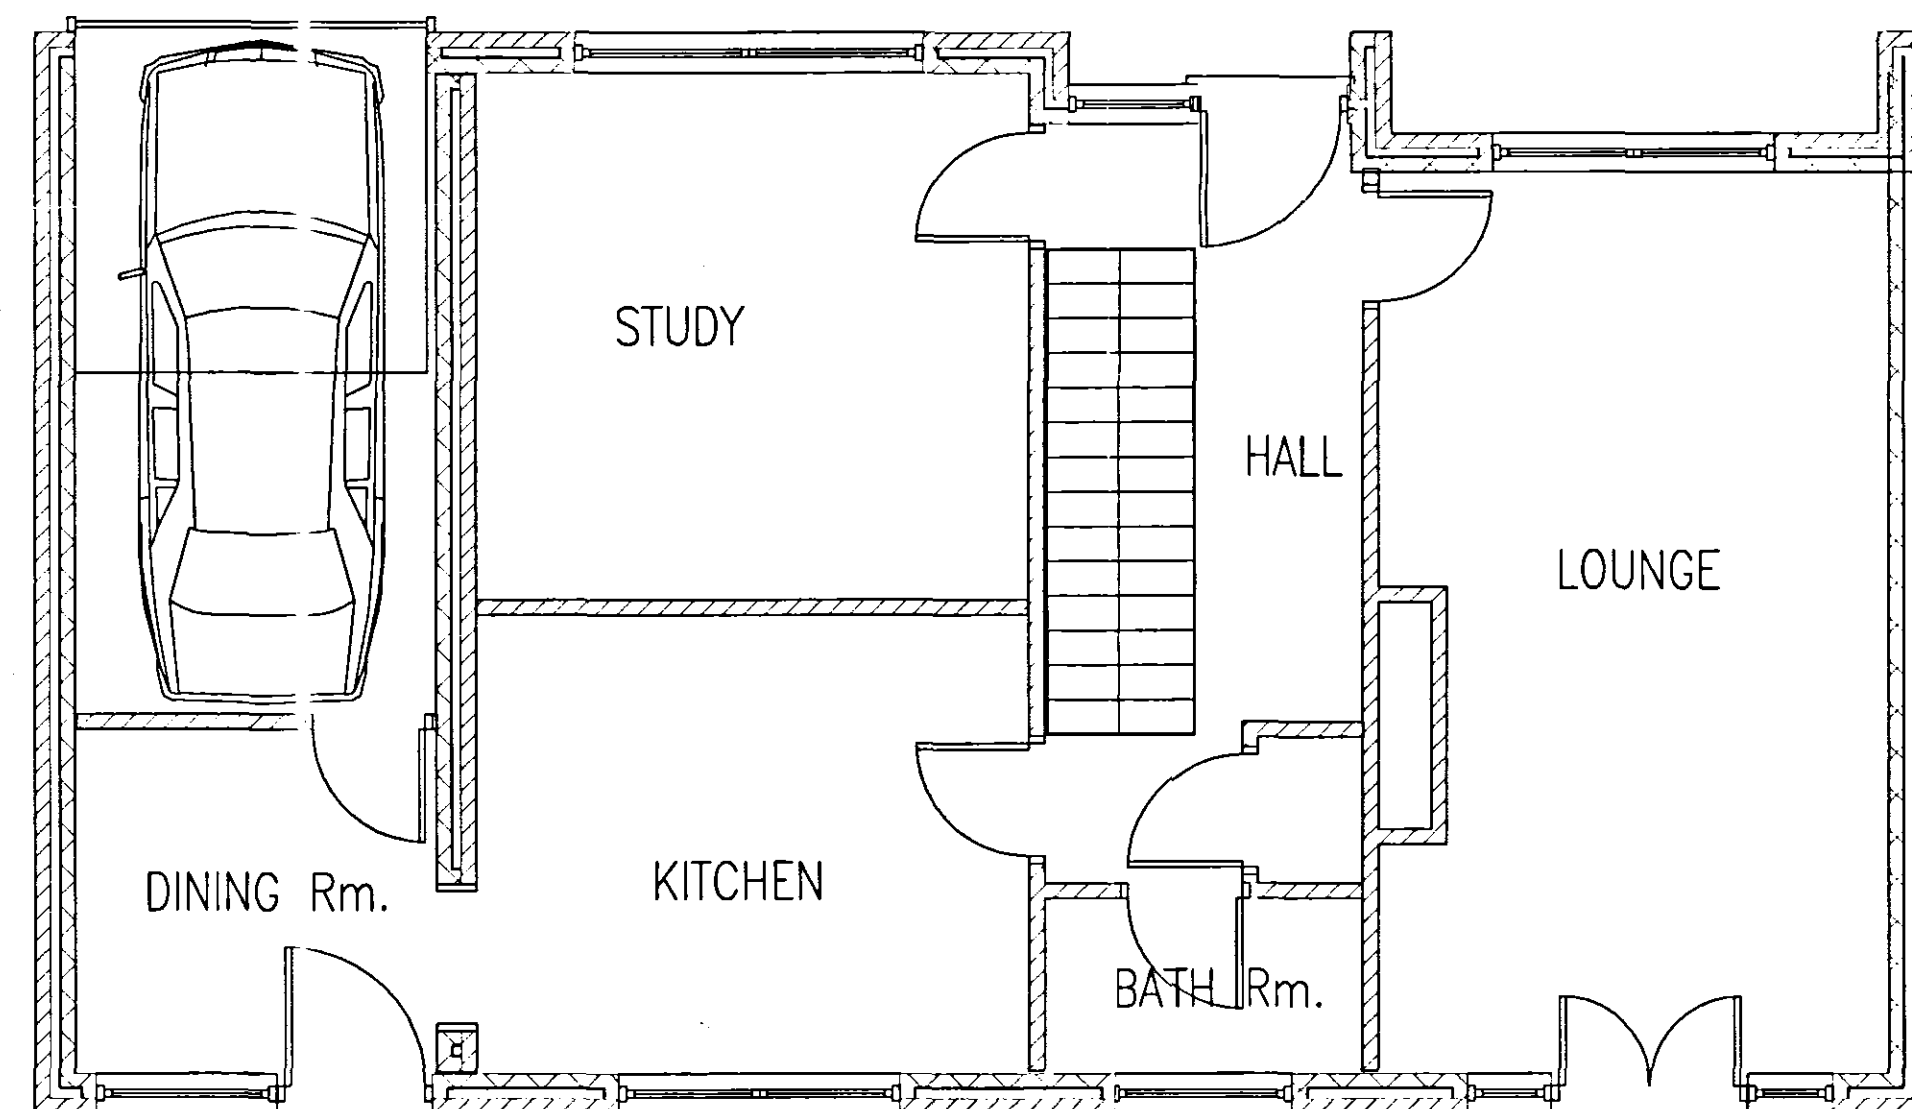

EXISTING GROUND FLOOR LAYOUT

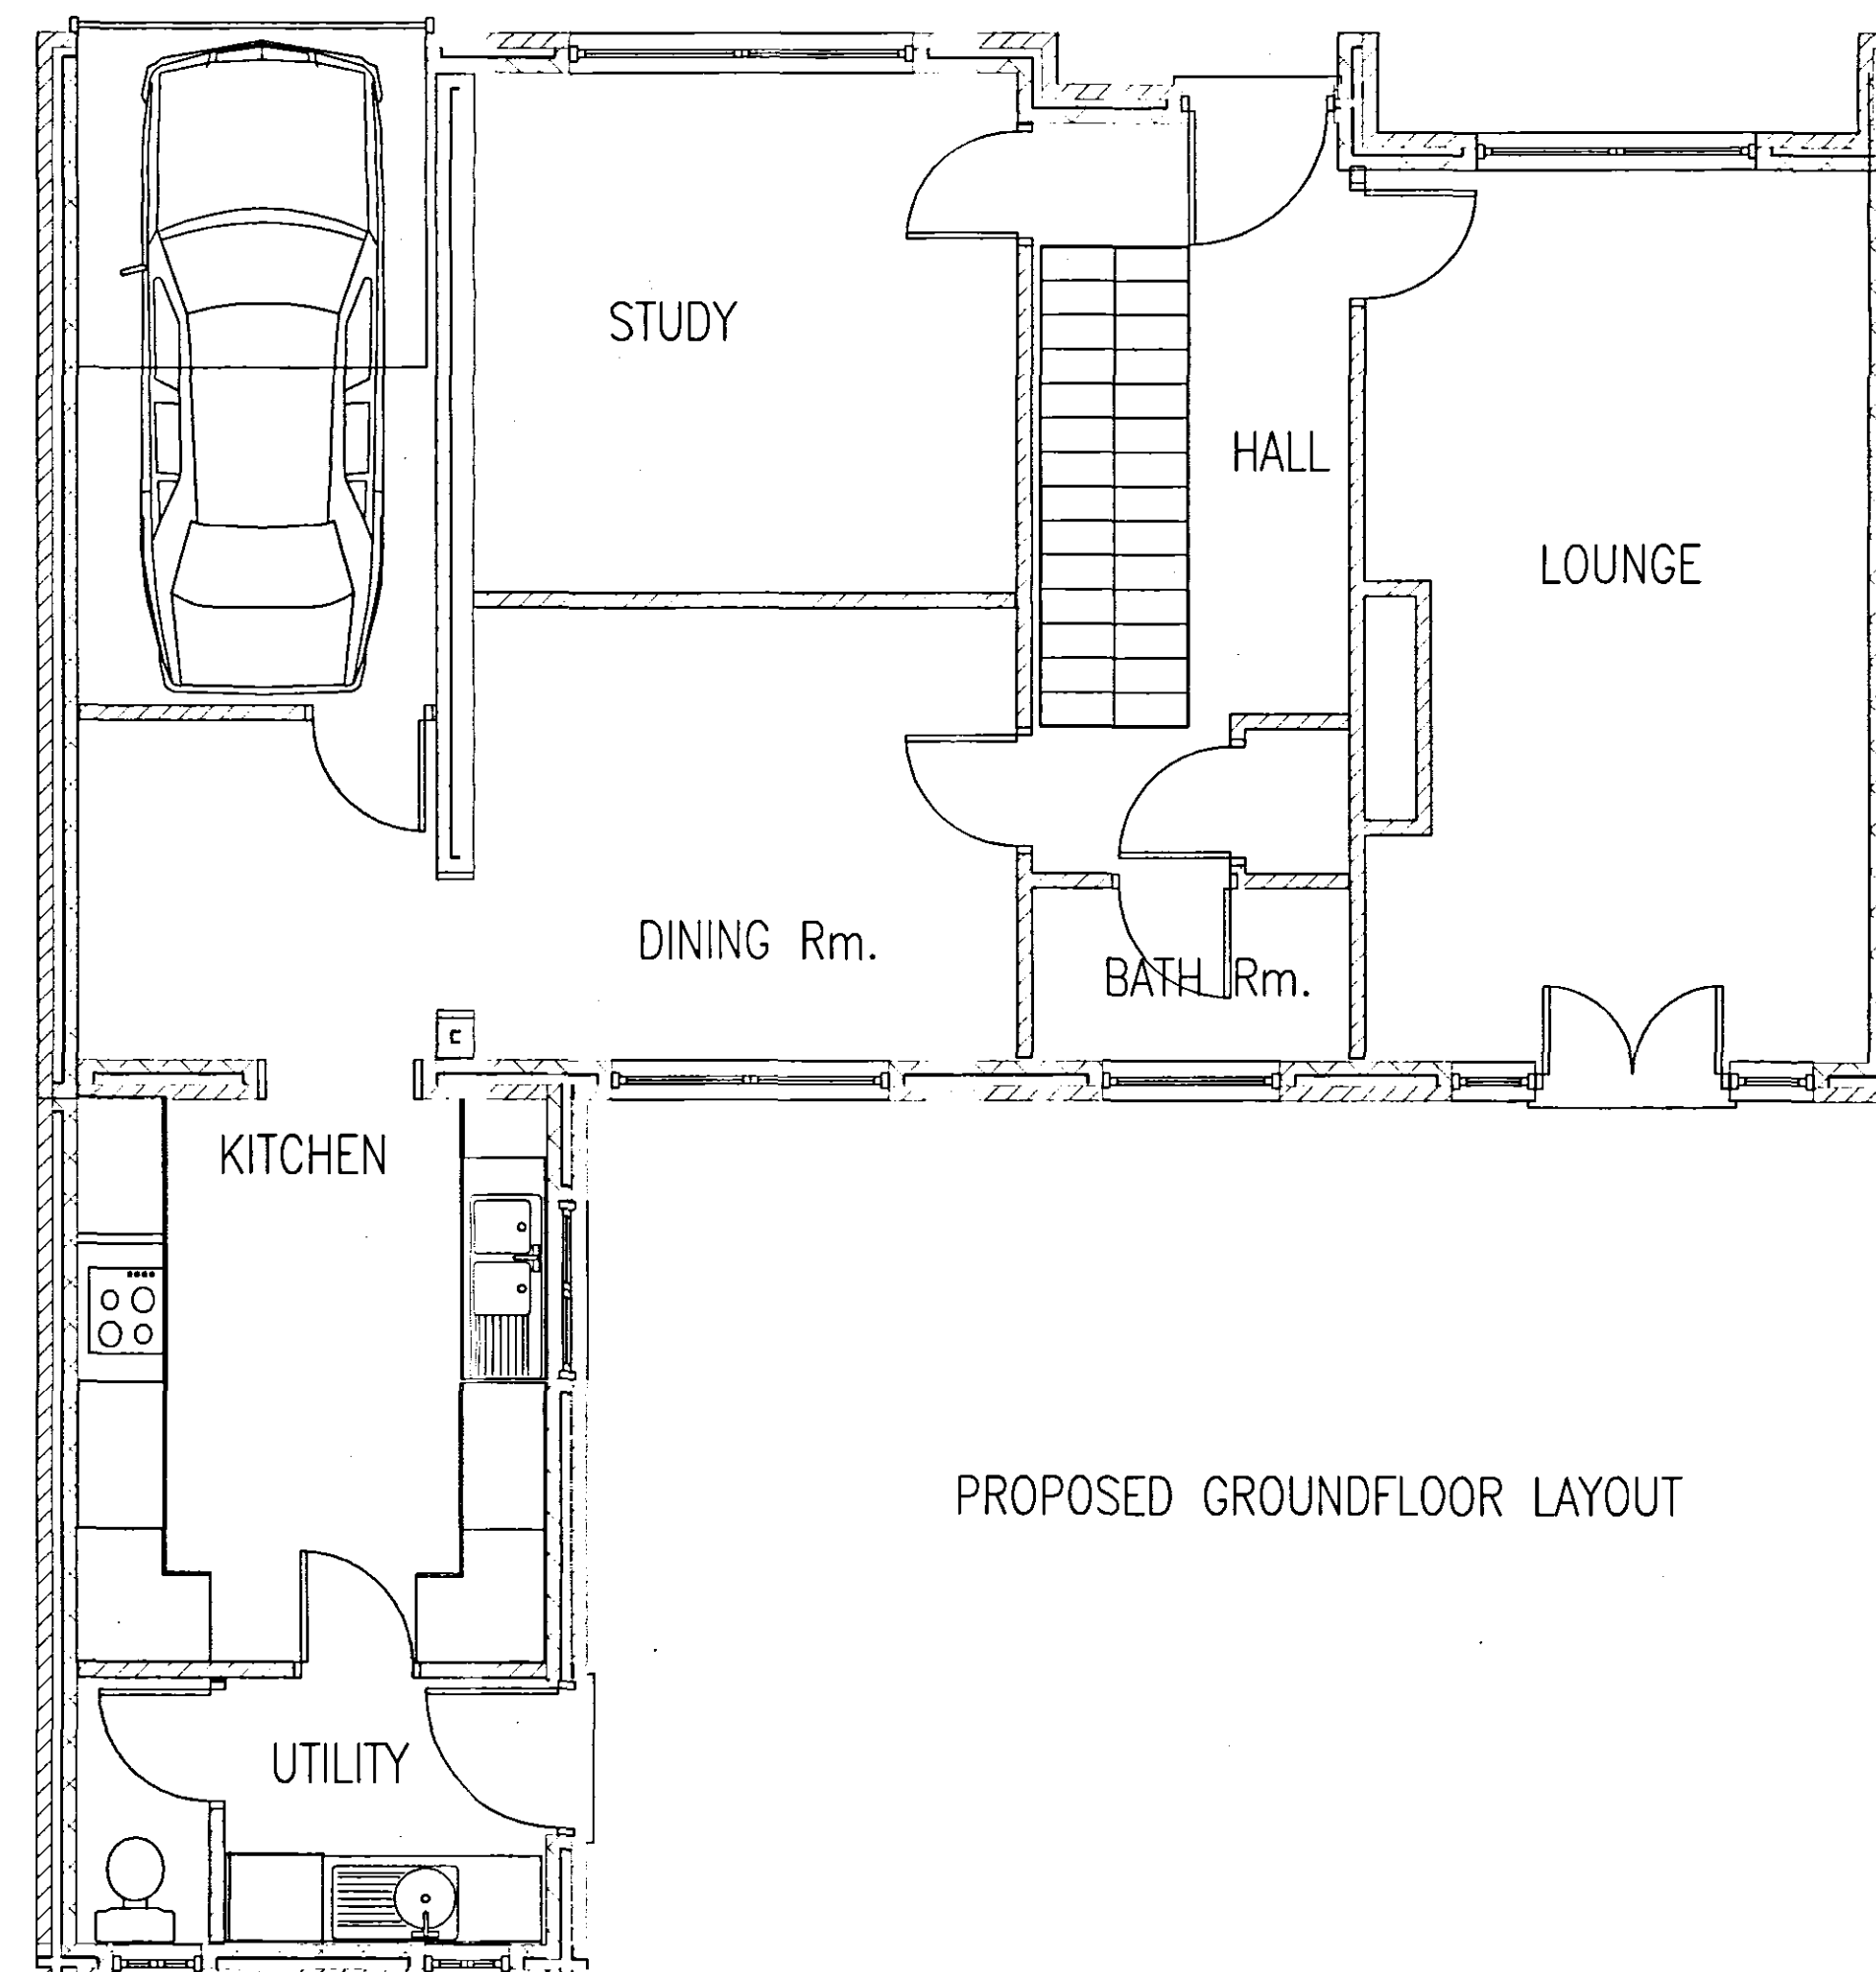


PROPOSED GROUND FLOOR LAYOUT

**DETERMINED
PLAN**

SHDC
PLANNING & DEVELOPMENT
19 APR 2006
Ref. 0528/06

WENMAN BUILDING DESIGN
10 Broadgate
Whaplode Drove
Spalding
Lincs. PE12 0TN
Tel/Fax 01406 331072
Mobile 0784 1718457

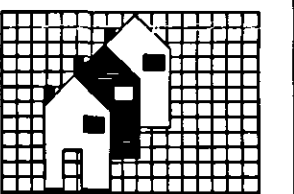

Client:

MR & MRS GENT

Project Address:

46 WOOLRAM WYATE
SPALDING

PROJECT DETAILS:

Drwg N° : WEN/1019/06

DESCRIPTION:
SINGLE STOREY REAR EXTENSION
EXISTING & PROPOSED GROUND FLOOR
LAYOUTS
EXISTING & PROPOSED ELEVATIONS

NOTES:
PLANNING APPLICATION
AMENDMENT-FLAT ROOF MARCH 2006

SCALE 1:50 1:100

RW