




THIS DRAWING IS FOR THE
PURPOSE OF OBTAINING
PLANNING PERMISSION ONLY

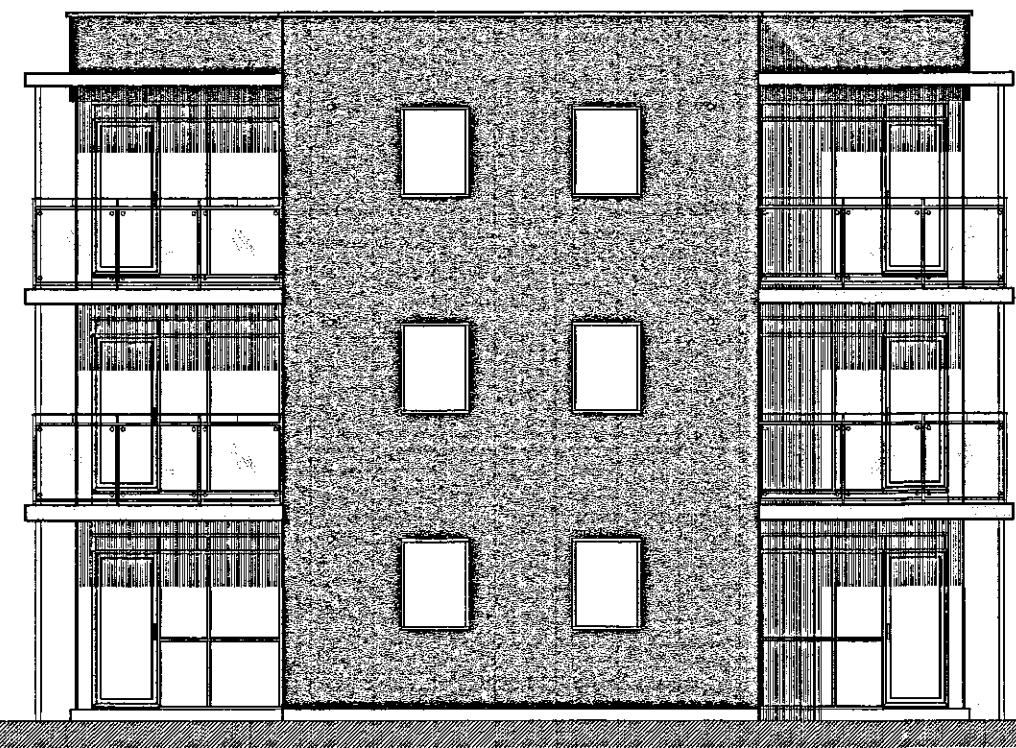


Front Elevation

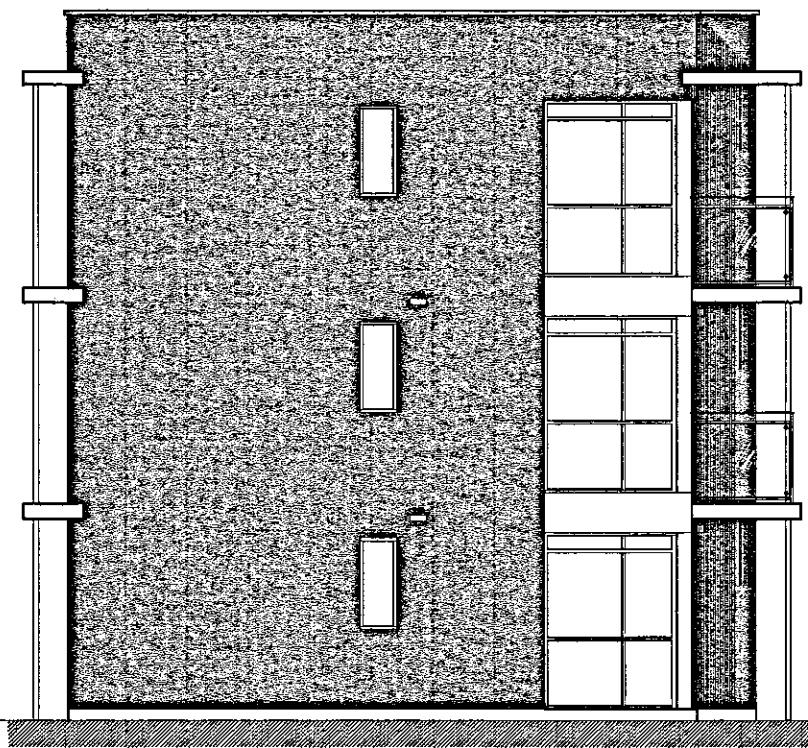


Side Elevation

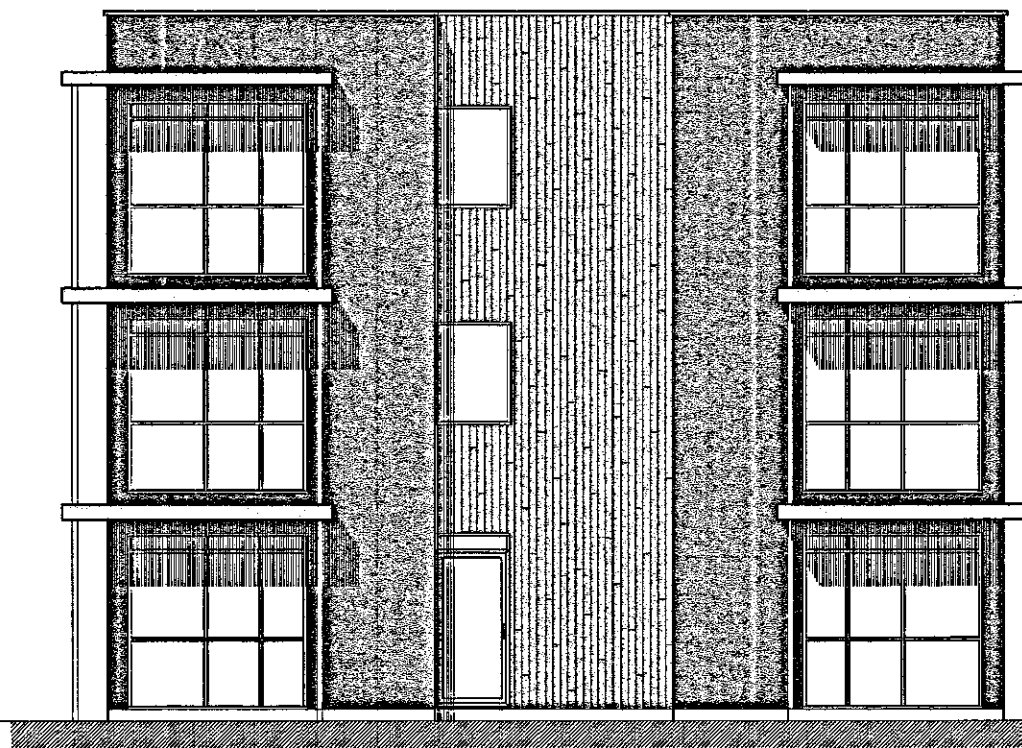


Rear Elevation

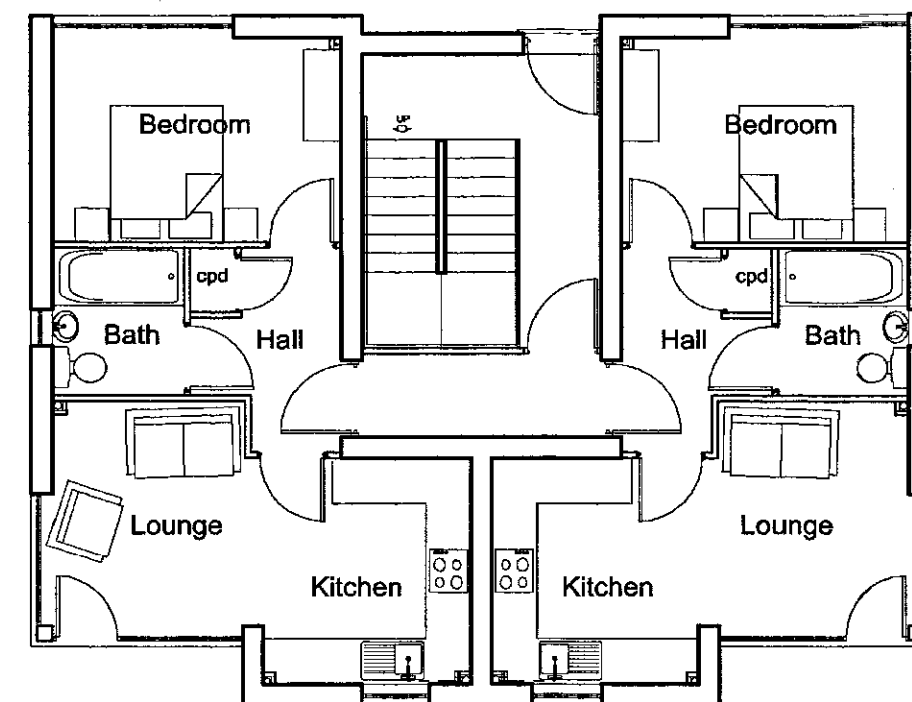

Ground Floor Plan

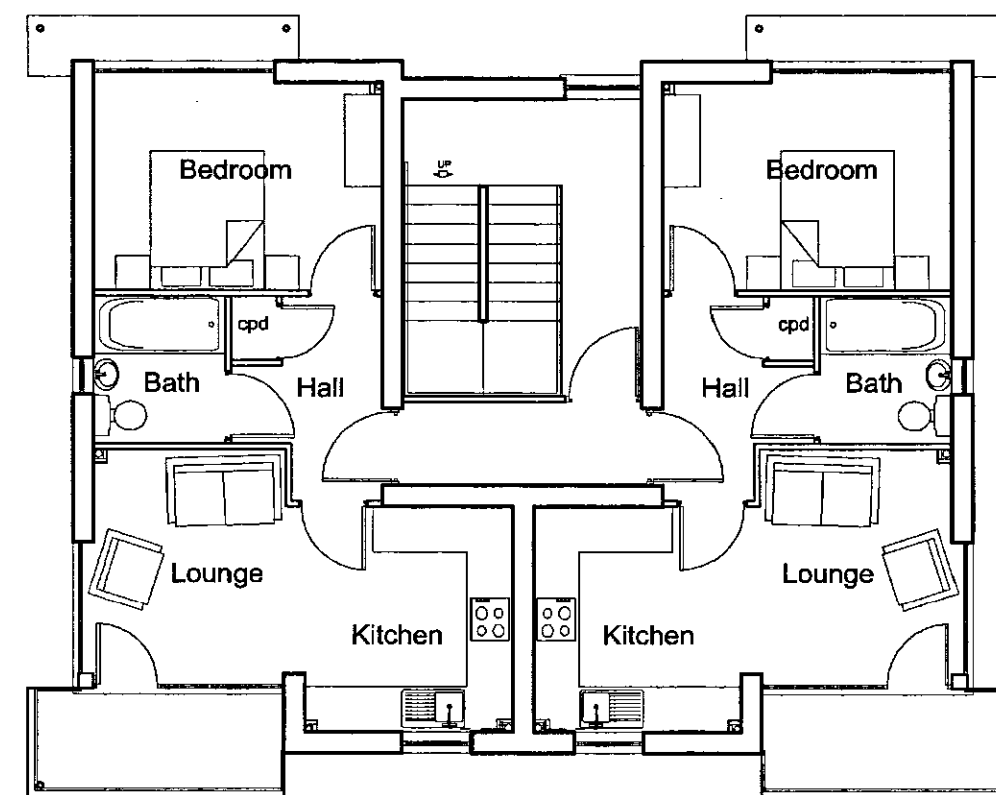

First Floor Plan

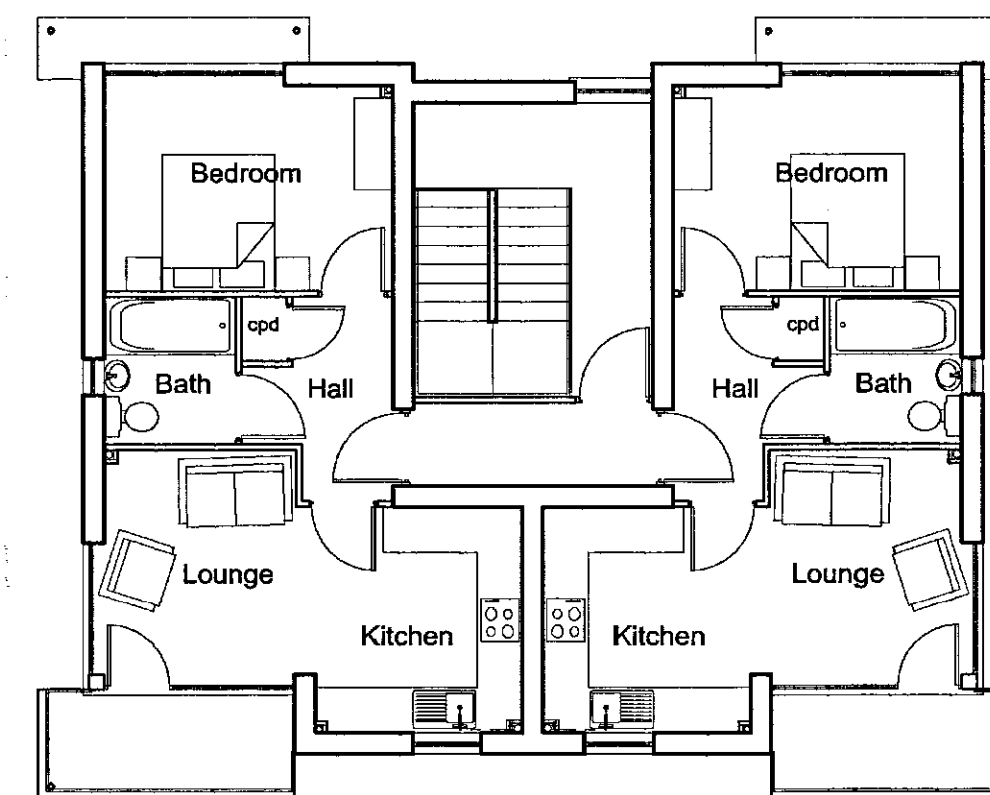

Second Floor Plan

25 APR 2007
0538/07

DRAWING
24 APR 2007
ISSUED

DETERMINED
Window style revised further to SHDC
comments

Rev.	By	Notes	Date
A	JB	Window style revised further to SHDC comments	23-04-07

rdc
Robert Doughty
Consultancy

32 High Street, Helpingsham
Sleaford, Lincolnshire NG34 0RA
Tel: 01529 421646
Fax: 01529 421358
Email: admin@rdc-landplan.co.uk
Web: www.rdc-landplan.co.uk

Client:
Fieldview Homes

Project:
Roman Bank, Spalding

Drawing title:
Design Details - Plots 1-6

Job No. 544-17	Drawing No. 01-DD-01	Rev. A	Drawn j.r.b.
-------------------	-------------------------	-----------	-----------------

Scale 1:100	Date 19-02-07	Checked
----------------	------------------	---------

DO NOT SCALE from the drawing. All measurements should be checked against on site conditions and any discrepancies should be brought to the attention of the Robert Doughty Consultancy.