






Front Elevation

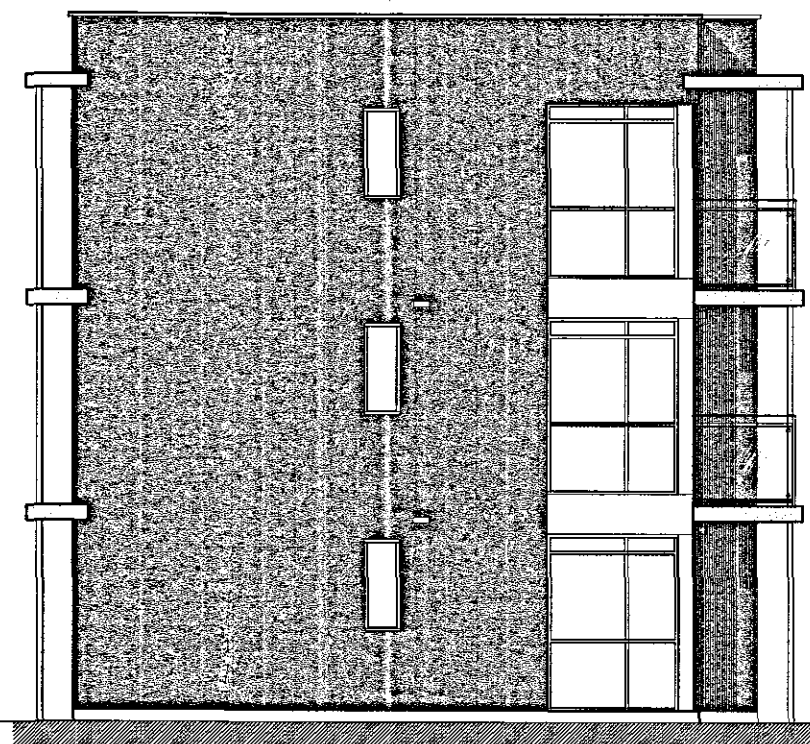


Side Elevation

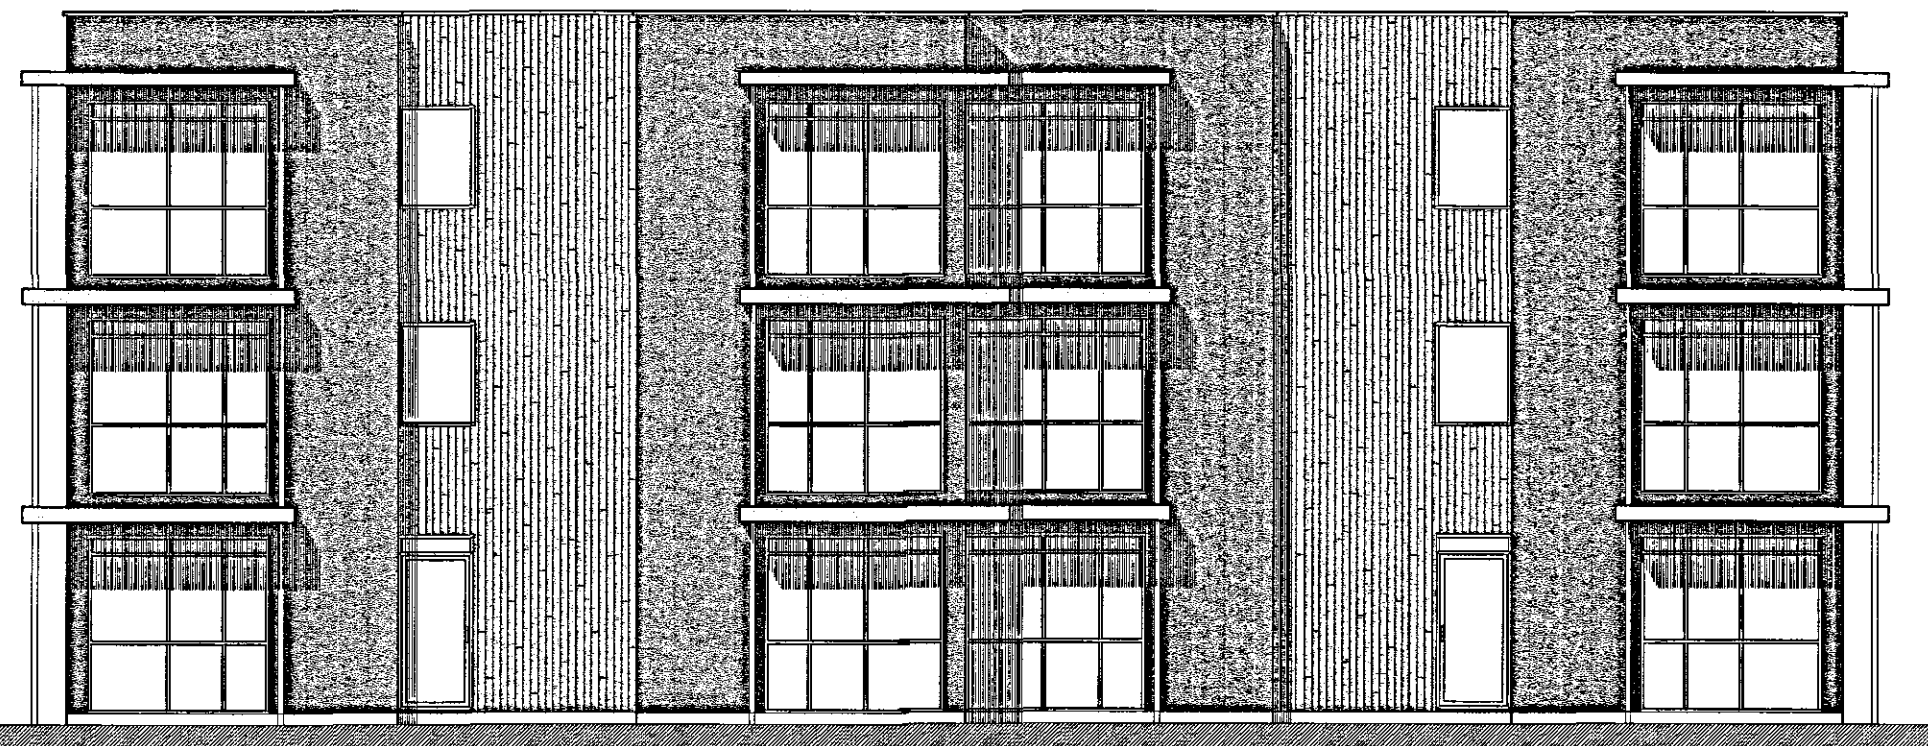


Rear Elevation

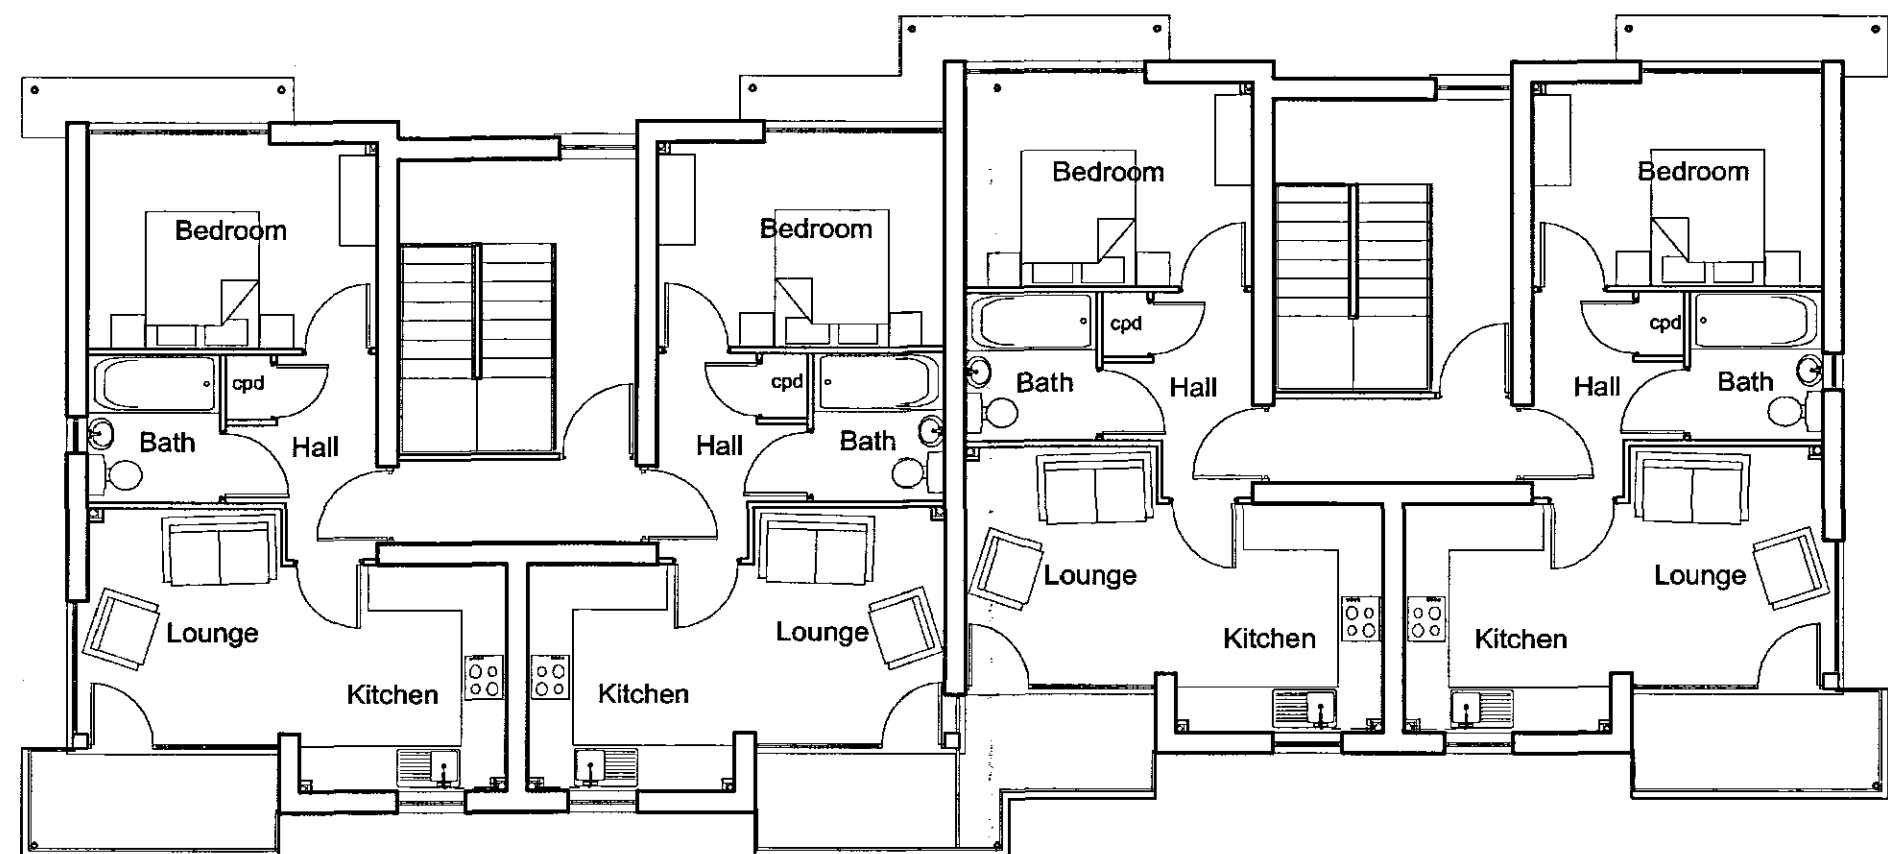

Second Floor Plan

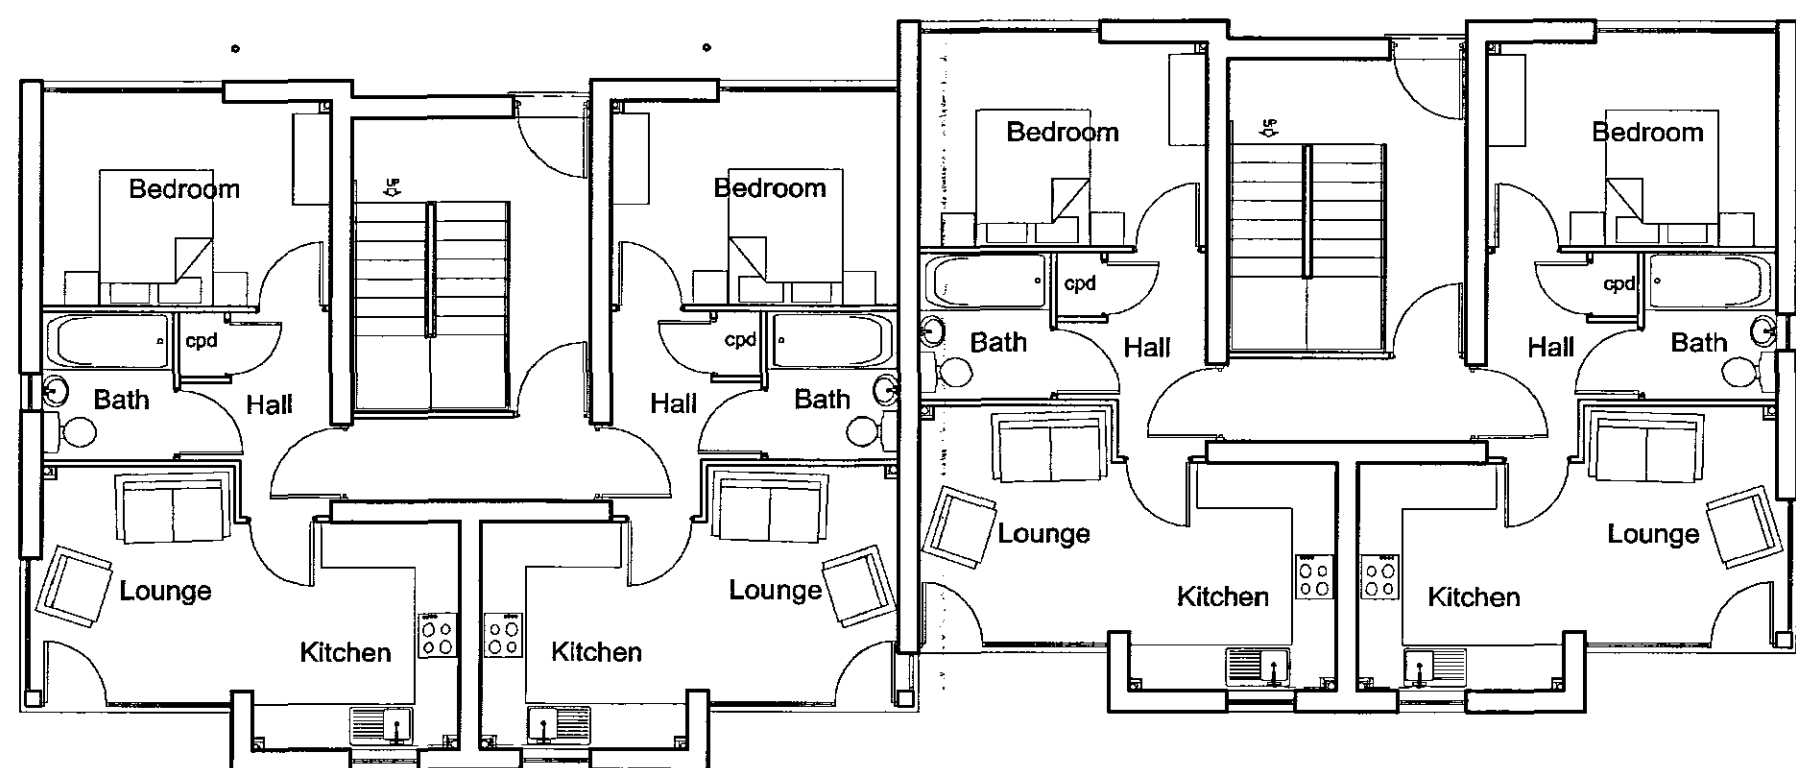

Ground Floor Plan

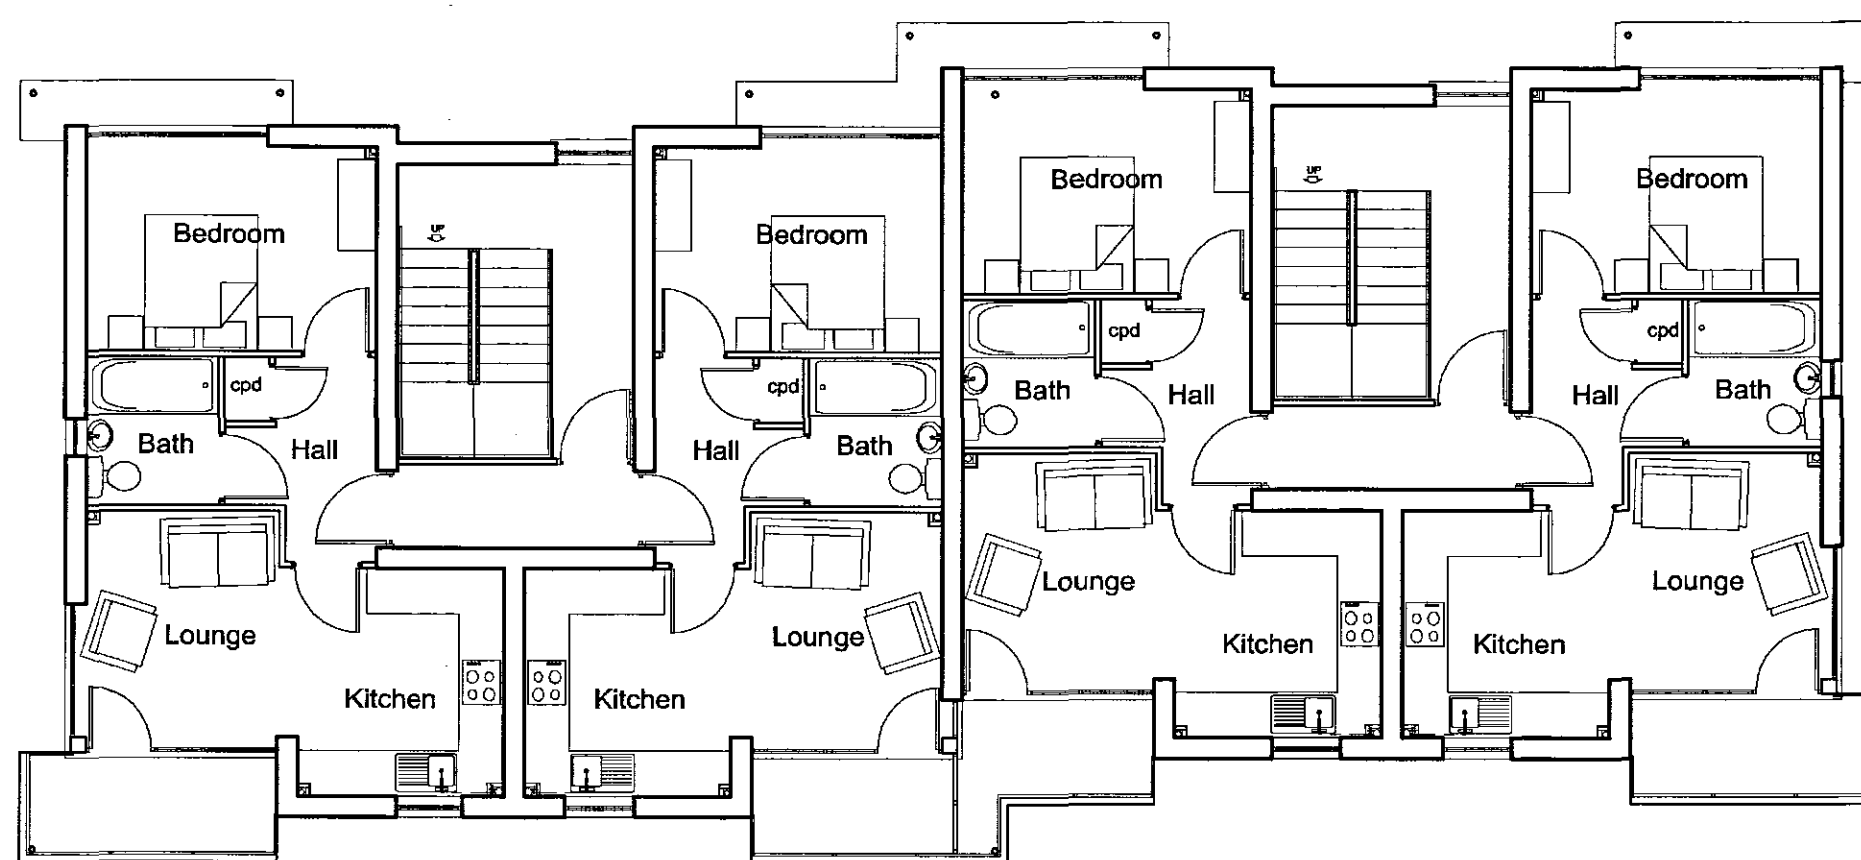

First Floor Plan

THIS DRAWING IS FOR THE  
PURPOSE OF OBTAINING  
PLANNING PERMISSION ONLY

25 APR 2007  
0538/07

DRAWING  
24 APR 2007  
ISSUED

DETERMINED  
PLAN

|      |    |                                               |          |
|------|----|-----------------------------------------------|----------|
| Rev. | By | Notes                                         | Date     |
| A    | JB | Window style revised further to SHDC comments | 23-04-07 |

|                                               |                         |                  |                 |
|-----------------------------------------------|-------------------------|------------------|-----------------|
| <b>rdc</b><br>Robert Doughty<br>Consultancy   |                         |                  |                 |
| Client:<br>Fieldview Homes                    |                         |                  |                 |
| Project:<br>Roman Bank, Spalding              |                         |                  |                 |
| Drawing title:<br>Design Details - Plots 7-18 |                         |                  |                 |
| Job No.<br>544-17                             | Drawing No.<br>01-DD-02 | Rev.<br>A        | Drawn<br>j.r.b. |
| Scale<br>1:100                                |                         | Date<br>19-02-07 | Checked         |

DO NOT SCALE from this drawing. All measurements should be checked against on site conditions and any discrepancies should be brought to the attention of the Robert Doughty Consultancy.