






Front Elevation

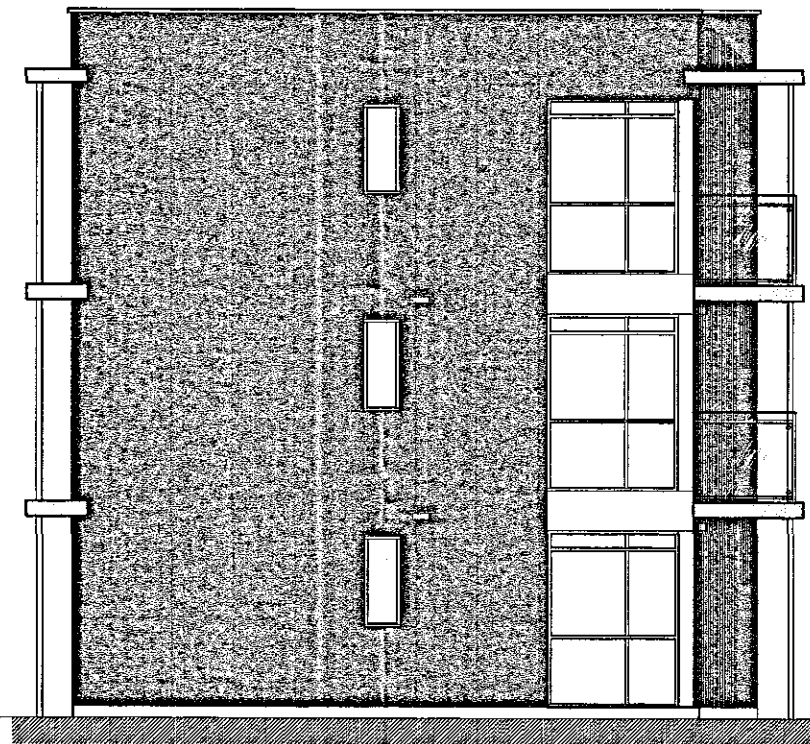


Side Elevation

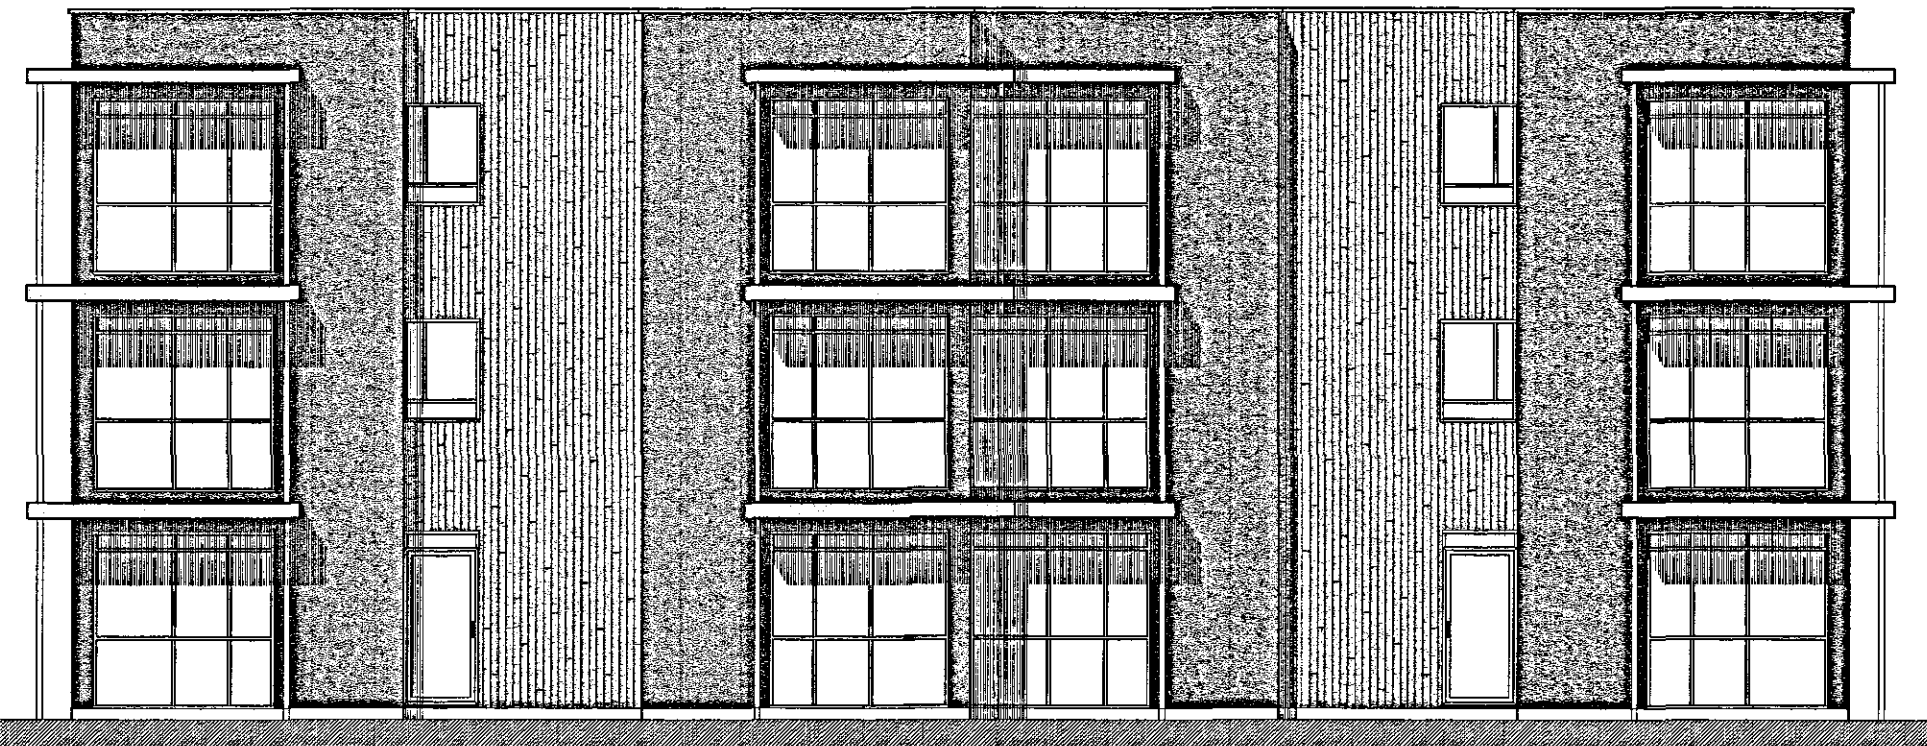


Rear Elevation

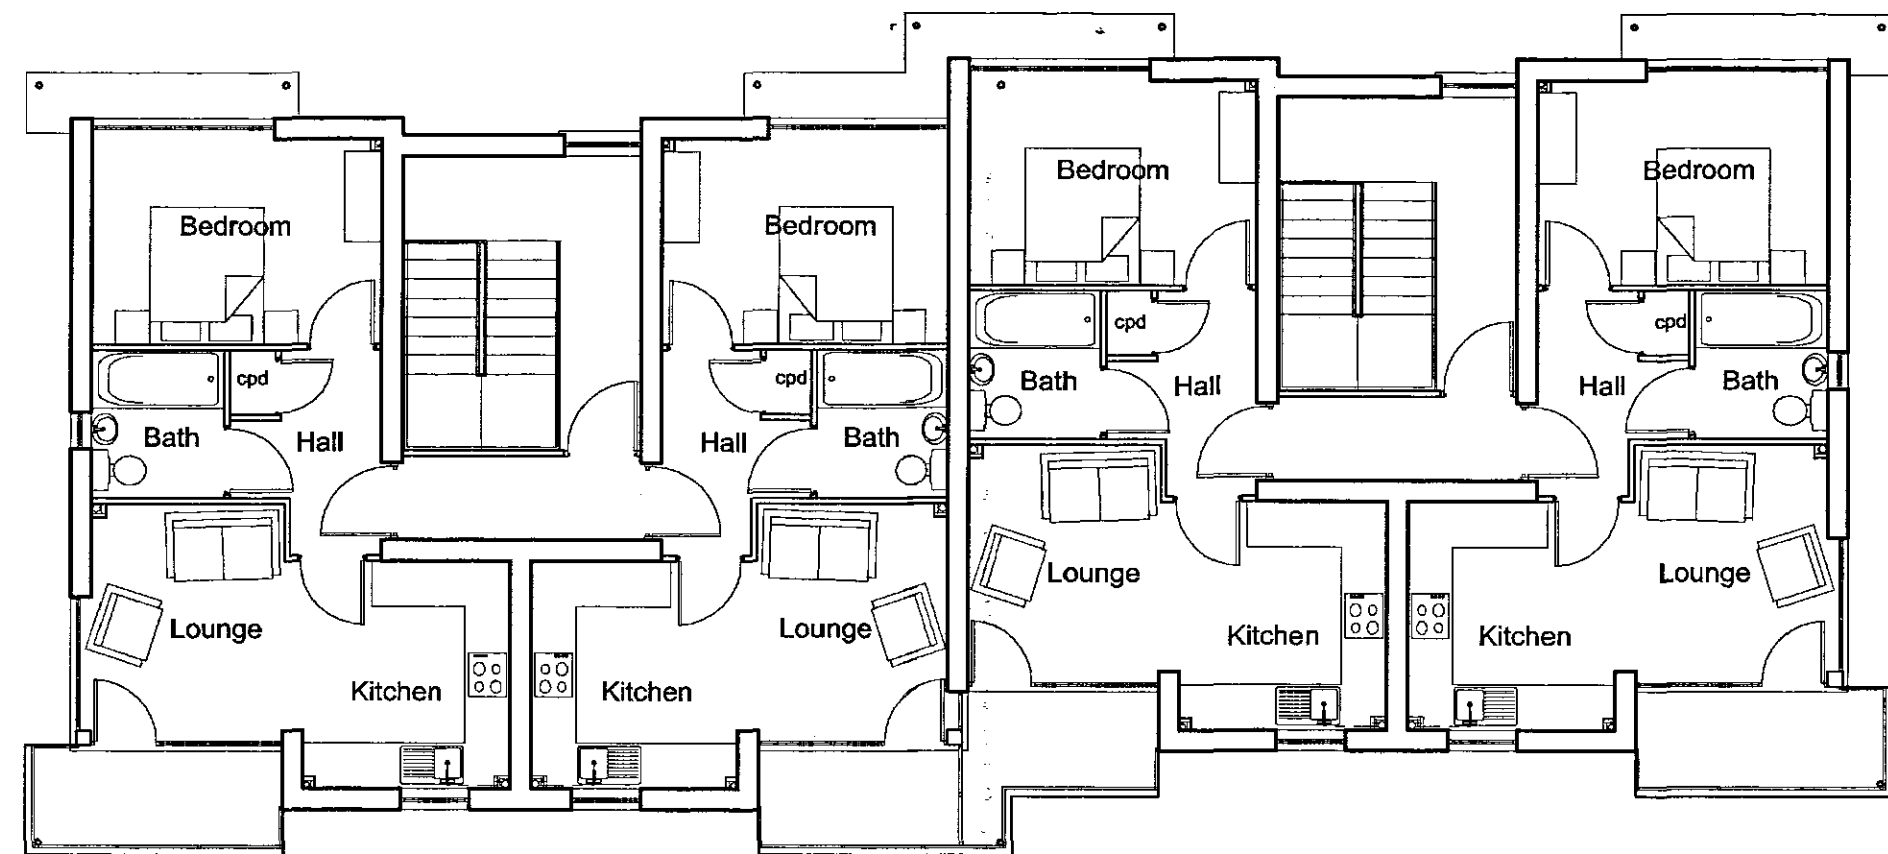

Second Floor Plan

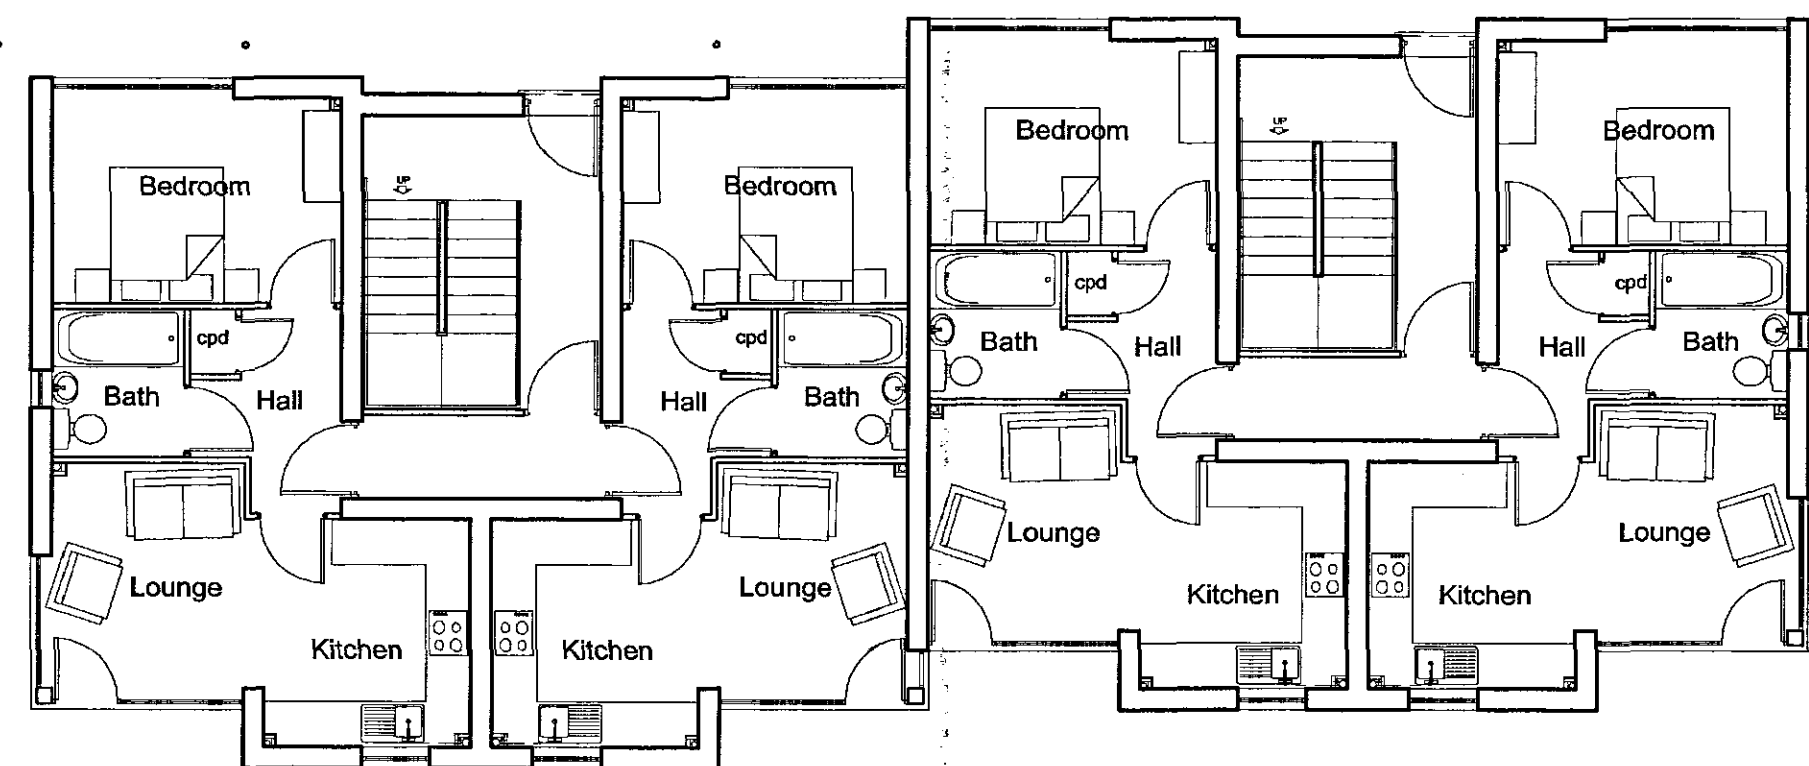

Ground Floor Plan

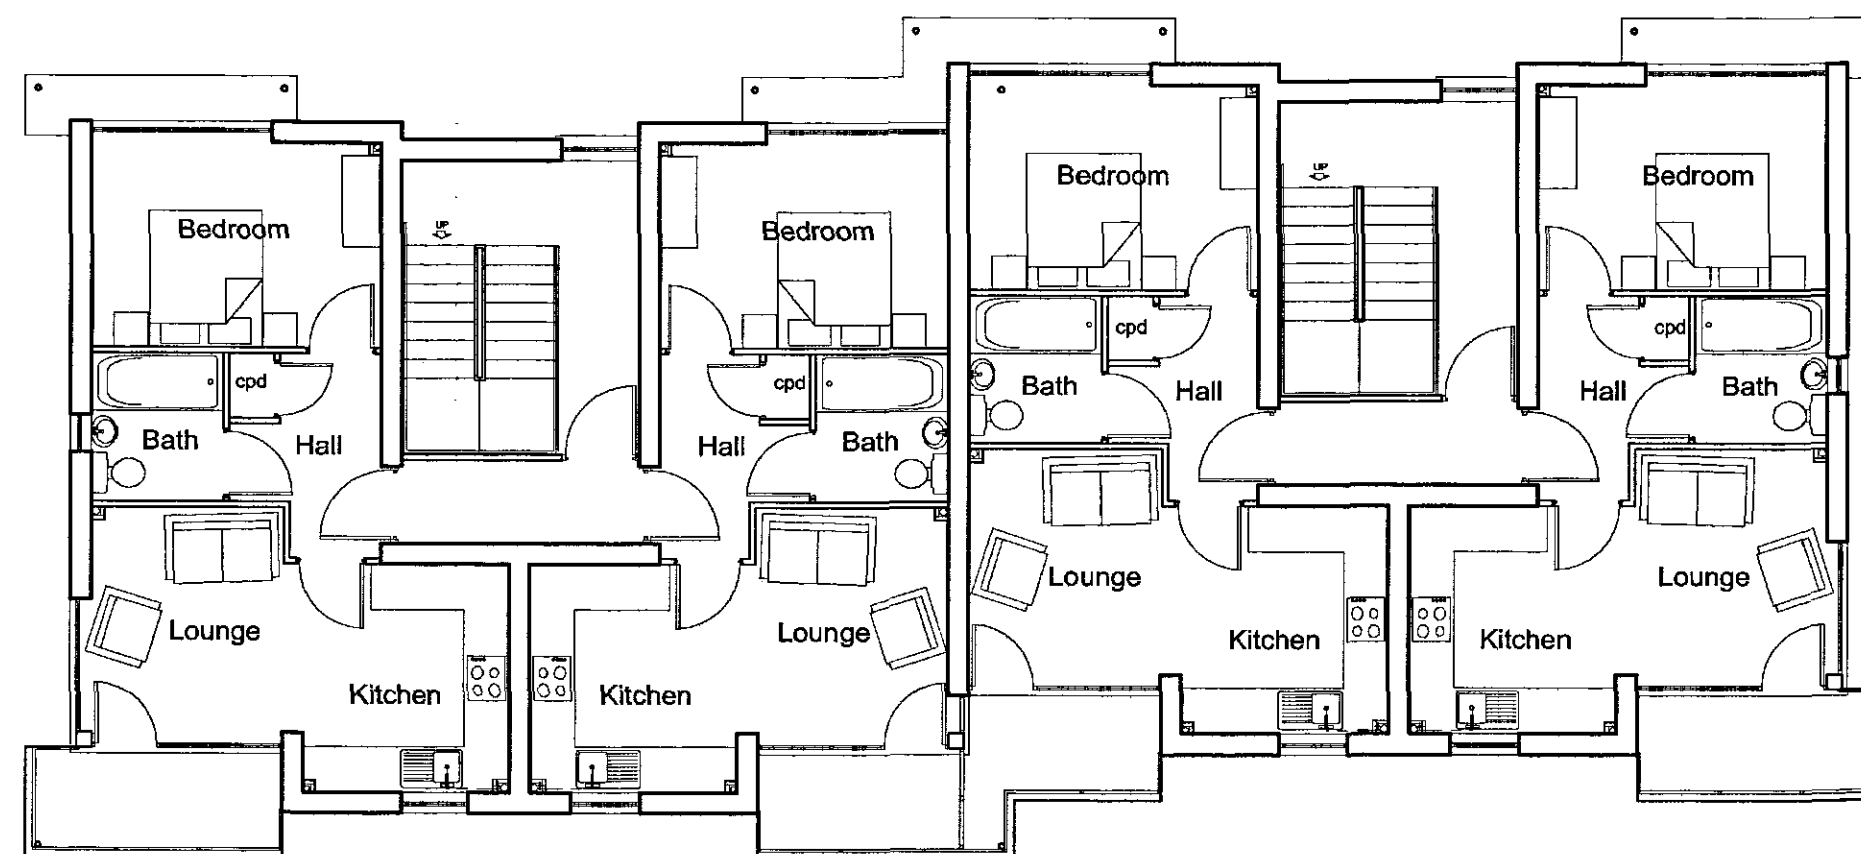

First Floor Plan

THIS DRAWING IS FOR THE
PURPOSE OF OBTAINING
PLANNING PERMISSION ONLY

Rev.	By	Notes	Date
rdc Robert Doughty Consultancy 32 High Street, Helmingham Skefford, Lincolnshire NG34 0RA Tel: 01529 421846 Fax: 01529 421358 Email: admin@rdc-landplan.co.uk Web: www.rdc-landplan.co.uk			
Client: Fieldview Homes			
Project: Roman Bank, Spalding			
Drawing title: Design Details - Plots 7-18			
Job No. 544-17	Drawing No. 01-DD-02	Rev.	Drawn j.r.b.
Scale 1:100	Date 19-02-07	Checked	

DO NOT SCALE from this drawing. All measurements should be checked against on site conditions and any discrepancies should be brought to the attention of the Robert Doughty Consultancy.