



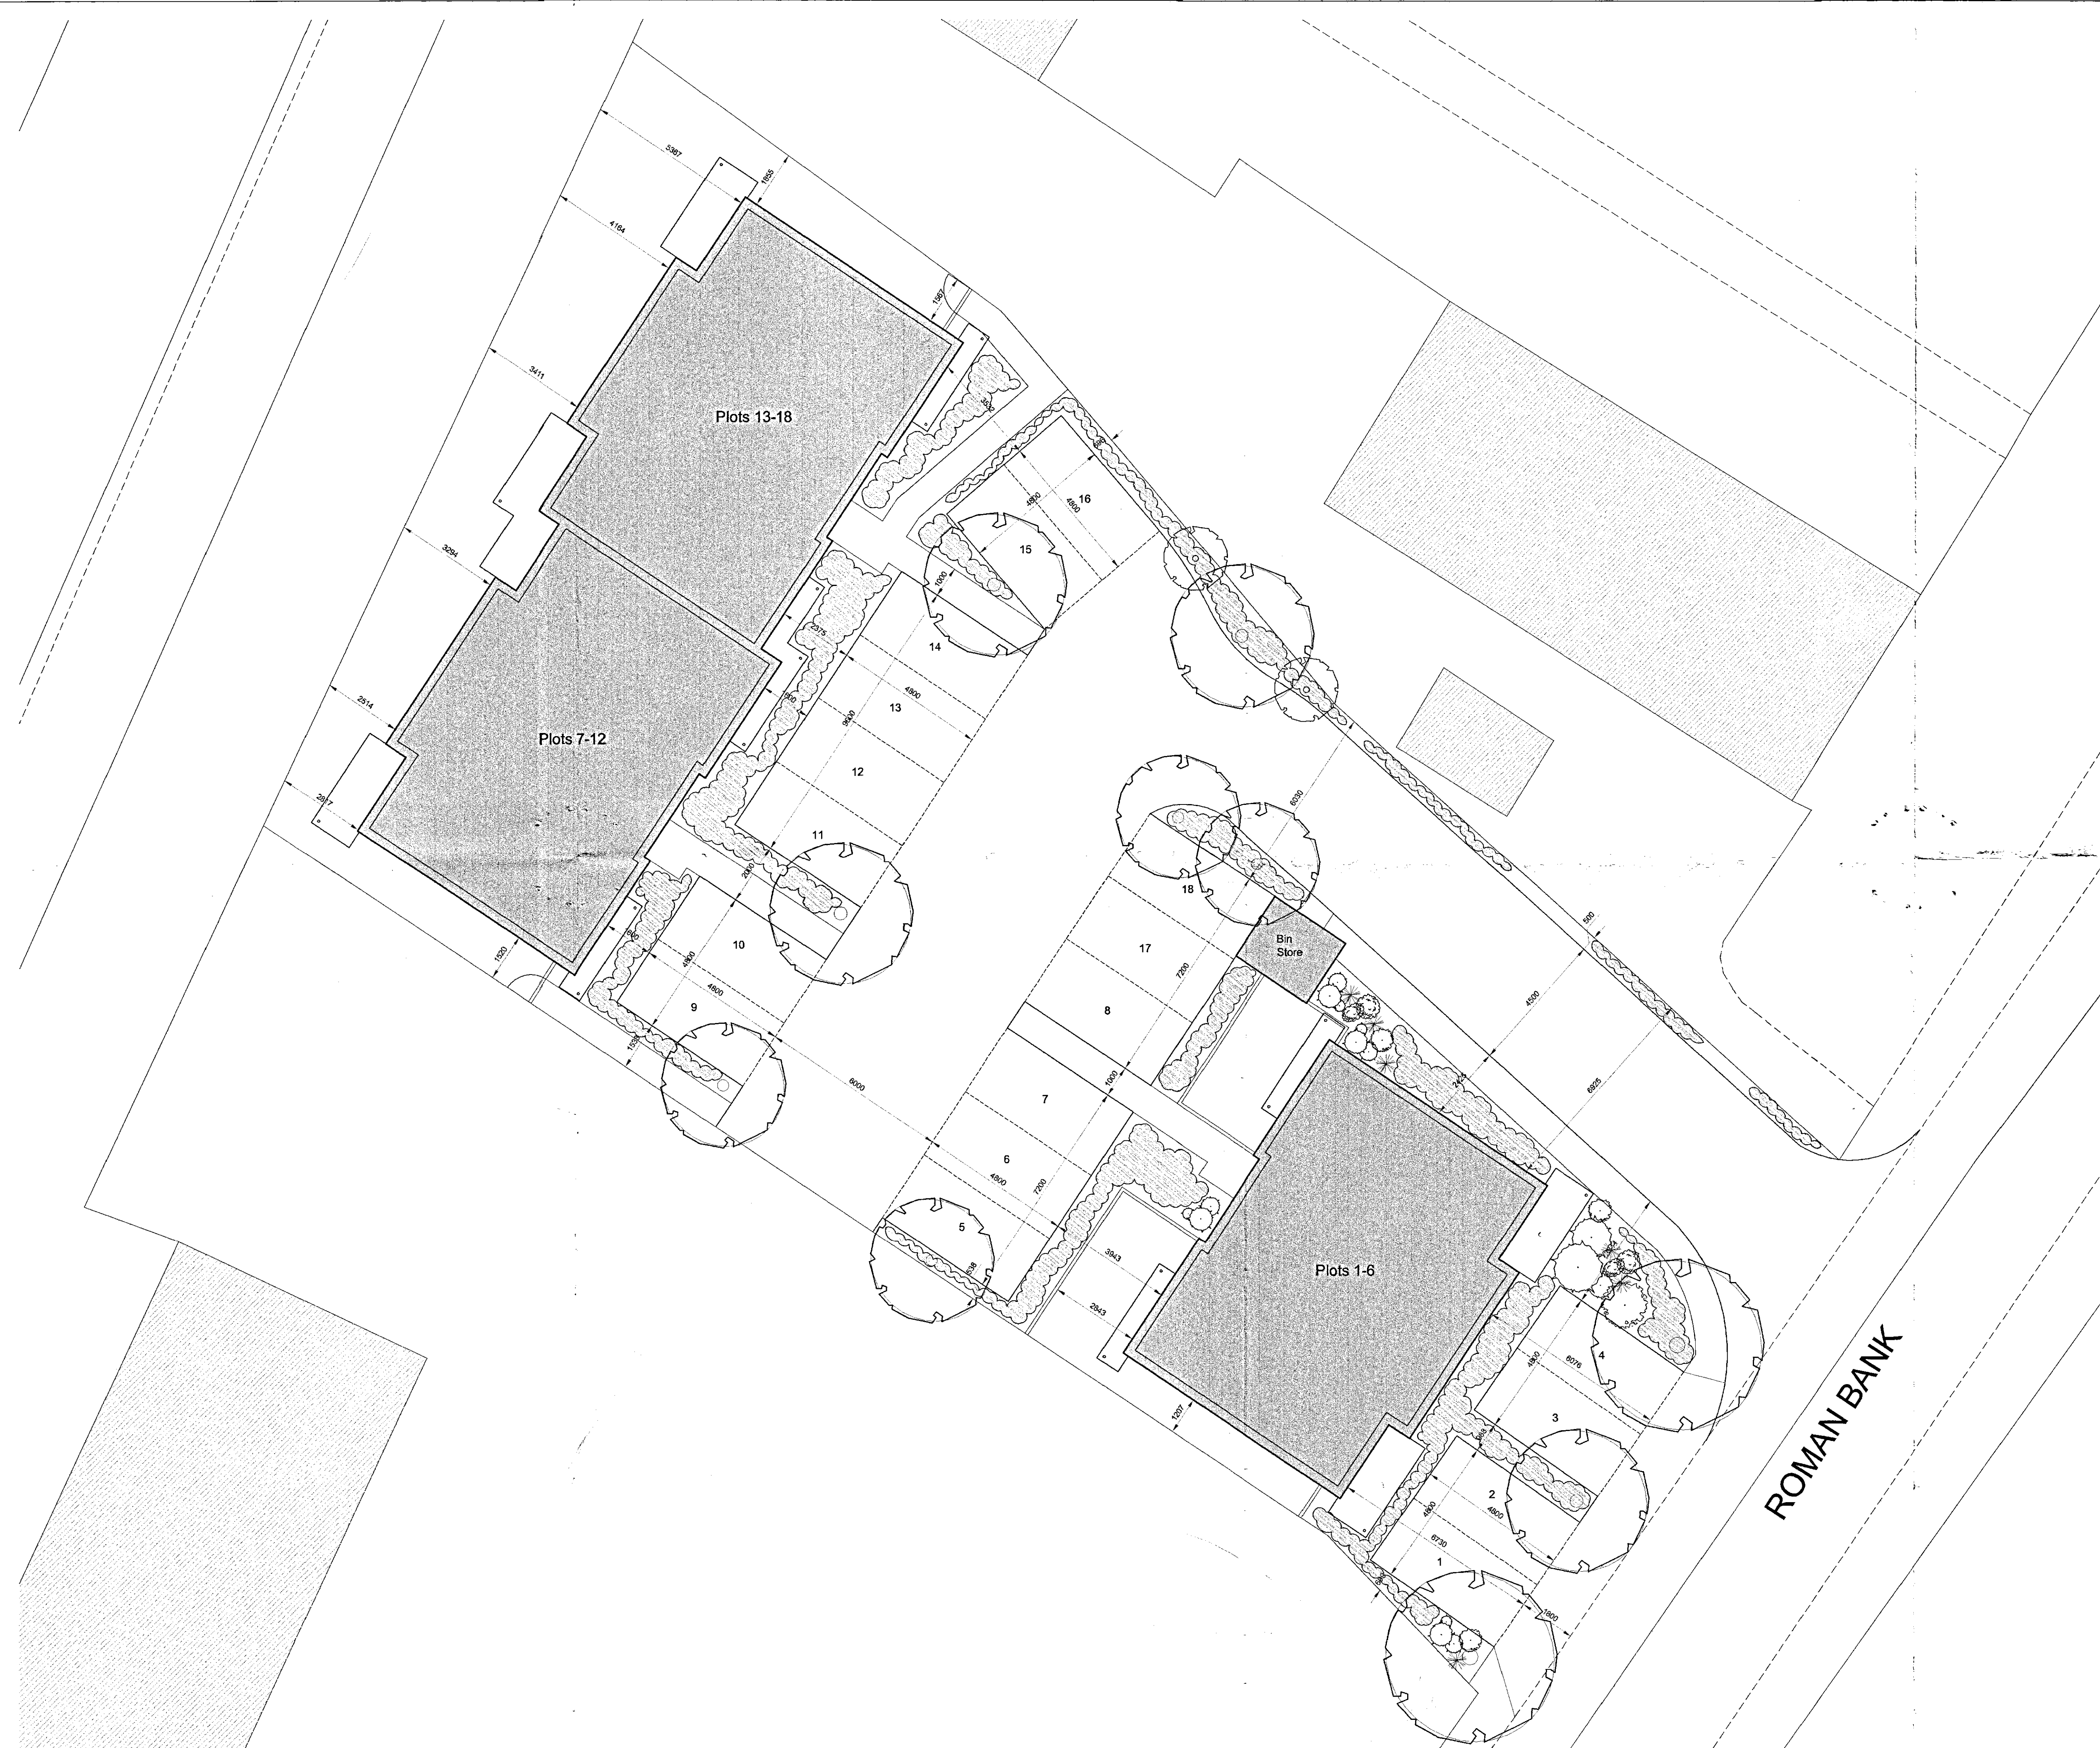


Please Note:
These drawings may be subject to the CDM Regulations
and should be considered prior to work commencing on site

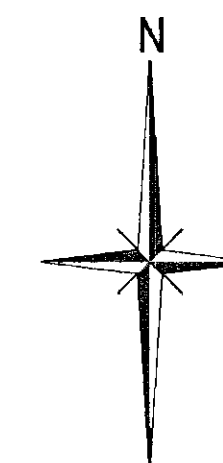

KEY

1.8m Close boarded Fence

 

Proposed shrubs

Rev.	By	Notes	Date
------	----	-------	------

rdc
Robert Doughty
Consultancy

32 High Street, Helpingsham
Sleaford, Lincolnshire NG34 0RA
Tel: 01529 421946
Fax: 01529 421358
Email: admin@rdc-landplan.co.uk
Web: www.rdc-landplan.co.uk

Client:
Fieldview Homes

Project:
Roman Bank, Spalding

Drawing title:
Proposed Site Plan

Job No.	Drawing No.	Rev.	Drawn
544-17	SP-01		j.r.b.

Scale	Date	Checked
1:100	12-03-07	

DO NOT SCALE from the drawing. All measurements should be checked against on site conditions and any discrepancies should be brought to the attention of the Robert Doughty Consultancy.