



THIS DRAWING IS FOR THE  
PURPOSE OF OBTAINING  
PLANNING PERMISSION ONLY





Front Elevation

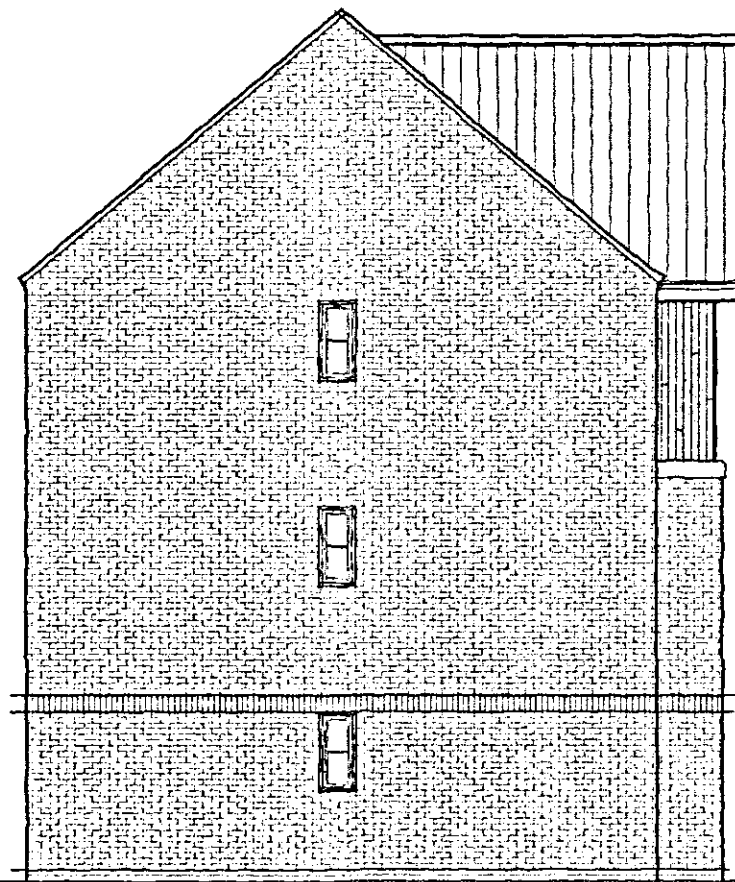


Side Elevation

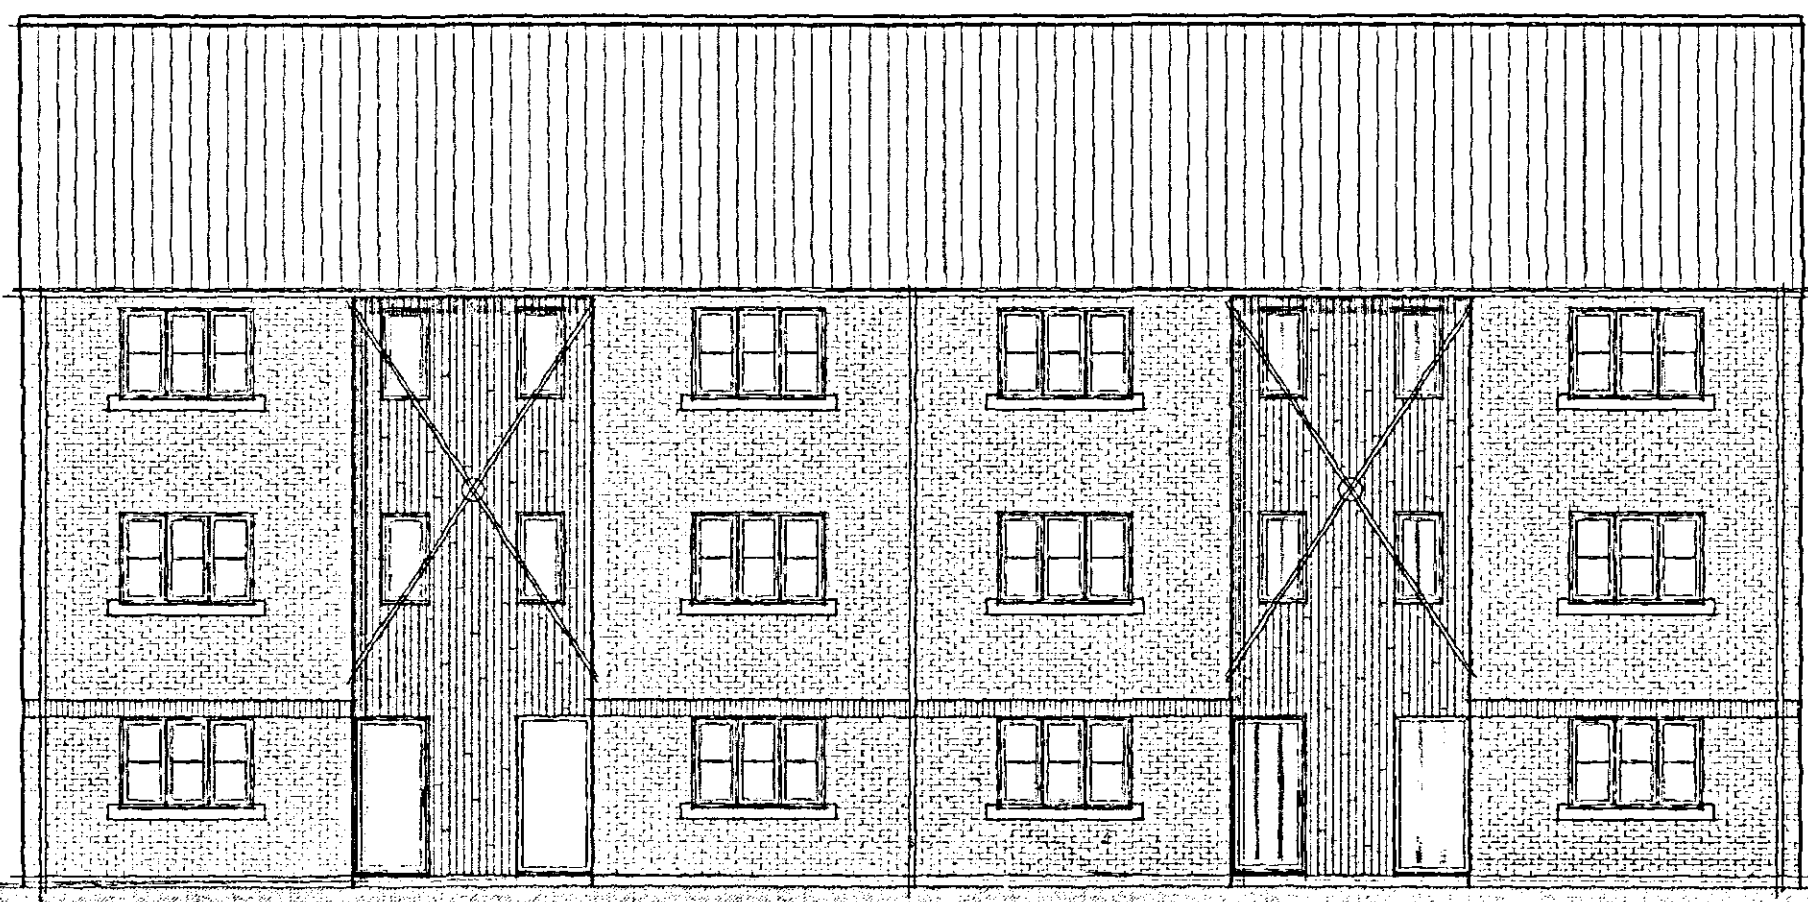


Rear Elevation

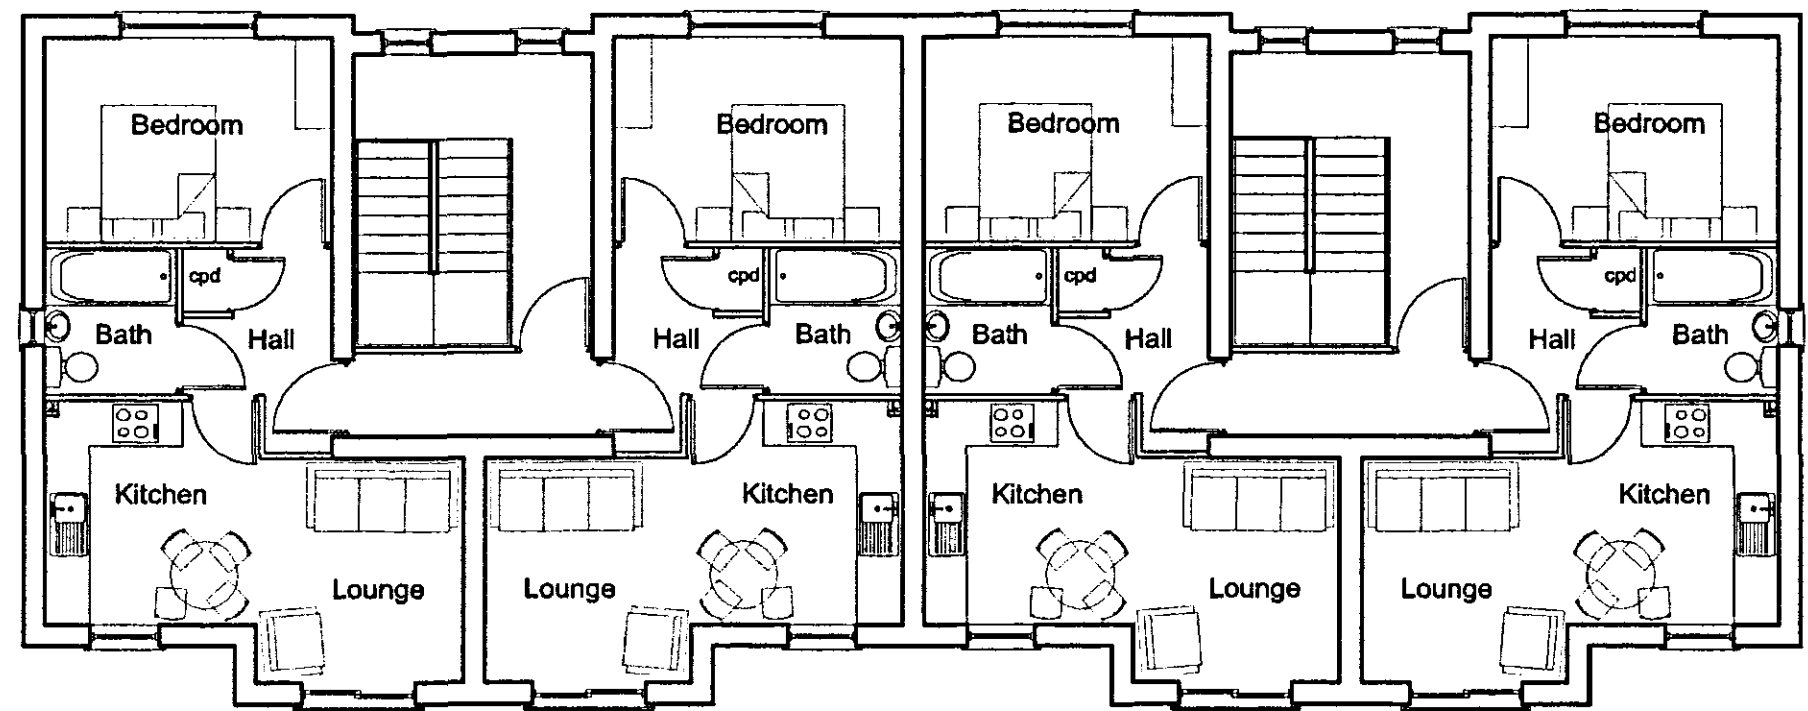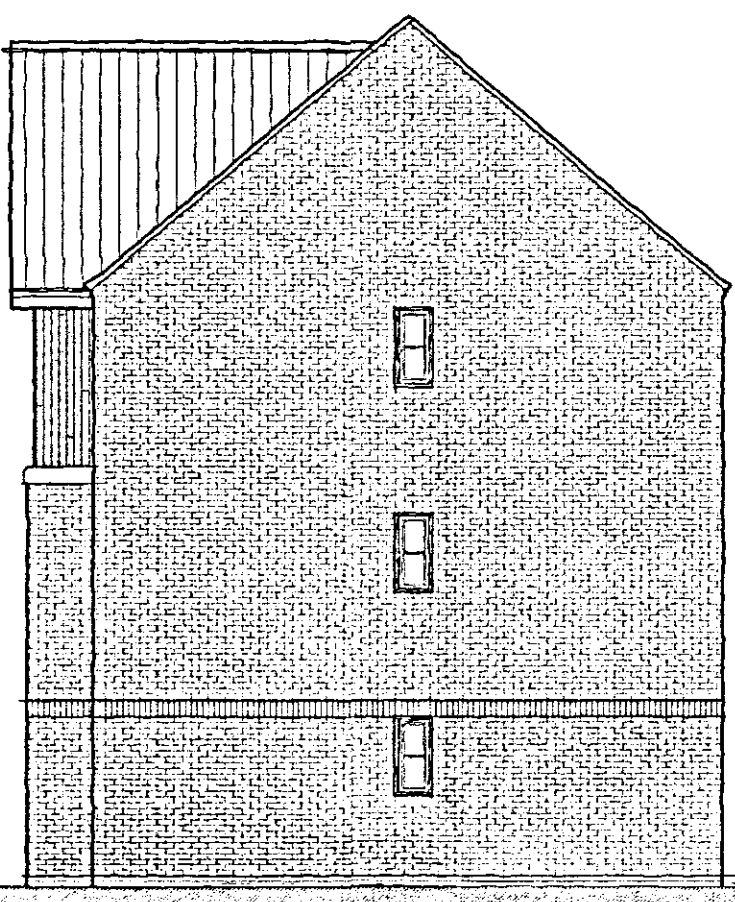

Second Floor Plan

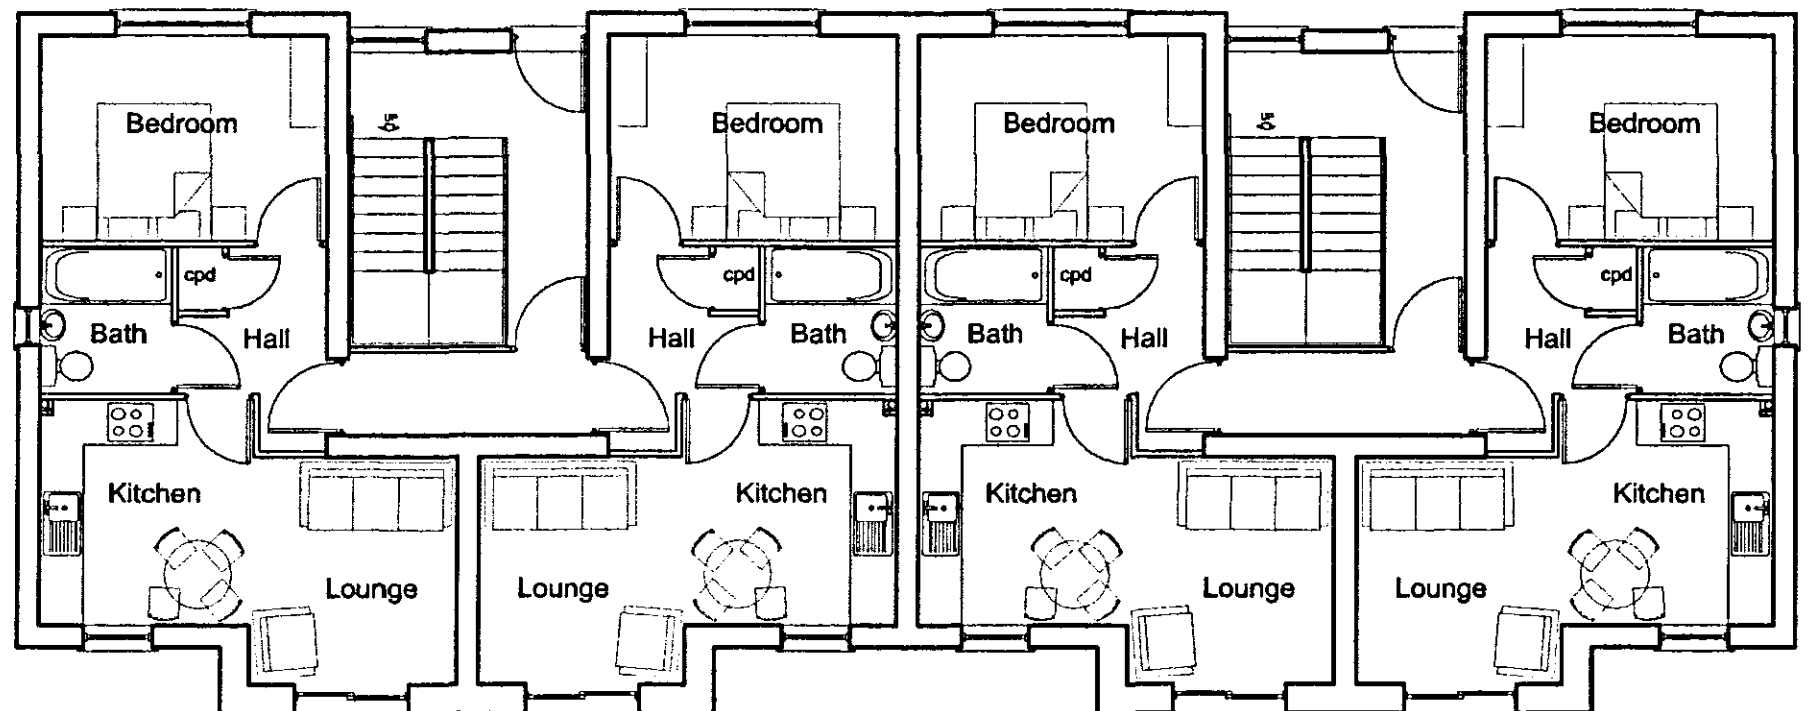

Ground Floor Plan

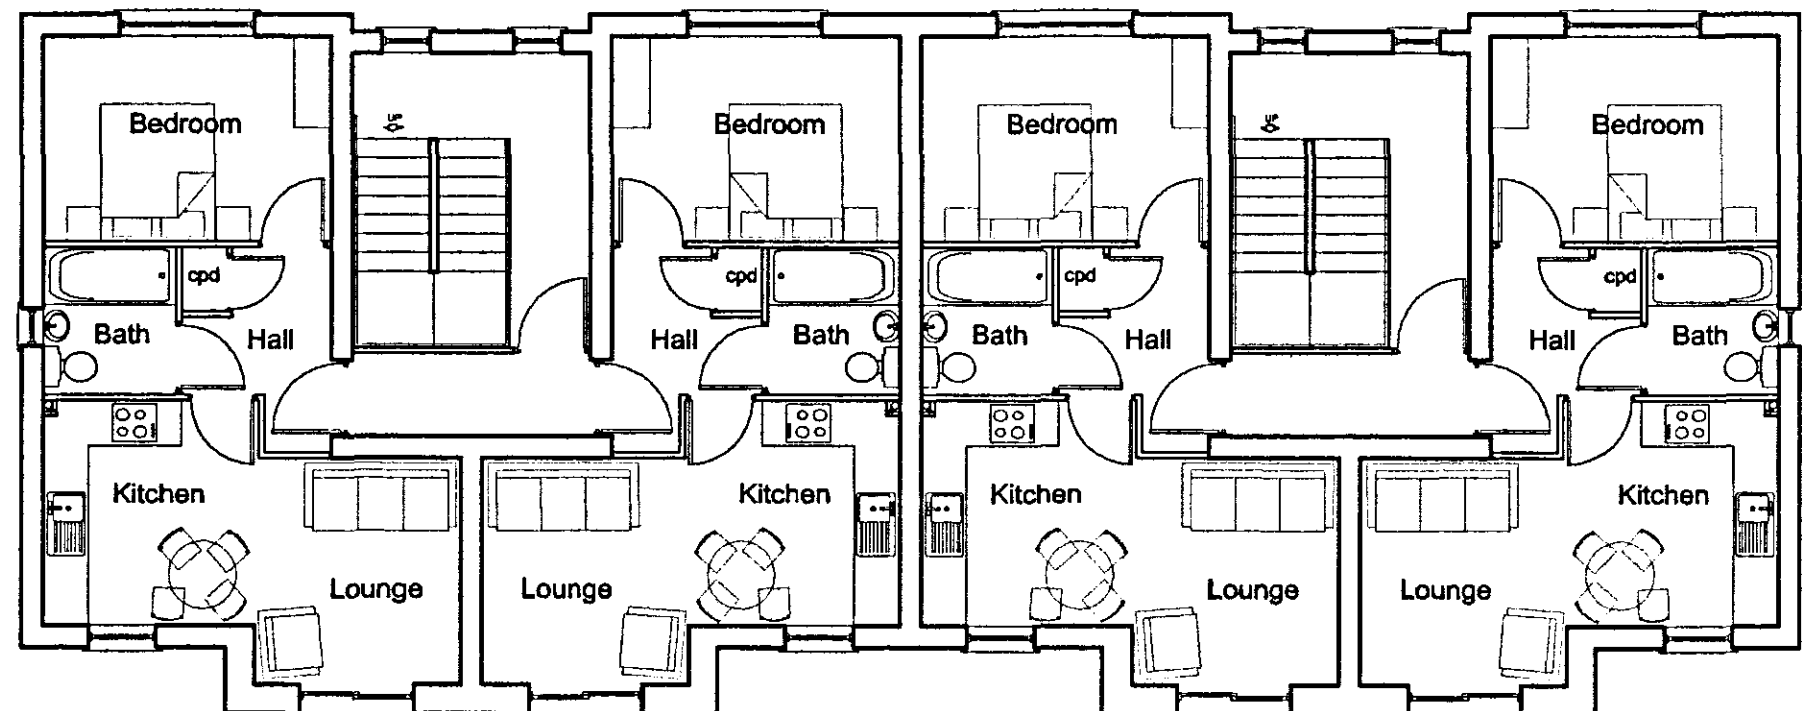

First Floor Plan

ORIGINAL  
IF  
RED

|      |    |                                               |          |
|------|----|-----------------------------------------------|----------|
| B    | JB | Units redesigned following SHDC comments      | 03-07-07 |
| A    | JB | Window style revised further to SHDC comments | 23-04-07 |
| Rev. | By | Notes                                         | Date     |

|                                             |                             |   |        |
|---------------------------------------------|-----------------------------|---|--------|
| <b>rdc</b><br>Robert Doughty<br>Consultancy |                             | 32 High Street, Helpingsham<br>Sleaford, Lincolnshire NG34 0RA<br>Tel: 01529 421846<br>Fax: 01529 421358<br>Email: admin@rdc-landplan.co.uk<br>Web: www.rdc-landplan.co.uk |        |
| Client:                                     | Fieldview Homes             |   |        |
| Project:                                    | Roman Bank, Spalding        |   |        |
| Drawing title:                              | Design Details - Plots 7-18 |   |        |
| Job No.                                     | Drawing No.                 | Rev.   | Drawn  |
| 544-17                                      | 01-DD-02                    | B   | j.r.b. |
| Scale                                       | Date                        | Checked   |        |
| 1:100                                       | 19-02-07                    |   |        |

DO NOT SCALE from this drawing. All measurements should be checked against site conditions and any discrepancies should be brought to the attention of the Robert Doughty Consultancy.