


THIS DRAWING IS FOR THE
PURPOSE OF OBTAINING
PLANNING PERMISSION ONLY

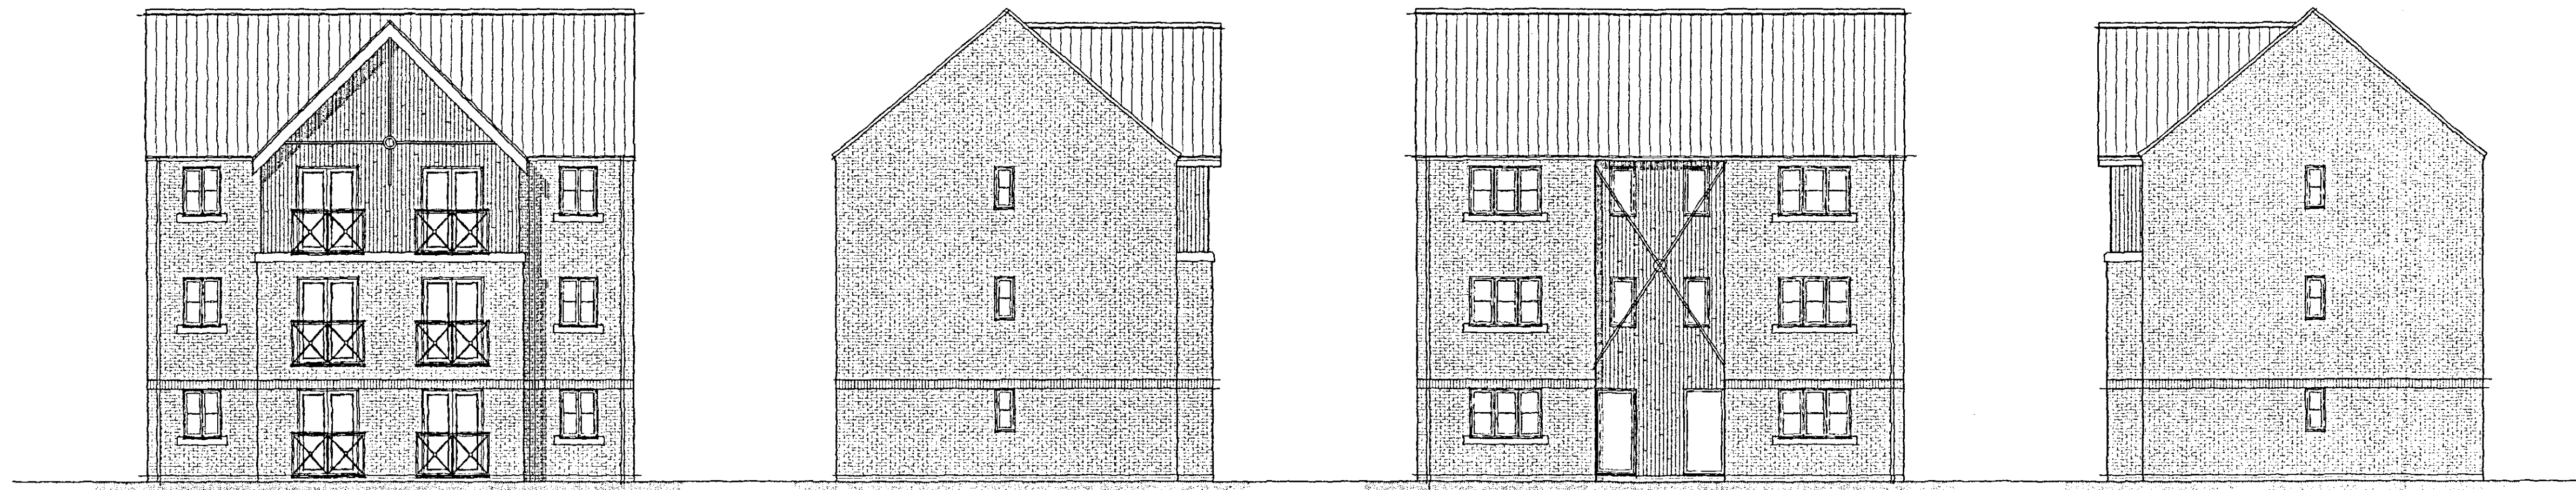


Front Elevation


Side Elevation

Rear Elevation


Side Elevation

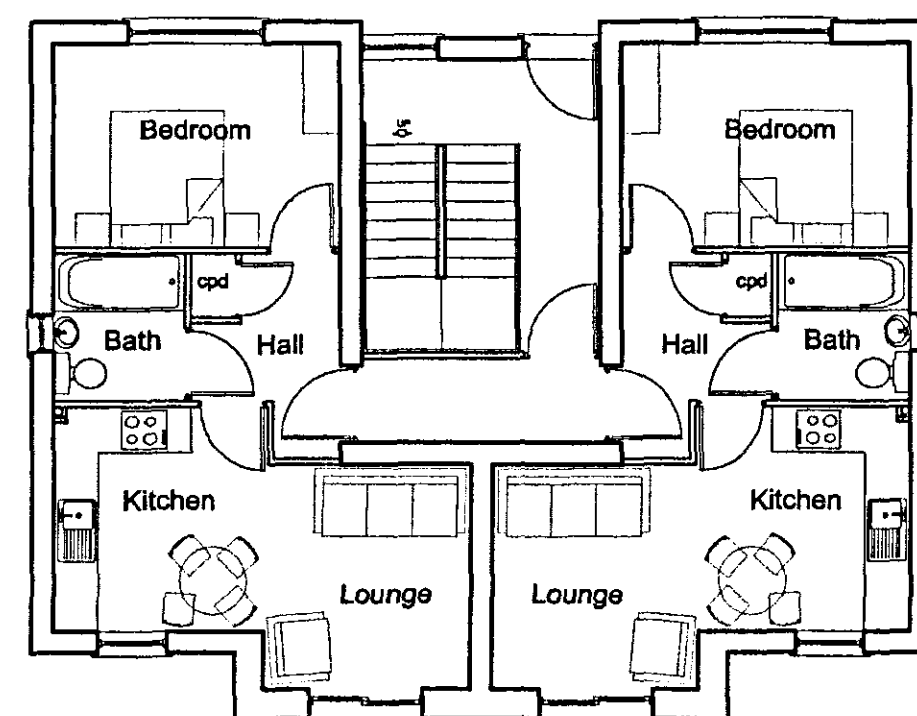

Ground Floor Plan

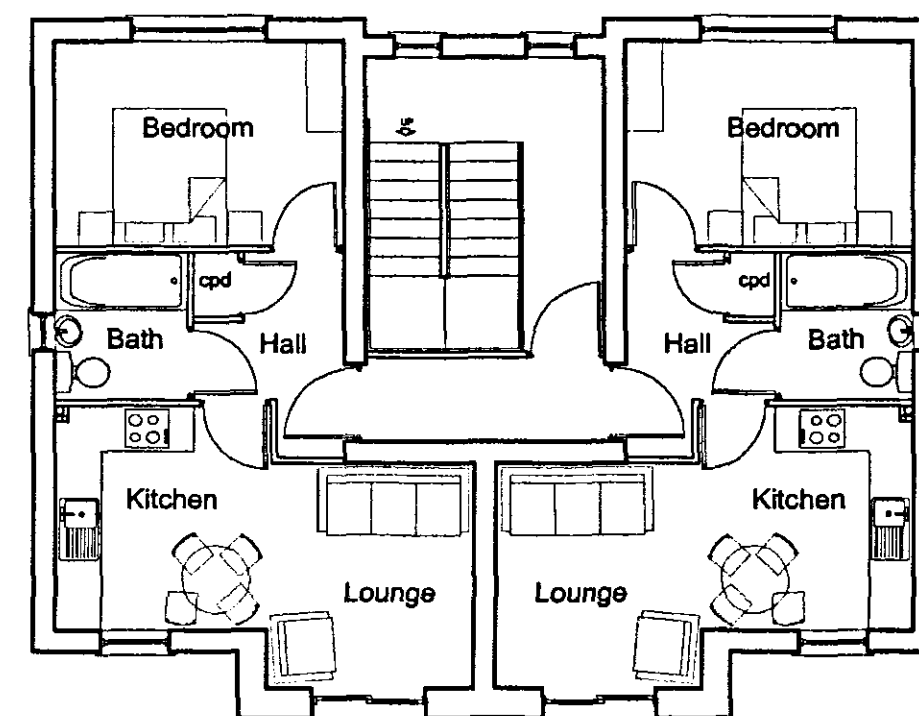

First Floor Plan

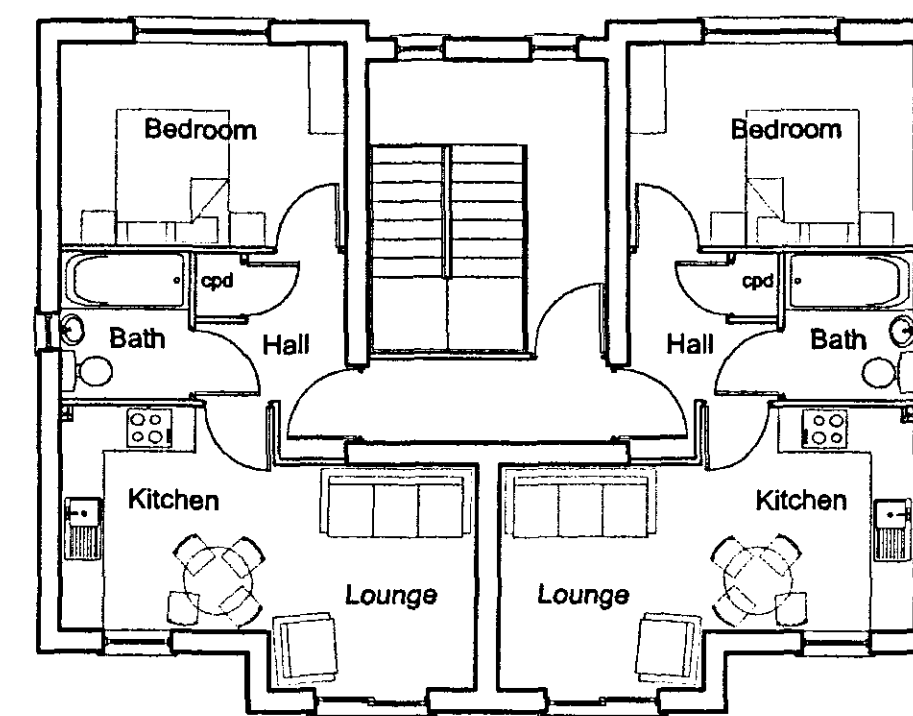

Second Floor Plan

ORIGINAL
IF
RED

B	JB	Units redesigned following SHDC comments	03-07-07
A	JB	Window style revised further to SHDC comments	23-04-07
Rev.	By	Notes	Date

rdc
Robert Doughty
Consultancy

32 High Street, Helpingsham
Sleaford, Lincolnshire NG34 0RA
Tel: 01529 421648
Fax: 01529 421358
Email: admin@rdc-landplan.co.uk
Web: www.rdc-landplan.co.uk

Client:	Fieldview Homes
Project:	Roman Bank, Spalding
Drawing title:	Design Details - Plots 1-6
Job No.	544-17
Drawing No.	01-DD-01
Rev.	8
Scale	1:100
Date	19-02-07
Drawn	j.r.b.
Checked	

DO NOT SCALE from the drawing. All measurements should be checked against on site conditions and any discrepancies should be brought to the attention of the Robert Doughty Consultancy.