


Proposed Front Elevation
Scale 1:100

Proposed Side Elevation
Scale 1:100

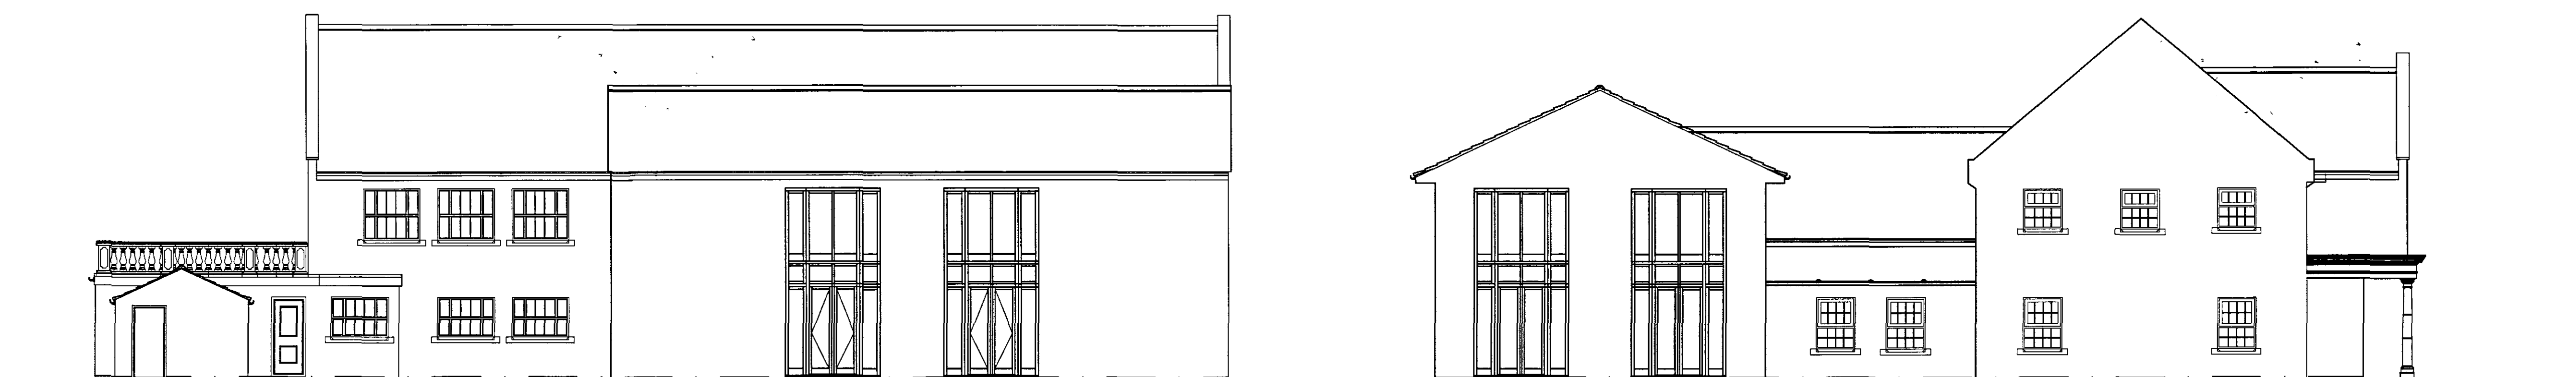

Proposed Rear Elevation
Scale 1:100

Proposed Side Elevation
Scale 1:100

Client :
Mr P Turnell
Woodhouse Farm
Holbeach Road
Spalding
PE12 6JP

Site :
**Proposed Extension
and Internal Alterations**


remway
Design Ltd
2 Red Lion Street
Spalding
PE11 1SX
Tel / Fax: 01775 768 821
Mobile : 07815 112 058
e-mail: jason@remwaydesign.co.uk

Date : **mar06** Scale : **As Noted**

Drawing No:
1479H - 06