



Contractor to check all Dimensions on site prior to ordering materials / commencing work.Do Not Scale from this Drawing - If In doubt then please ask

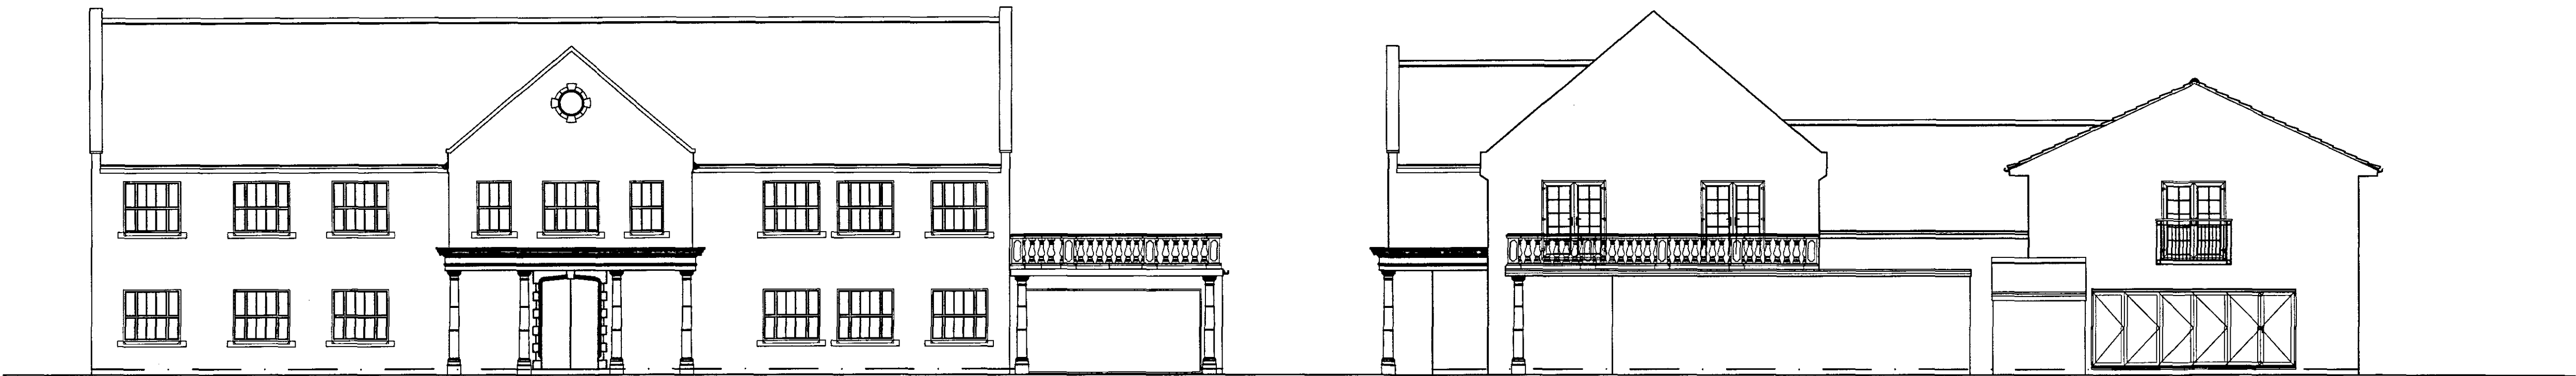

Proposed Front Elevation
Scale 1:100

Proposed Side Elevation
Scale 1:100

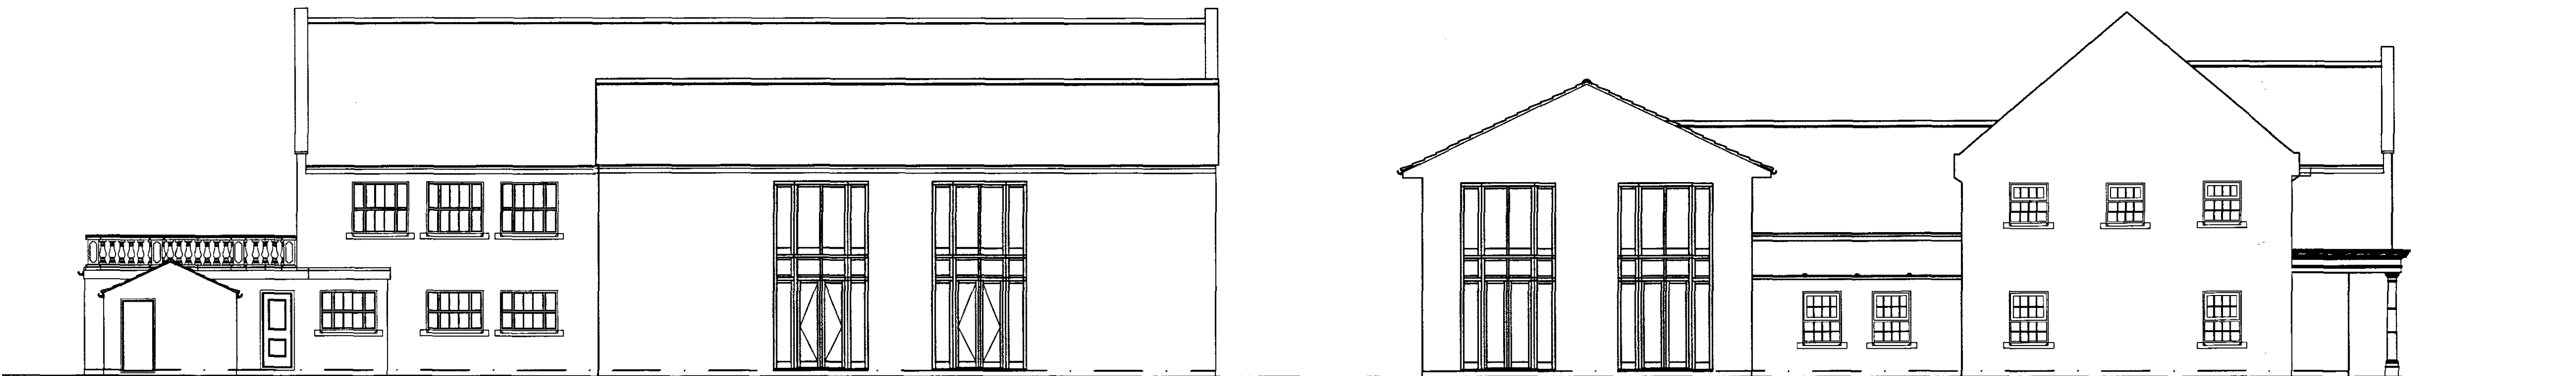

Proposed Rear Elevation
Scale 1:100

Proposed Side Elevation
Scale 1:100

**DETERMINED
PLAN**

Client :
Mr P Turnell
Woodhouse Farm
Holbeach Road
Spalding
PE12 6JP

Site :
**Proposed Extension
and Internal Alterations**

SHDC
Planning & Development
- 2 MAY 2008
Ref: 0541/08

SUPERCEDED

remway
Design Ltd
2 Red Lion Street
Spalding
PE11 1SX
Tel / Fax: 01775 788 921
Mobile : 07815 112 058
e-mail: jason@remwaydesign.co.uk

Date : **mar06** Scale : **As Noted**

Drawing No:
1479H - 06