


Contractor to check all Dimensions on site prior to ordering materials / commencing work. Do Not Scale from this Drawing - If in doubt then please ask



Proposed Front Elevation
Scale 1:100

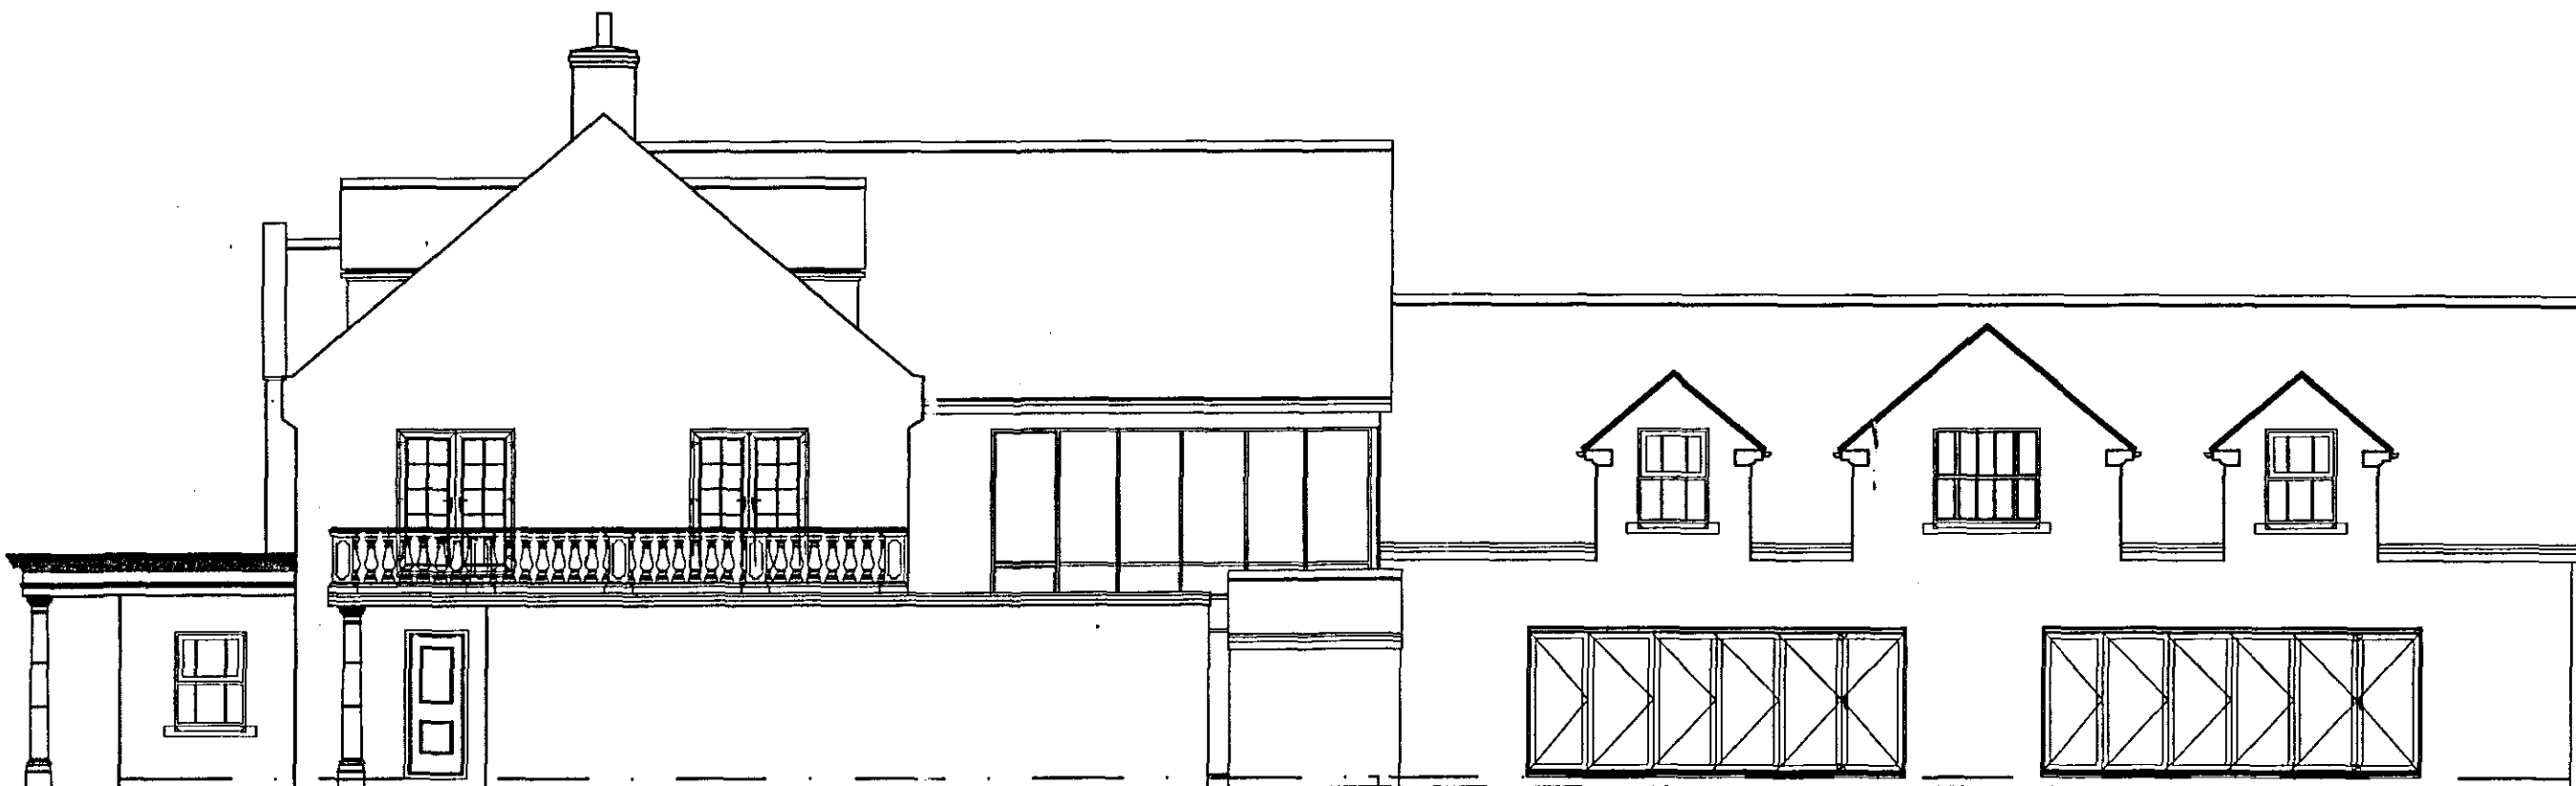

Proposed Side Elevation
Scale 1:100



Proposed Rear Elevation
Scale 1:100



Proposed Side Elevation
Scale 1:100

**DETERMINED
PLAN**

SHDC
Planning & Development
- 2 MAY 2008
Ref: 0541/08

rev "C" - 30.04.08 - General Amendments

rev "B" - 29.04.08 - Amended to suit clients comments

rev "A" - 24.04.08 - Amended to suit clients comments

Client :

Mr P Turnell
Woodhouse Farm
Holbeach Road
Spalding
PE12 6JP

Site :

**Proposed Extension
and Internal Alterations**

remway
Design Ltd
2 Red Lion Street
Spalding
PE11 1SX
Tel / Fax: 01775 768 921
Mobile : 07815 112 058
e-mail: jason@remwaydesign.co.uk

Date : mar06

Scale : As Noted

Drawing No:

1479H - 05 "C"