


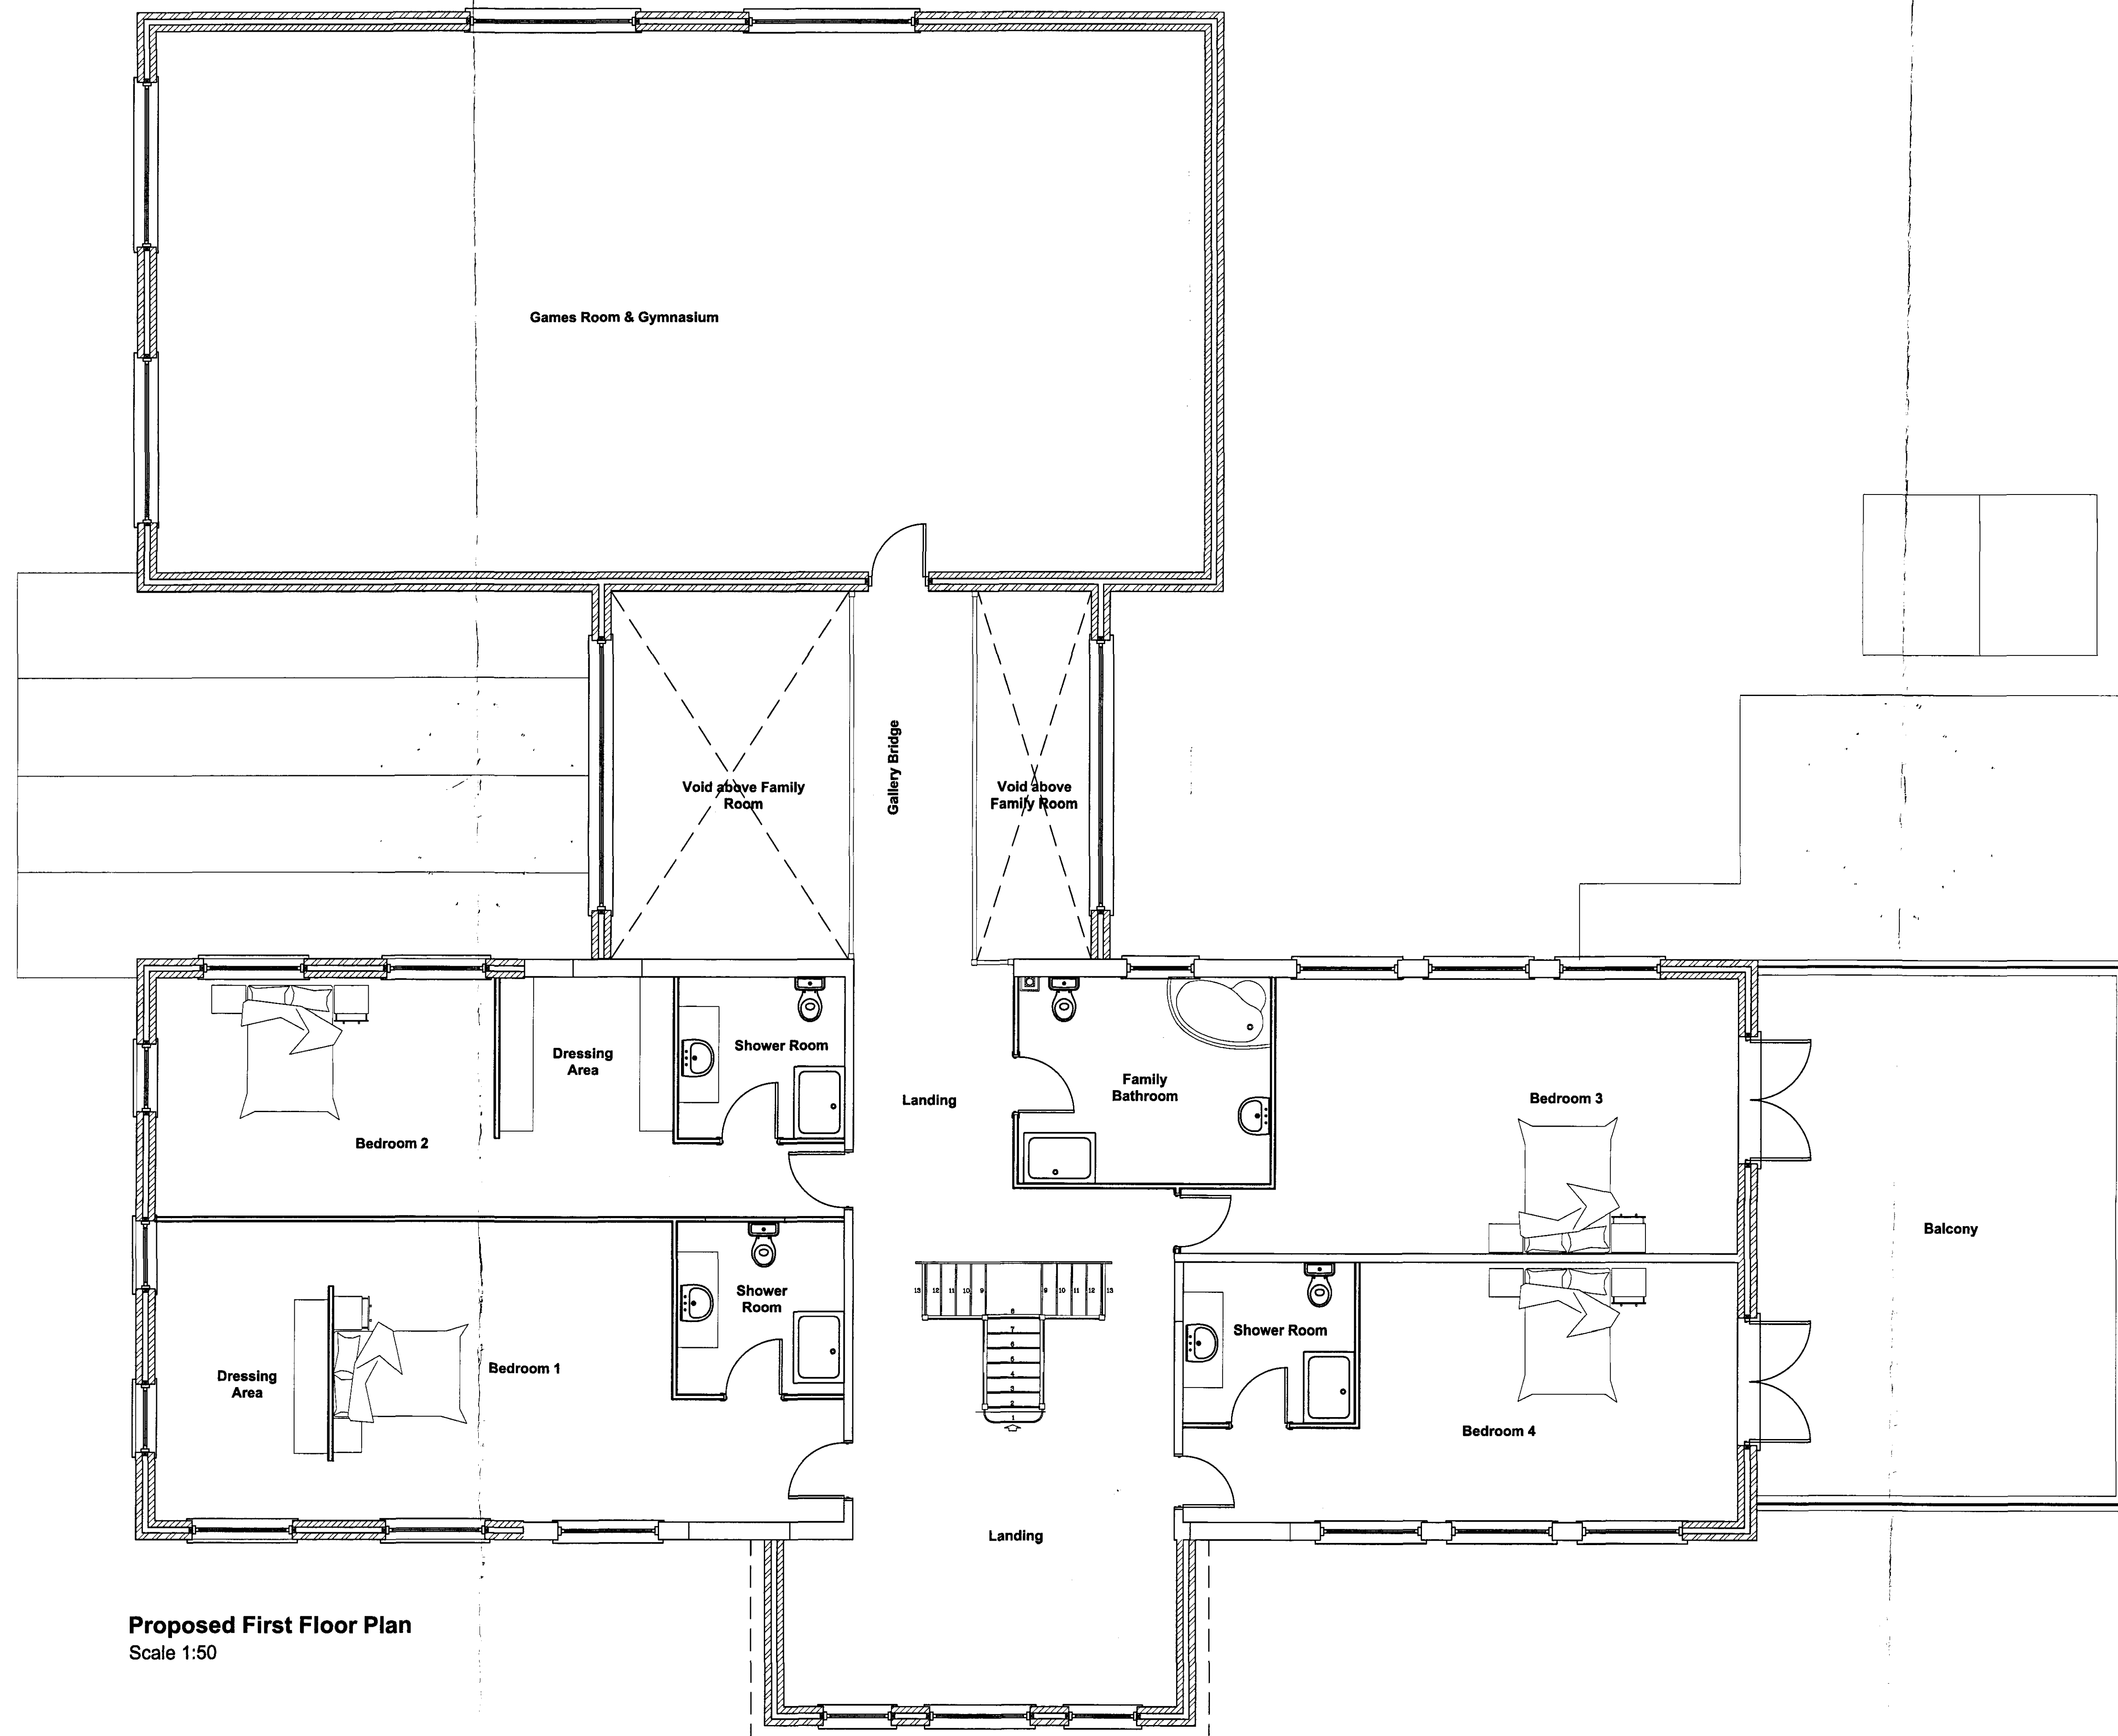

**Proposed First Floor Plan**  
Scale 1:50

Client :  
**Mr P Turnell**  
Woodhouse Farm  
Holbeach Road  
Spalding  
PE12 6JP

Site :  
**Proposed Extension  
and Internal Alterations**

**remway**  
Design Ltd  
2 Red Lion Street  
Spalding  
PE11 1SX  
Tel / Fax: 01775 788 921  
Mobile : 07815 112 058  
e-mail: jason@remwaydesign.co.uk

Date : **mar06** Scale : **As Noted**

Drawing No:  
**1479H - 05**