

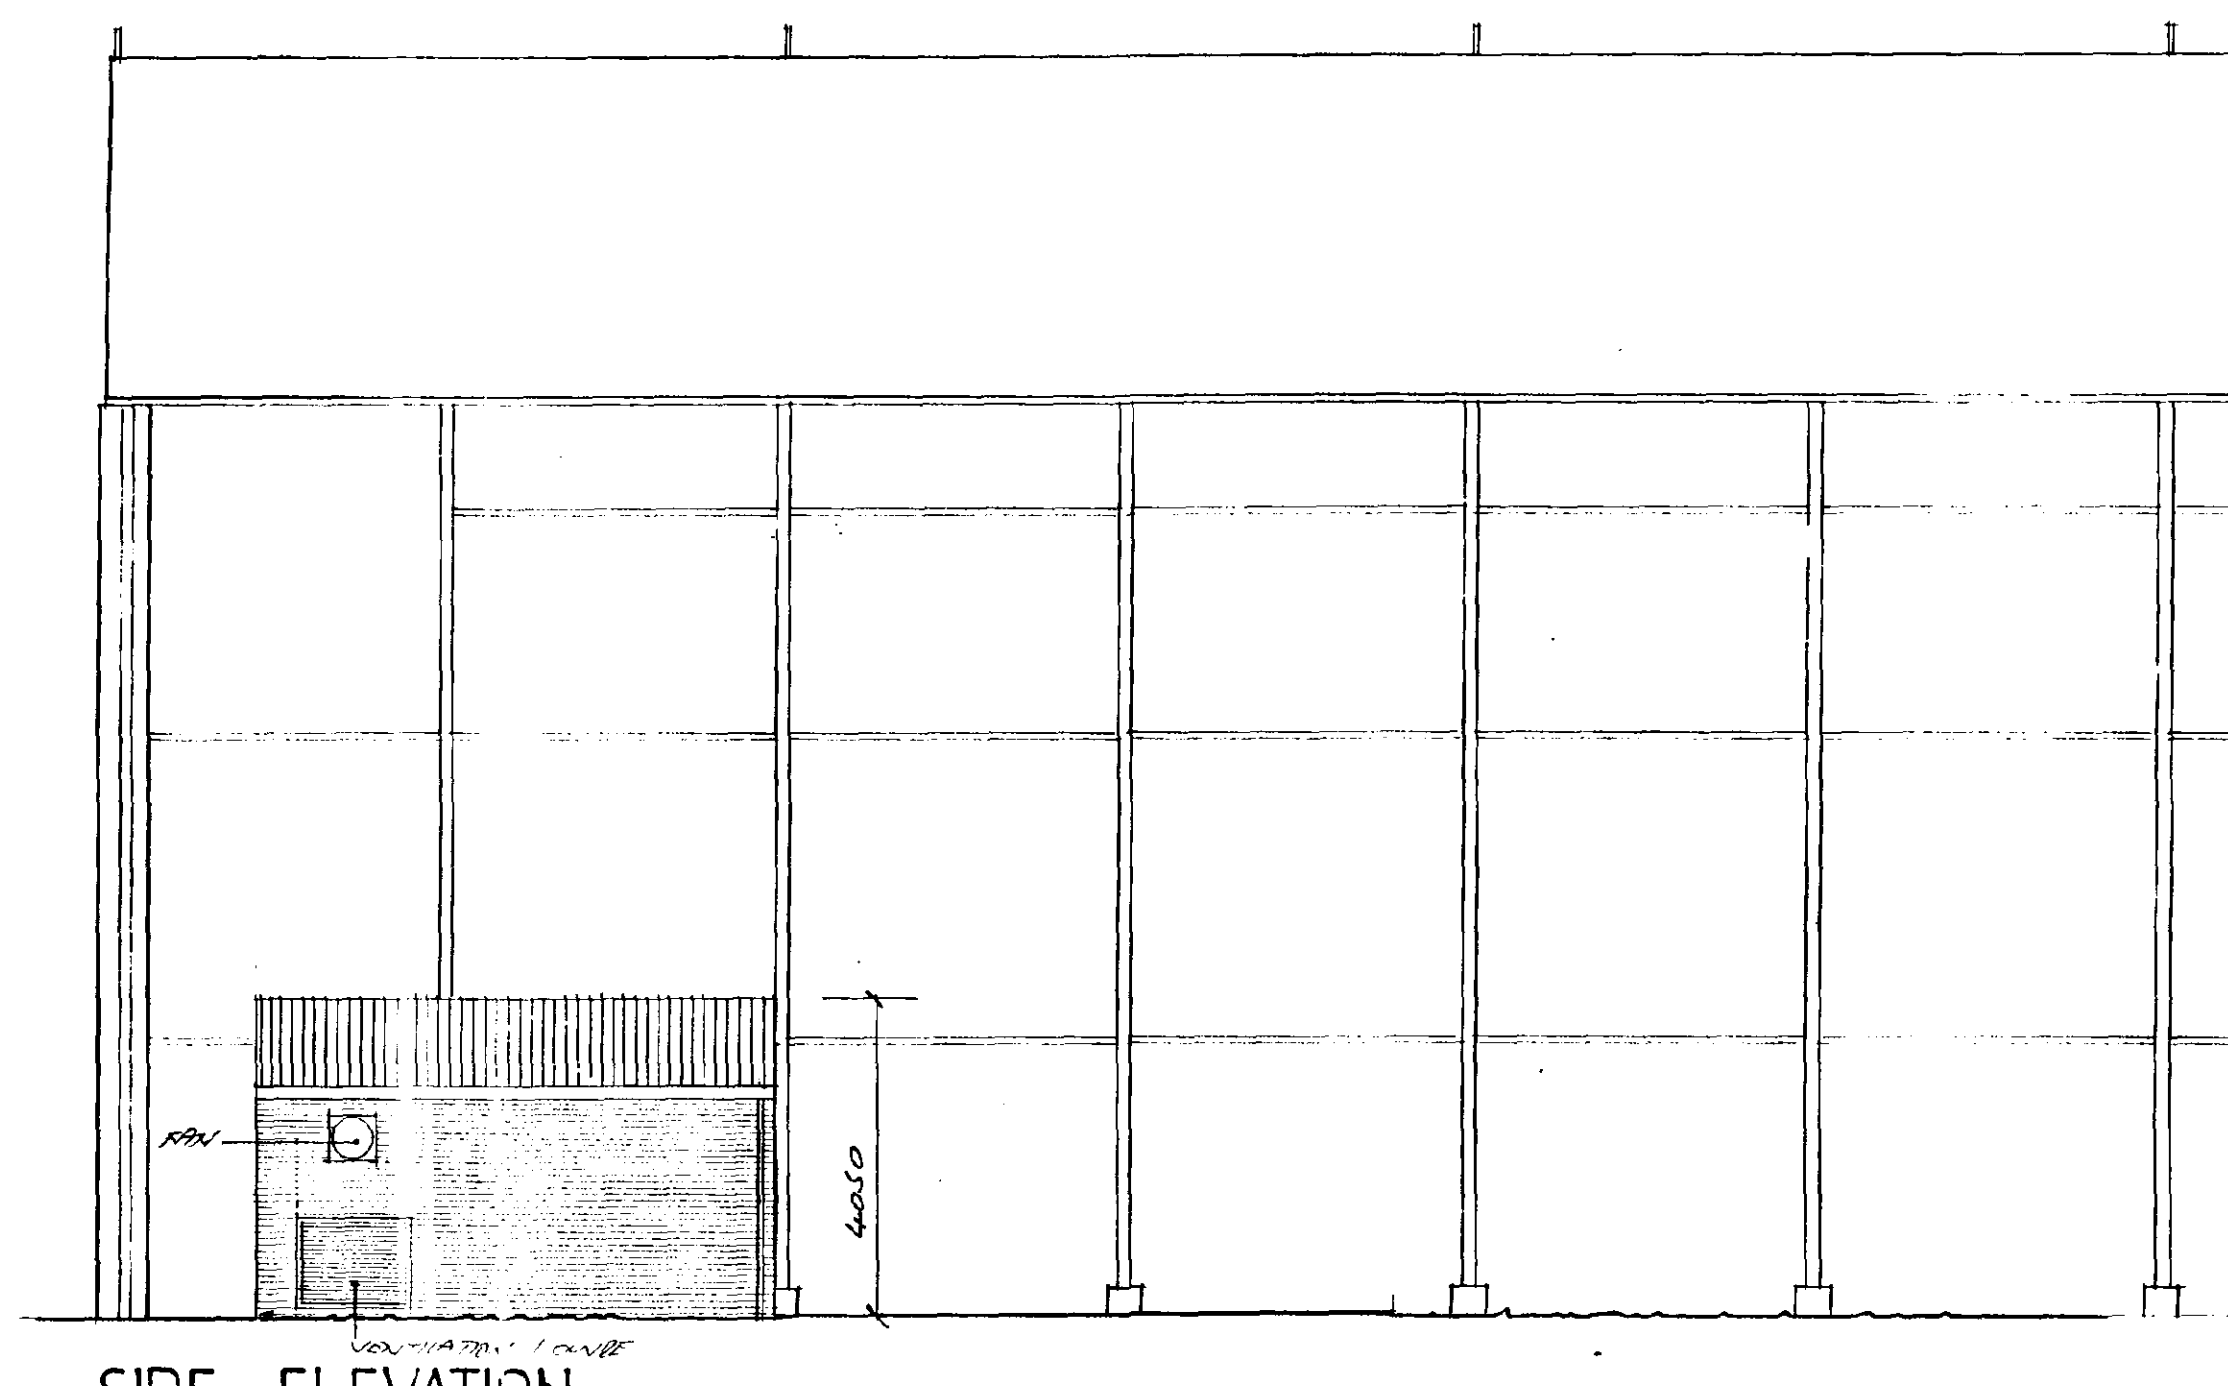


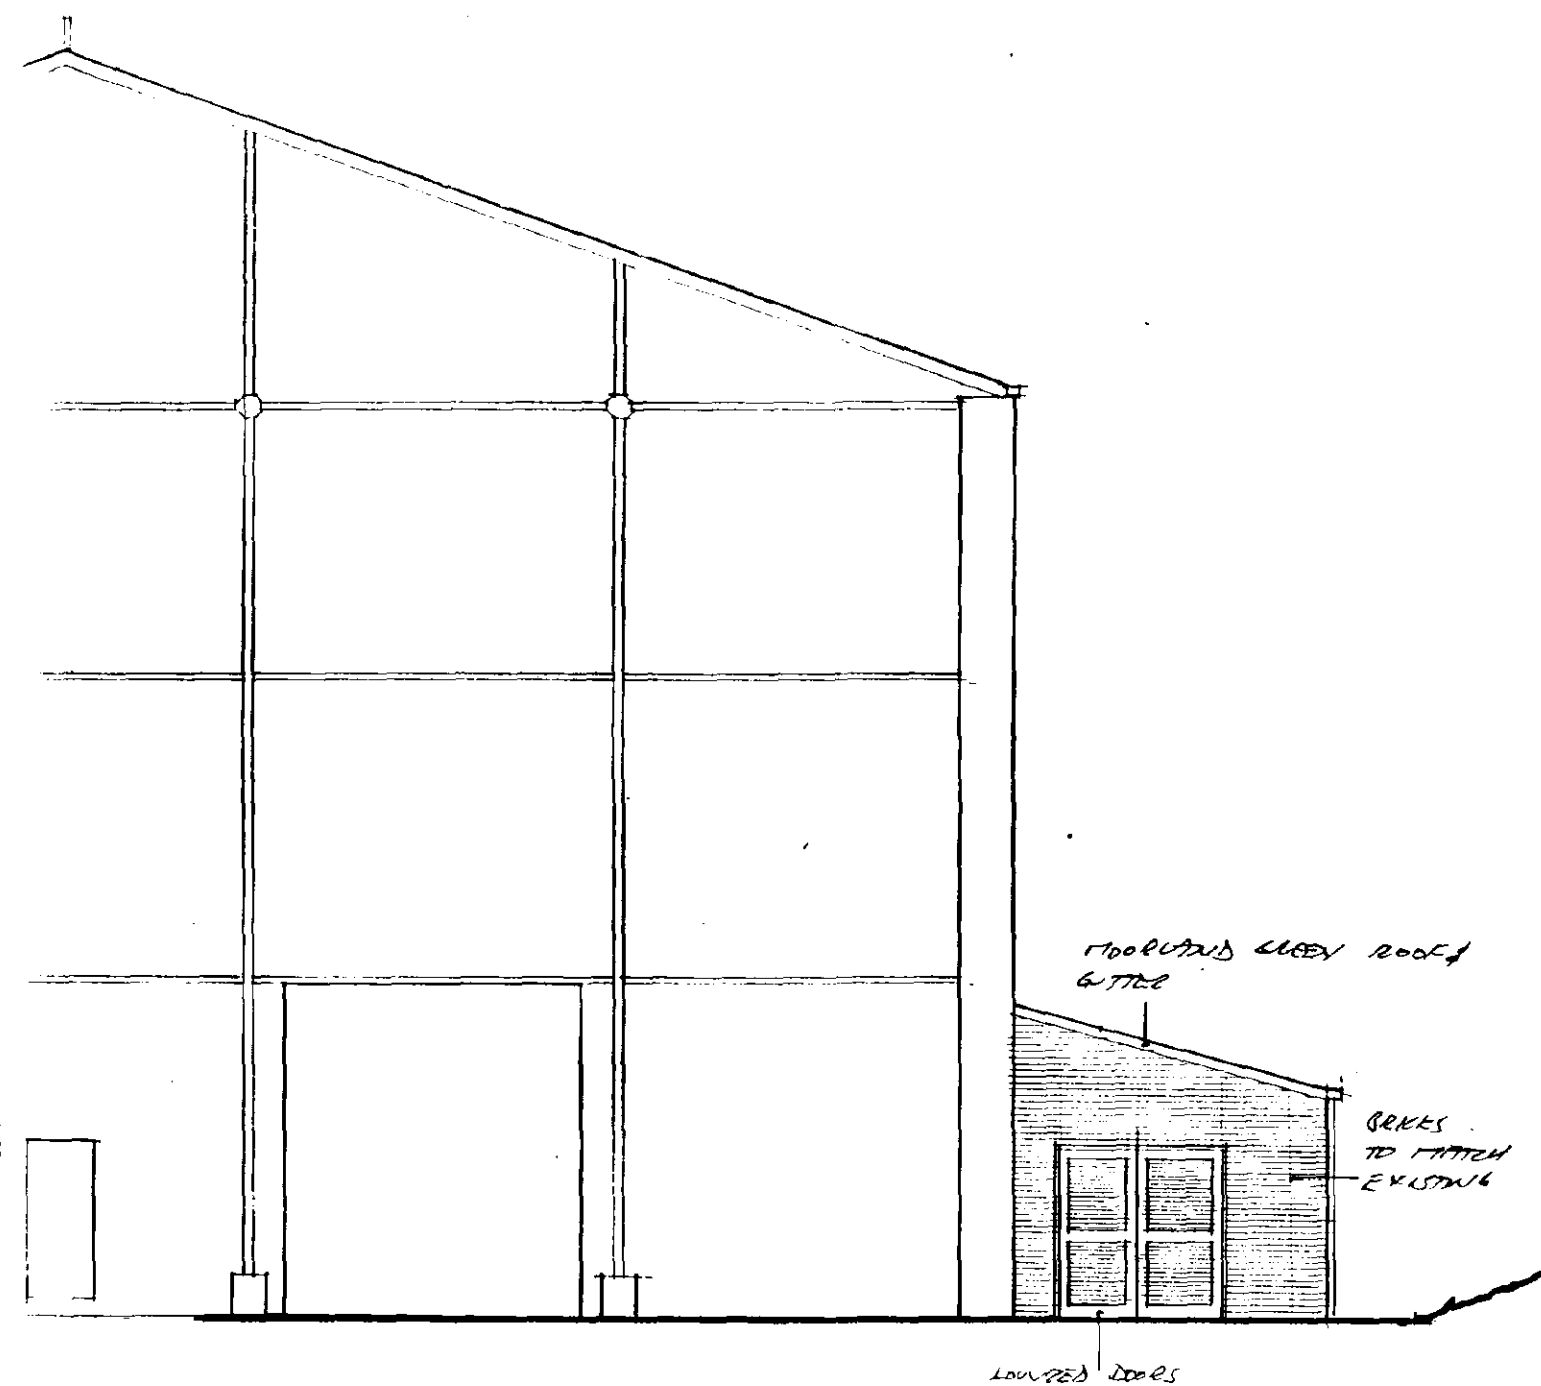

SIDE ELEVATION

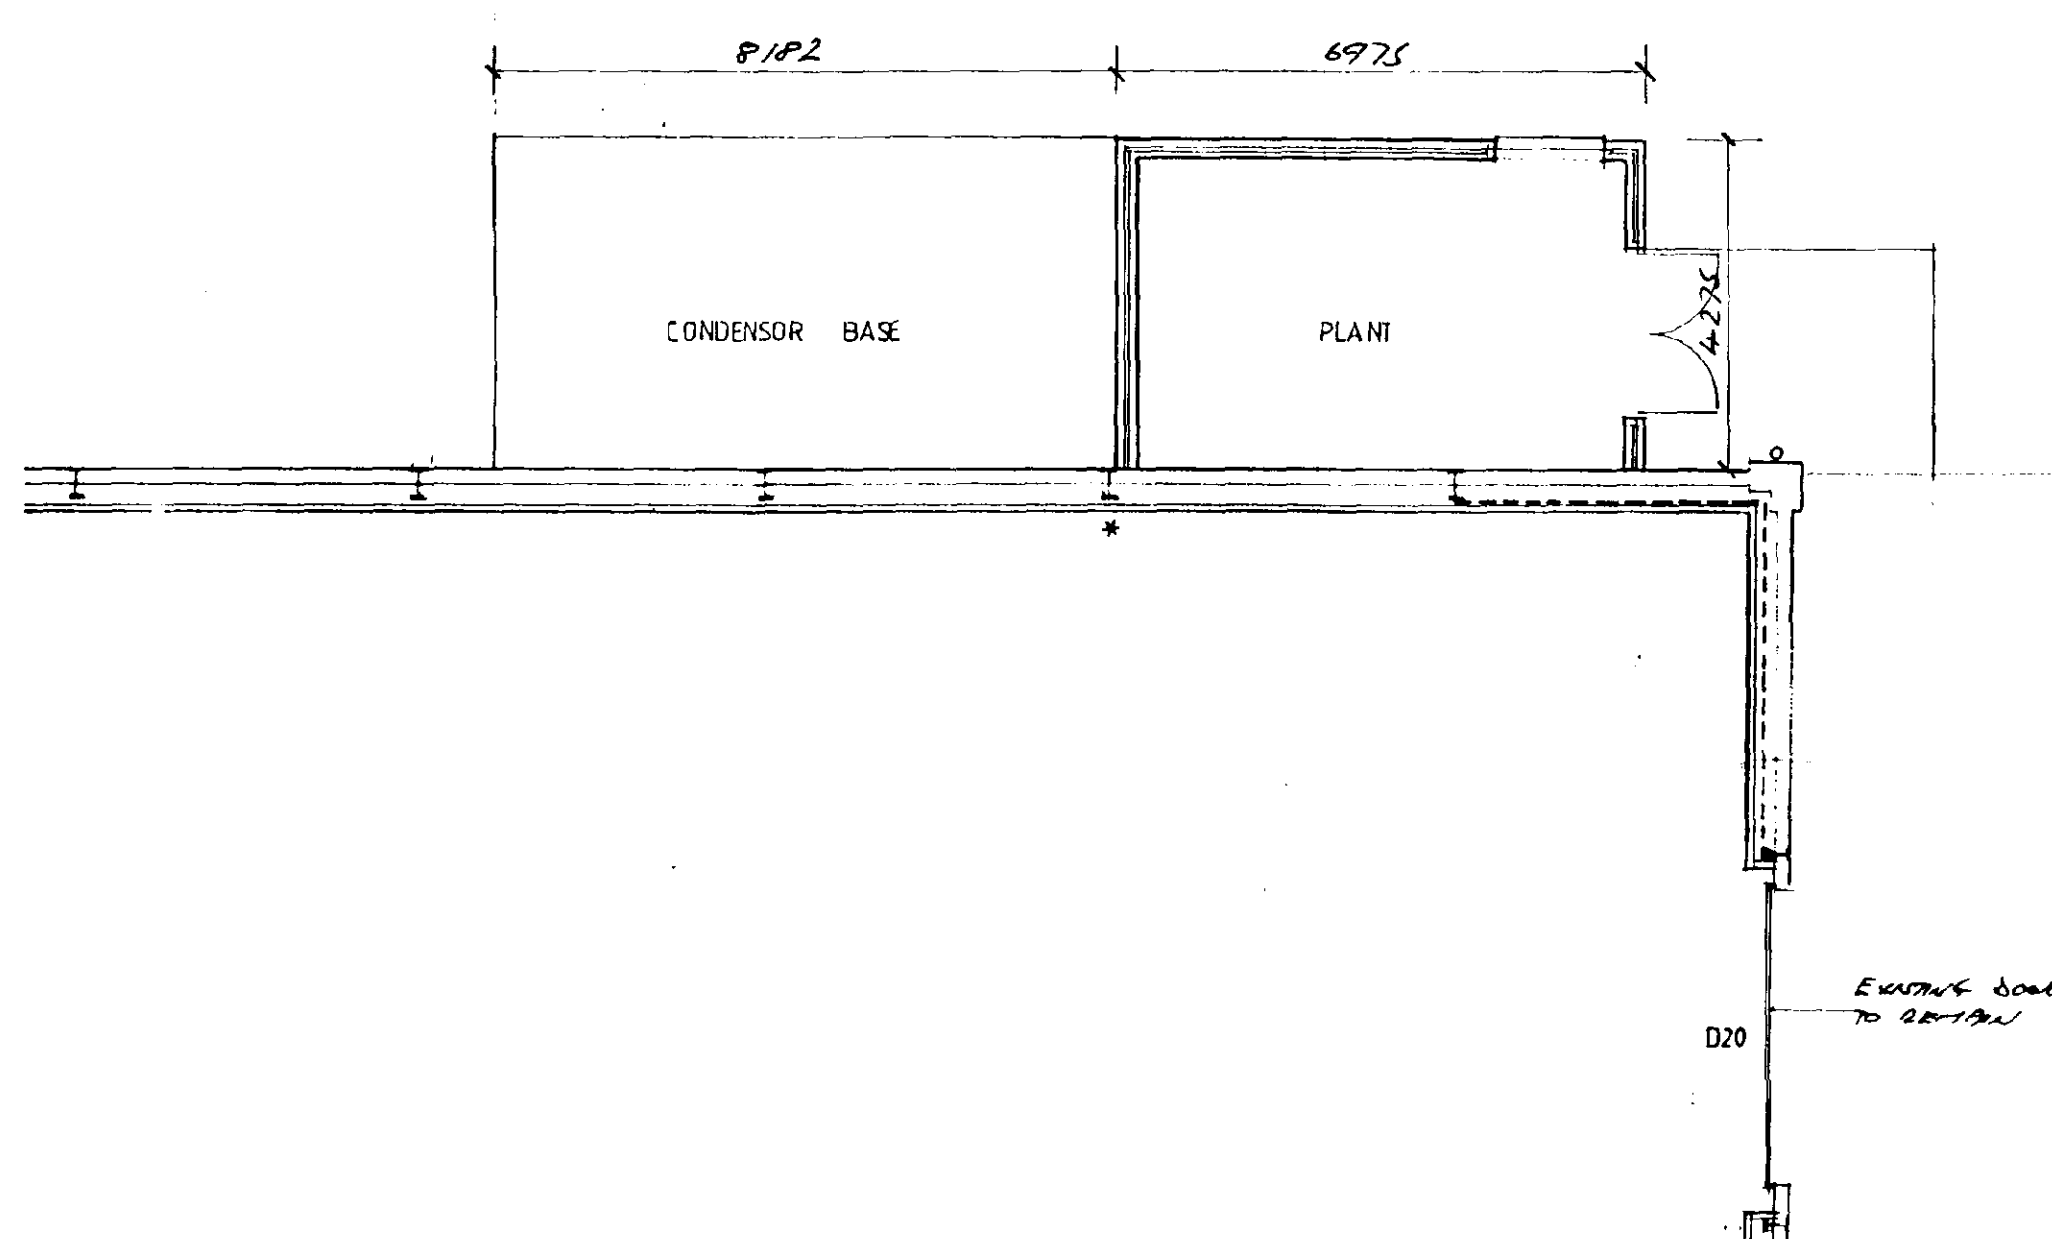

PODDINGTONS

Architectural Design Consultants

43 Double Street, Spalding, Lincs. PE11 2AA
Tel: 0775 761856 & 768296. Fax: 0775 710218

Project
FOWLER WELCH LTD
WEST MARSH ROAD
SPALDING

Drawing
PLANT ROOM

Scale
1:100

Drawing no.
2677-109

Date
JUNE 96

Drawn
JW

PLANNING
1996
05/11/96

CONTRACTOR TO CHECK
ALL DIMENSIONS ON SITE
BEFORE WORK COMMENCES.

revision	date	init.	revision details
1	10/1/96	CS	CHANGING FROM 1000 TO 1000
2	10/1/96	CS	CHANGING FROM 1000 TO 1000



PODDINGTONS

Architectural Design Consultants


43 Double Street, Spalding, Lincs. PE11 2AA
Tel: 0775 761856 & 768296. Fax: 0775 710218

project:
FOWLER WELCH LTD.
WEST MARSH ROAD,
SPALDING.

drawing	
scale	drawing no.
1-1000	2677 -102
1-250	
date	drawn
MARCH 96	checked

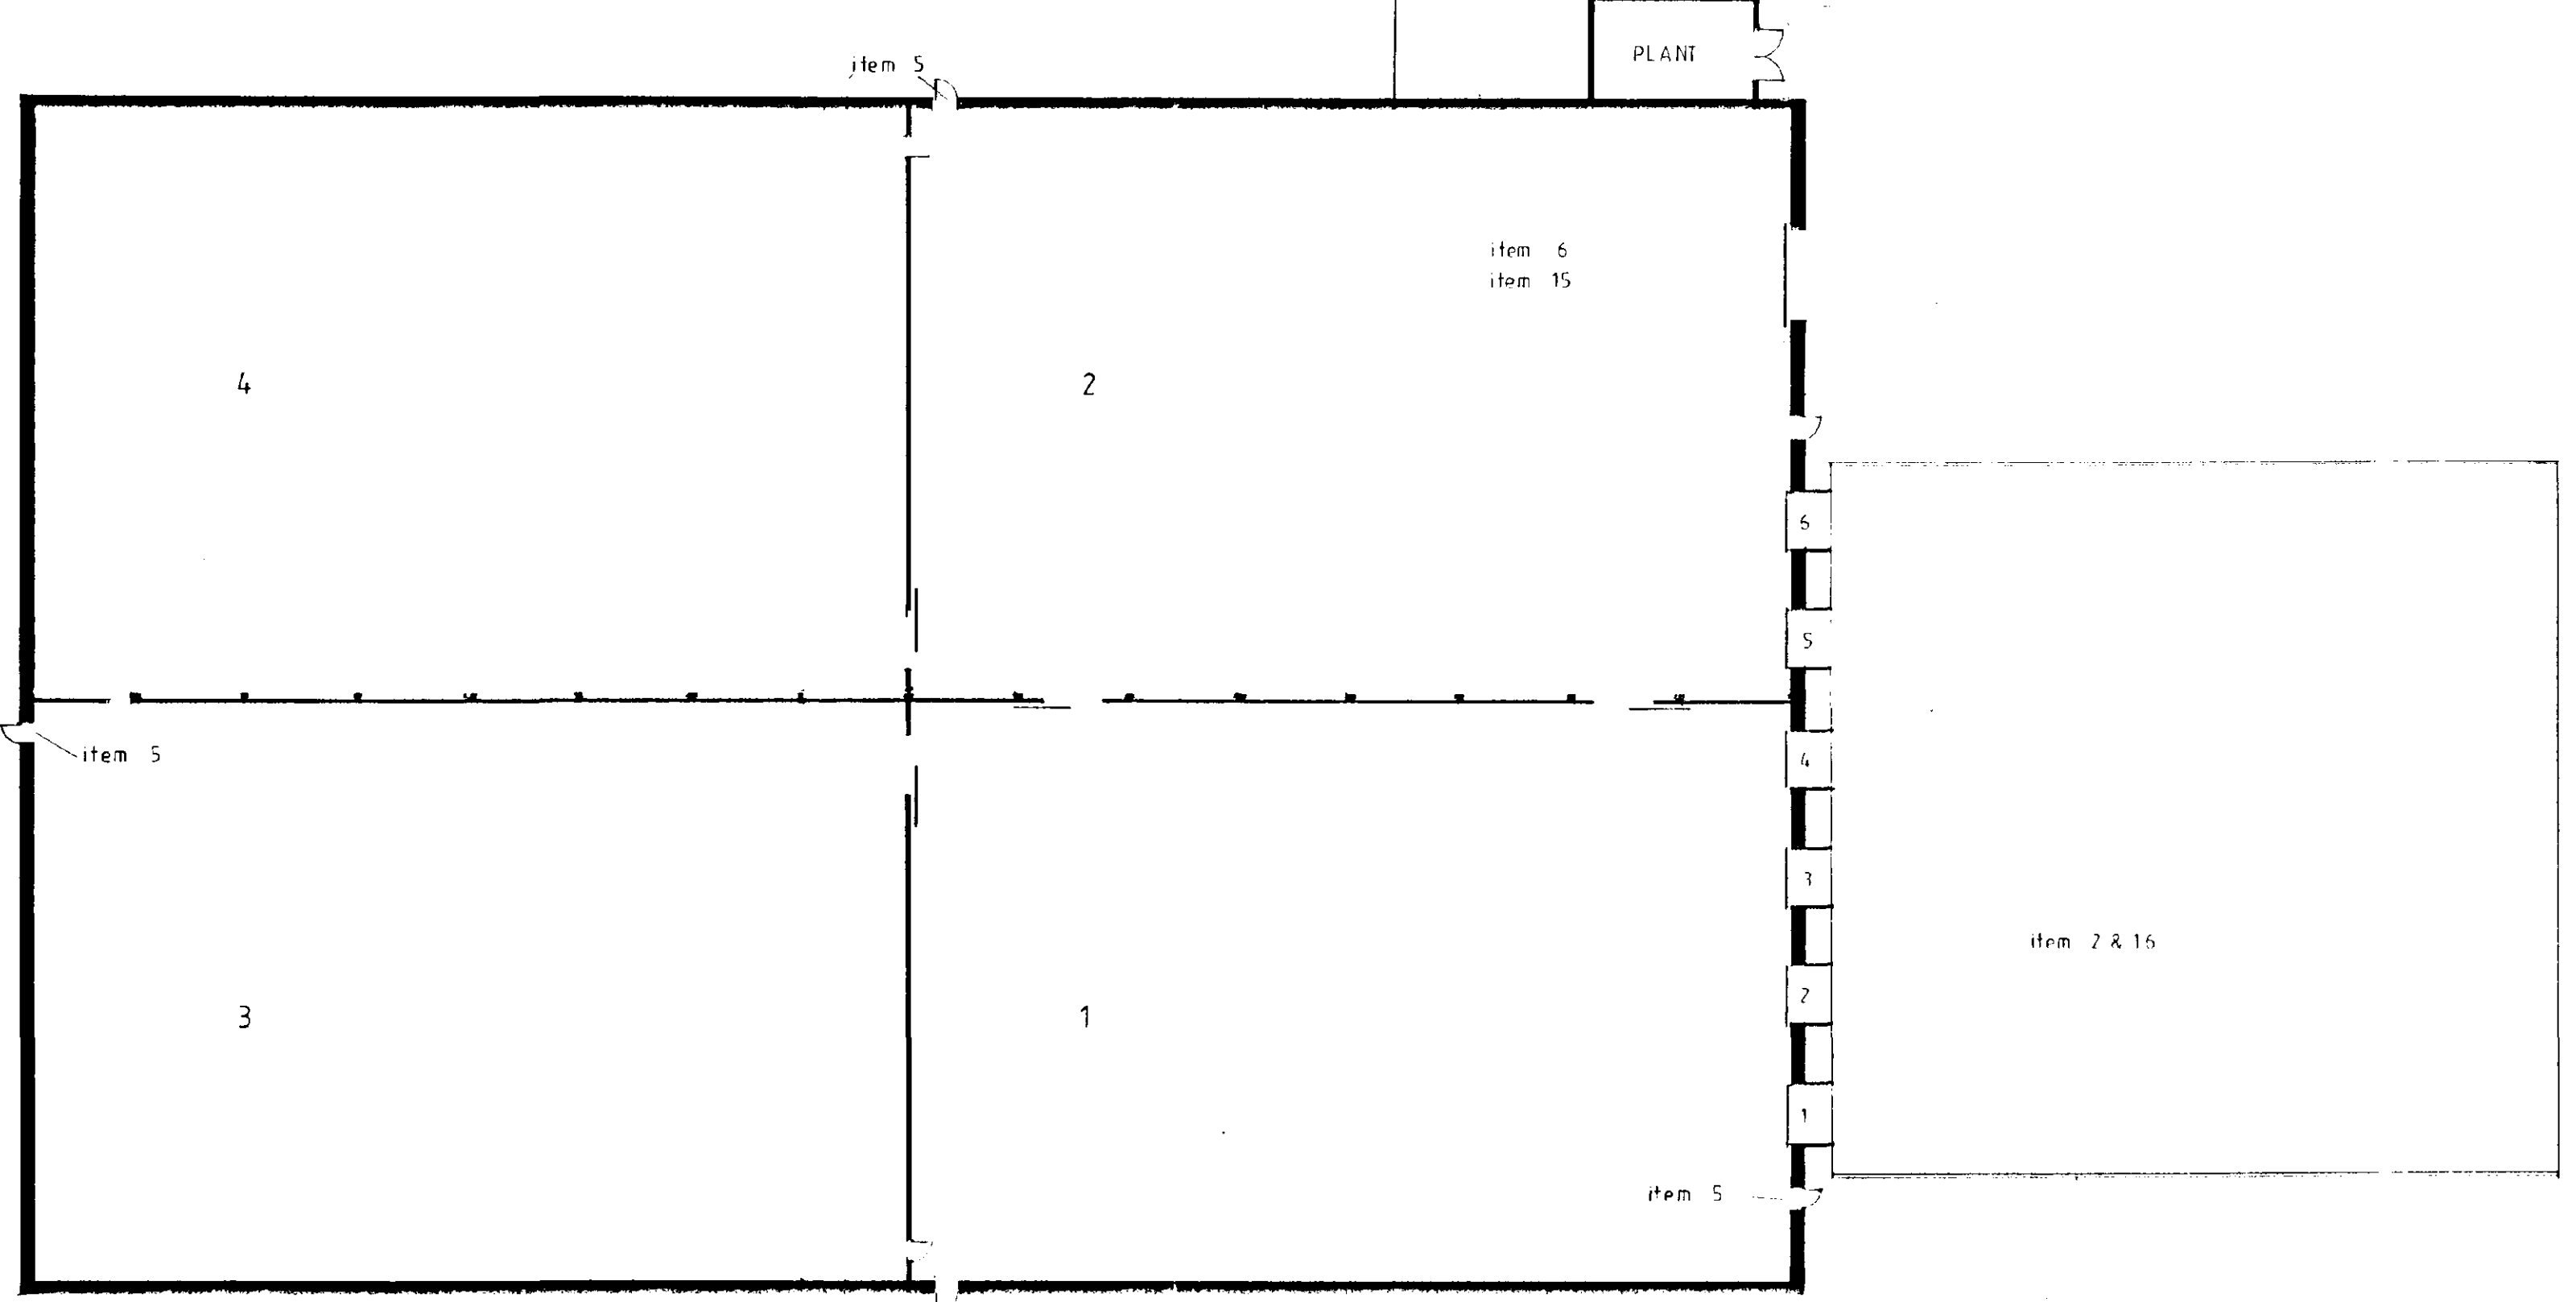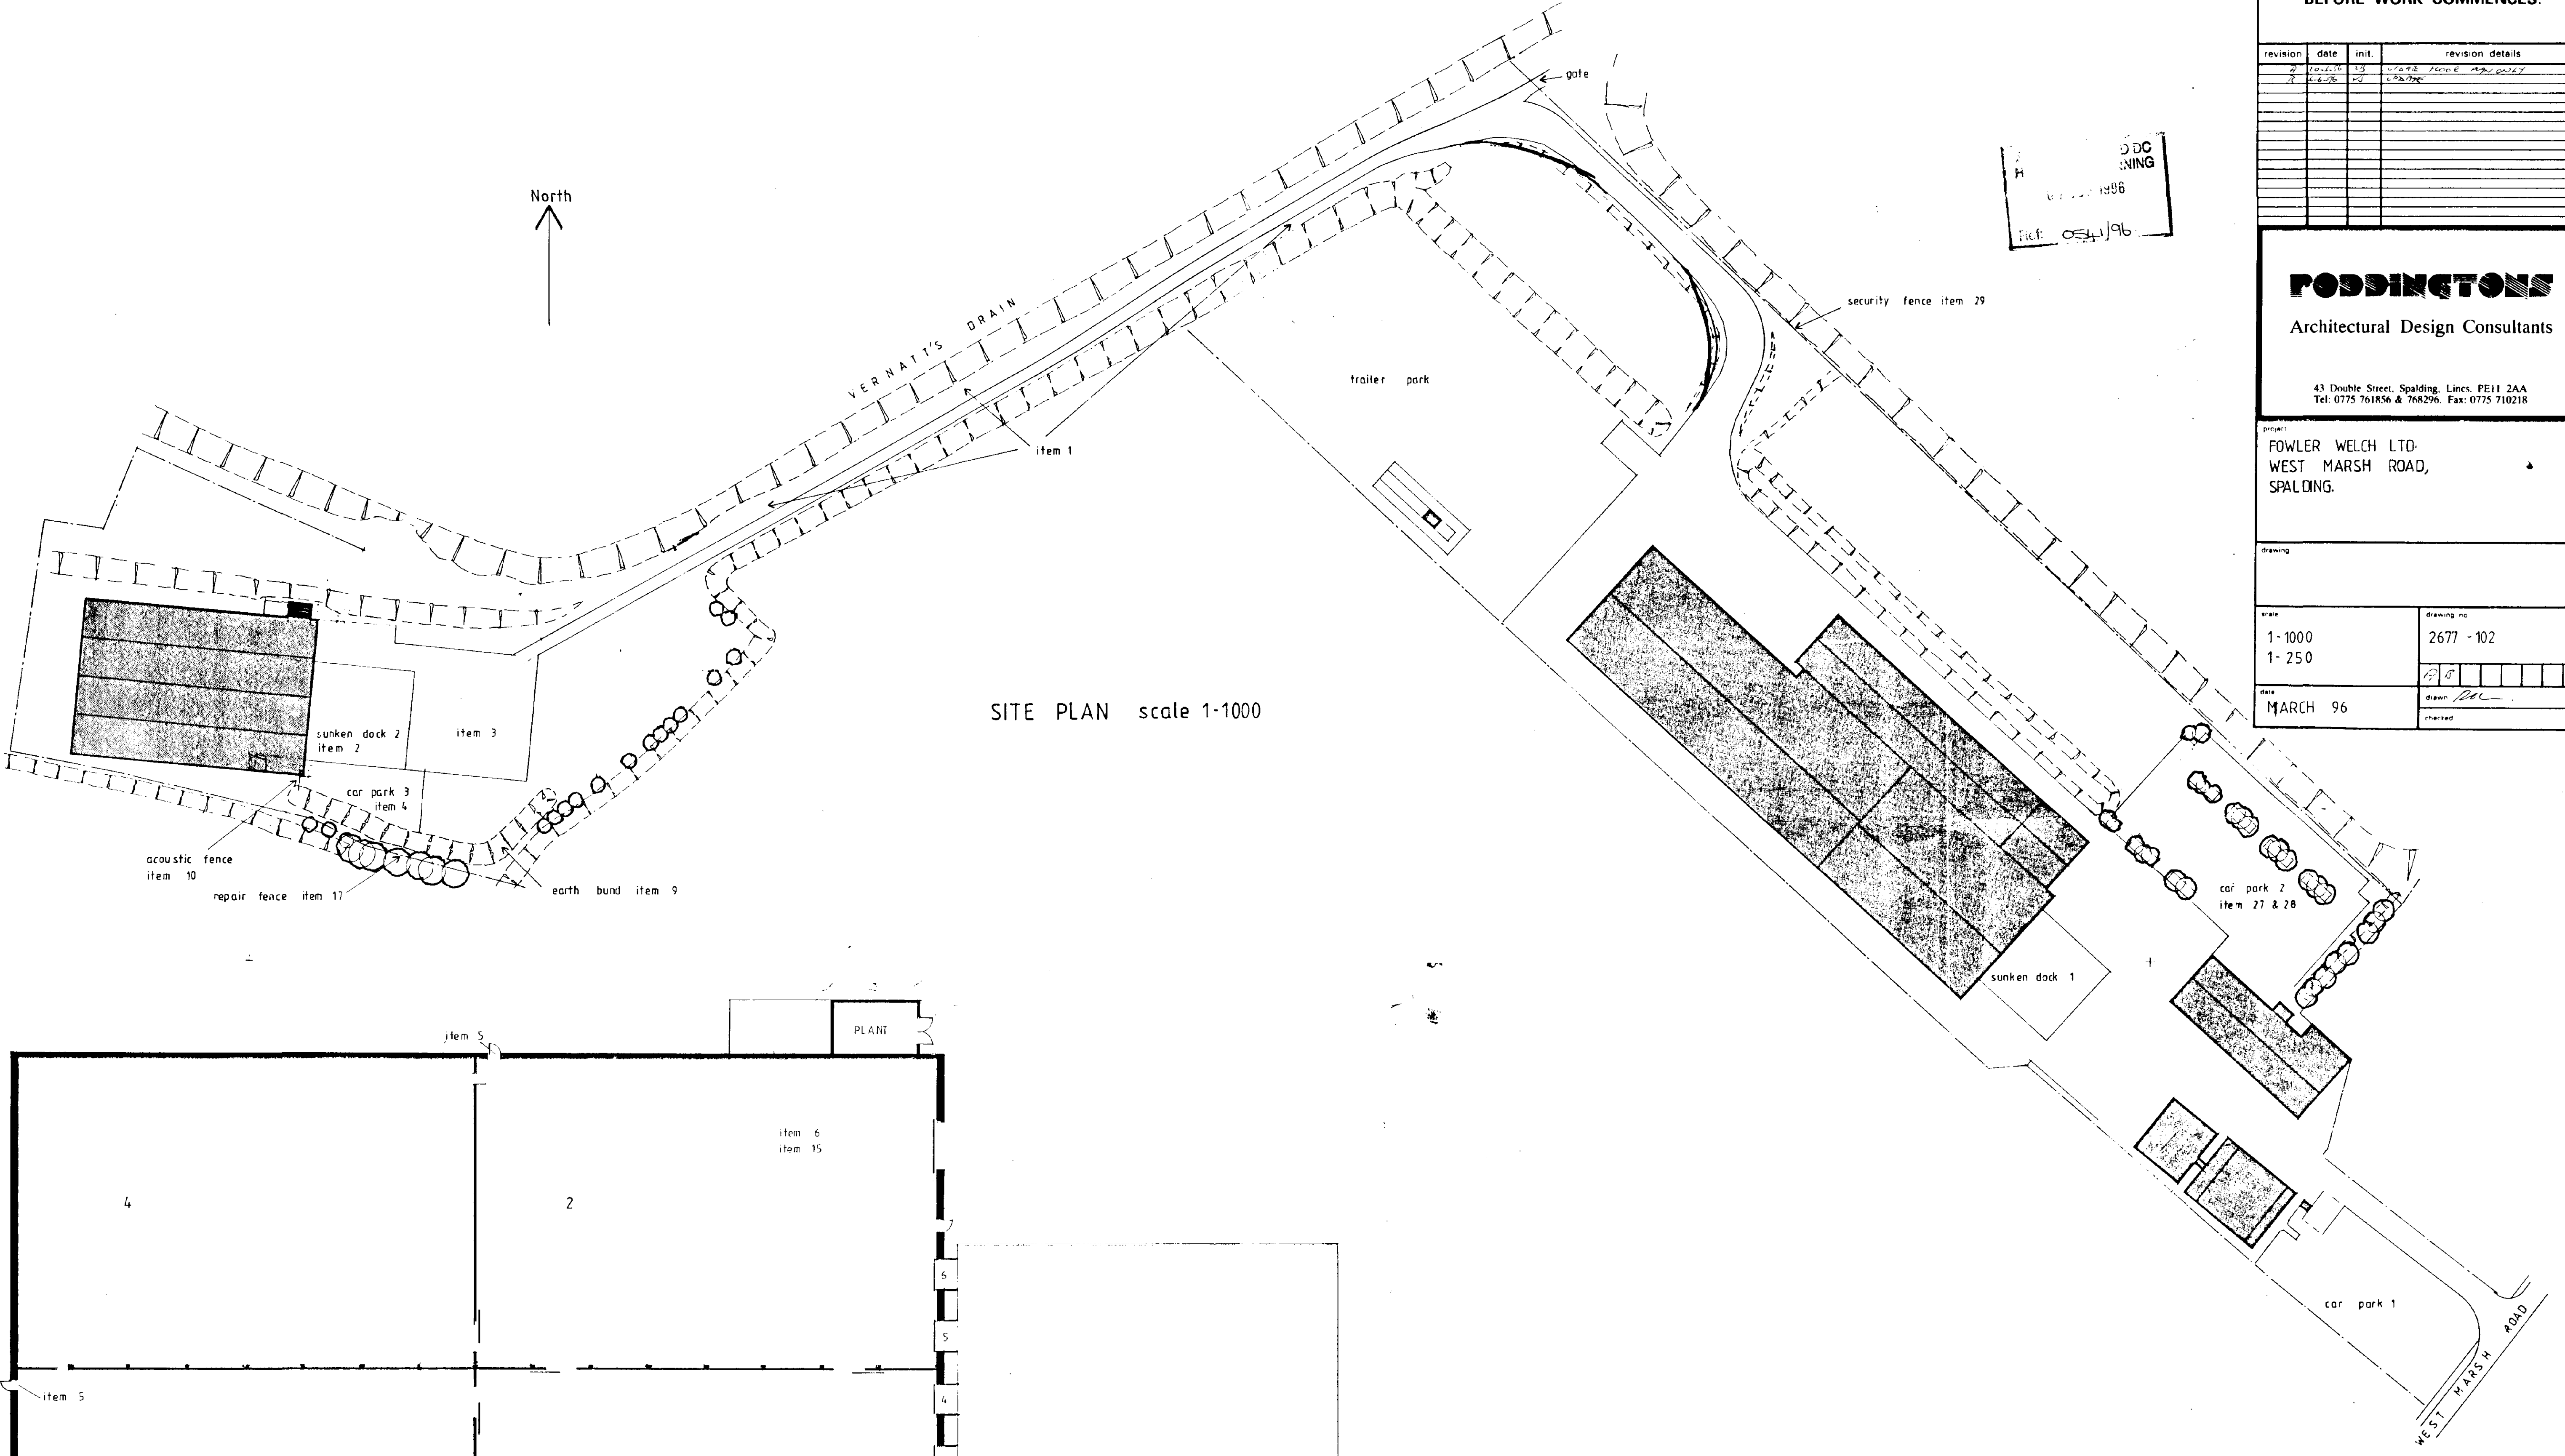

FLOOR PLAN scale 1-250

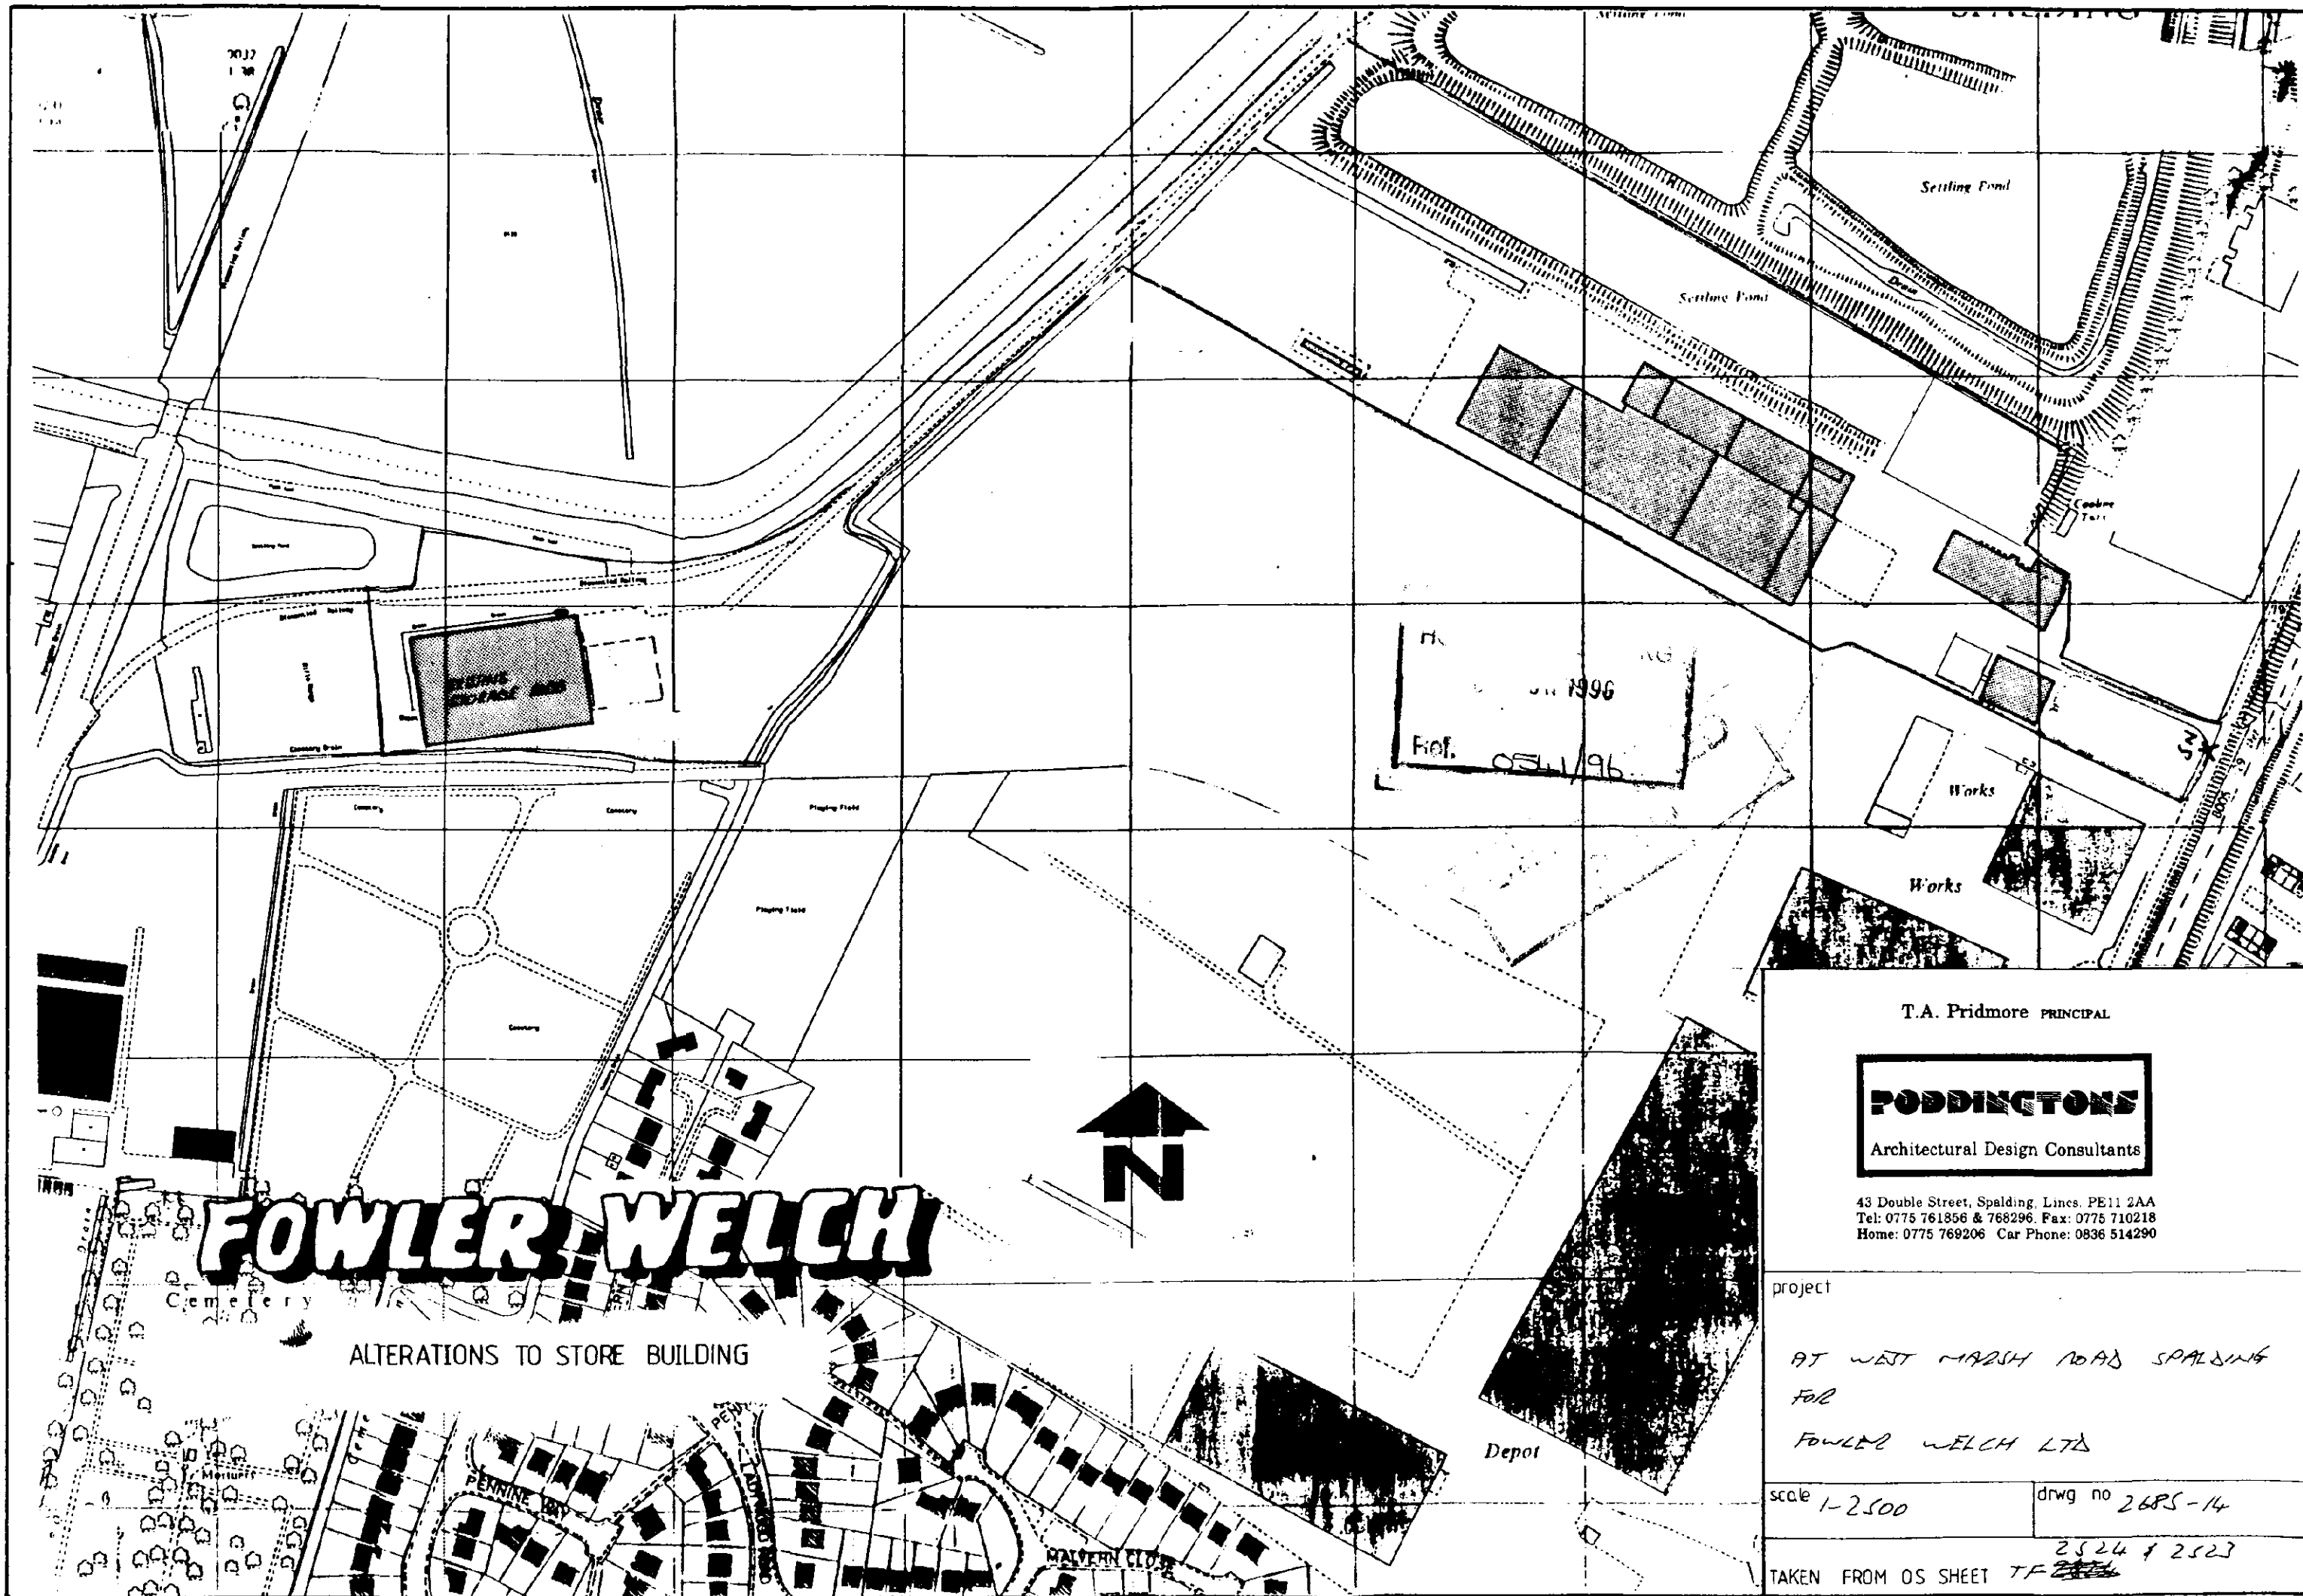

T.A. Pridmore PRINCIPAL

PODDINGTONS

Architectural Design Consultants

43 Double Street, Spalding, Lincs. PE11 2AA
Tel: 0775 761856 & 768296 Fax: 0775 710218
Home: 0775 769206 Car Phone: 0836 514290

project

AT WEST MARSH ROAD SPALDING
FOR

FOWLER WELCH LTD

scale 1-2500

dwg no 2685-14

TAKEN FROM OS SHEET TF 2524 & 2523