

Rear Elevation
Elevations - As Existing

Side Elevation

Front Elevation

Side Elevation




Rear Elevation
Elevations - As Proposed


Side Elevation

Front Elevation


Side Elevation

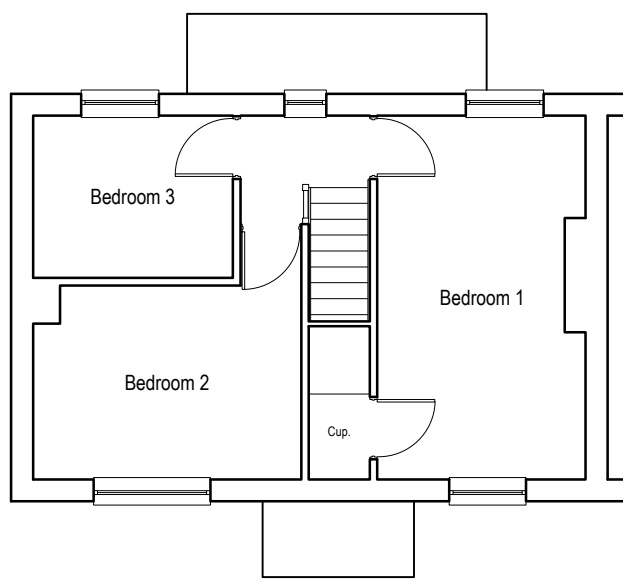


First Floor Plan - As Existing

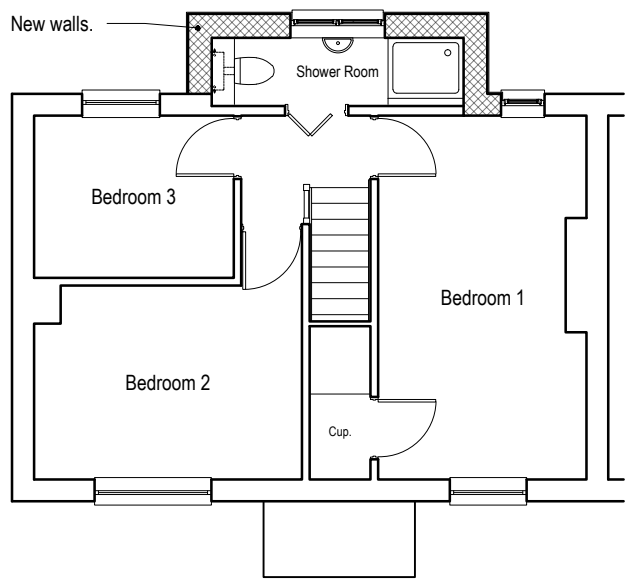


First Floor Plan - As Proposed

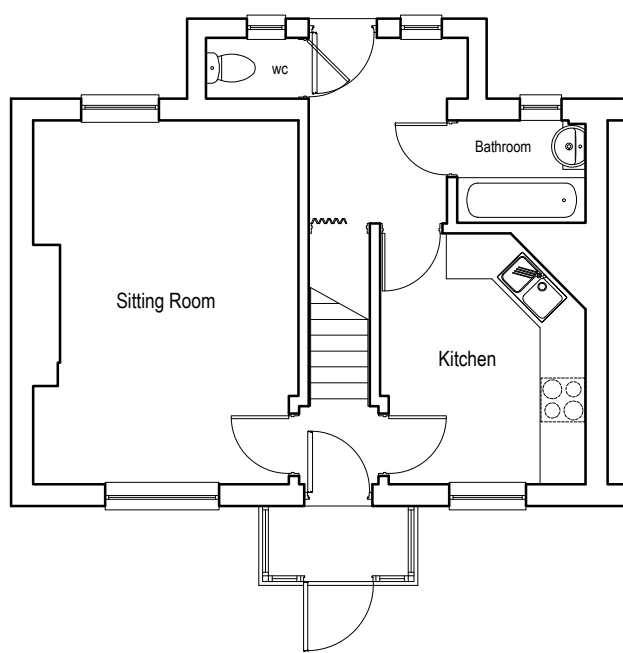


Ground Floor Plan - As Existing

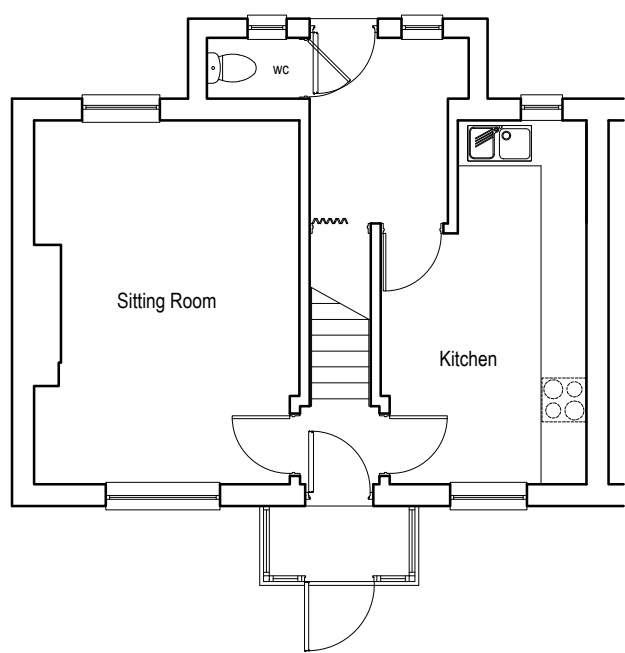

Ground Floor Plan - As Proposed

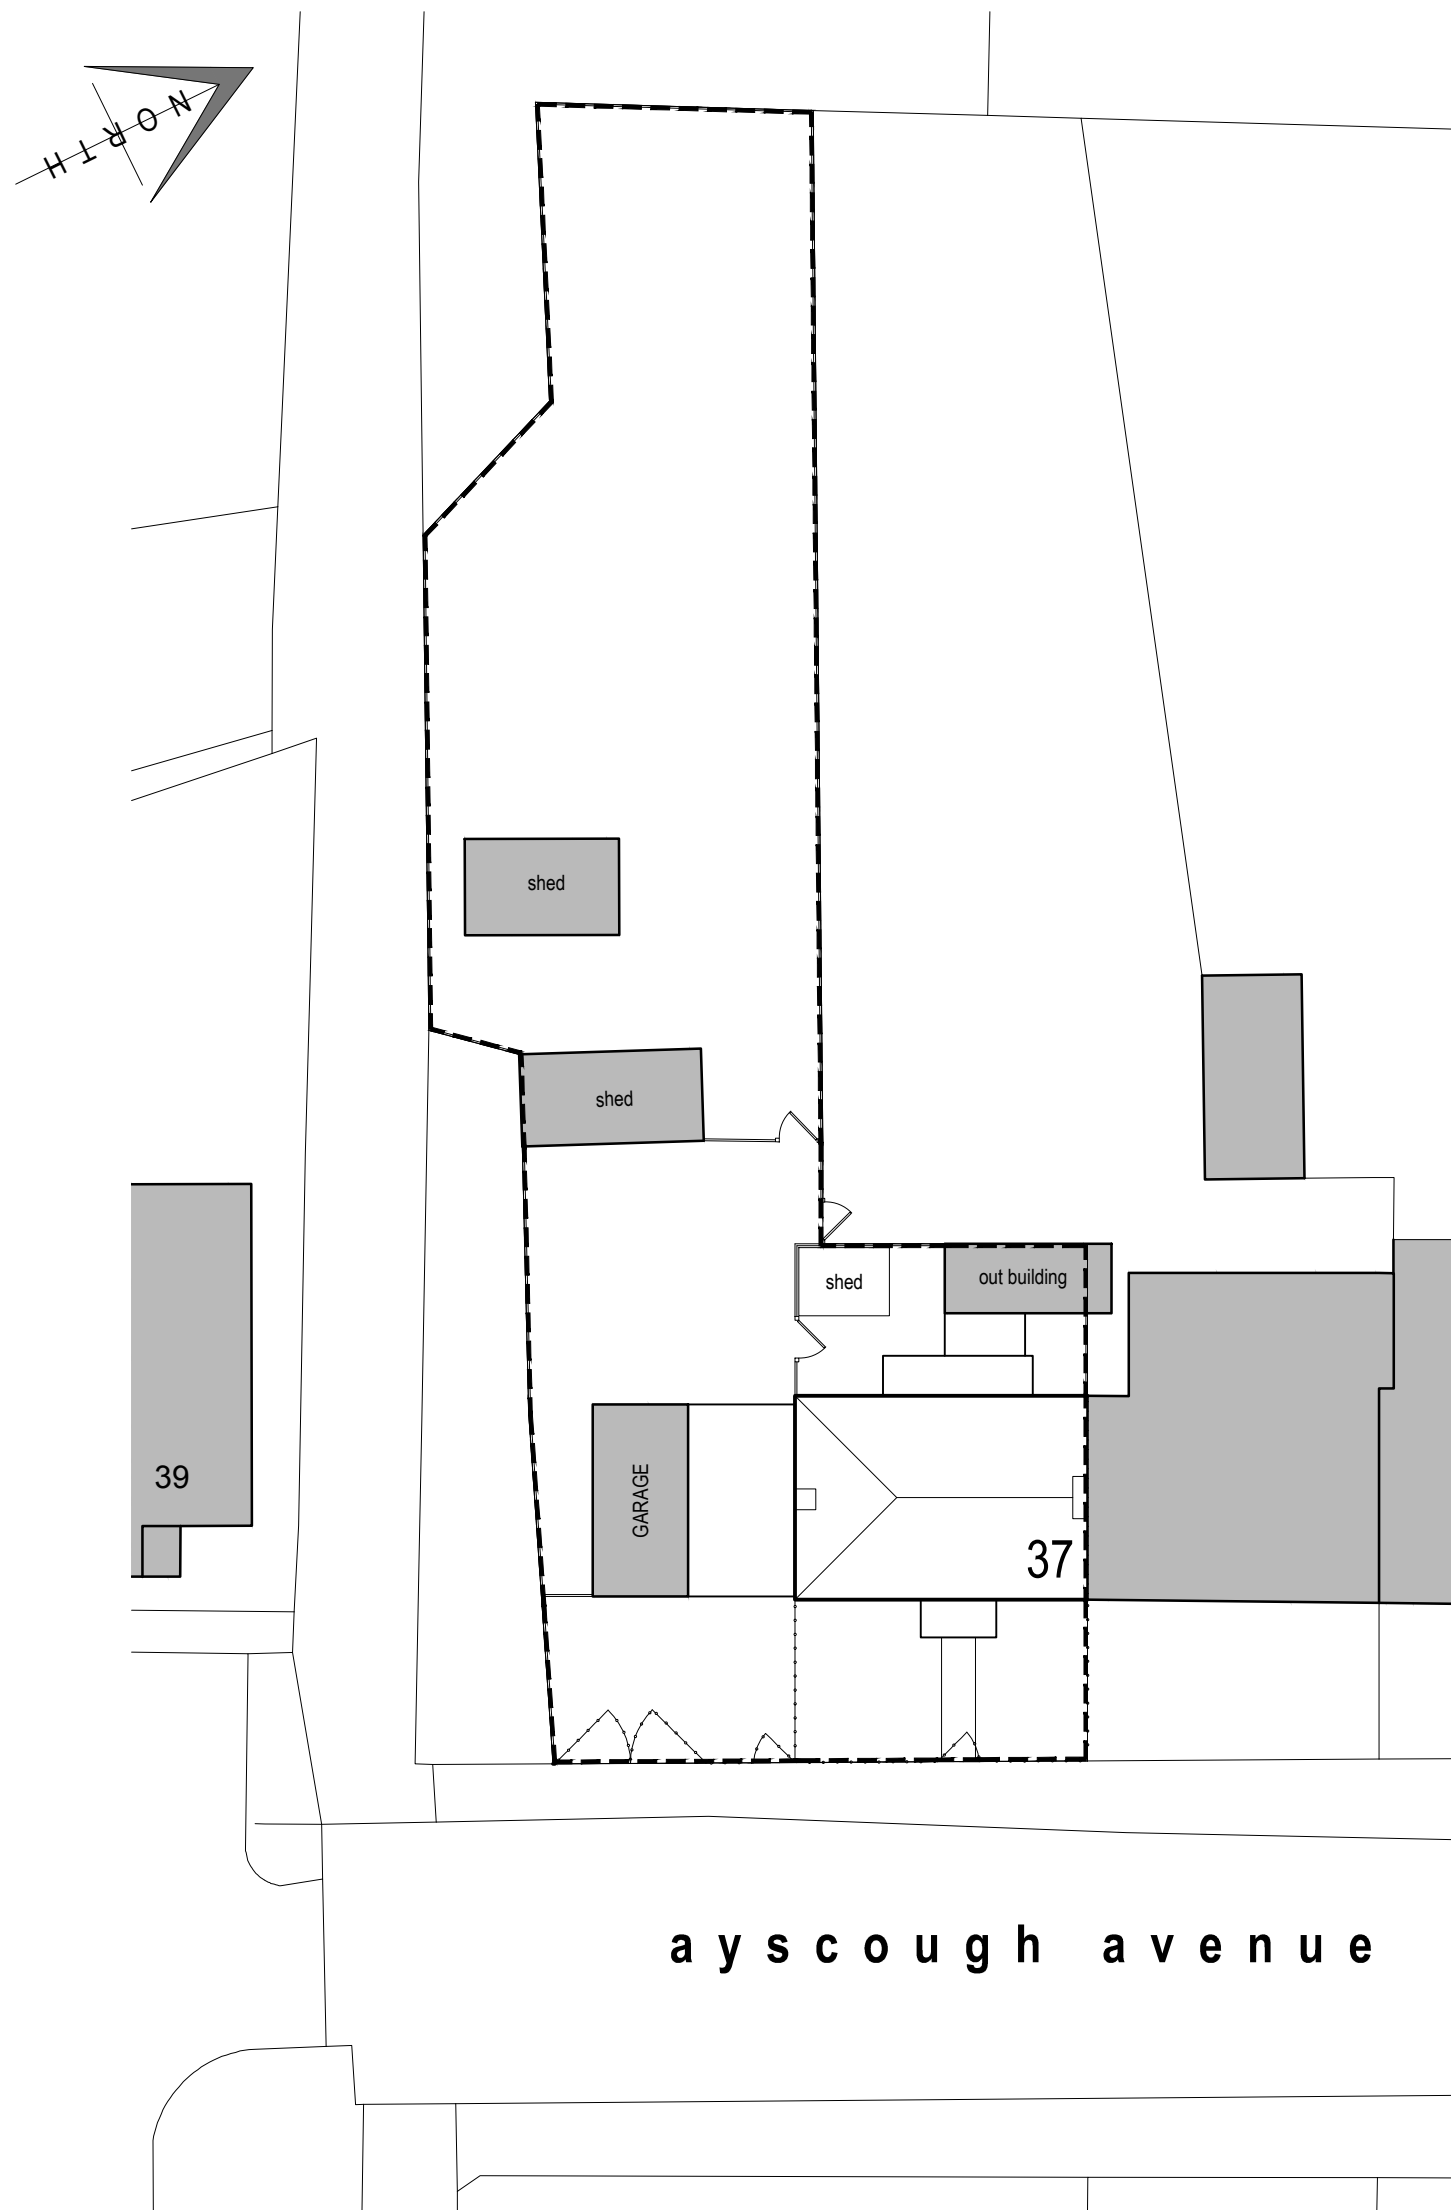

Site Plan - As Existing

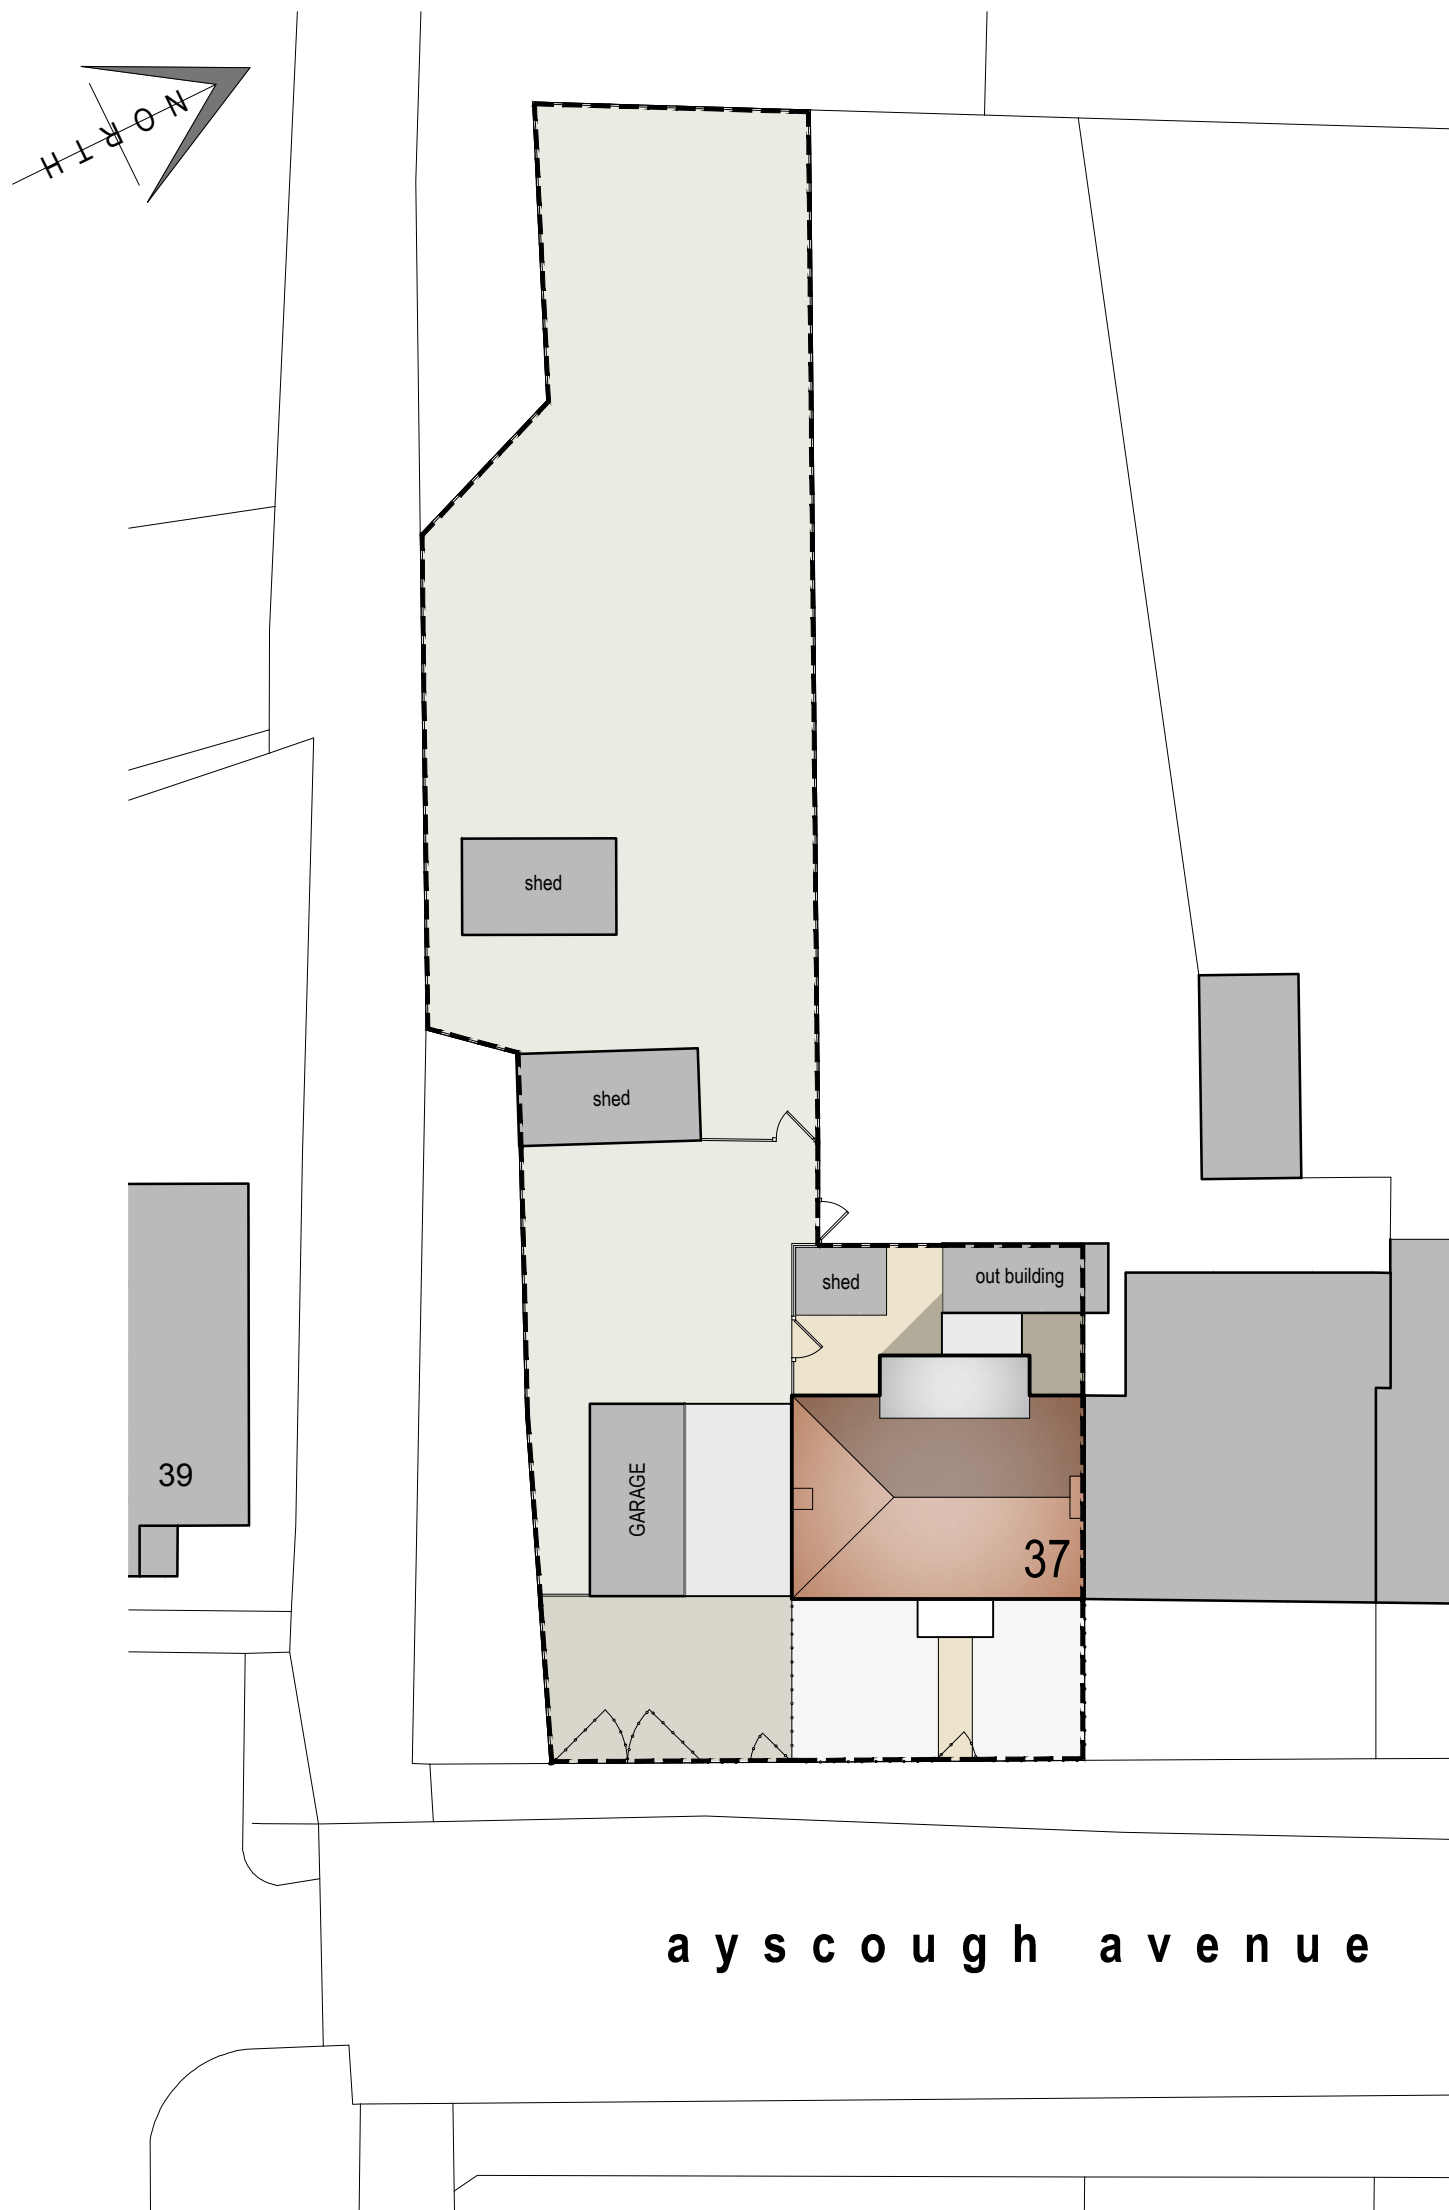

Site Plan - As Proposed



Location Plan

PROJECT :
Proposed Alteration and Extension to 37 Ayscough Avenue, Spalding
for Mr K Ward

DRAWING TITLE :
PLANNING SUBMISSION
Existing and Proposed Site Plan, Floor Plans and Elevations

DATE :
July 20

SCALE :
Var @ A1

SHEET :
PC-119-P01

REV :
-