



FLOOR JOISTS 195mm x 47mm C16  
@ 400mm centres  
Double up joists under bath and  
below partition running in same  
direction as joists

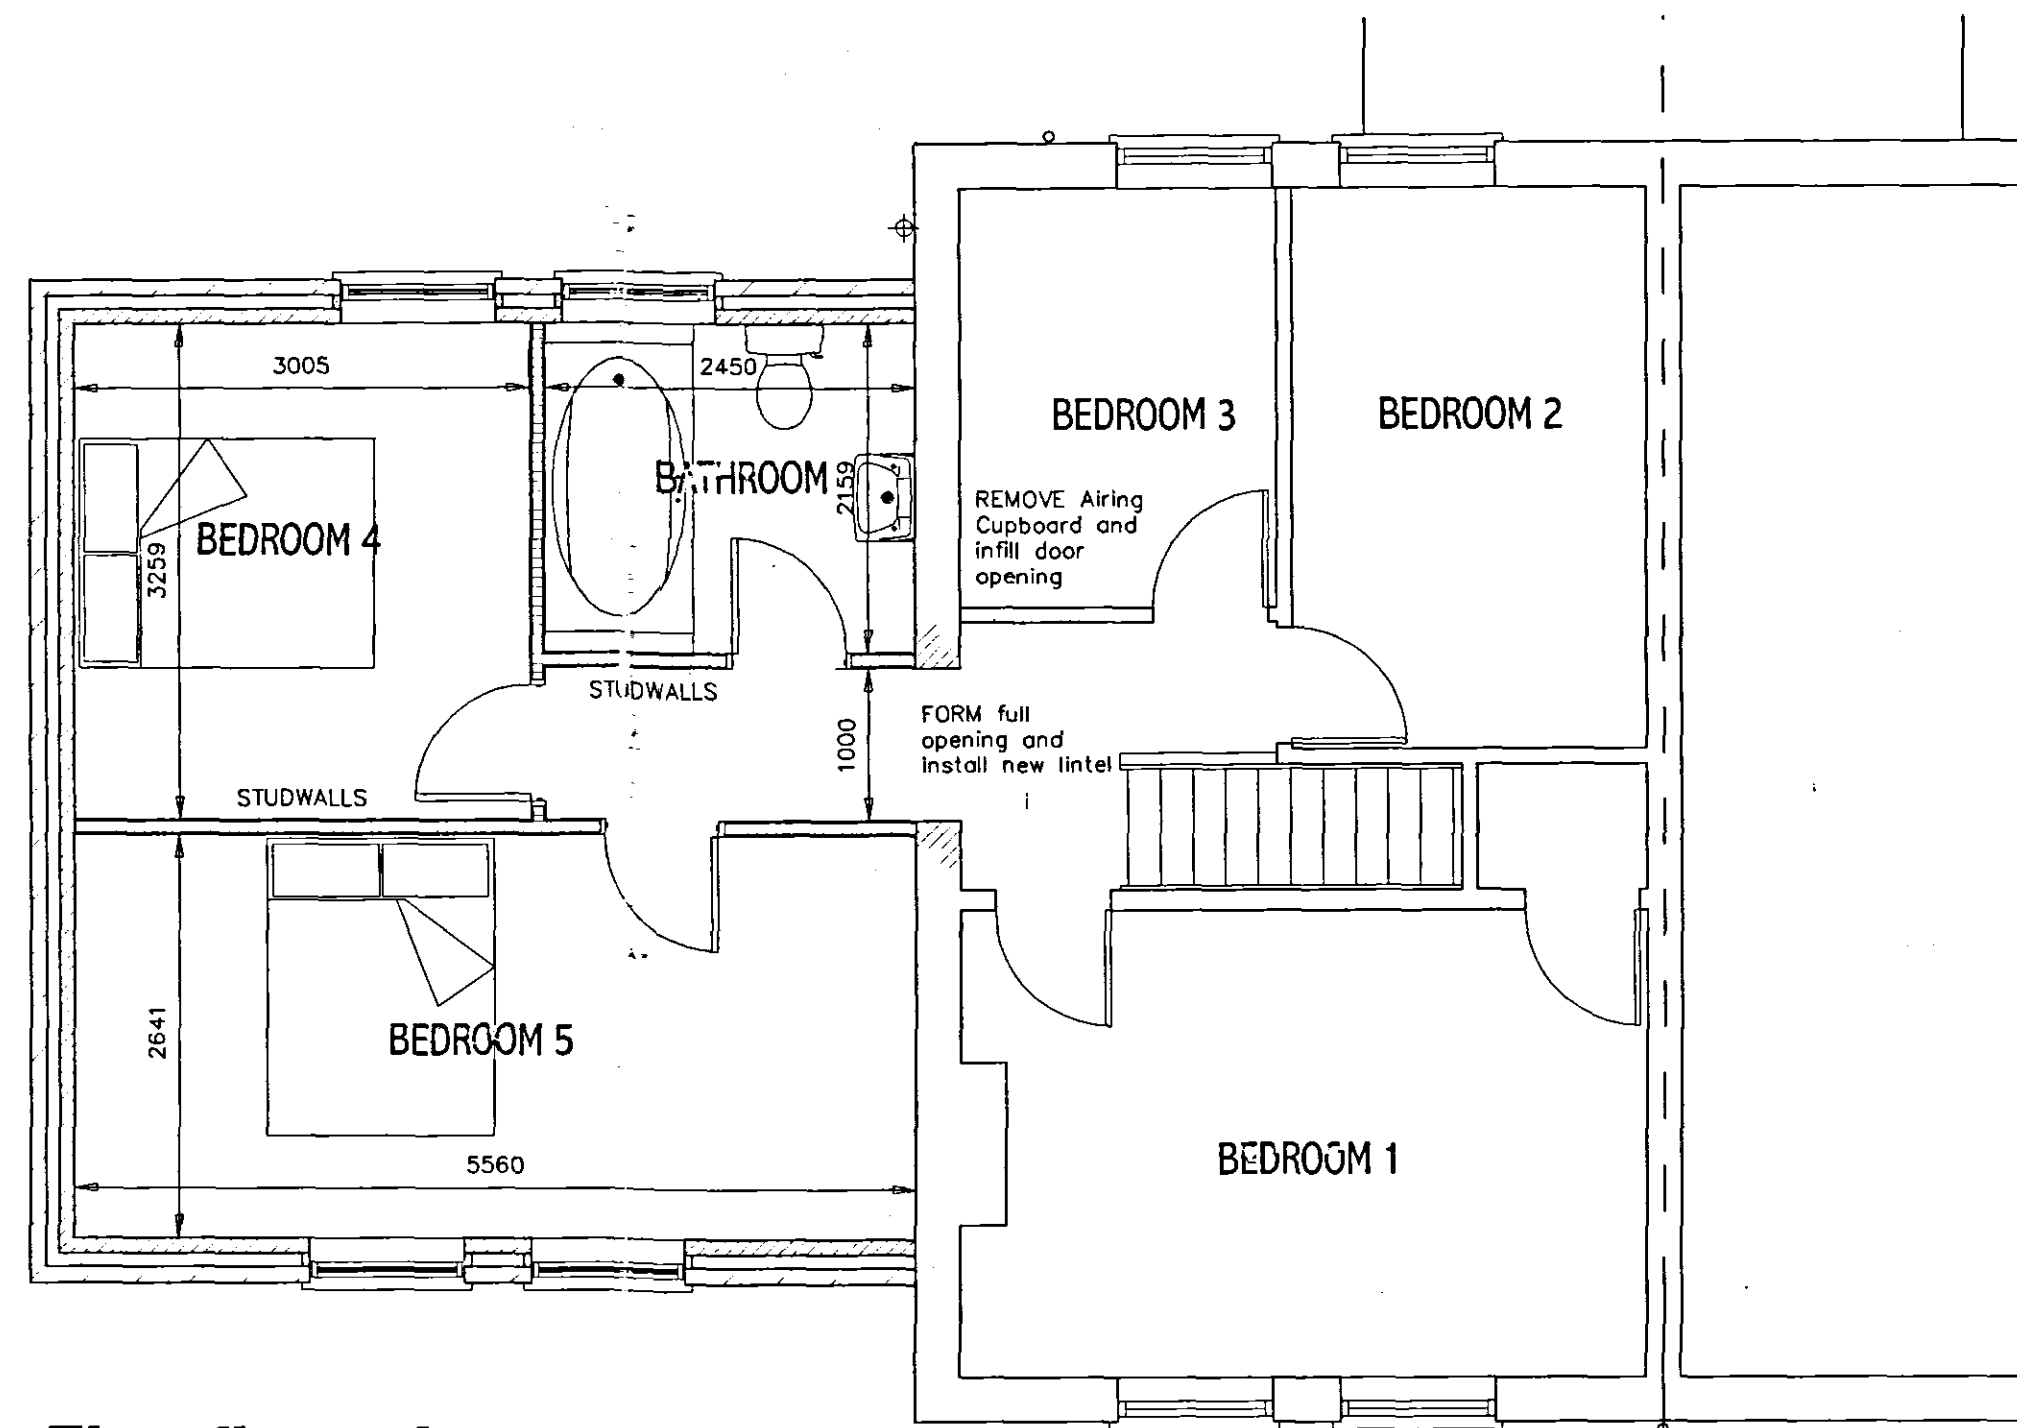

First floor plan

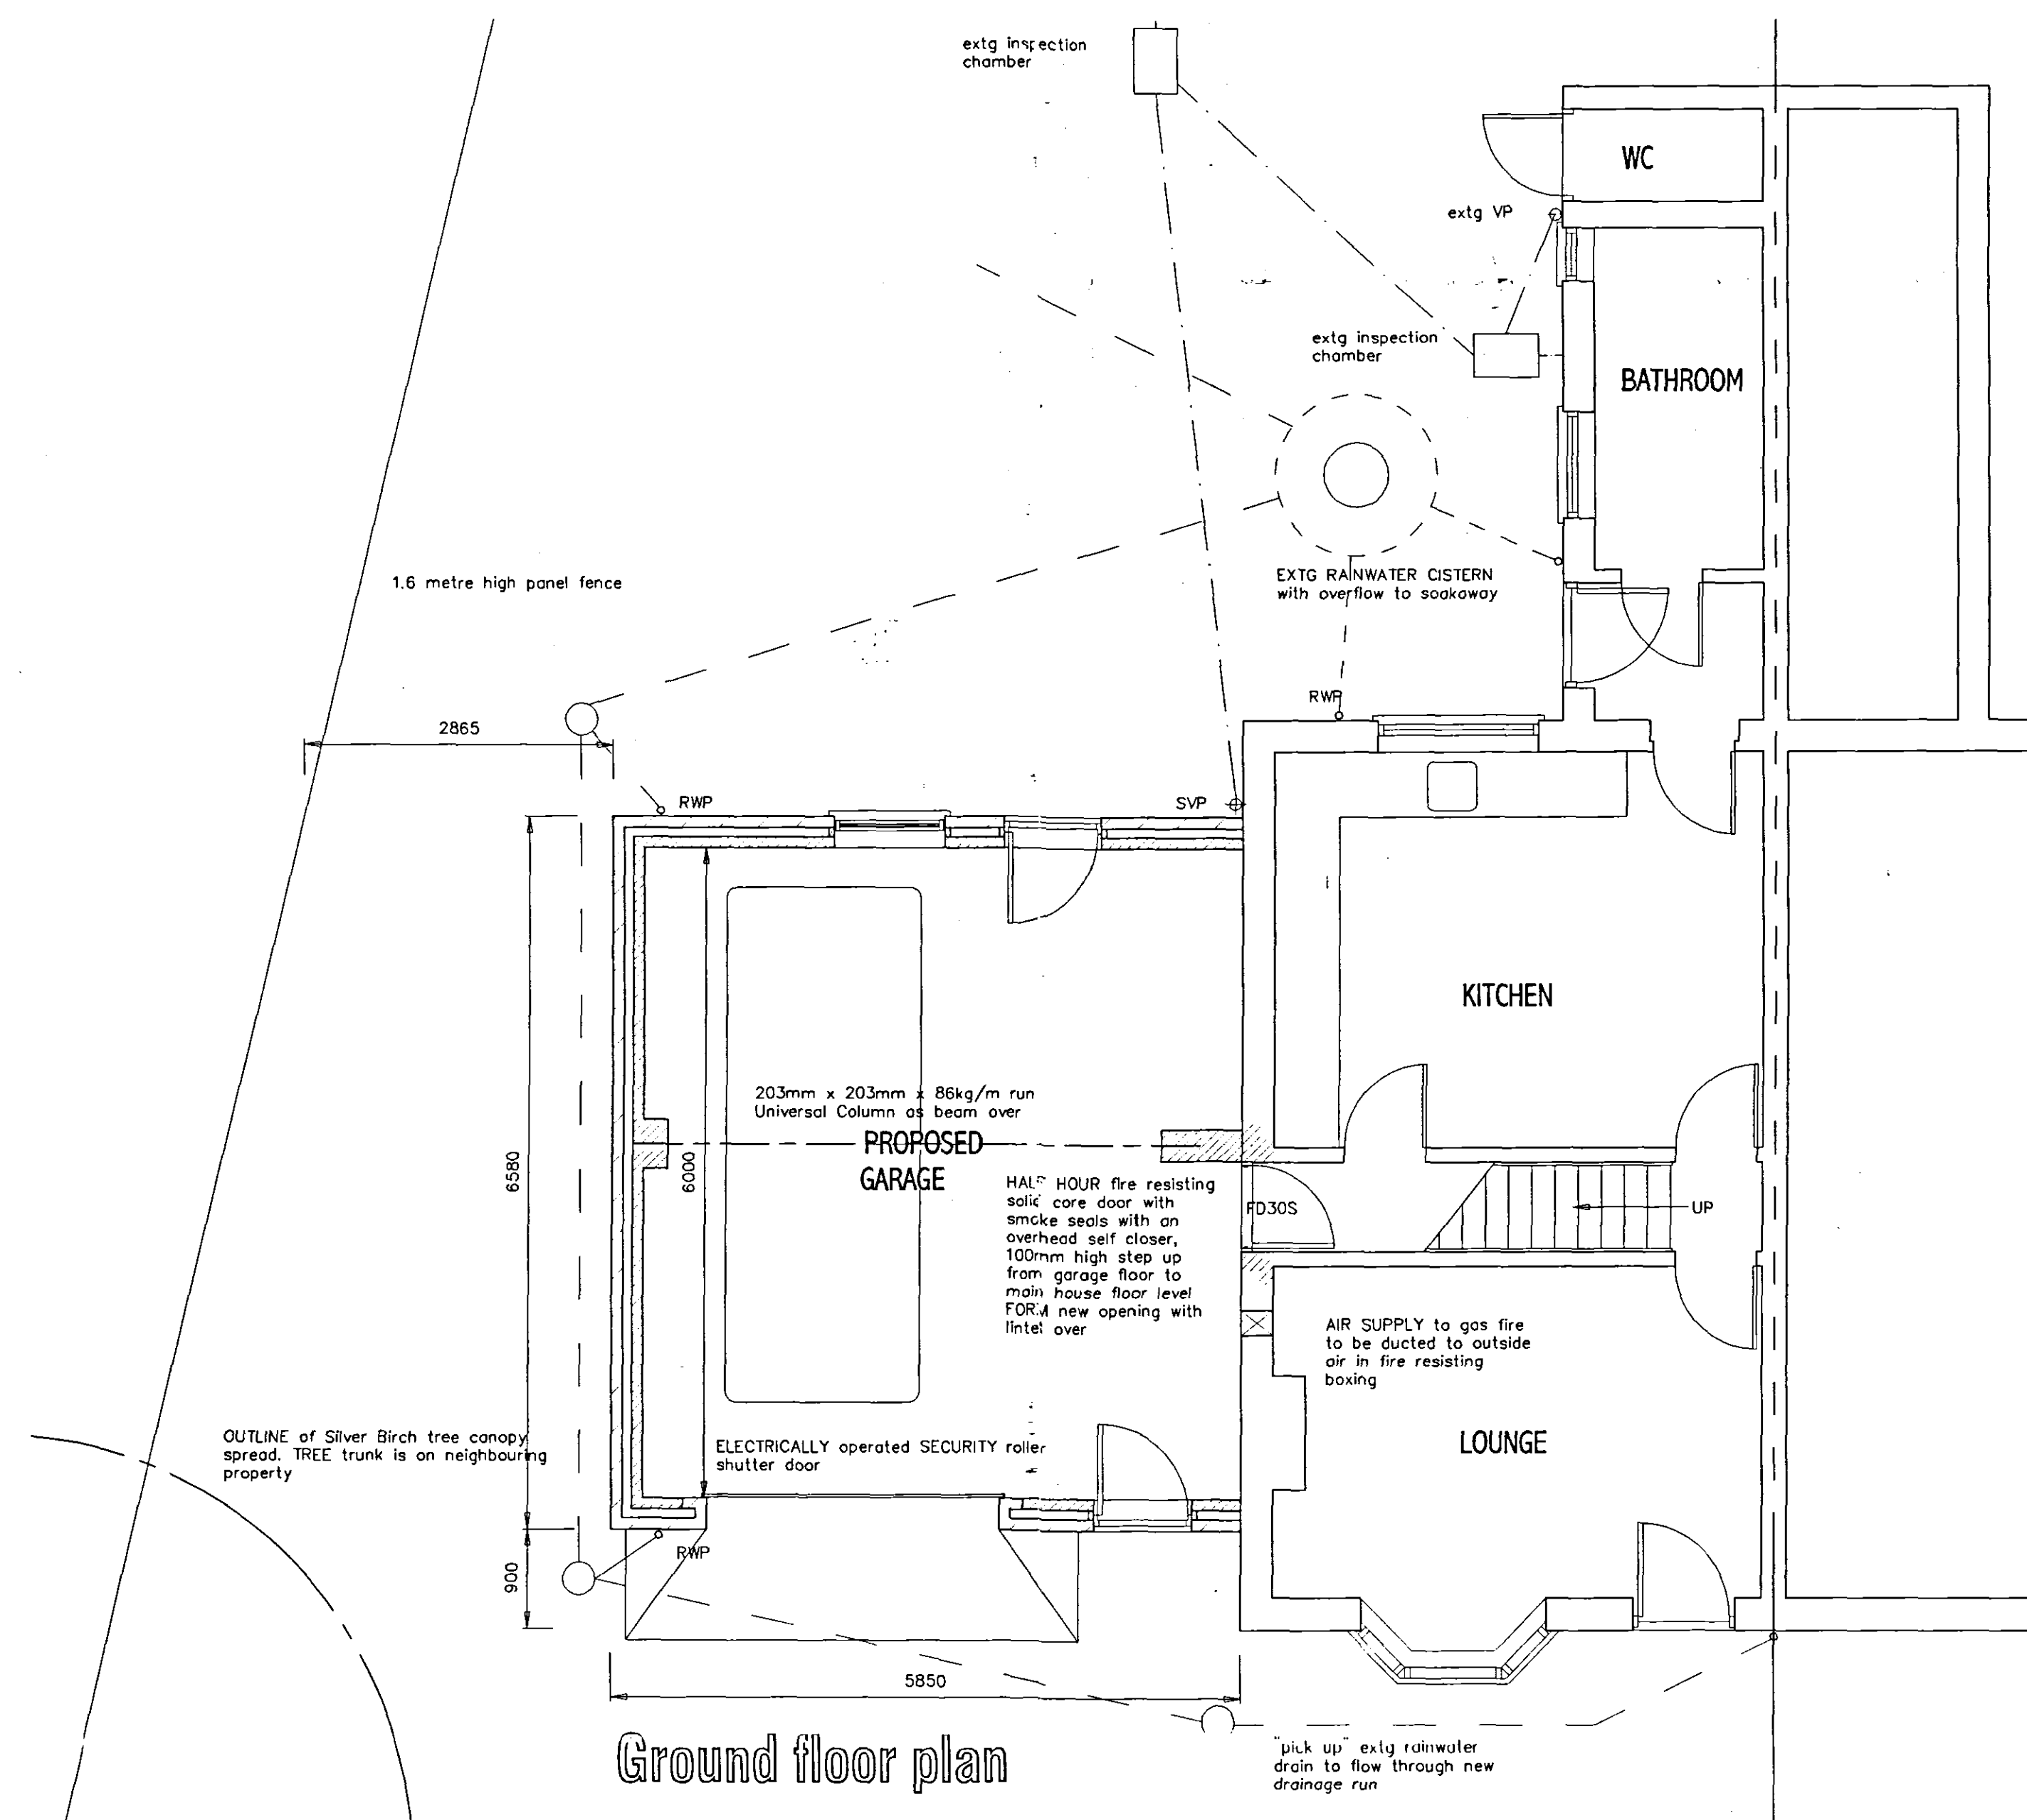

Ground floor plan

## Elevations

ROOF COVERING to match / harmonise with existing  
RAINWATER GOODS to be in black PVC-U to match existing  
WINDOWS to be in white PVC-U with tile cill to match existing  
BRICKWORK to match / harmonise with existing  
PERSONNEL DOORS to be in white PVC-U to match / harmonise with existing  
GARAGE DOOR to be of a colour to blend with the brickwork

front

side


scale 1:100



location plan



block plan scale 1:200

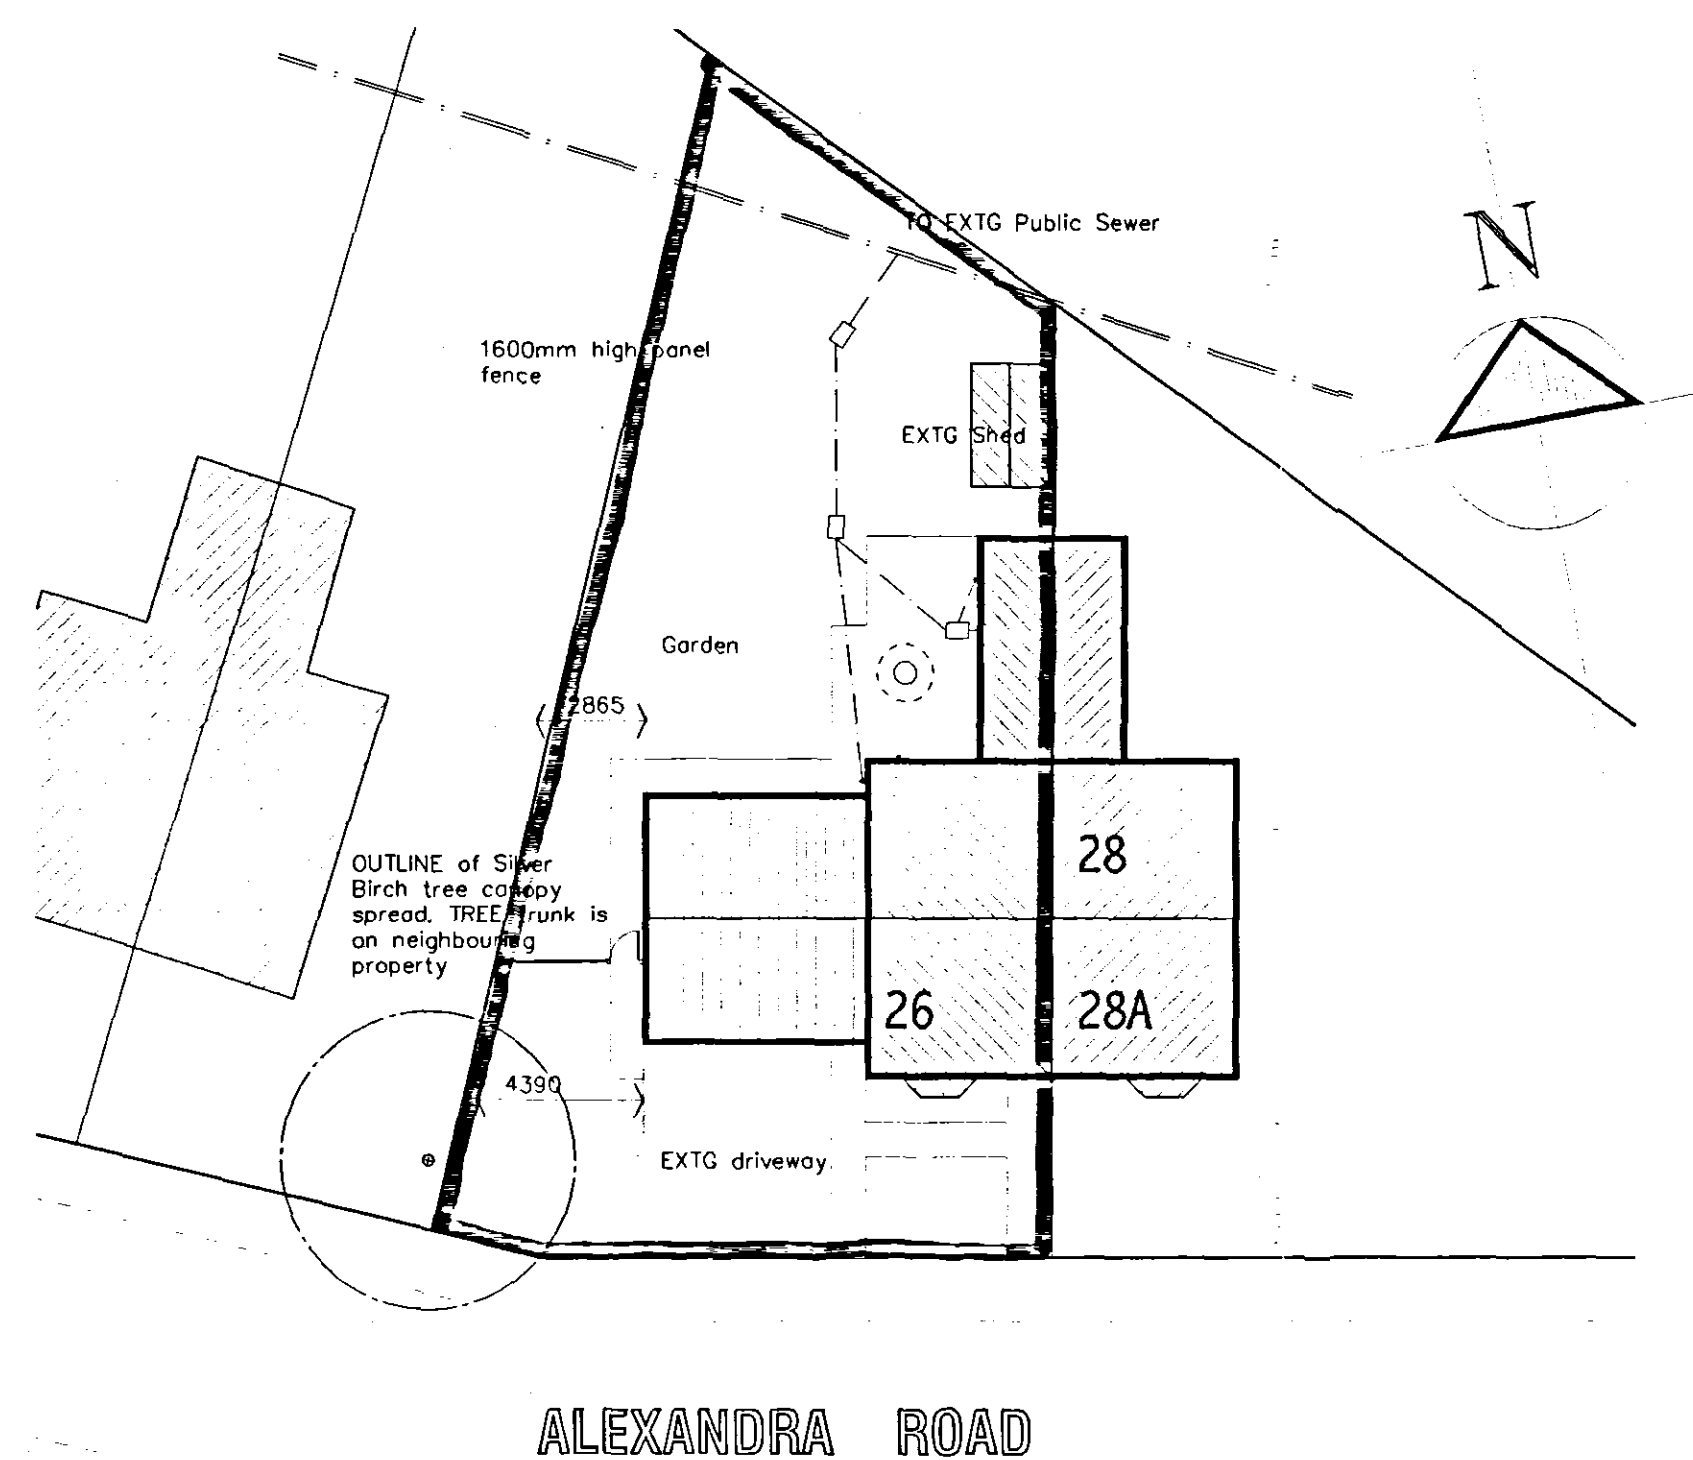

L. A. Building Design  
Architectural and Surveying Practice  
55 Hannam Boulevard  
Spalding  
Lincolnshire PE11 1HS  
Telephone/Fax 0532 210610  
0532 210611

Peter S Lithgow MCOB MCAT  
Member of the Chartered Institute of Building and  
Member of the Chartered Institute of Architectural Technologists  
Proposed Extension to Dwelling  
26 Alexandra Road, SPALDING,  
Lincolnshire, PE11 2QA  
Mr and Mrs P R Keyzers

drawing  
SKETCH PROPOSAL

| date          | scale(s)                |
|---------------|-------------------------|
| OCTOBER 2005  | 1:50 1:100 1:200 1:1250 |
| drawn by      | checked                 |
| Peter Lithgow | PSL                     |
| job no        | drawing no              |
| 05/20         | 01                      |