
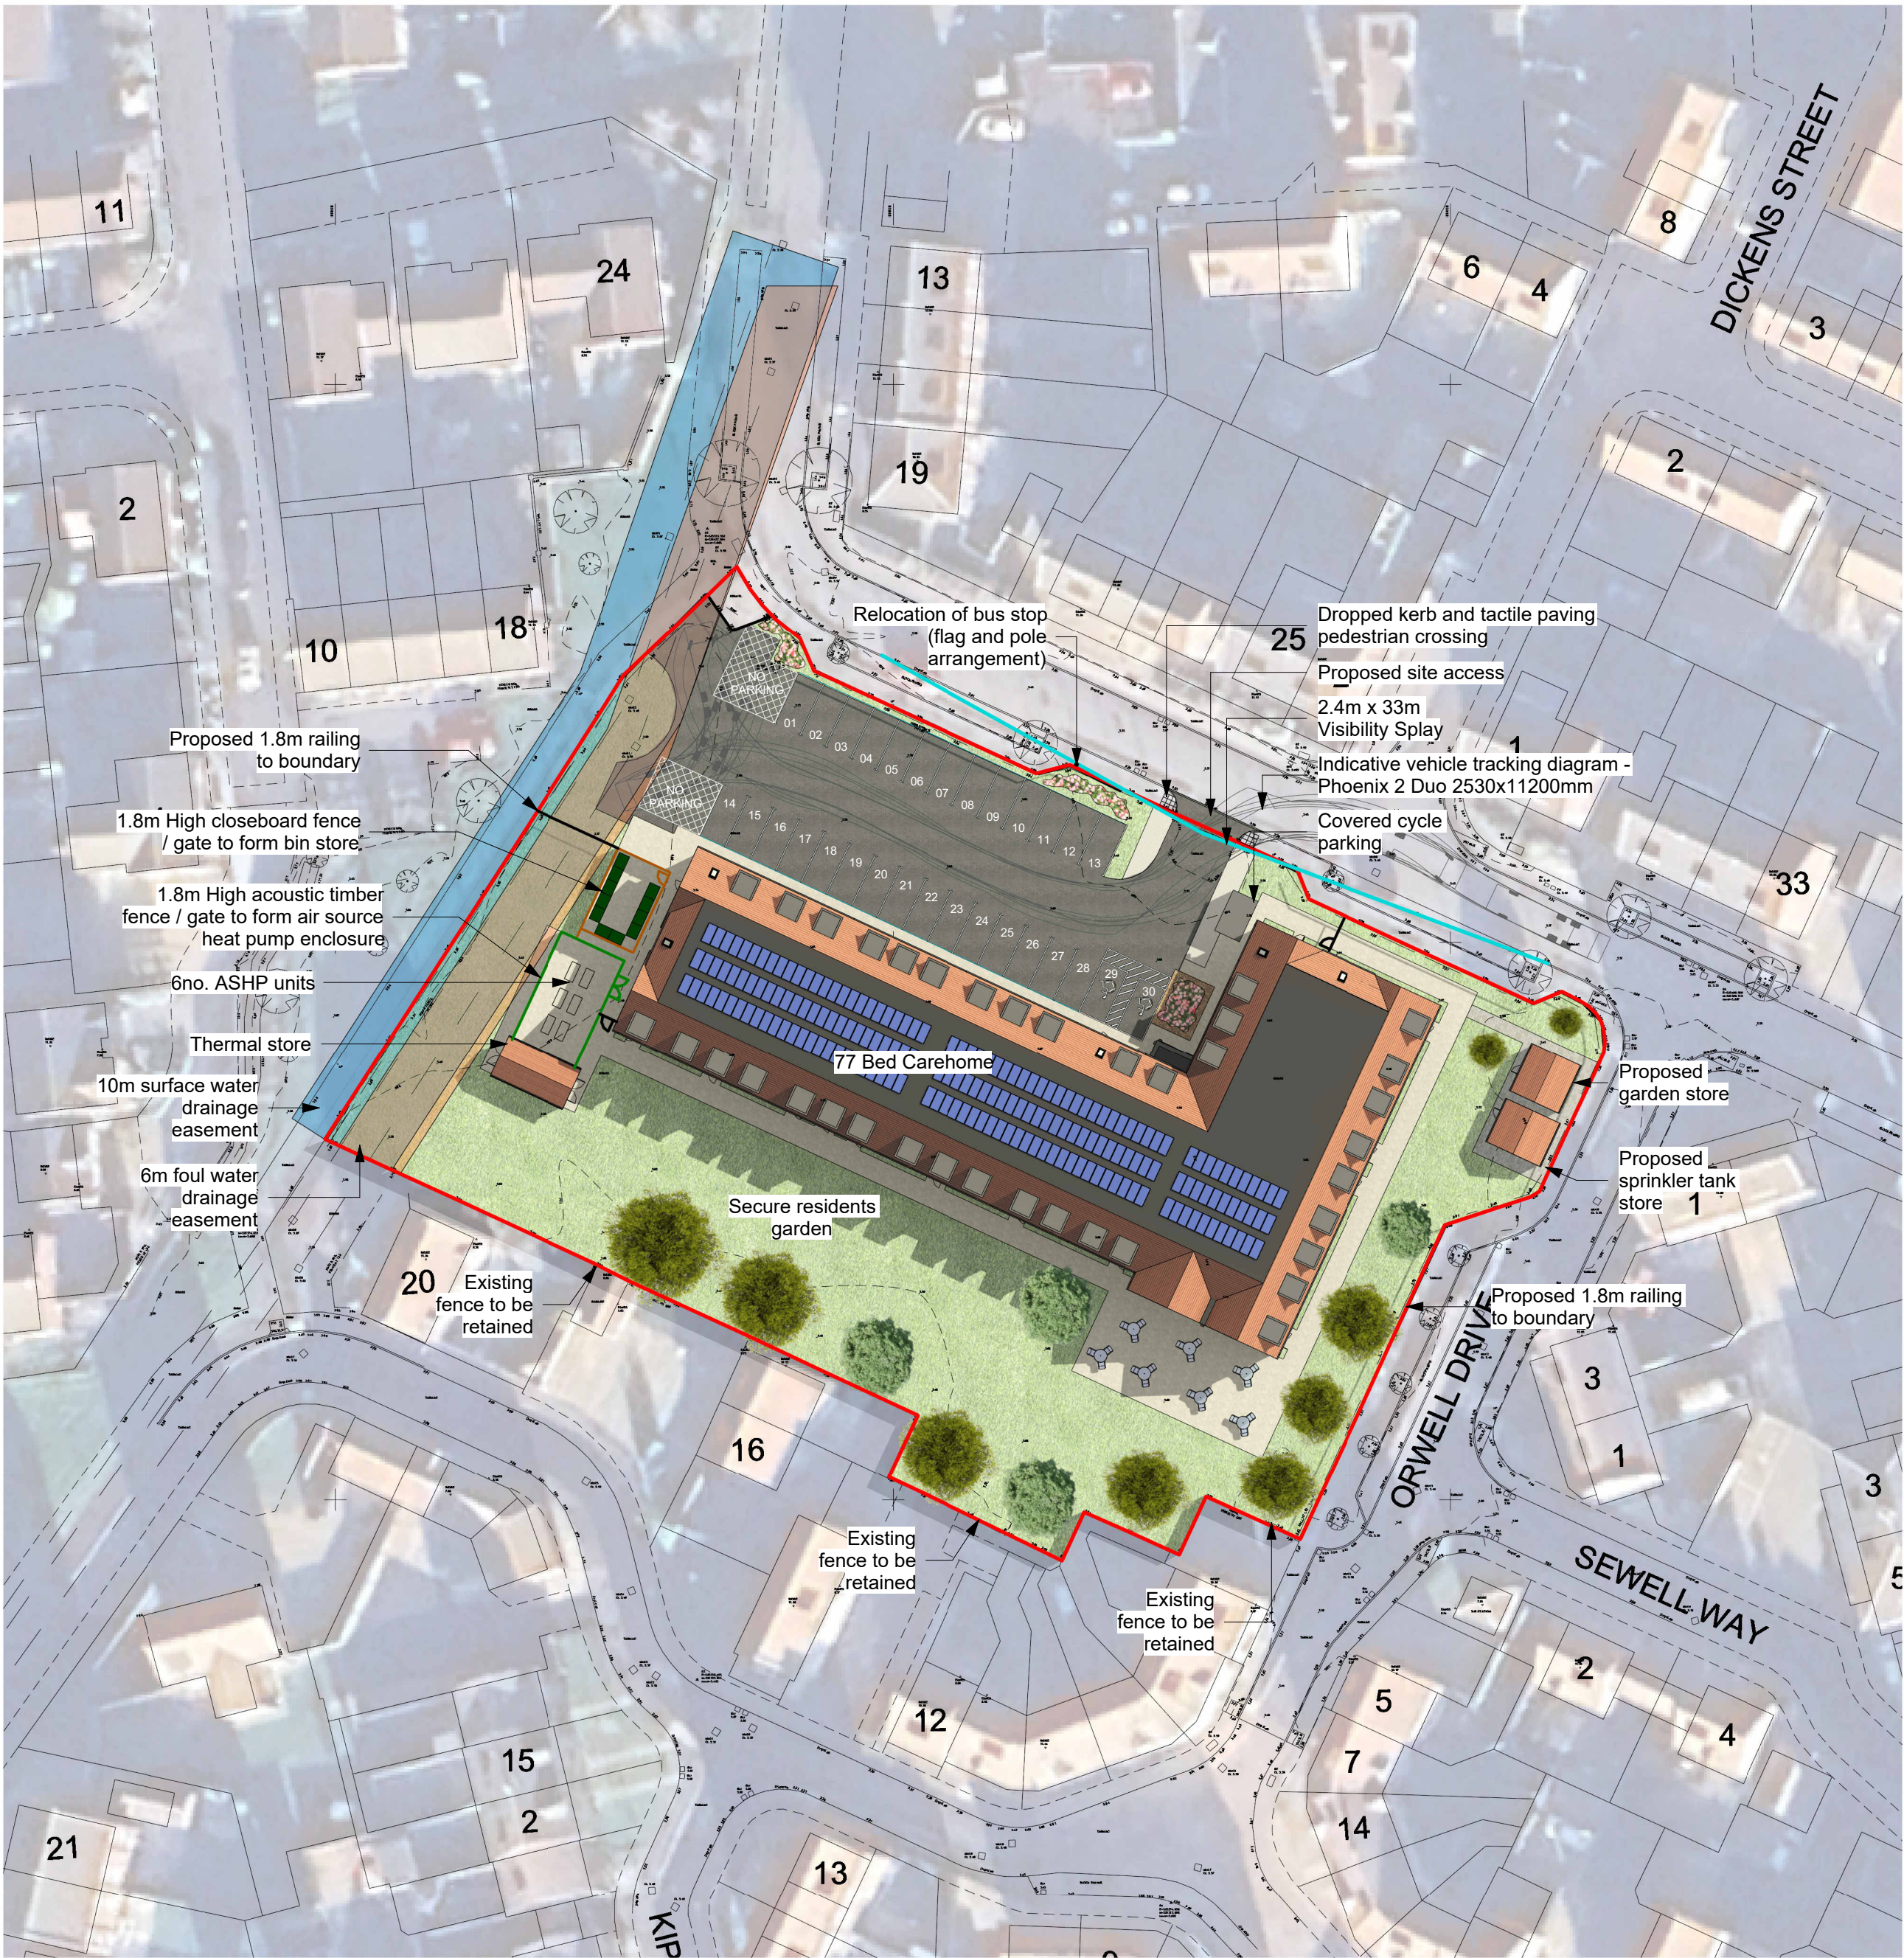


0 30m 50m

FOR PLANNING PURPOSES ONLY

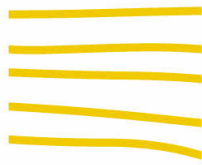

Site Plan
1 : 500

Boundary treatments key:



Client:	Country Court Care
Project Title:	Proposed care development at land off Shakespeare Way, Lincolnshire, PE11 1GU
Drawing Title:	Proposed Site Plan
Status:	STAGE 3
Date:	11.09.2026

Project No.	0481
Drawing No.	002
Rev.	3B

10

LINESTYLE STUDIO

4 Pelham Court
Pelham Road
Nottingham NG5 1AP
+44 (0)115 727 0559
design@linestyle.co.uk
www.linestyle.co.uk

Dimensions and levels to be checked on site. The title, copyright and confidential information in this document belongs to LineStyle Studio. All rights reserved. You may not reproduce this document or disclose it to others without the written consent of LineStyle Studio



11.09.2026	3B
05.06.2026	3A
Date	Rev

Amended to Highways comments
Planning Issue
Comment

Size: A2

1 : 500