


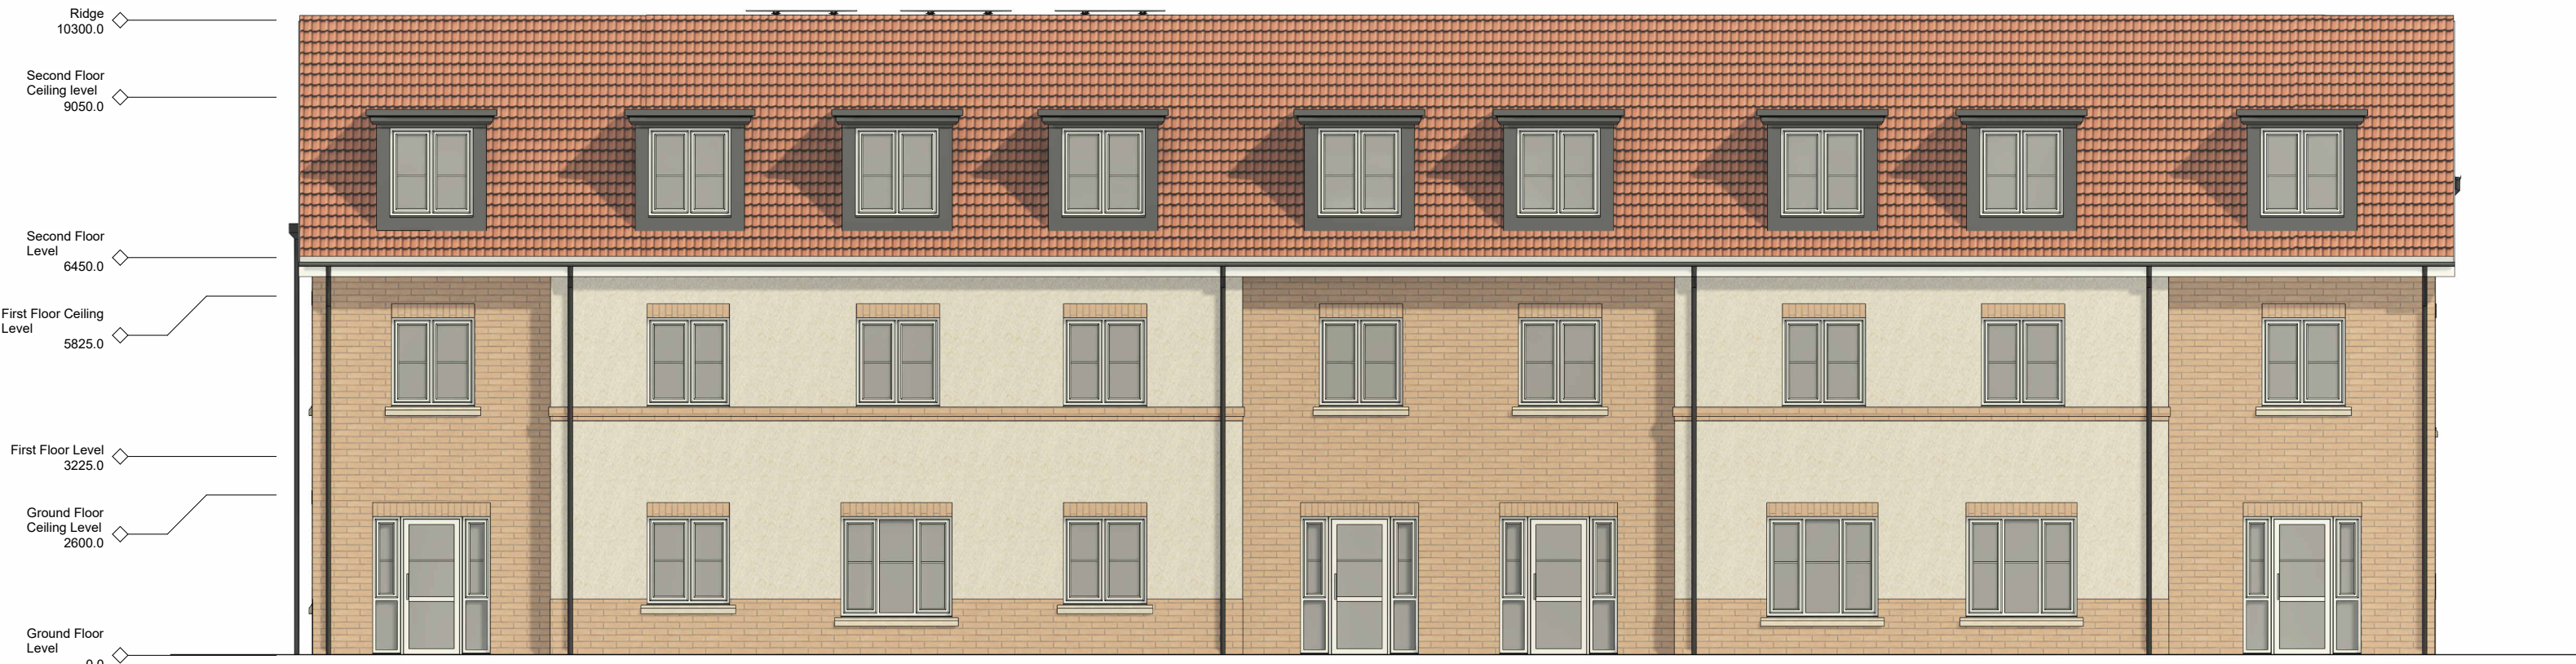

Proposed north east elevation
1 : 100



Proposed south east elevation
1 : 100



Local context - example 01



Local context - example 02

Client:	Country Court Care
Project Title:	Proposed care development at land off Shakespeare Way, Lincolnshire, PE11 1GU
Drawing Title:	Proposed elevations 1
Status:	Stage 3
Date:	05.06.2026

Size: **A1**
Scale: **1 : 100**

Project No.	0481
Drawing No.	001
Rev:	3A

Series: **21**

LINESTYLE  STUDIO

4 Pelham Court
Pelham Road
Nottingham NG5 1AP
+44 (0)115 727 6559
design@linestyle.co.uk
www.linestyle.co.uk

Dimensions and levels to be checked on site. The title, copyright and confidential information in this document belongs to Linestyle Studio. All rights reserved. You may not reproduce this document or disclose it to others without the written consent of Linestyle Studio.



05.06.2026
Date

3A
Rev

Planning Issue
Comment