


PLANTING DETAIL 2



PLANT SCHEDULE - PLANTING DETAIL 2

| ORNAMENTAL SHRUBS & PERENNIALS            |          |                    |            |     |
|-------------------------------------------|----------|--------------------|------------|-----|
| Species                                   | Height   | Size               | Spacing    | Qty |
| <b>Flowering Shrubs</b>                   |          |                    |            |     |
| Aucuba japonica 'Rozanne'                 | 30-40cm  | 3 litre container  | 60cm apart | 7   |
| Choisya x dewitteana 'Apple Blossom'      | 30-40cm  | 5 litre container  | 60cm apart | 22  |
| Escallonia x laevis 'Pink Elle'           | 30-40cm  | 3 litre container  | 40cm apart | 48  |
| Hebe 'Wiri Charm'                         | 30-40cm  | 5 litre container  | 60cm apart | 20  |
| Hebe 'Wiri Mist'                          | 30-40cm  | 5 litre container  | 60cm apart | 18  |
| Lavandula angustifolia 'Imperial Gem'     | 30-40cm  | 5 litre container  | 50cm apart | 33  |
| Osmanthus x burkwoodii                    | 30-40cm  | 5 litre container  | 75cm apart | 53  |
| Philadelphus 'Belle Etoile' (PBE)         | 40-60cm  | 10 litre container | specimen   | 2   |
| Photinia x fraseri 'Red Robin'            | 30-40cm  | 3 litre container  | 75cm apart | 57  |
| Pittosporum tenuifolium 'Tom Thumb' (PTT) | 30-40cm  | 10 litre container | 75cm apart | 6   |
| Rosa 'Bonica'                             | 30-40cm  | 3 litre container  | 60cm apart | 14  |
| Sarcococca hookeriana 'Winter Gem'        | 30-40cm  | 5 litre container  | 60cm apart | 38  |
| Skimmia japonica 'Fragrant Cloud'         | 30-40cm  | 5 litre container  | 60cm apart | 15  |
| Skimmia japonica 'Rubella' (SR)           | 40-60cm  | 10 litre container | 75cm apart | 6   |
| Skimmia japonica 'Rubella'                | 30-40cm  | 5 litre container  | 60cm apart | 35  |
| Viburnum x bodnantense 'Dawn' (VbD)       | 80-100cm | 10 litre container | specimen   | 3   |
| Viburnum tinus 'Eve Price'                | 30-40cm  | 3 litre container  | 60cm apart | 18  |
| Weigela florida 'Variegata'               | 30-40cm  | 3 litre container  | 60cm apart | 46  |
| <b>Perennials &amp; Grasses</b>           |          |                    |            |     |
| Astrantia major 'Roma'                    | -        | 2 litre container  | 40cm apart | 10  |
| Carex oshimensis 'Evergold'               | -        | 2 litre container  | 40cm apart | 26  |
| Geranium 'Rozanne'                        | -        | 2 litre container  | 40cm apart | 14  |
| Heuchera 'Green Spice'                    | -        | 2 litre container  | 40cm apart | 26  |
| Salvia nemorosa 'Caradonna'               | -        | 2 litre container  | 40cm apart | 23  |
| Verbena bonariensis 'Lollipop'            | -        | 2 litre container  | 40cm apart | 14  |

PLANTING DETAIL 1: CAR PARK & BIN STORE

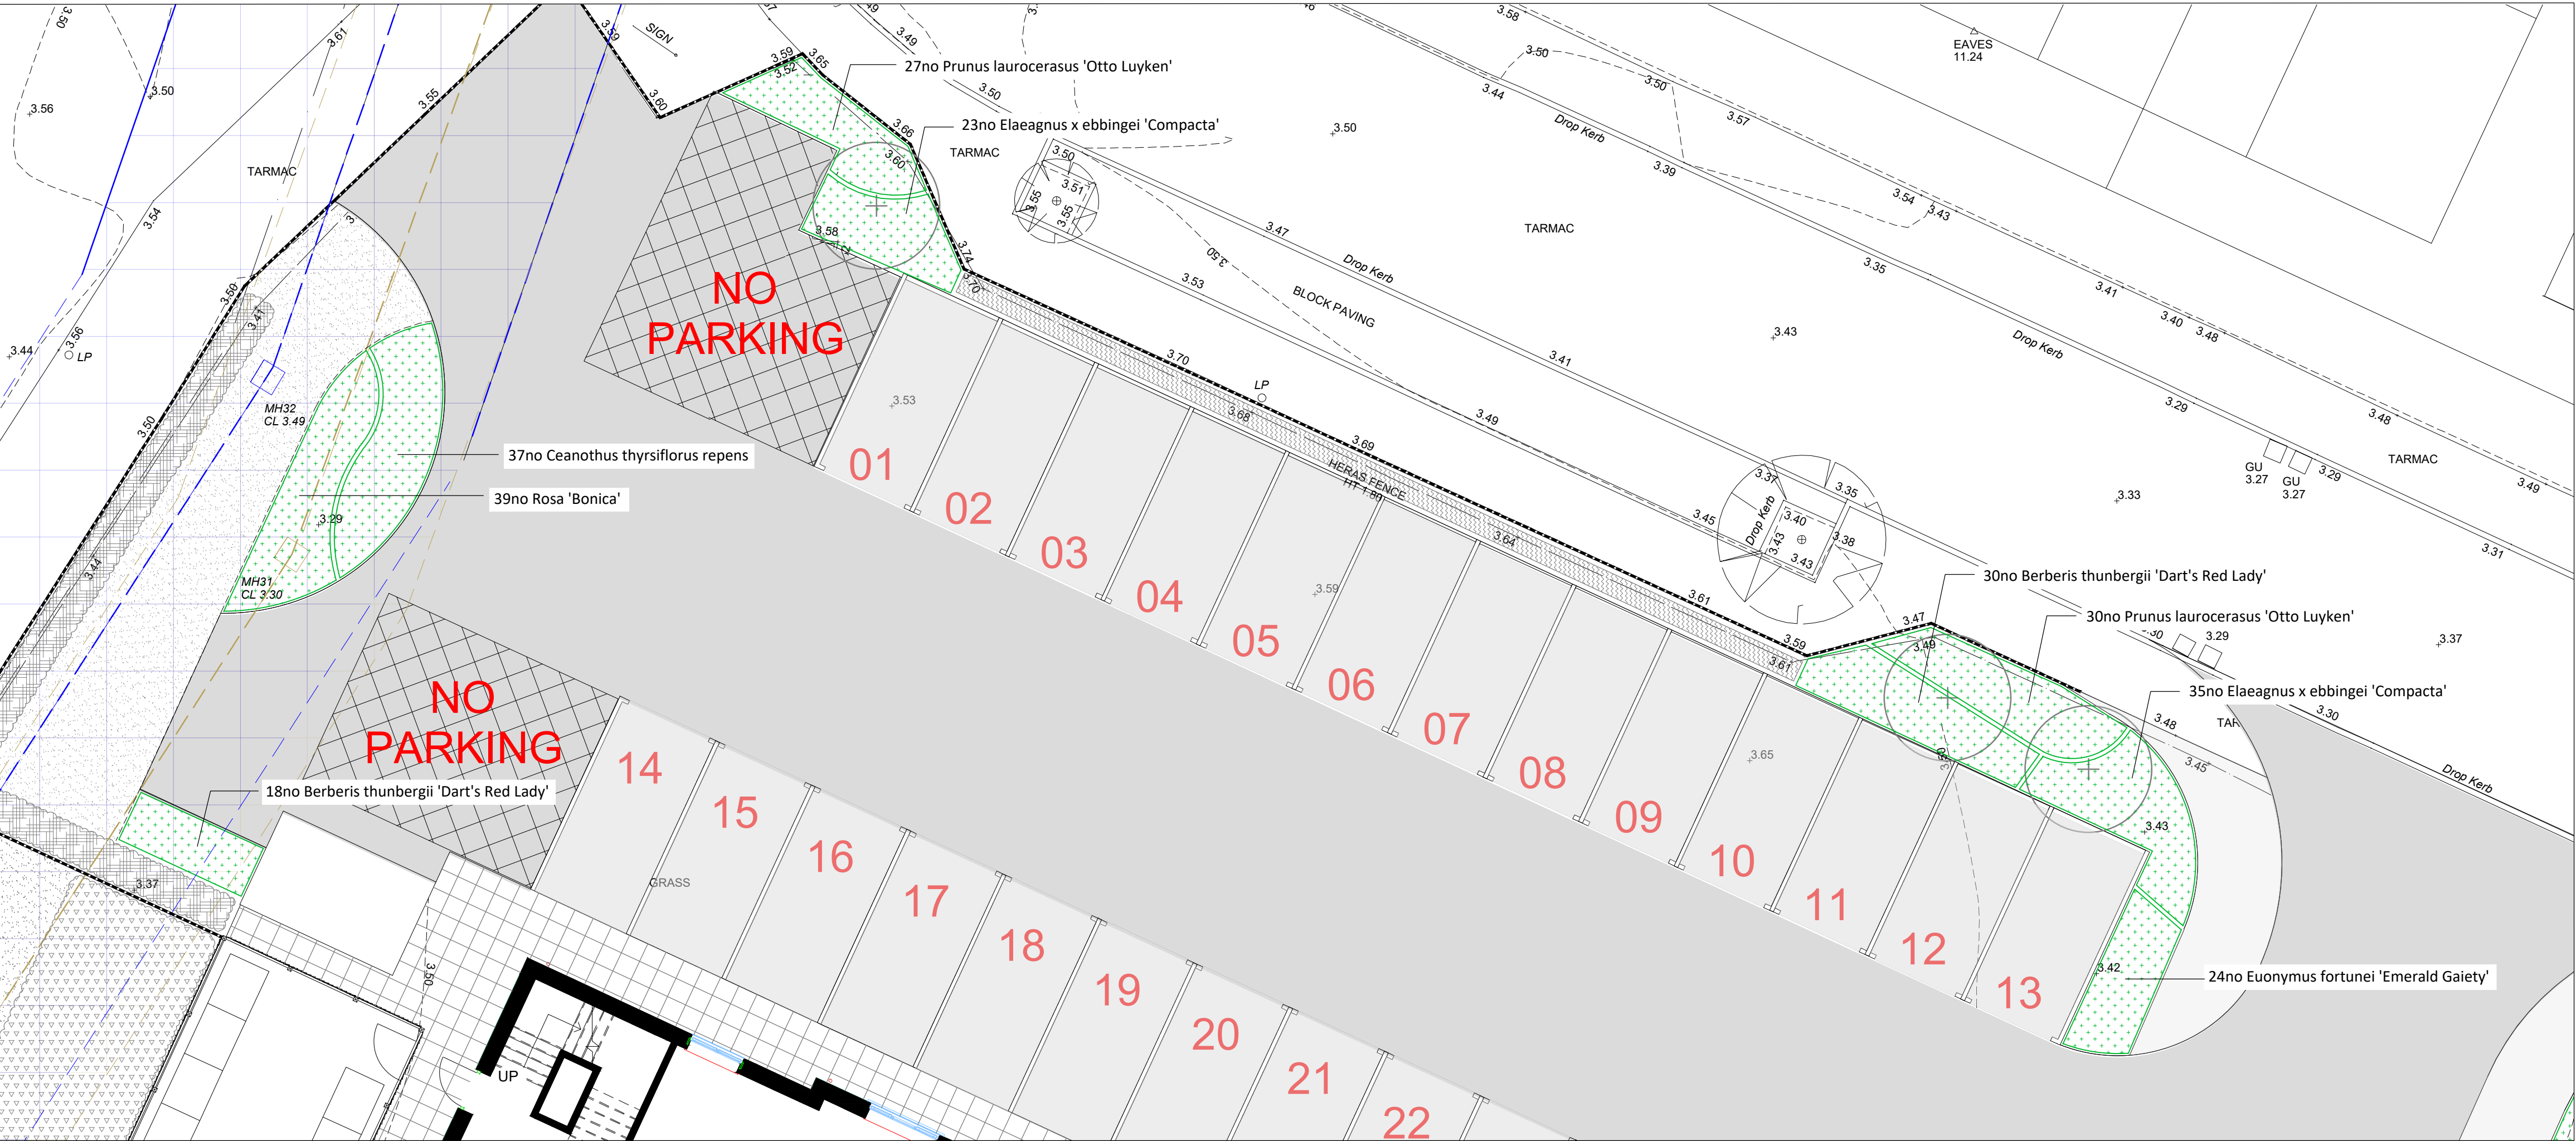

PLANT SCHEDULE - PLANTING DETAIL 1

| Species                               | Height  | Size              | Spacing | Qty |
|---------------------------------------|---------|-------------------|---------|-----|
| <b>Flowering Shrubs</b>               |         |                   |         |     |
| Berberis thunbergii 'Dart's Red Lady' | 30-40cm | 3 litre container | 4/m2    | 48  |
| Ceanothus thyrsiflorus repens         | 30-40cm | 3 litre container | 4/m2    | 37  |
| Euonymus fortunei 'Emerald Gaiety'    | 30-40cm | 5 litre container | 4/m2    | 24  |
| Eleaegnus x ebbingei 'Compacta'       | 30-40cm | 3 litre container | 4/m2    | 58  |
| Prunus laurocerasus 'Otto Luyken'     | 30-40cm | 3 litre container | 4/m2    | 57  |
| Rosa 'Bonica'                         | 30-40cm | 3 litre container | 4/m2    | 39  |

PLANTING DETAIL 3



PLANT SCHEDULE - PLANTING DETAIL 3

| ORNAMENTAL SHRUBS & PERENNIALS            |          |                    |            |     |
|-------------------------------------------|----------|--------------------|------------|-----|
| Species                                   | Height   | Size               | Spacing    | Qty |
| <b>Flowering Shrubs</b>                   |          |                    |            |     |
| Choisya x dewitteana 'Apple Blossom'      | 30-40cm  | 5 litre container  | 60cm apart | 52  |
| Ceanothus thyrsiflorus repens             | 30-40cm  | 3 litre container  | 60cm apart | 34  |
| Cornus alba 'Elegantissima'               | 60-80cm  | 3 litre container  | 75cm apart | 10  |
| Deutzia gracilis 'Nikko'                  | 30-40cm  | 3 litre container  | 60cm apart | 37  |
| Escallonia x laevis 'Pink Elle'           | 30-40cm  | 3 litre container  | 40cm apart | 48  |
| Hebe 'Wiri Charm'                         | 30-40cm  | 5 litre container  | 60cm apart | 26  |
| Hebe 'Wiri Mist'                          | 30-40cm  | 5 litre container  | 60cm apart | 38  |
| Hebe albicans                             | 30-40cm  | 5 litre container  | 60cm apart | 34  |
| Hydrangea paniculata 'Confetti' (HPC)     | 40-60cm  | 10 litre container | 75cm apart | 18  |
| Lavandula angustifolia 'Imperial Gem'     | 30-40cm  | 5 litre container  | 50cm apart | 68  |
| Philadelphus 'Belle Etoile' (PBE)         | 40-60cm  | 10 litre container | specimen   | 7   |
| Pittosporum tenuifolium 'Tom Thumb' (PTT) | 30-40cm  | 10 litre container | 75cm apart | 12  |
| Prunus laurocerasus 'Otto Luyken'         | 30-40cm  | 3 litre container  | 60cm apart | 13  |
| Rosa 'Bonica'                             | 30-40cm  | 3 litre container  | 60cm apart | 34  |
| Skimmia japonica 'Fragrant Cloud'         | 30-40cm  | 5 litre container  | 60cm apart | 36  |
| Skimmia japonica 'Rubella'                | 30-40cm  | 5 litre container  | 60cm apart | 50  |
| Spiraea japonica 'Little Princess'        | 30-40cm  | 3 litre container  | 60cm apart | 42  |
| Viburnum x bodnantense 'Dawn' (VbD)       | 80-100cm | 10 litre container | specimen   | 2   |
| Viburnum tinus 'Eve Price'                | 30-40cm  | 3 litre container  | 60cm apart | 26  |
| Weigela florida 'Follis Purpureis'        | 30-40cm  | 3 litre container  | 60cm apart | 31  |
| <b>Perennials &amp; Grasses</b>           |          |                    |            |     |
| Astrantia major 'Alba'                    | -        | 2 litre container  | 40cm apart | 32  |
| Carex oshimensis 'Evergold'               | -        | 2 litre container  | 40cm apart | 41  |
| Geranium 'Rozanne'                        | -        | 2 litre container  | 40cm apart | 34  |
| Heuchera 'Green Spice'                    | -        | 2 litre container  | 40cm apart | 41  |
| Salvia nemorosa 'Caradonna'               | -        | 2 litre container  | 40cm apart | 44  |

DRAWING NOTES  
This drawing is based on Linestudio Studio Proposed Site Plan 0481 (10/002 Rev 2B)

KOVA Landscape Ltd. accept no responsibility or liability for any use that is made of this drawing other than by the client for the purposes for which it was originally commissioned or prepared.

Location of specimen trees and shrubs indicative only, subject to final location of underground services and drainage layout.

PLANNING

|   |                                                                   |                   |
|---|-------------------------------------------------------------------|-------------------|
| P1: First Issue   | LK                                                                | 17.06.26          |
| Revisions:   | Dwn:                                                              | Date:             |
| Client:   | Country Court Care Group                                          |                   |
| Project:   | Proposed Care Development, Land off Shakespeare Way, Lincolnshire |                   |
| Drawing:   | Proposed Landscaping - Sheet 2 of 2                               |                   |
| Date:   | 17.06.26                                                          | Drawn: LK         |
| Dwg No:   | KL-615-002                                                        | Scale: 1:100 @ A0 |
| Revision:   | P1                                                                |                   |
| <div>KOVA LANDSCAPE LTD</div> <div>www.kovalandscape.co.uk</div> <div>Email: info@kovalandscape.co.uk</div> <div>The copyright of this drawing is vested in Kova Landscape Ltd. Reproduction in any form, either in whole or in part, is forbidden without the prior written permission of the copyright holder.</div> |                                                                   |                   |