




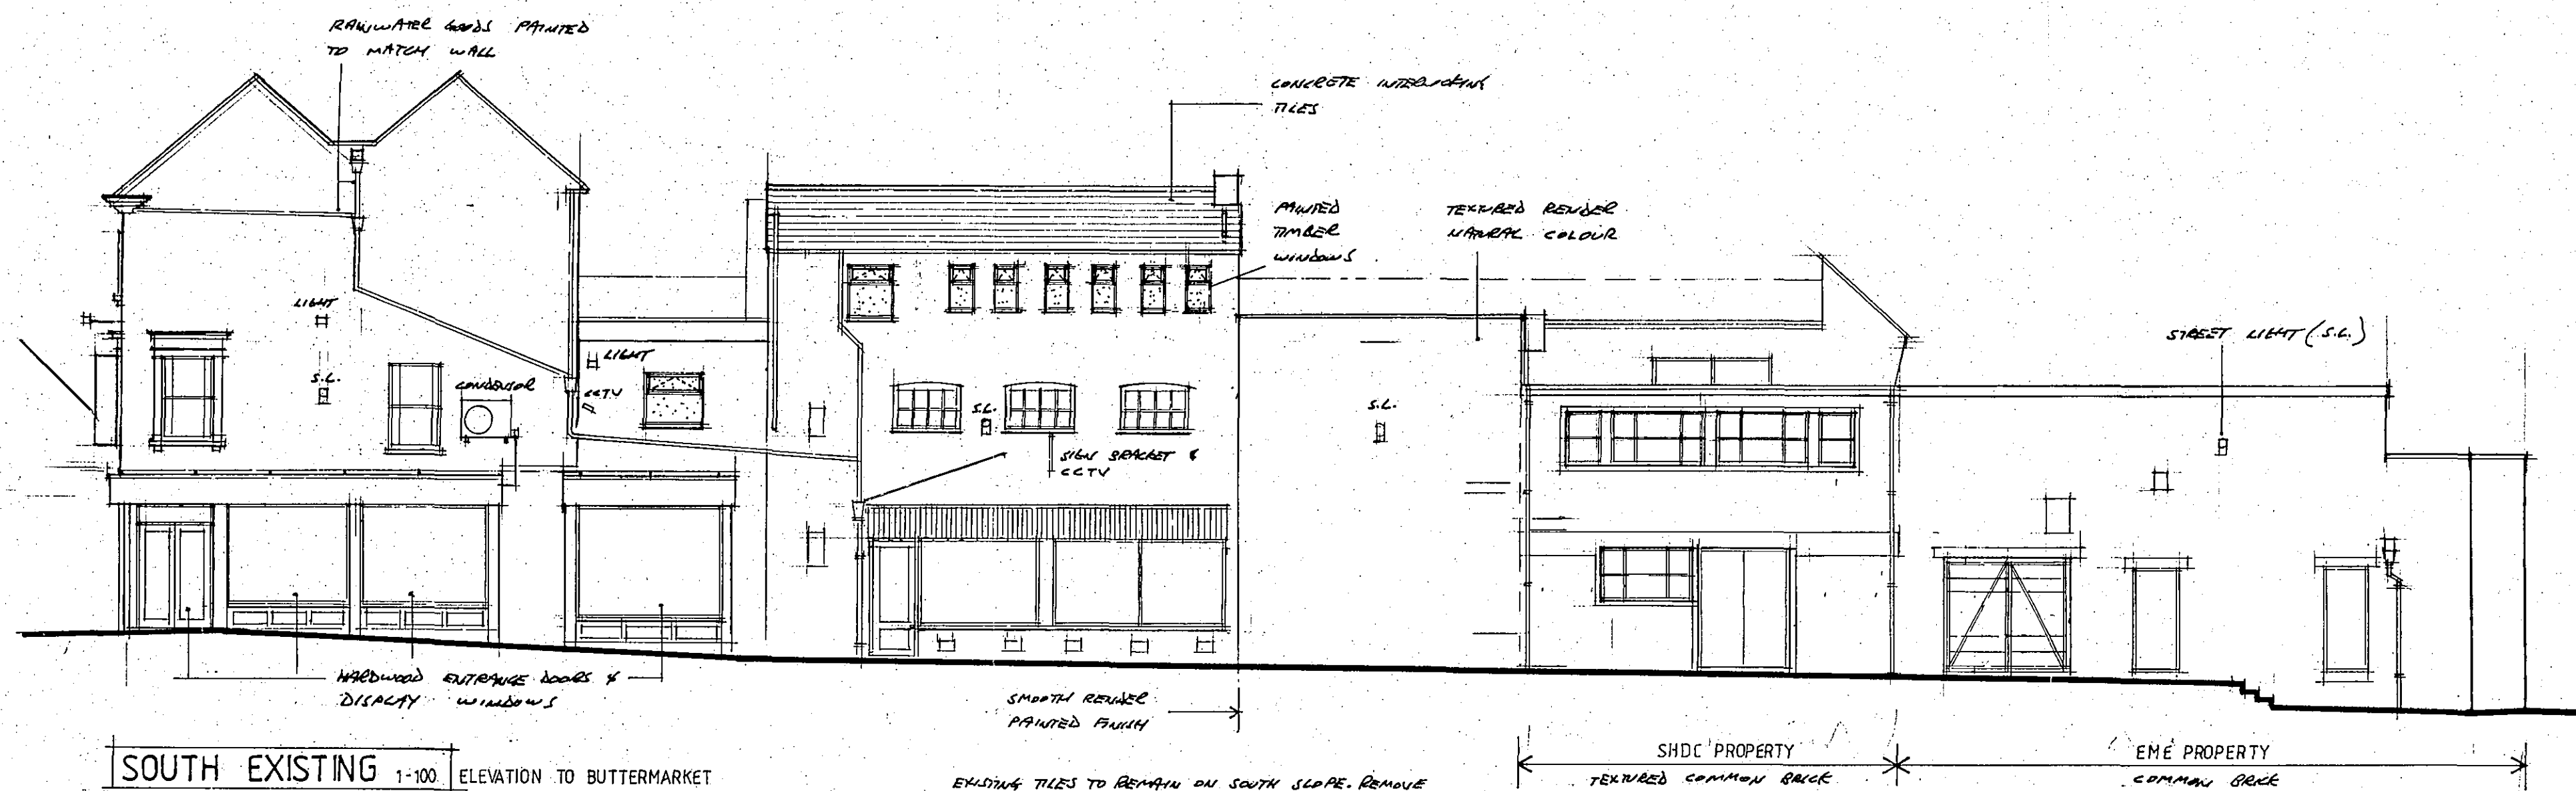


SOUTH EXISTING 1:100 ELEVATION TO BUTTERMARKE

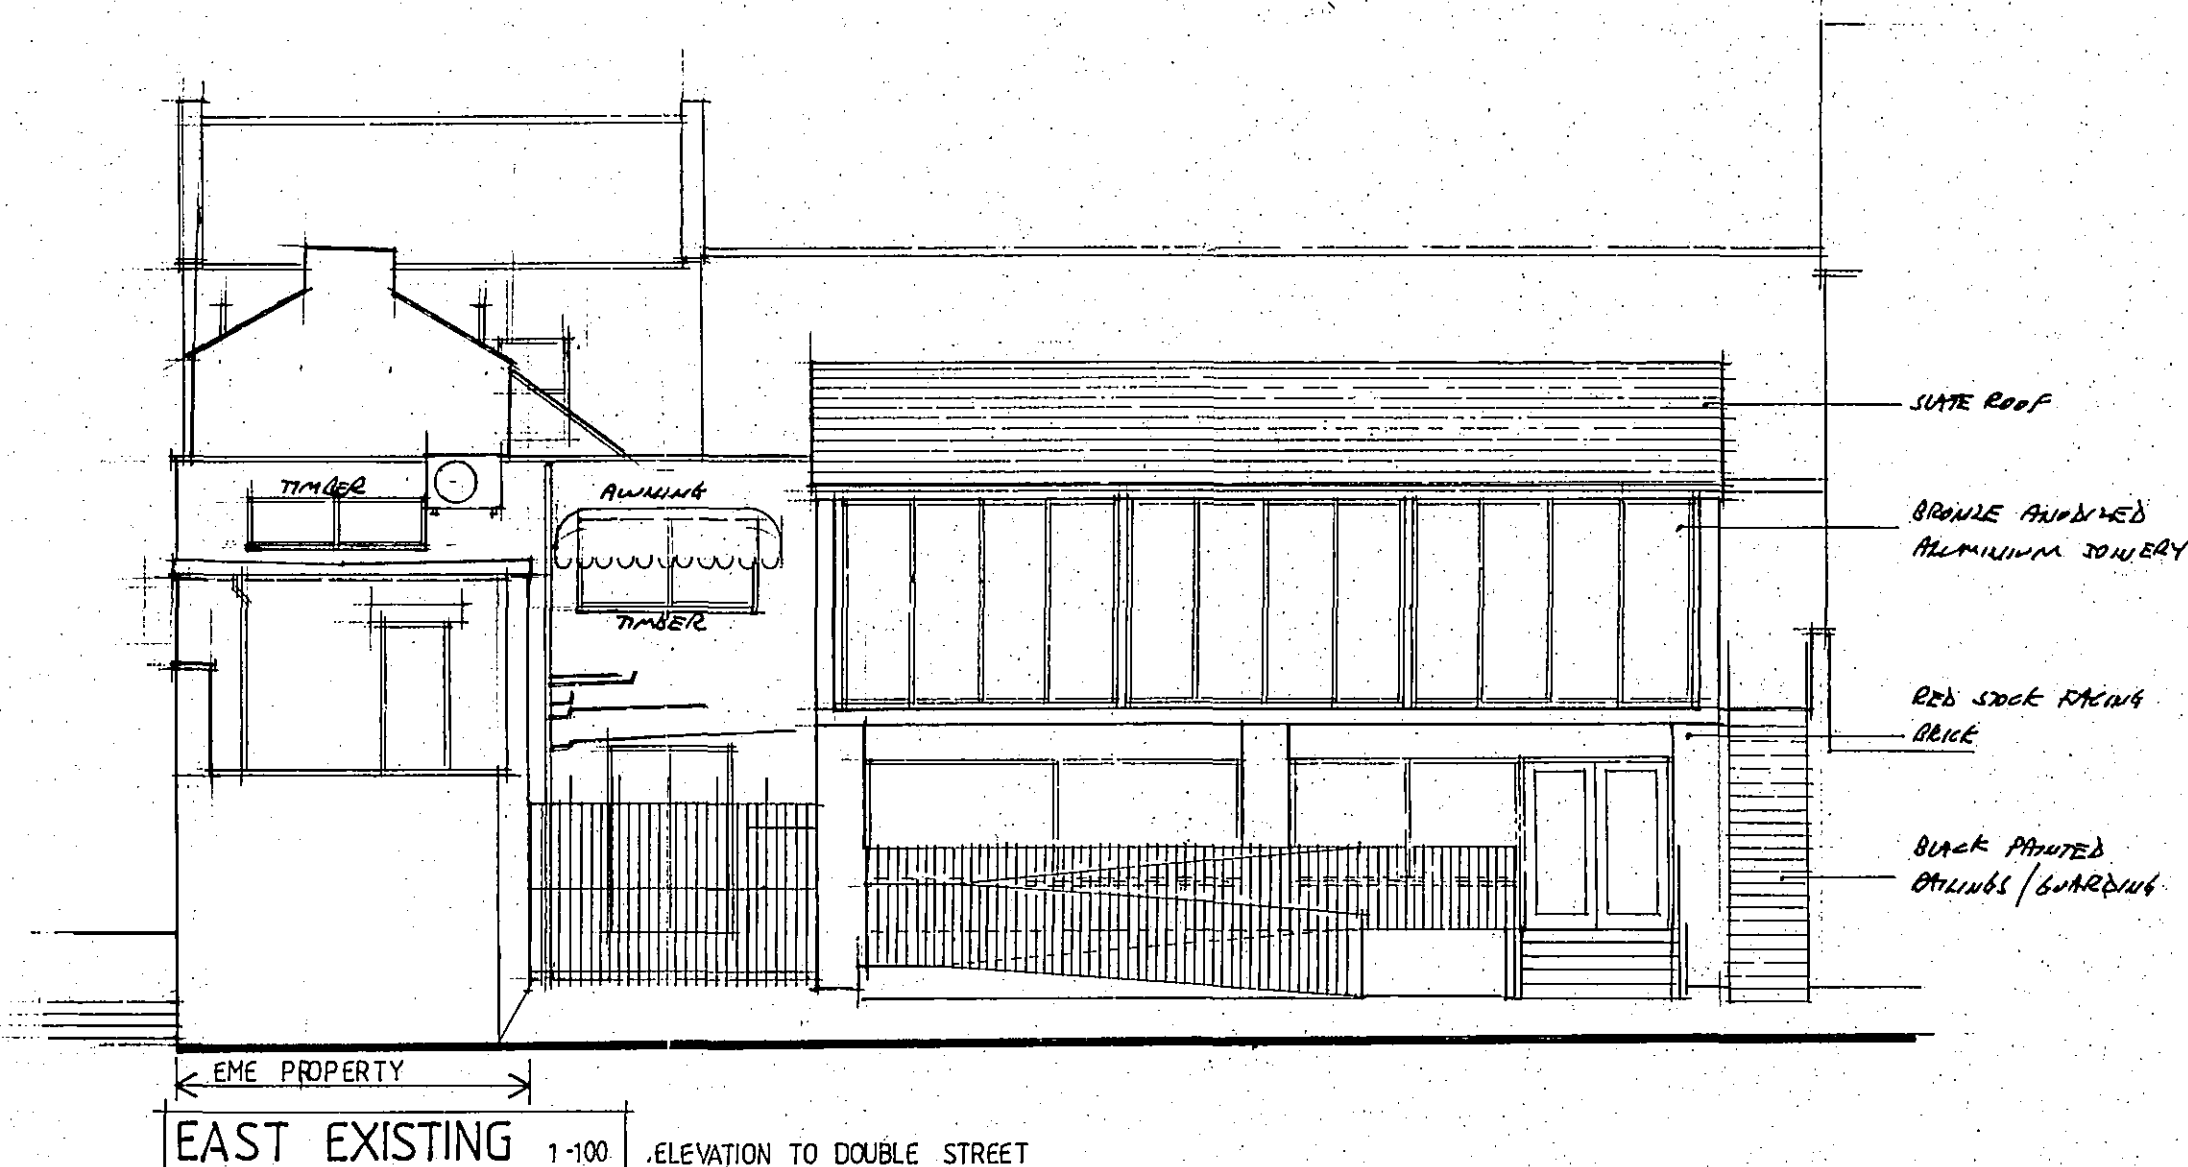


EAST EXISTING 1:100 ELEVATION TO DOUBLE STREET

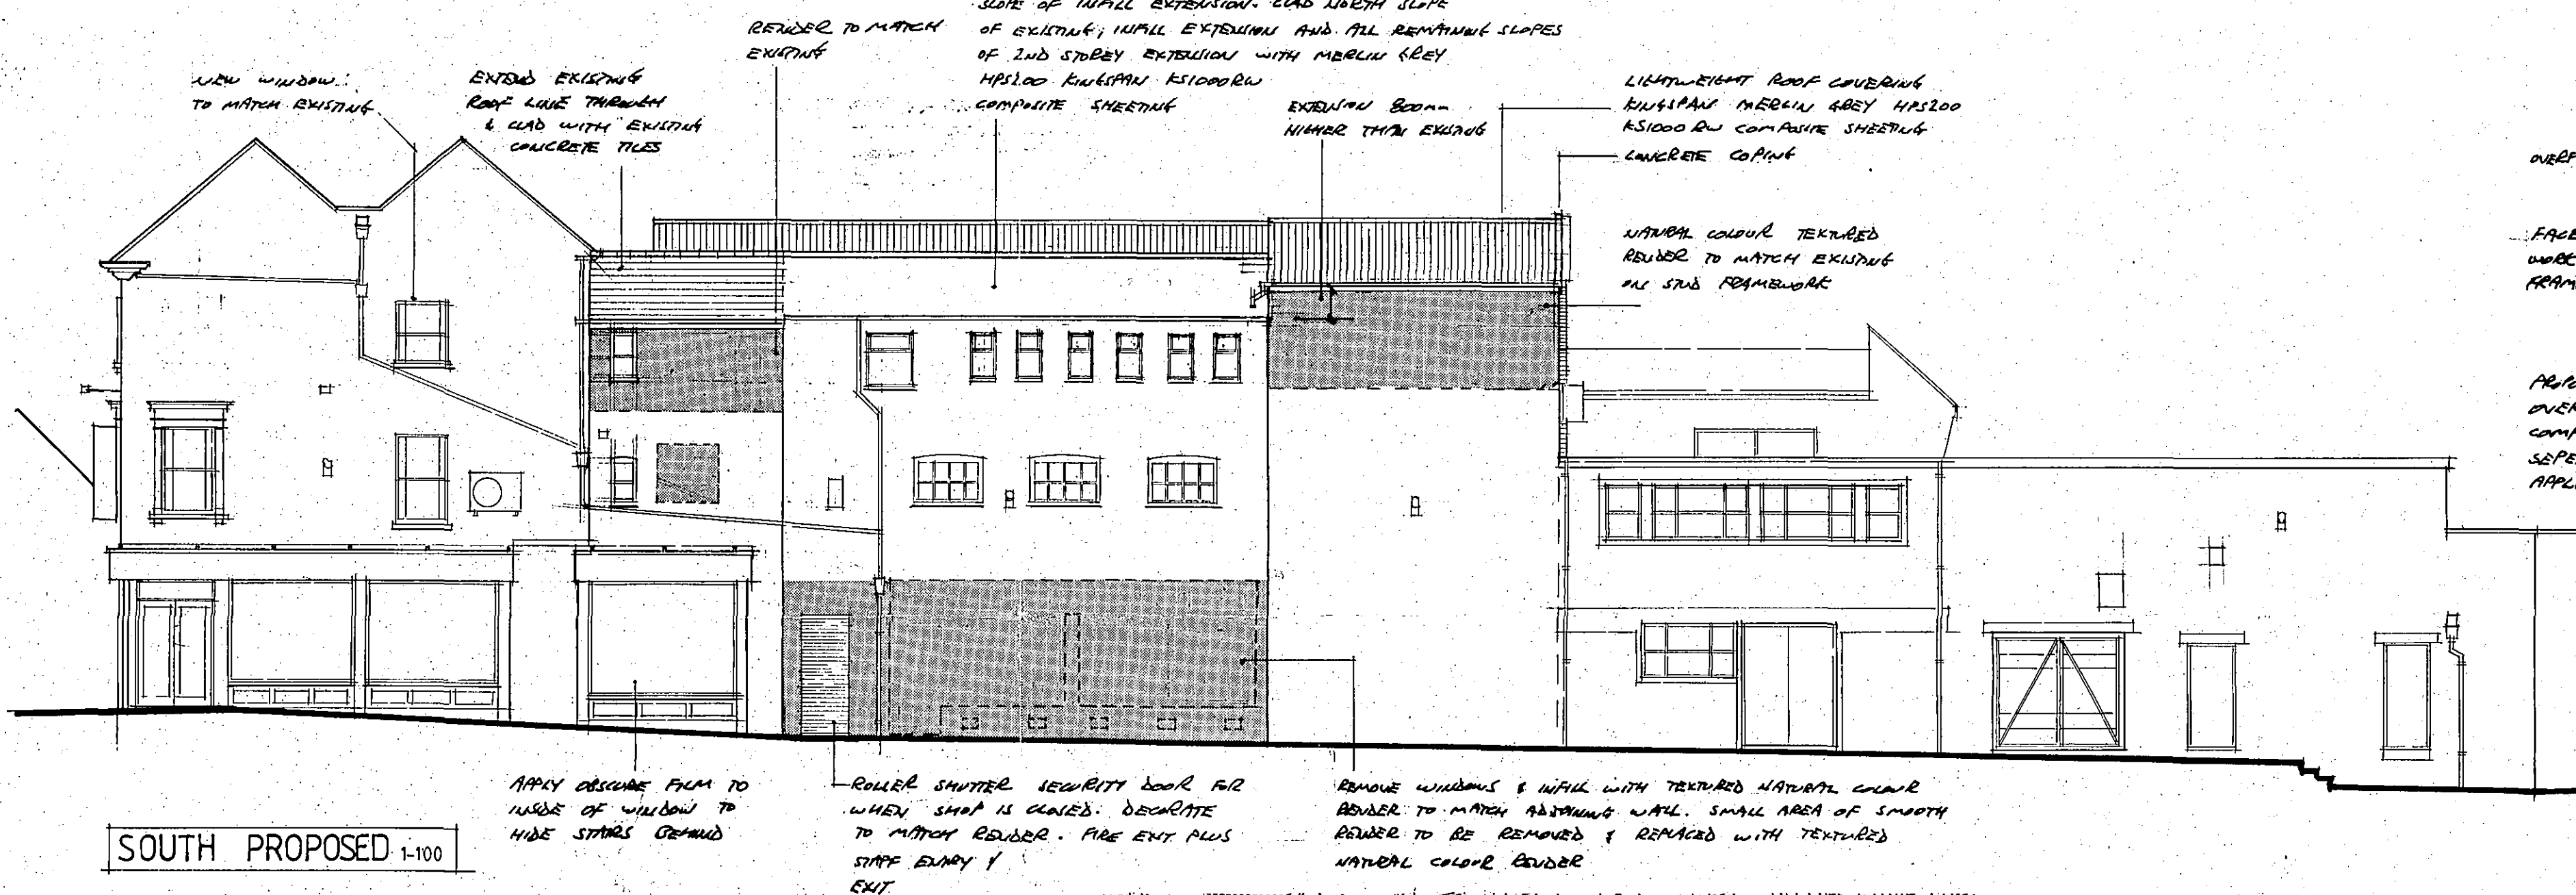


SOUTH PROPOSED 1:100

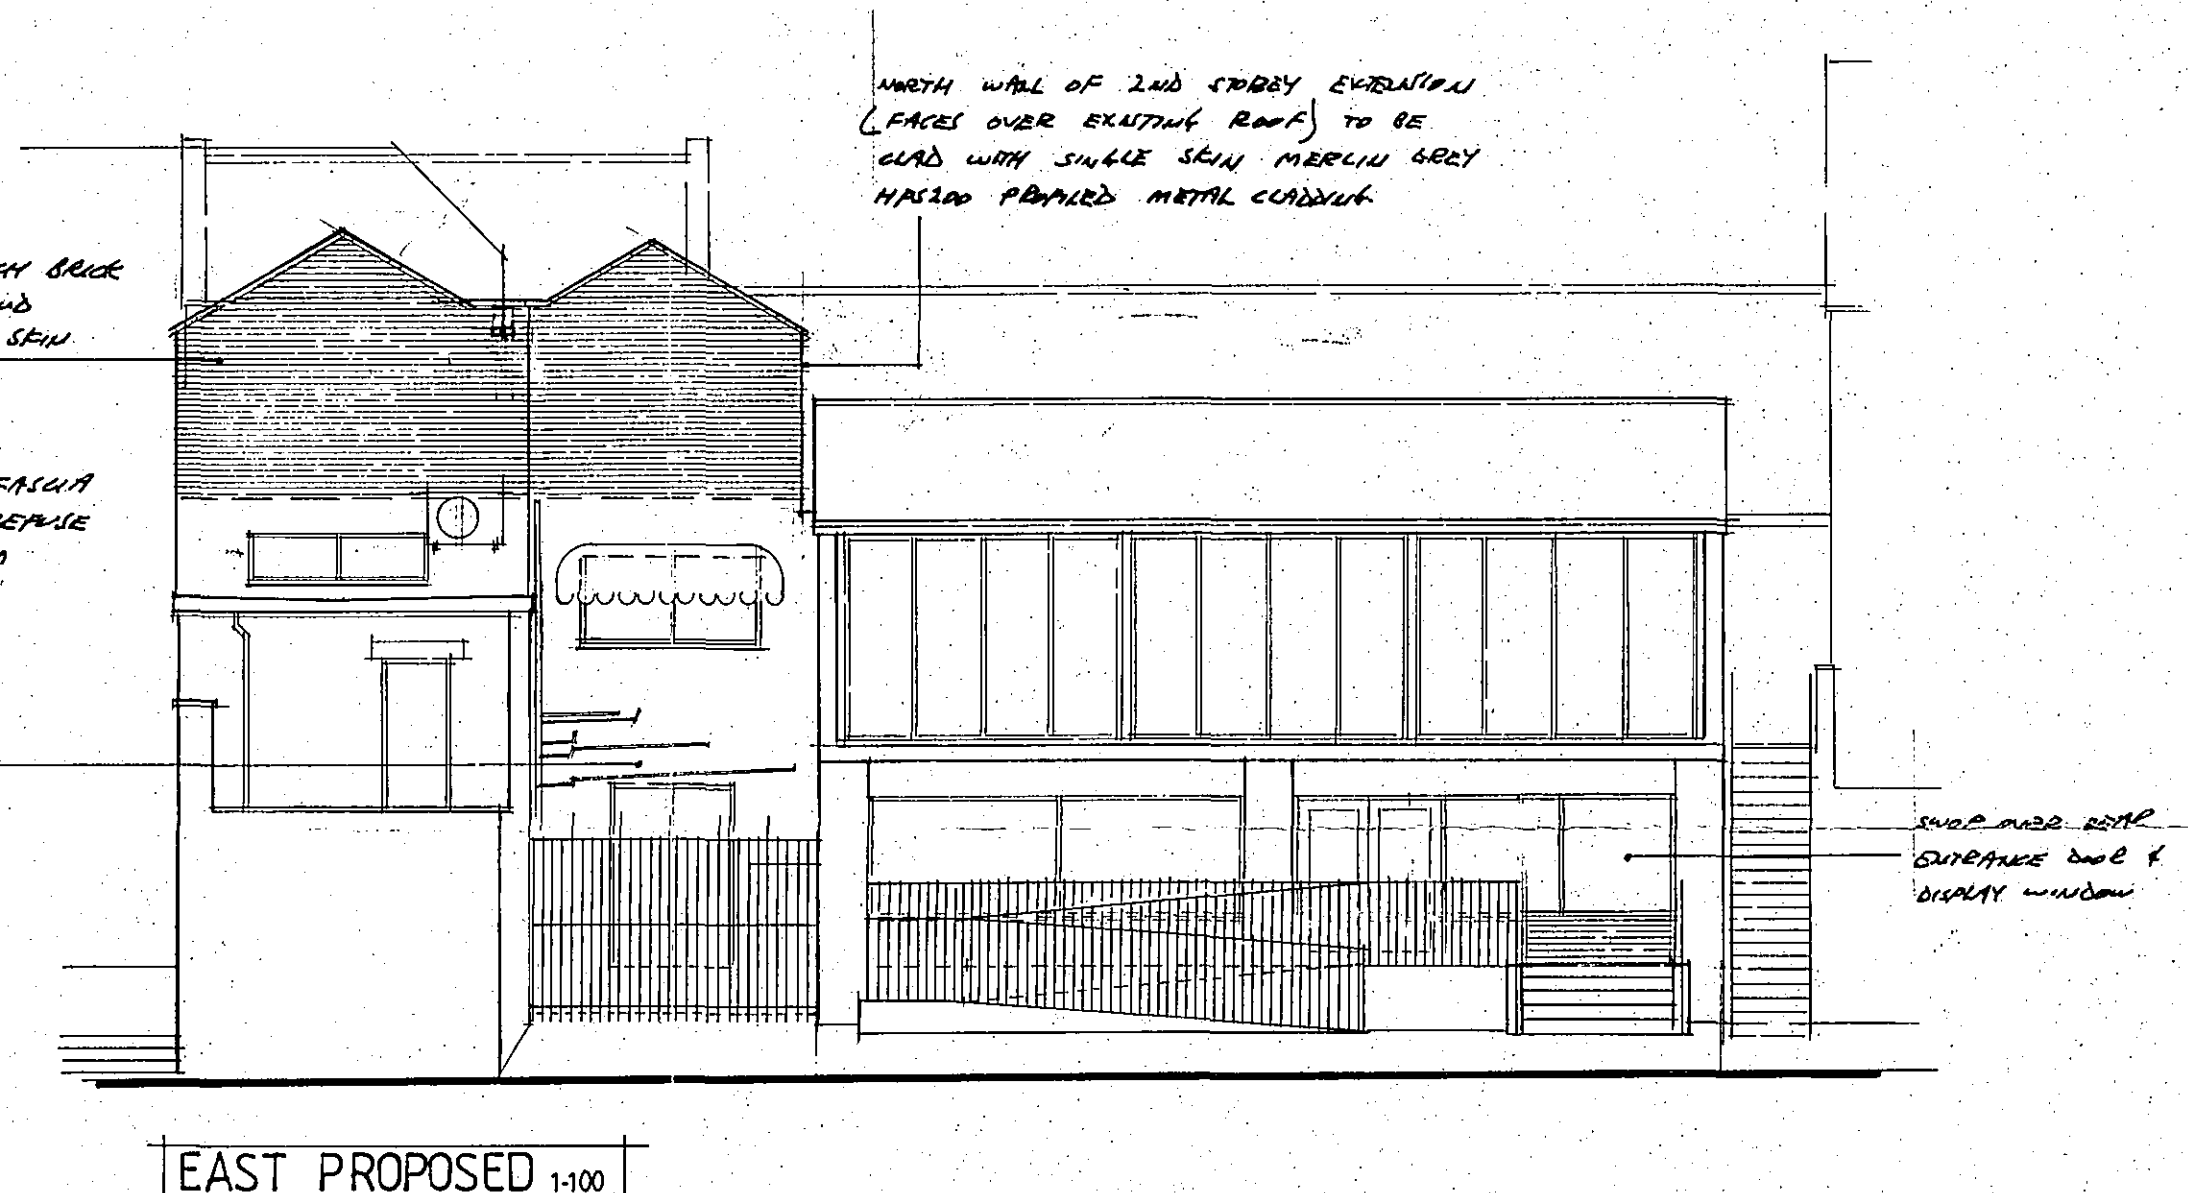

EAST PROPOSED 1:100

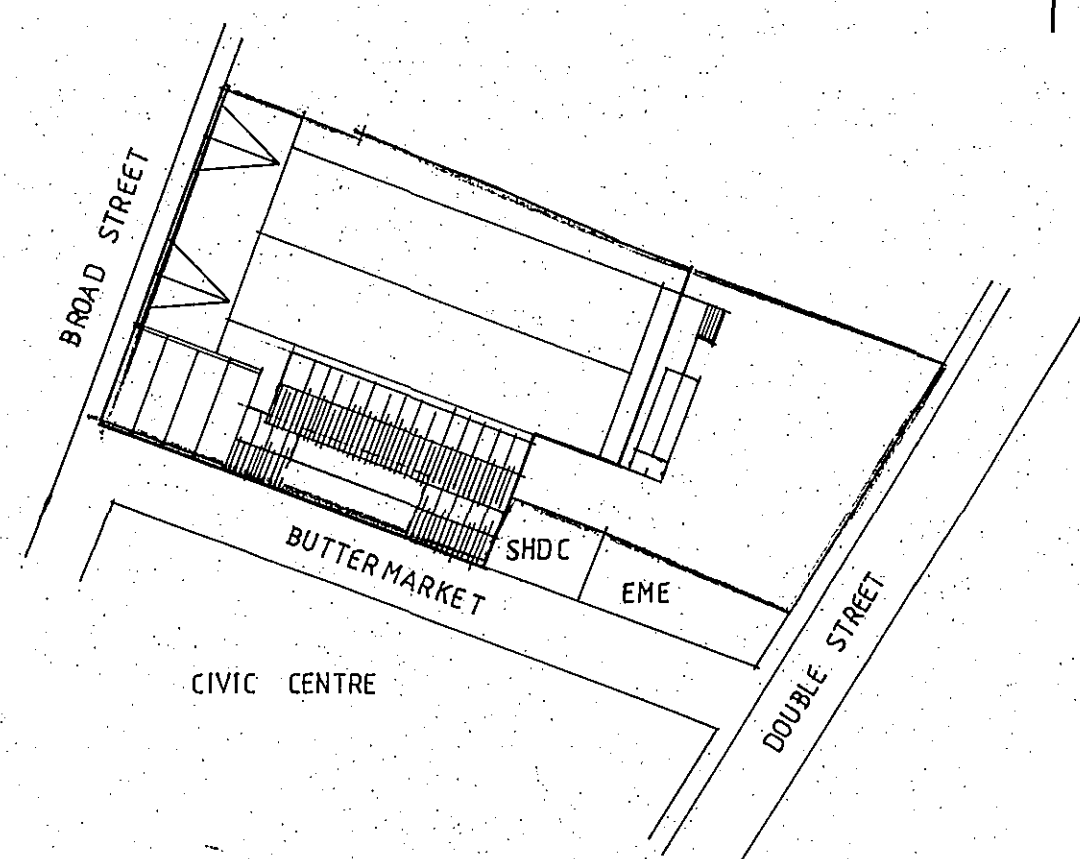

SITE PLAN 1:500

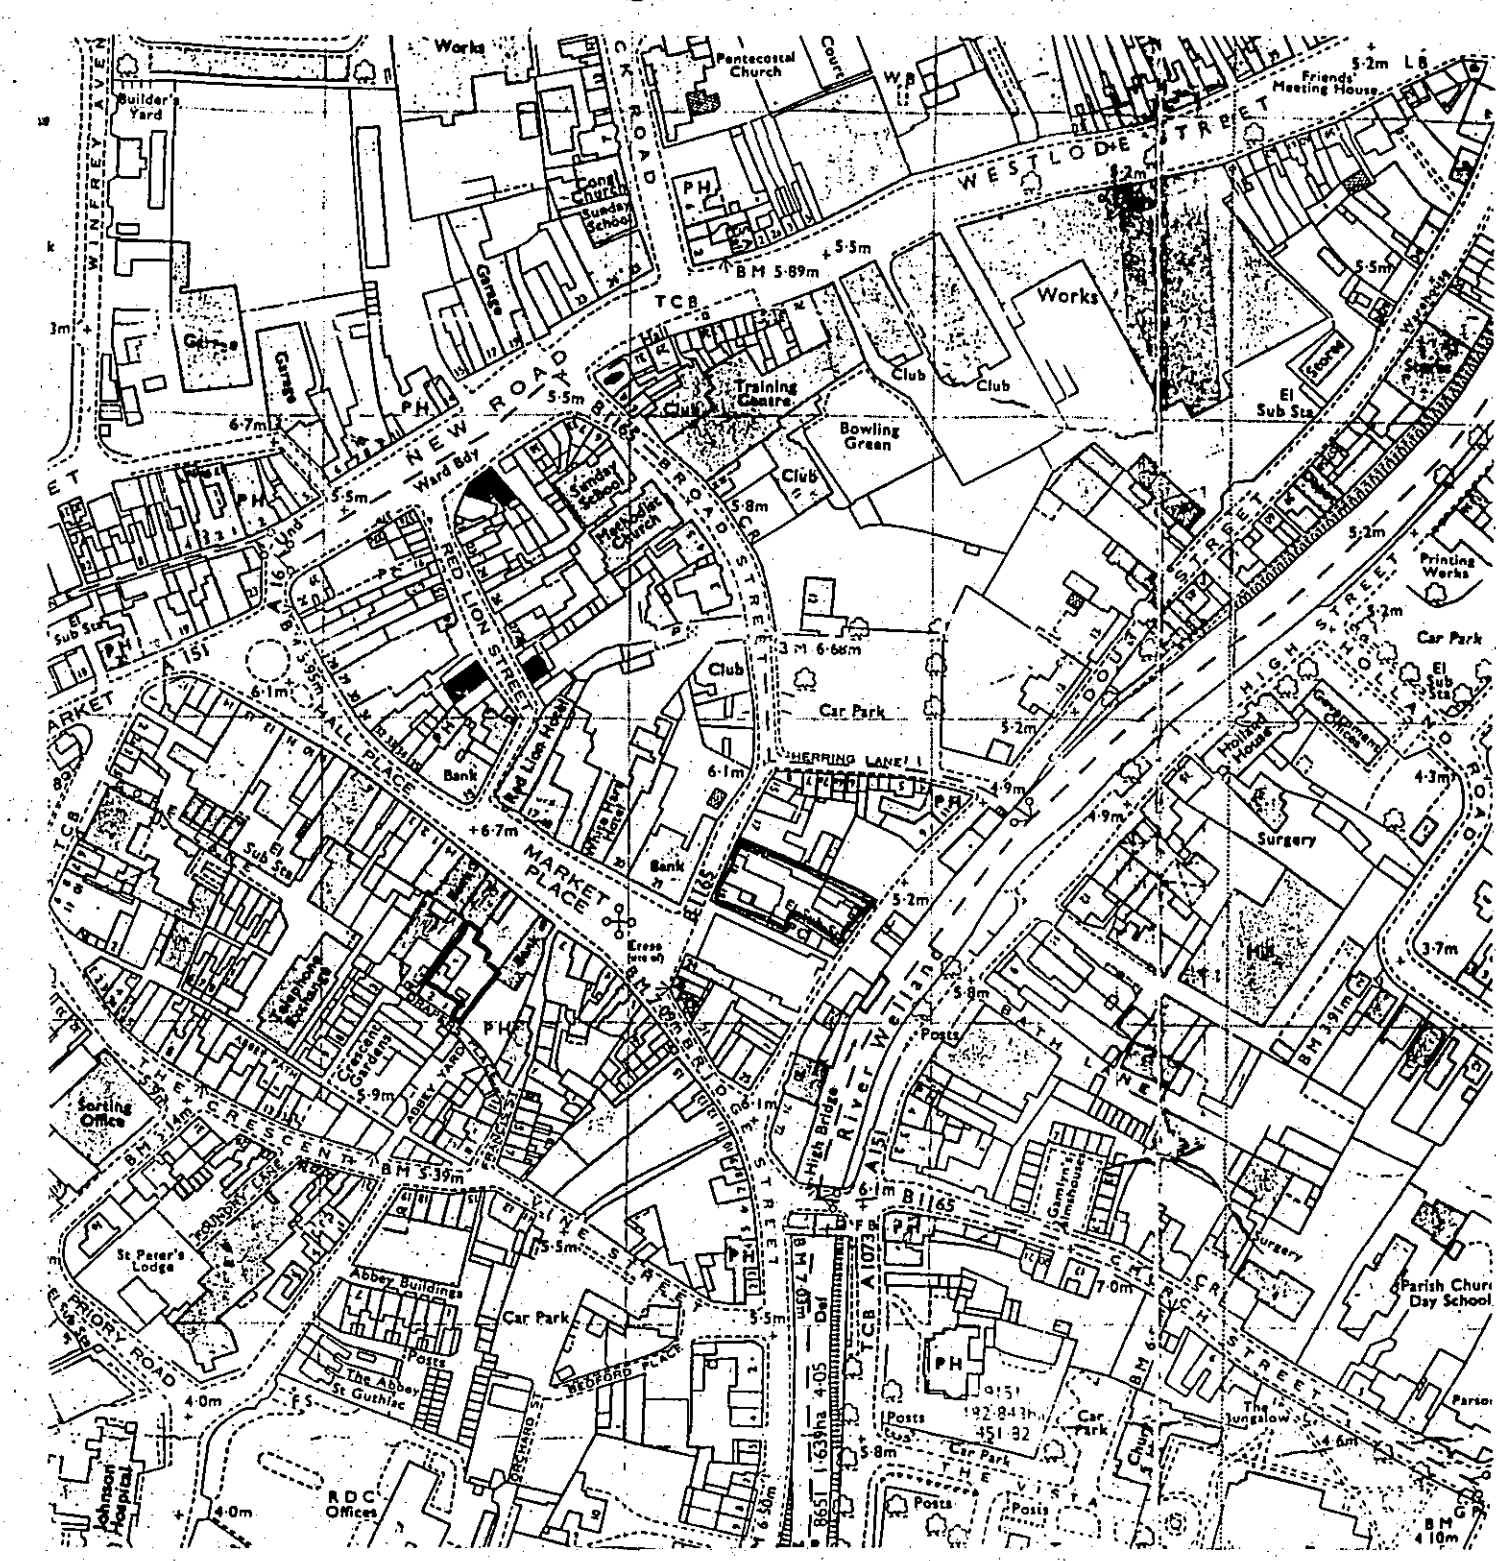

LOCATION PLAN 1:2500

DETERMINED PLAN

SHDC
Planning & Development
26 APR 2005
Ref: 0553/as

Contractor To Check All Dimensions On Site Before Work Commences.

Rev	Date	Init.	Revision Details.
A	19-04-05	AS	UPDATE ELEVATIONS
B	23-04-05	AS	PUT NUMBER TO MATCHING WITH EXISTING & S.D.
C	01-05-05	AS	ADD STAIRS/ROOF TO HIGH LEVEL EXISTING
D	16-05-05	AS	MOVE BEAR SHIP ENTRANCE & REMOVE HANDSOME BROWN BRICK MASONRY

PODDINGTONS
Architectural Design Consultants

Unit 7, The Flaxmill, Flaxmill Lane, Pinchbeck,
Spalding, Lincs. PE11 3XQ.
Tel: 01775 720888 Fax: 01775 720877

Project:
HILLS DEPARTMENT STORE,
BROAD STREET, SPALDING.
PROPOSED ALTERATIONS &
EXTENSION.

Drawing:
ELEVATIONS

Scale:
AS SHOWN

Drawing No.
3169-3

Drawn:
Date: SEPT 2004

Rev:
A B C D