



SCALE 1 : 2500

land owned by
Governor of Fleet
Girls School & controlled
by C.C.C.

land owned and
controlled by C.C.C.

LINCOLNSHIRE COUNTY COUNCIL
Reproduced from the 1996 OS mapping with the
permission of the Controller of Her Majesty's Stationery
Office. Crown Copyright. Unauthorised reproduction
in any form may lead to civil proceedings.
OS Licence LA076732

El Sub Sta

Bowling
Green

The
Priory Campus

Sir John Glead
Technology School

Glead Girls'
Grant Maintained School

Ref: 0555101

Highways & Planning
Directorate

10 APR 2001

Planning &
Conservation

School
s

Pavilion


BM
3.43m

ED. 80y

BM 3.19m

CHILDERN NORTH DRIVE

All Dimensions and Levels to be verified on site.
 Only Figured Dimensions to be used.
 Do not scale this drawing.
 Any discrepancies to be notified to the originator of this drawing immediately.
 If in doubt, ask.
 This drawing is the property of Hyder Business Services.
 Copyright is reserved by them and the drawing is issued on the condition that it is not copied, reproduced, retained, or disclosed to any unauthorised person, either wholly or in part without the consent in writing of Hyder Business Services.

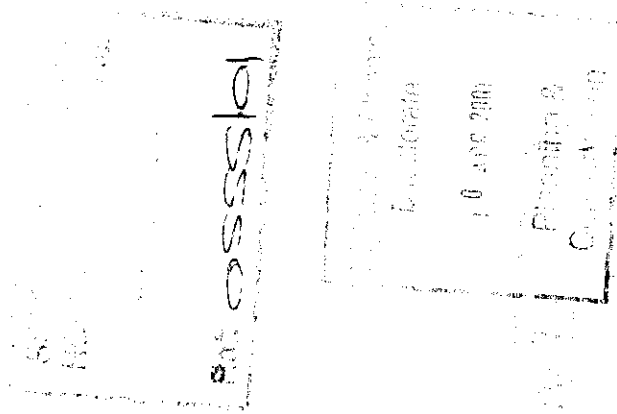

Hyder

Hyder Business Services
 Orchard House, Orchard Street
 Lincoln LN1 1ZA
 Tel: 01522 542111 Fax: 01522 552611

Client
Lincolnshire County Council

Project
Spalding The Gleeed Girls School

Drawing Title
Relocatable Classroom Unit

Drawn By
PNP

Checked By
PNP


Scale
1:500


Date
April 01

Project No.
DC677


Drawing No.
1

Revision

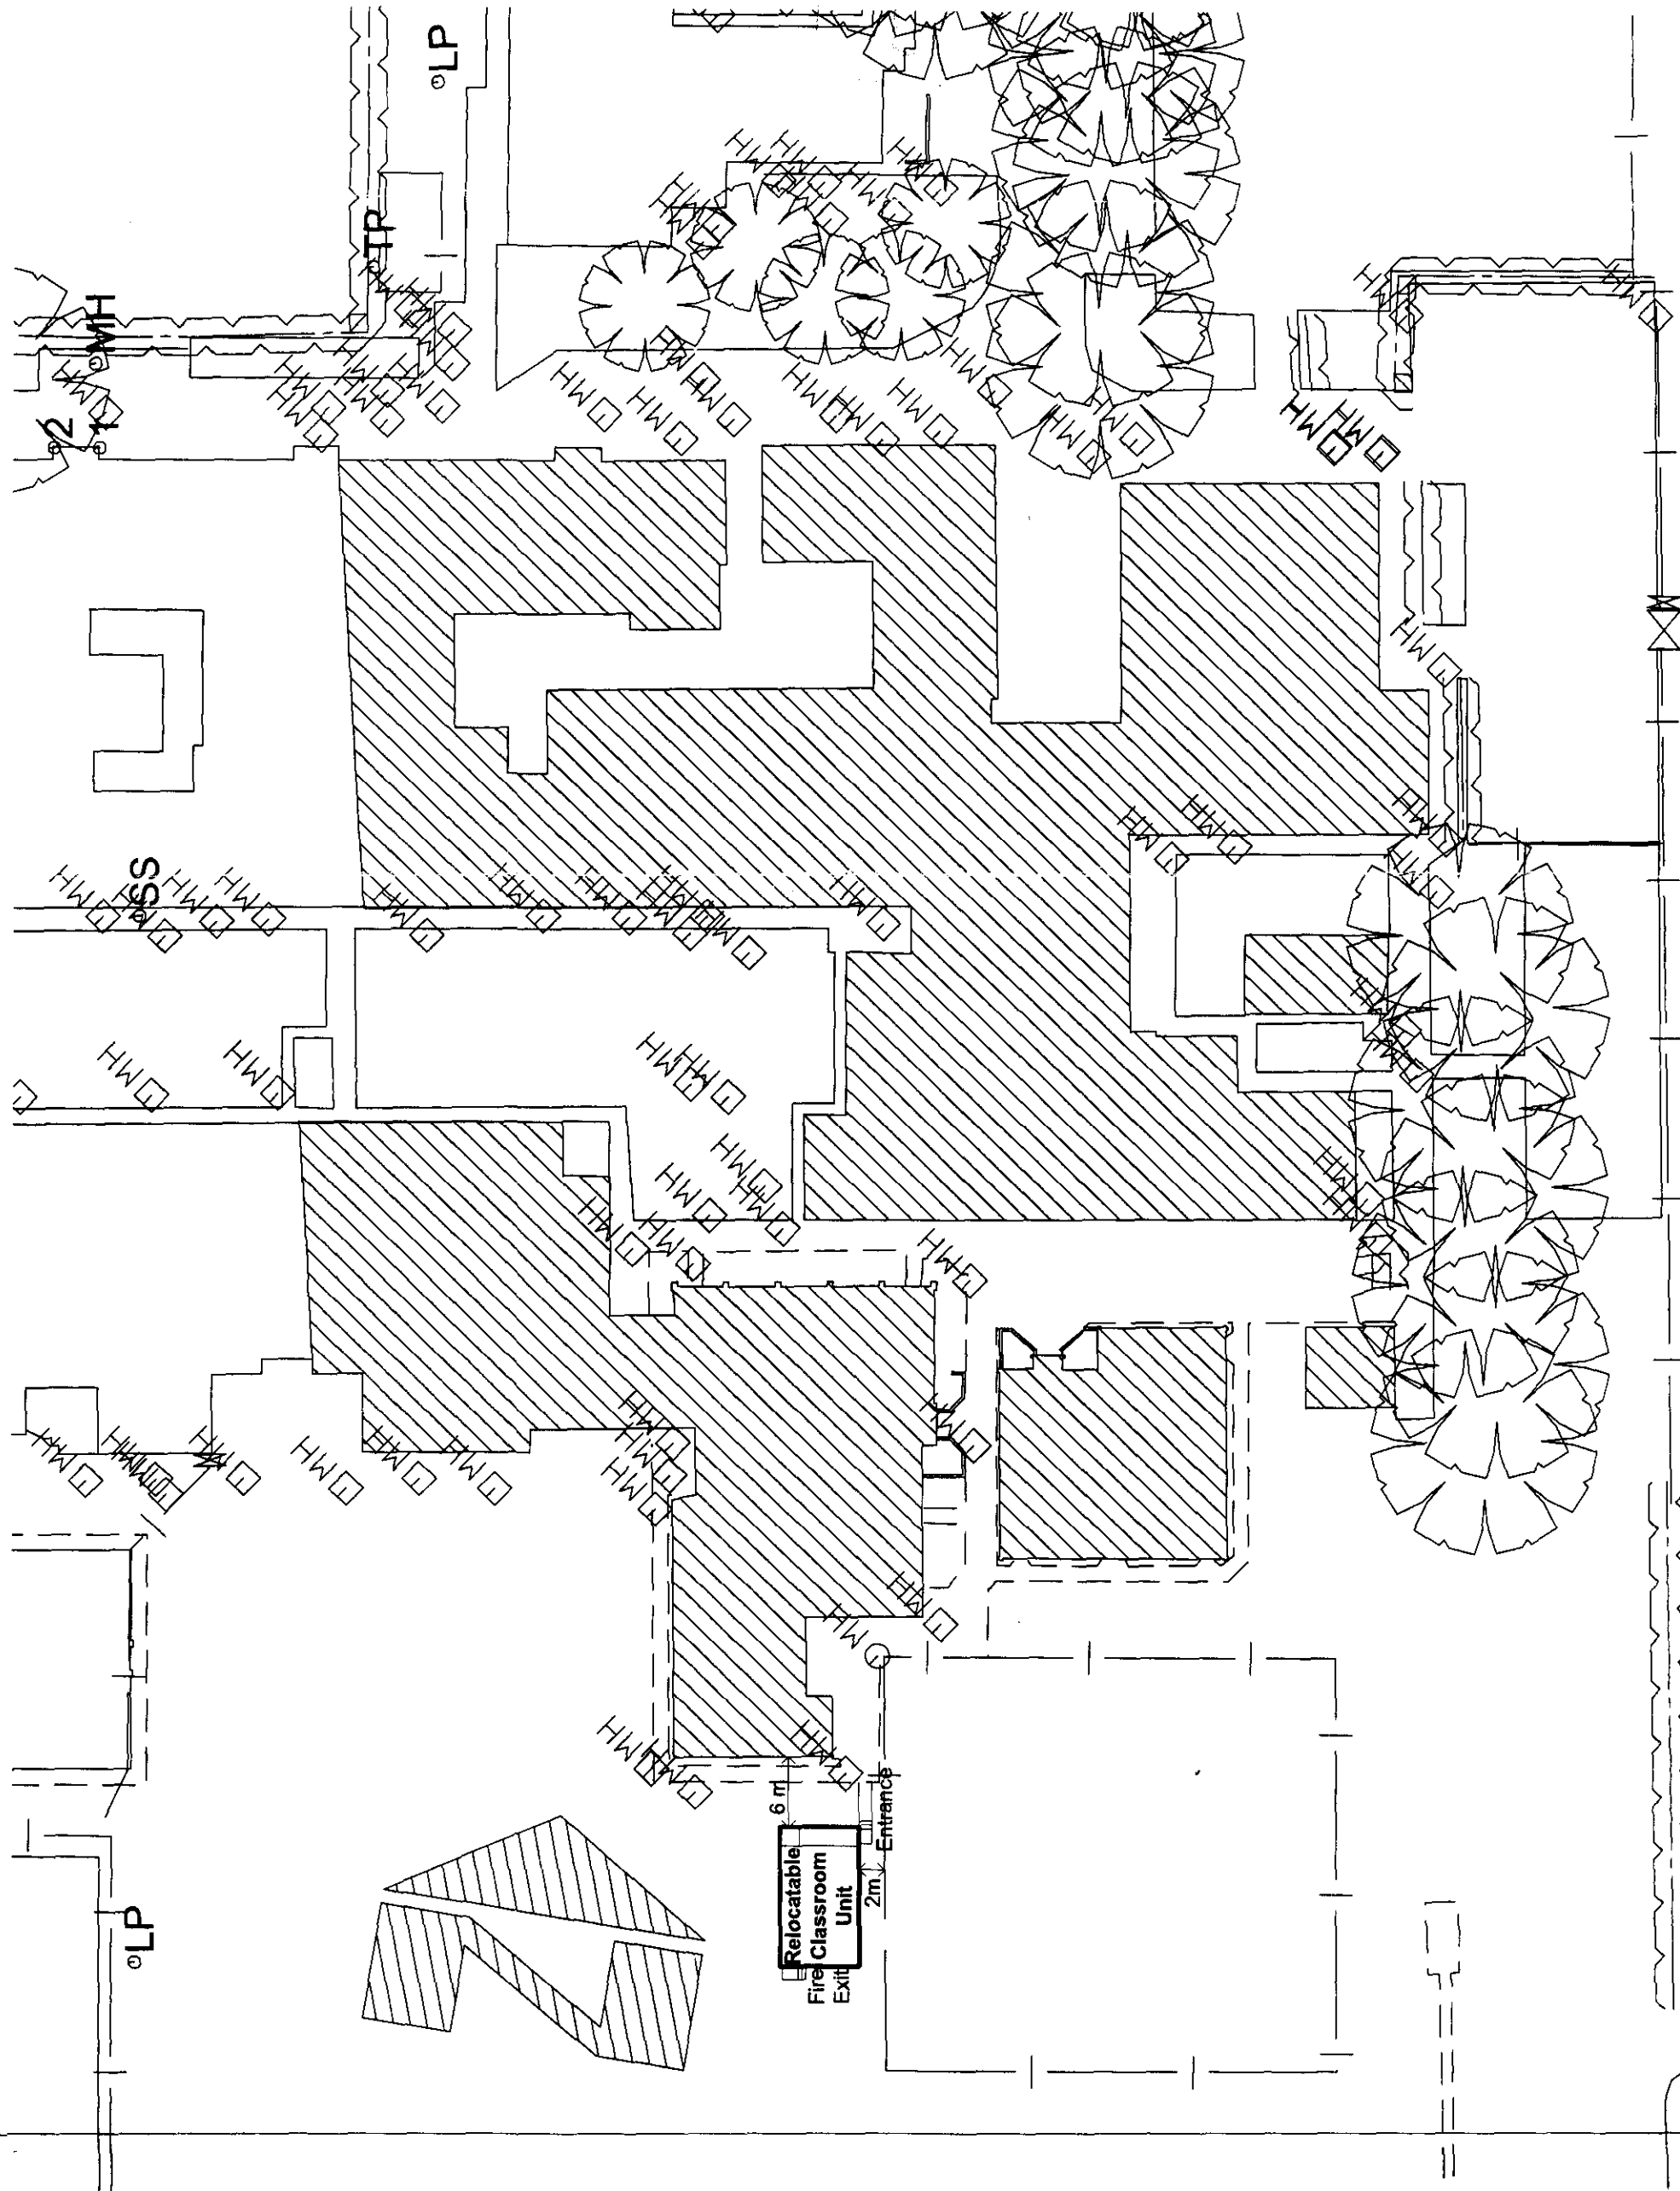


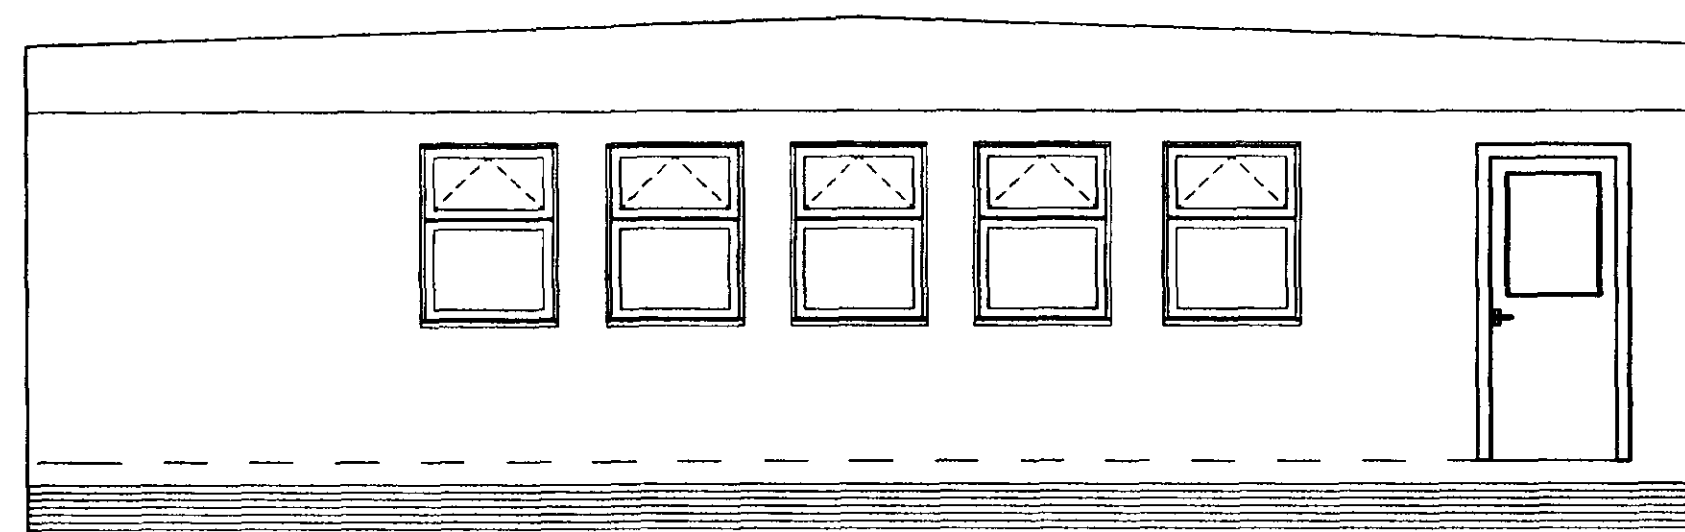


Front Elevation

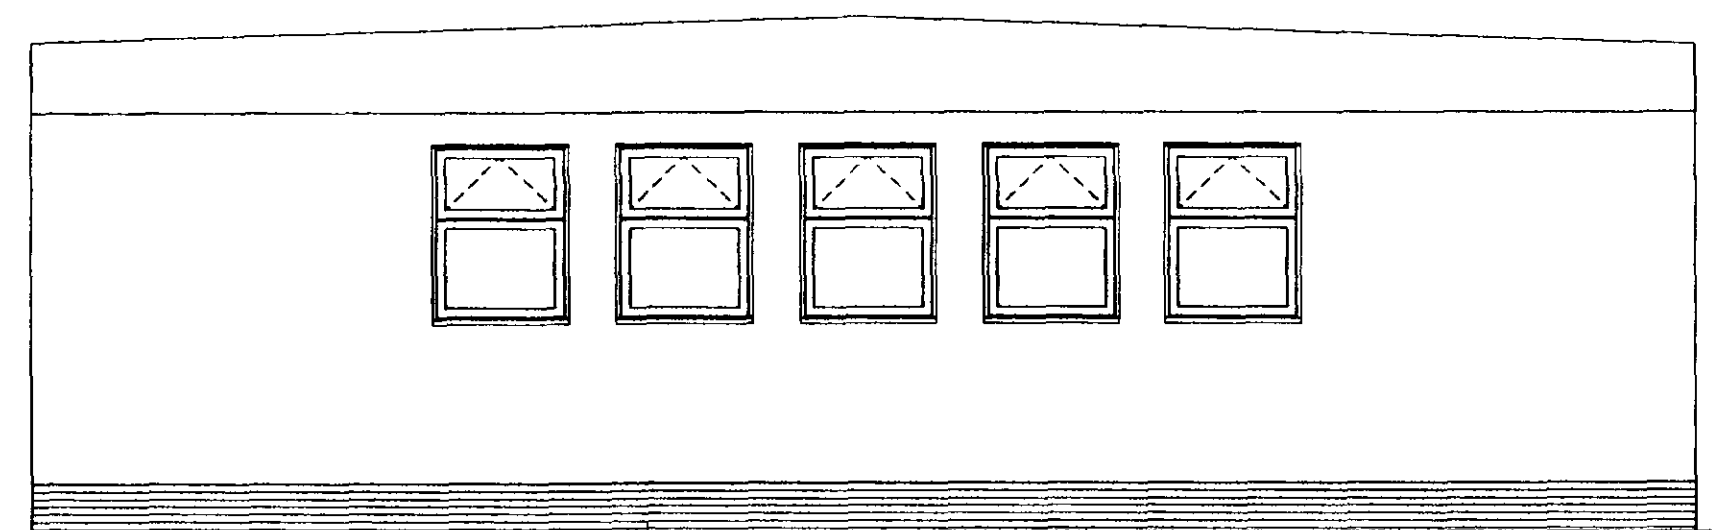

Rear Elevation

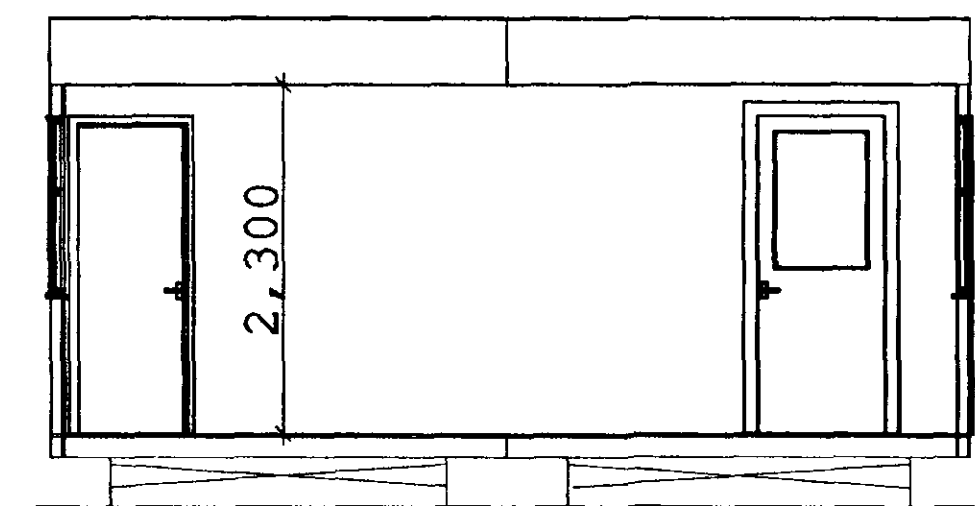

Section

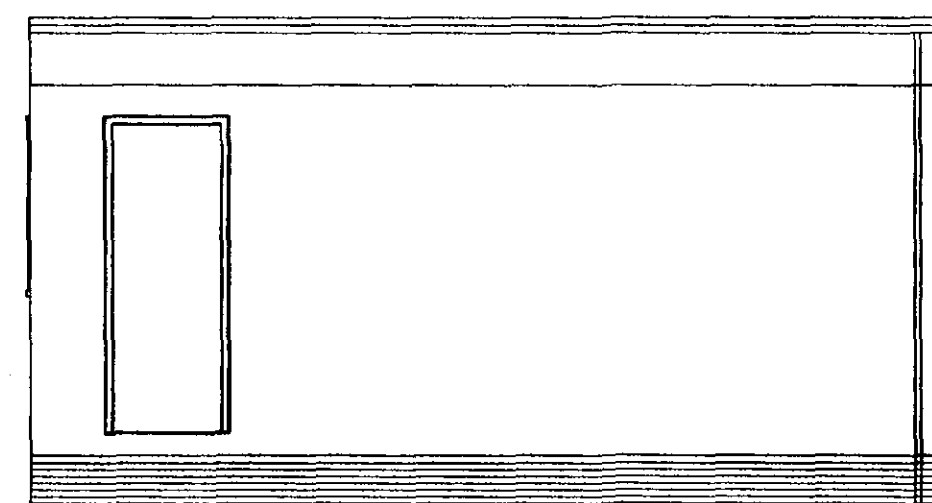


Side Elevation


AL-Automatic Light Sensor
 SP-Spur Point(For optional extra water heater)
 RB-Wall mounted roller board supplied by LCC
 H-Heater with guard
 PB-Pinboard
 ES-Double switched power socket(4no)
 TV-TV aerial socket
 FE-Fire extinguisher supplied by LCC
 D-Distribution board & programmer
 WH-Water heater
 VB-Vertical blinds to all classroom windows
 FT-Frost stat
 TH-Tubular heater at high level
 T-Room stat
 HD-Hand Dryer

BASE UNIT HEIGHTS
 Infants-700mm
 Junior-775mm
 Secondary-850mm

CLOAKROOM FIXTURE HEIGHTS
 Infant Junior Secondary
 Seat 290mm 340mm 390mm
 Pegs 1090mm 1250mm 1540mm
 Shelf 1200mm 1380mm 1690mm

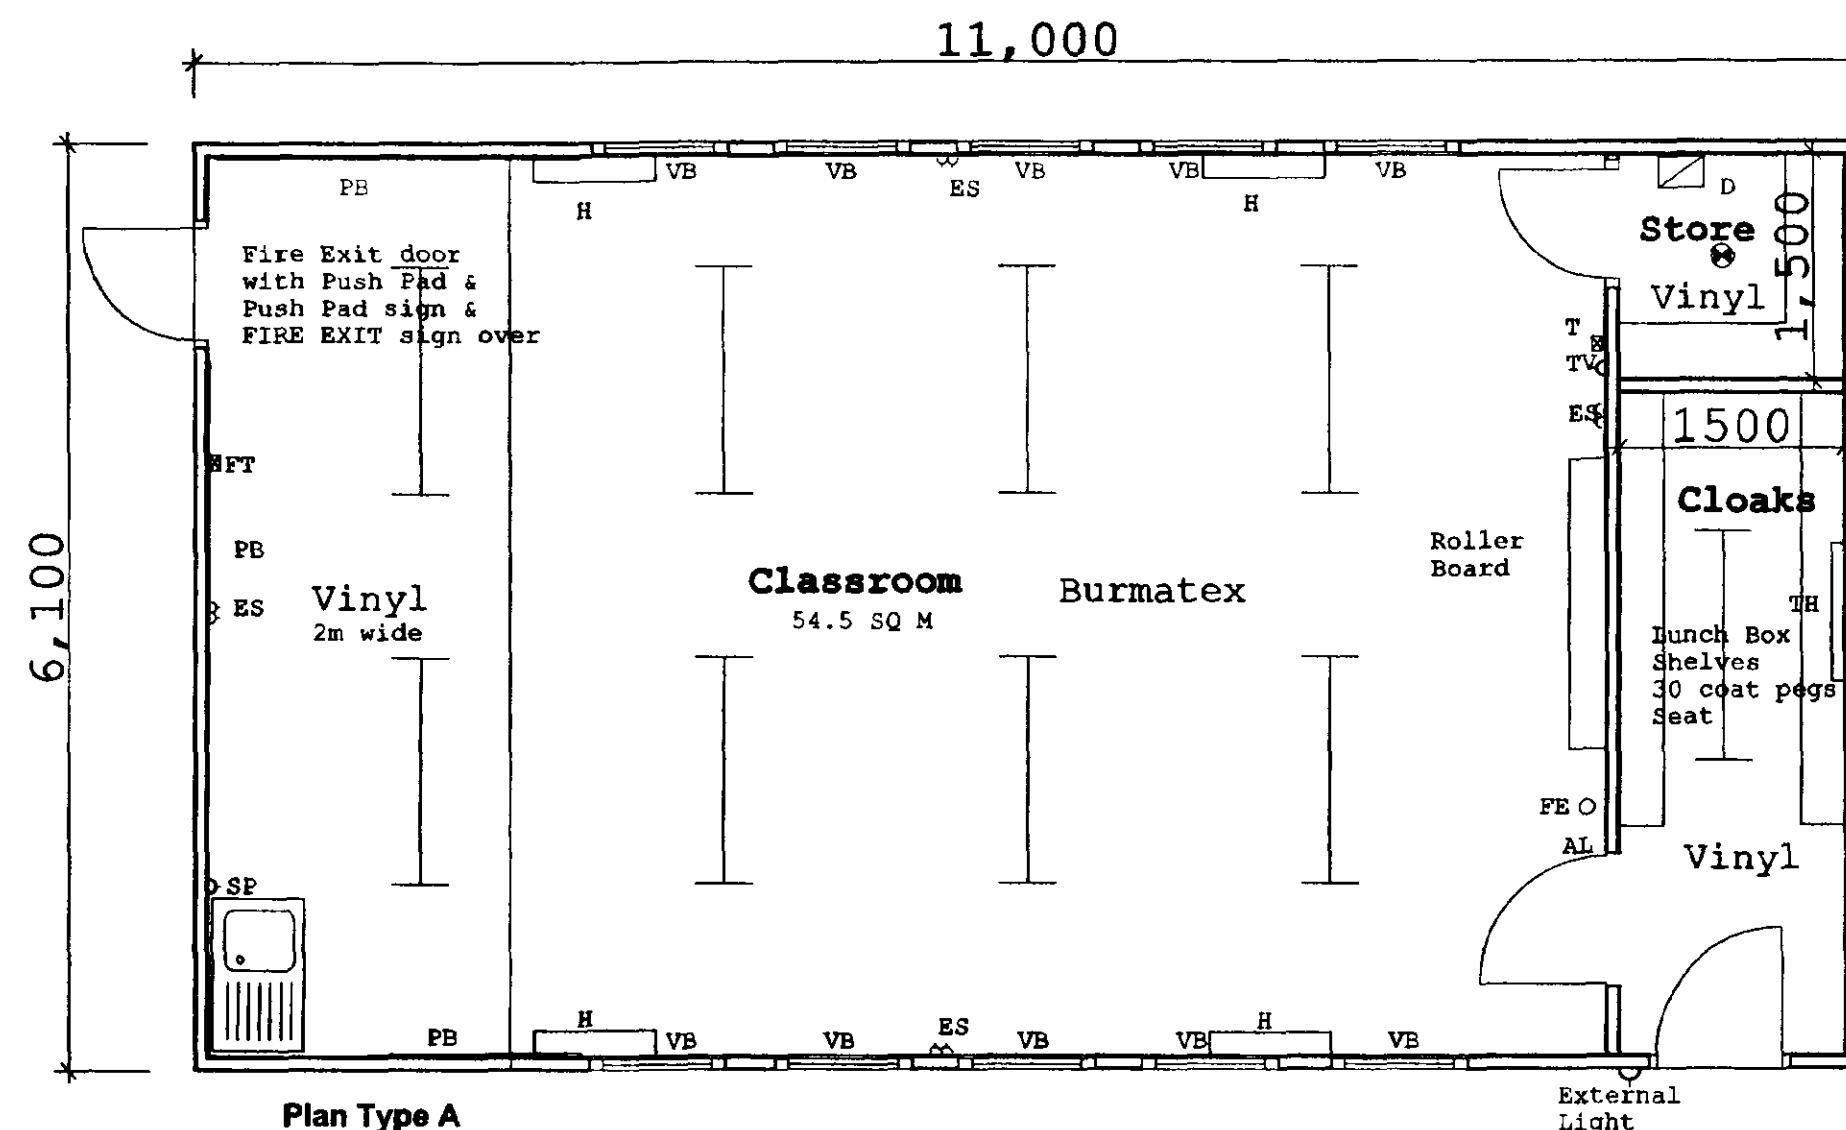

Plan Type A
 Type B as Type A but handed

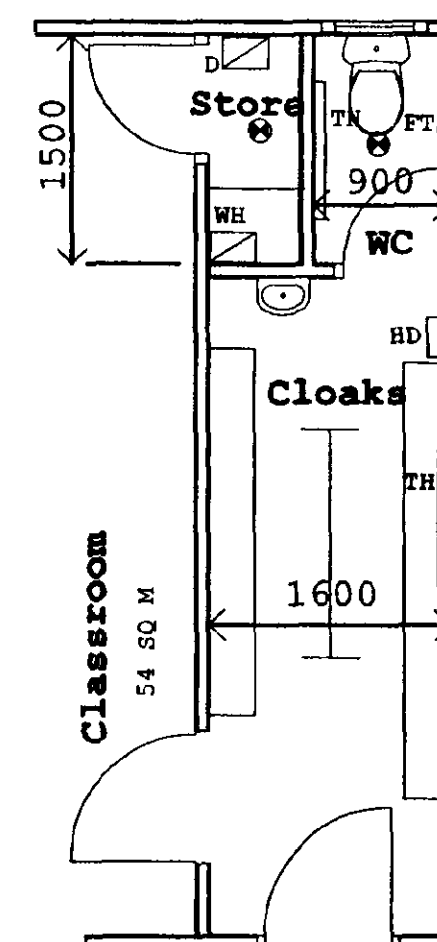

Plan Type C as Type A but with
 a toilet and smaller store
 Type D as Type C but handed

Painted plywood fascia
 Black PVCu gutters
 PVCu double glazed windows
 Plywood cladding with a
 green textured finish
 Slatted stained skirting

**RELOCATABLE
 CLASSROOM UNIT**

**STANDARD SINGLE
 CLASSROOM UNIT**

SOUTH ROLLAND DC
 HOUSING & PLANNING
 -8 MAY 2001
 Ref: 055510

PROPERTY DIVISION

County Offices, Newland
 Lincoln LN1 1ZA
 Telephone 01522 552701 fax 01522 552611

drawing no.
PD/S/1

scale 1:50 date January 2000

Highways & Planning
 Directorate
 10 APR 2001
 Planning &
 Conservation



LINCOLNSHIRE COUNTY COUNCIL
 Finance & Resources Directorate