



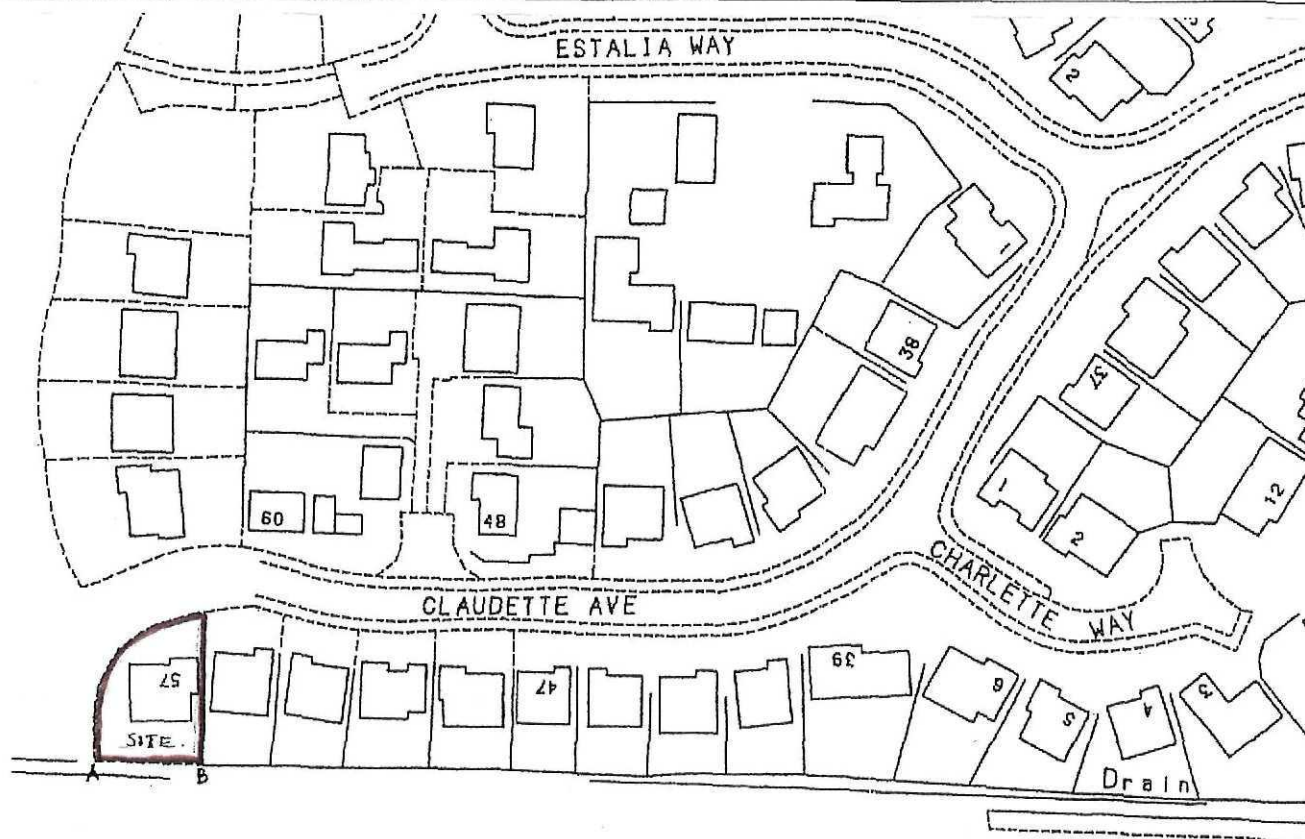


LOCATION PLAN

Scale - 1:2500th.

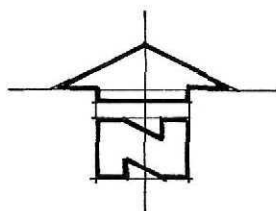

Reproduced from Ordnance Survey Map
With the Sanction of the Controller of
HM Stationery Office - Crown Copyright.

Building Design Services,
15 West Rd., Pointon, Sleaford, Lincs.
Tel: 01529 240353
Ordnance Survey Licence No.
AR 1003877

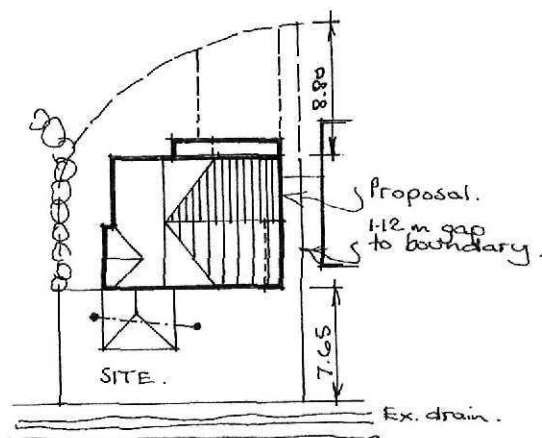

SITE PLAN

Scale - 1:500th.

PROPOSED EXTENSION AT 57 CLAUDETTE AVENUE;
SPALDING; PE11 1HU; FOR MR & MRS C. WRIGHT.

Date - June '10
Drawn - DW.

Building Design Services,
15 West Road, Pointon,
SLEAFORD, Lincs.
NG34 0NA
Tel: 01529 240353



2630/1

NOTES:
All dimensions must be checked on site and not scaled from this drawing.




NORTH · ELEVATION




WEST · ELEVATION




SOUTH · ELEVATION

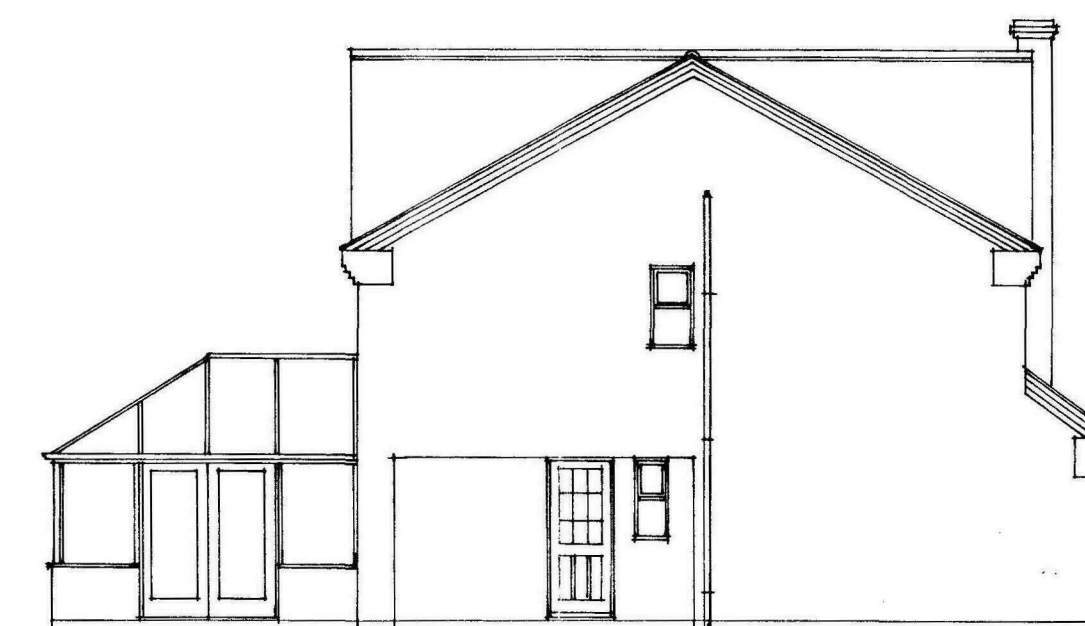

EAST · ELEVATION

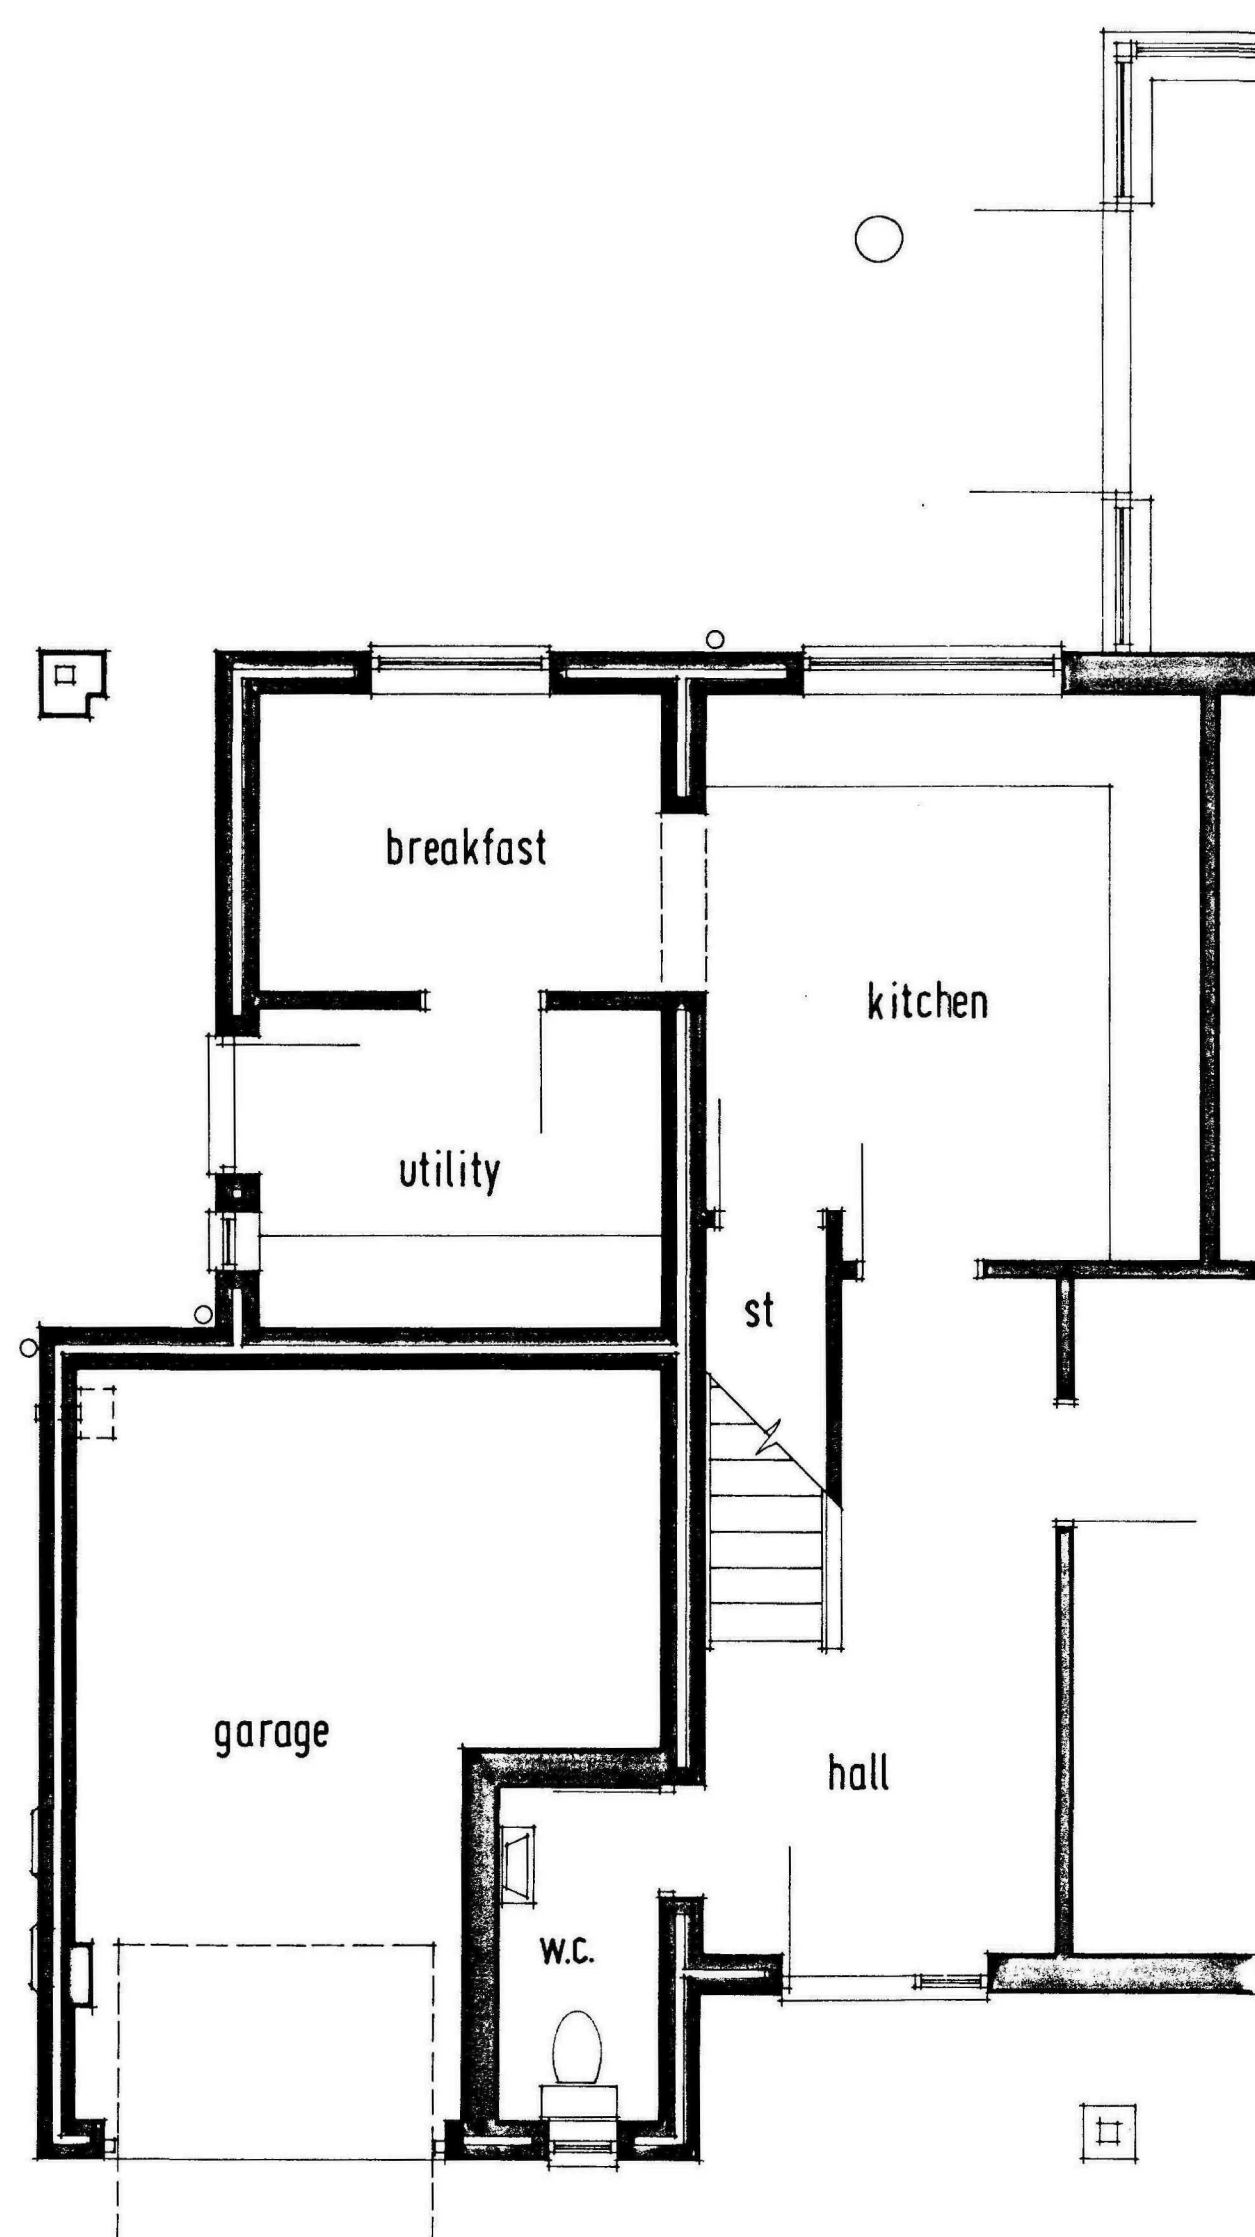

GROUND · FLOOR · PLAN

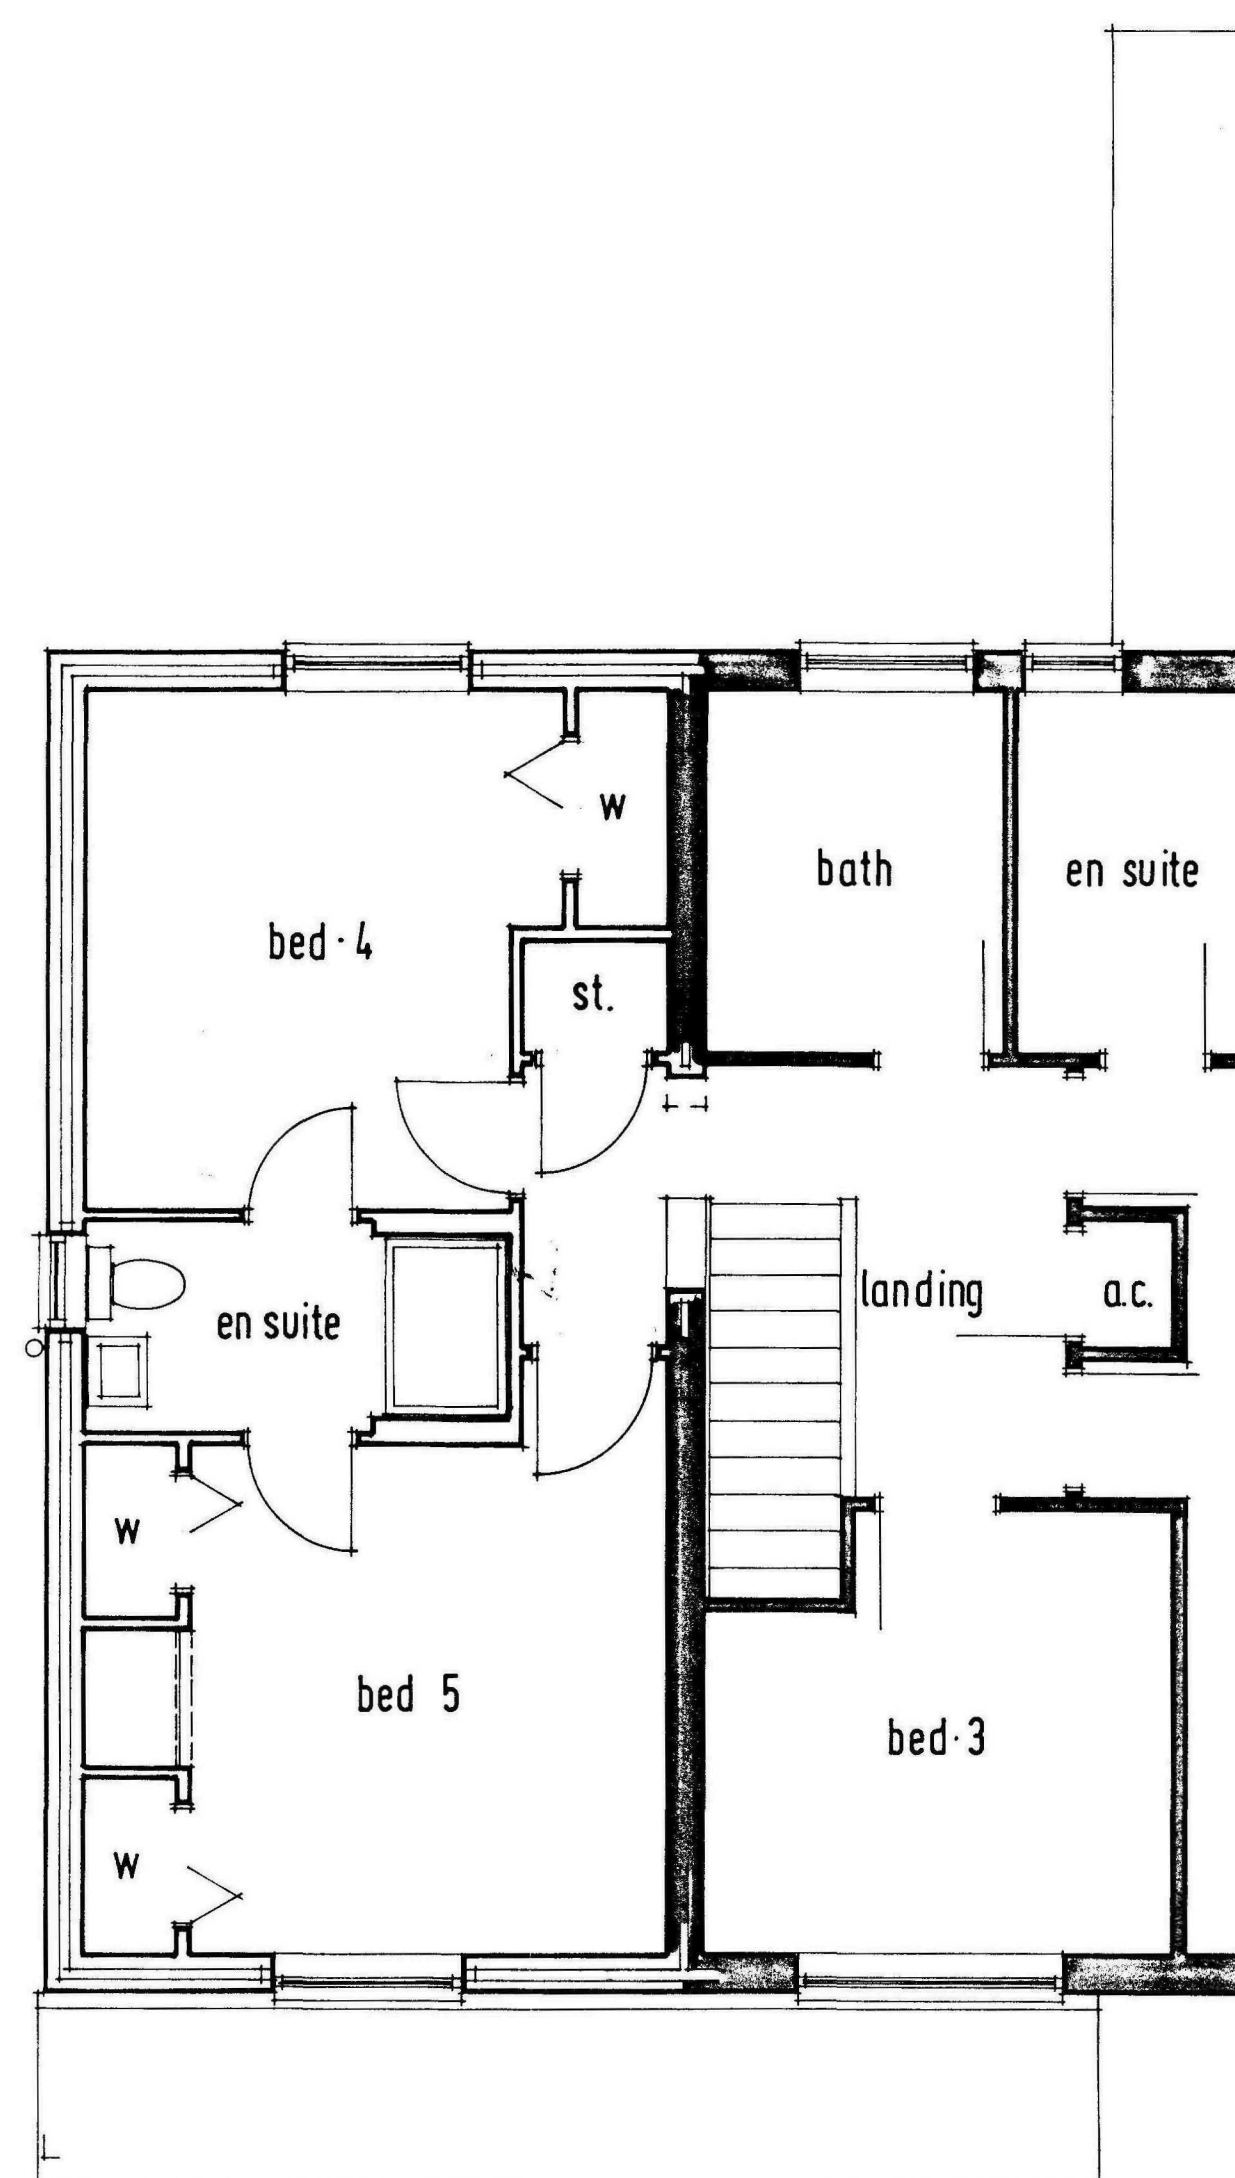

FIRST · FLOOR · PLAN

Date	Revision

© copyright

Client
MR. & MRS. C. WRIGHT.

Job Title
PROPOSED EXTENSION AT
57 CLAUDETTE AVENUE;
SPALDING; P11 THU.

Drawing Title		
PLANS & ELEVATIONS AS PROPOSED		
Scale 1:50 1:100	Date 12/10	Drawn D.S.

Building Design Service
15 West Road, Poynton,
SLEAFORD, Lincs.
NG34 0NA
Tel: 01529 240353

Date	Rev.
26/30/3	




NORTH · ELEVATION




WEST · ELEVATION




SOUTH · ELEVATION

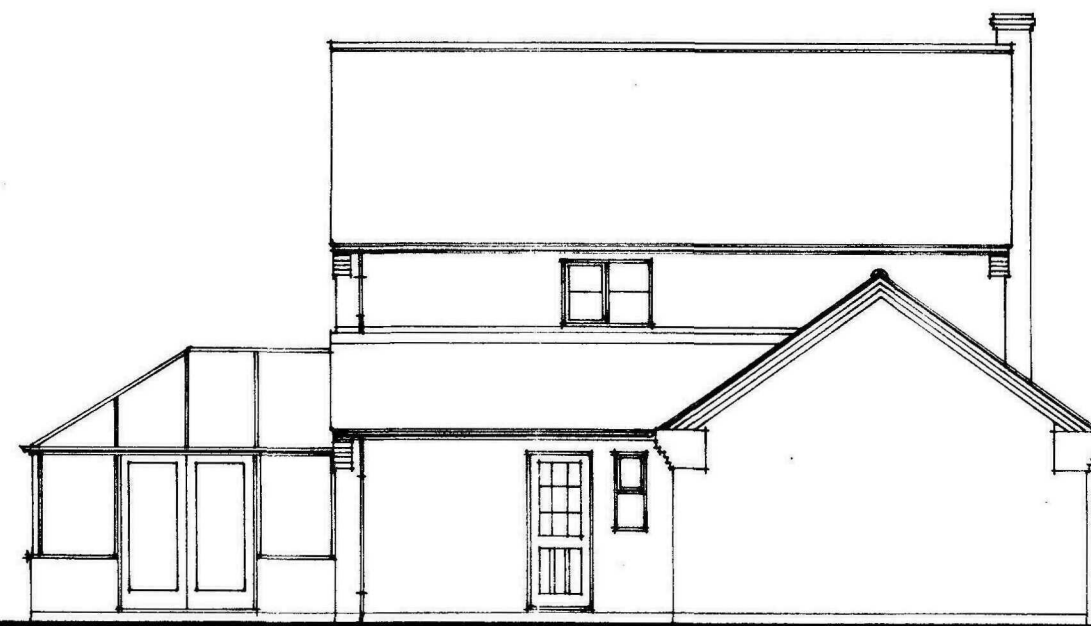

EAST · ELEVATION

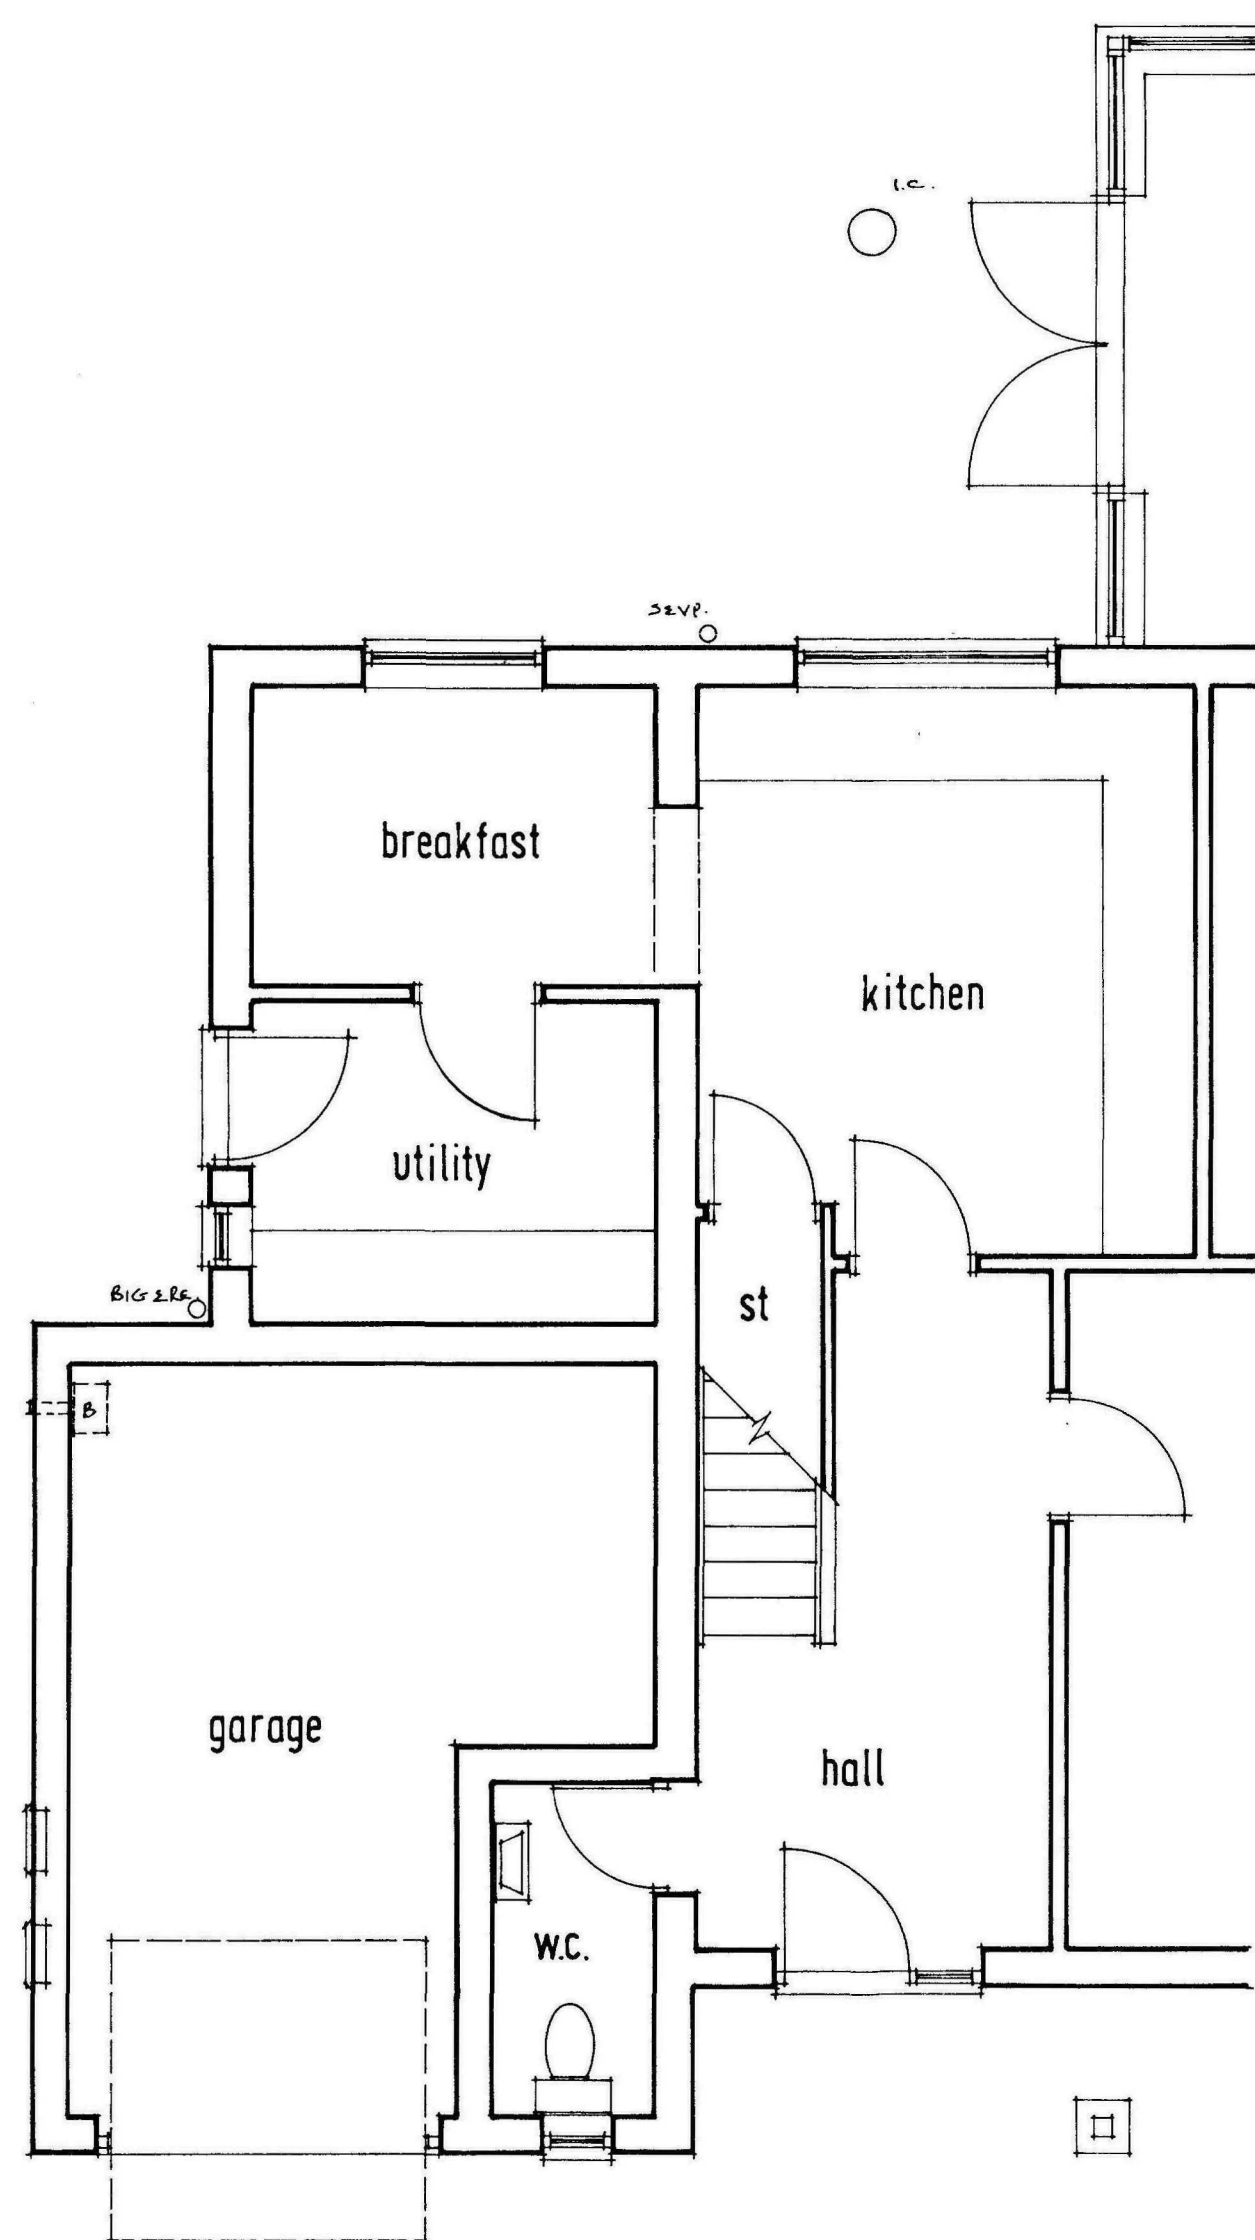

GROUND · FLOOR · PLAN

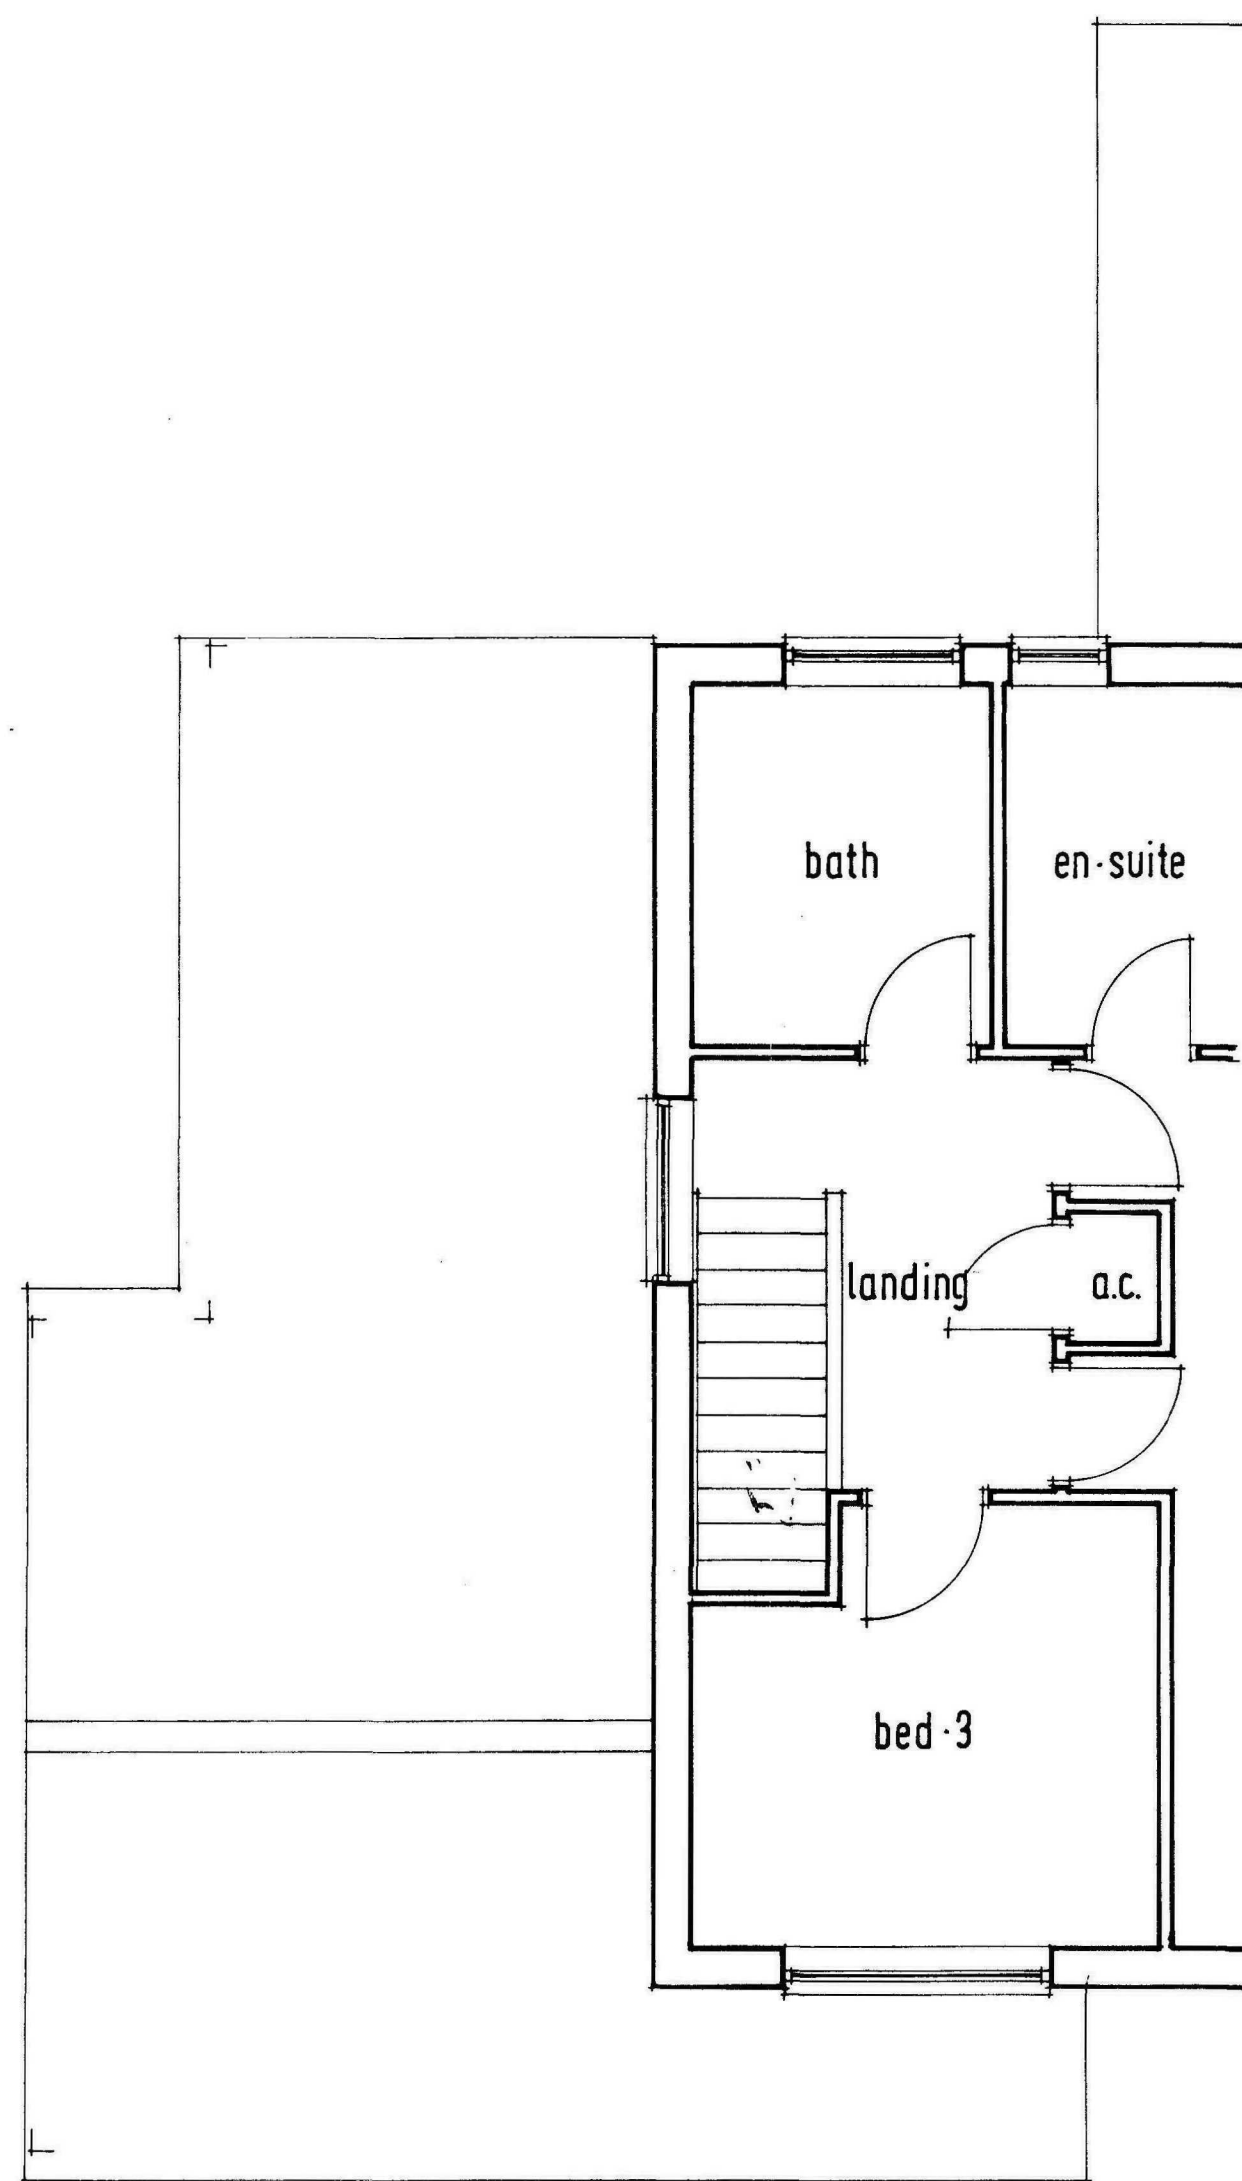

FIRST · FLOOR · PLAN

NOTES:
All dimensions must be checked on site and not scaled from this drawing.

A	Date	Revision

© copyright

Client
MR. & MRS. C. WRIGHT.

Job Title
PROPOSED EXTENSION AT
57 CLAUDETTE AVENUE;
SPALDING; P11 1HU.

Drawing Title		
SURVEY · DRAWING		
Scale 1:50 & 1:100	Date 1/10	Drawn JLS

Building Design Service
15 West Road, Pointon,
SLEAFORD, Leics
NG34 0NA
Tel: 01529 240353

Drawn No.	Rev.
2630/2	