




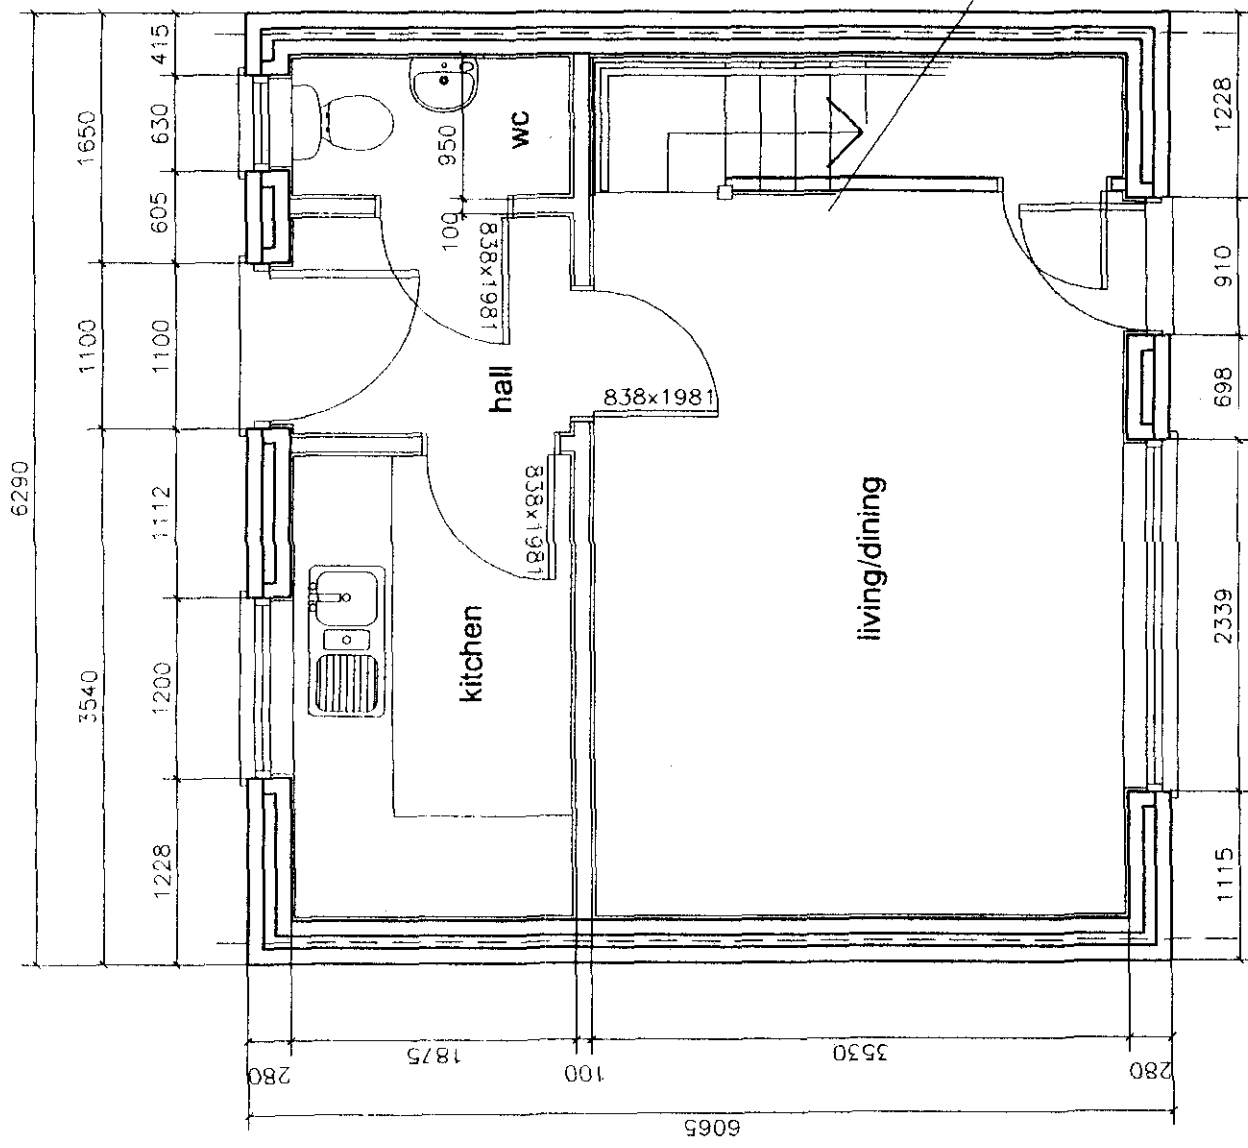

ground floor plan

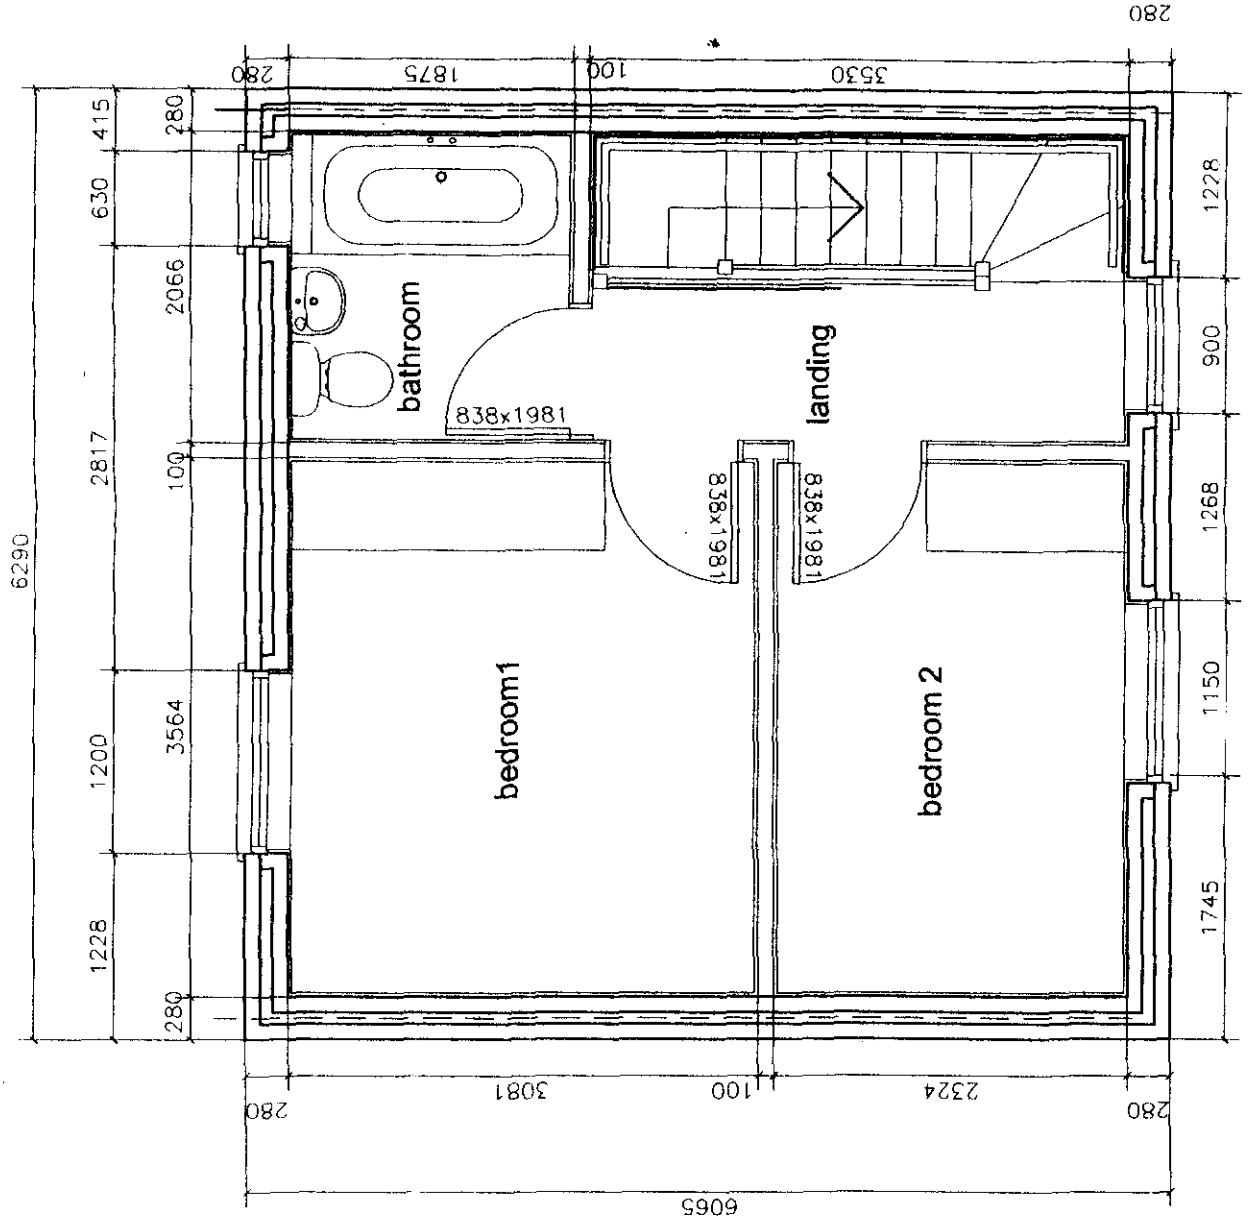


first floor plan

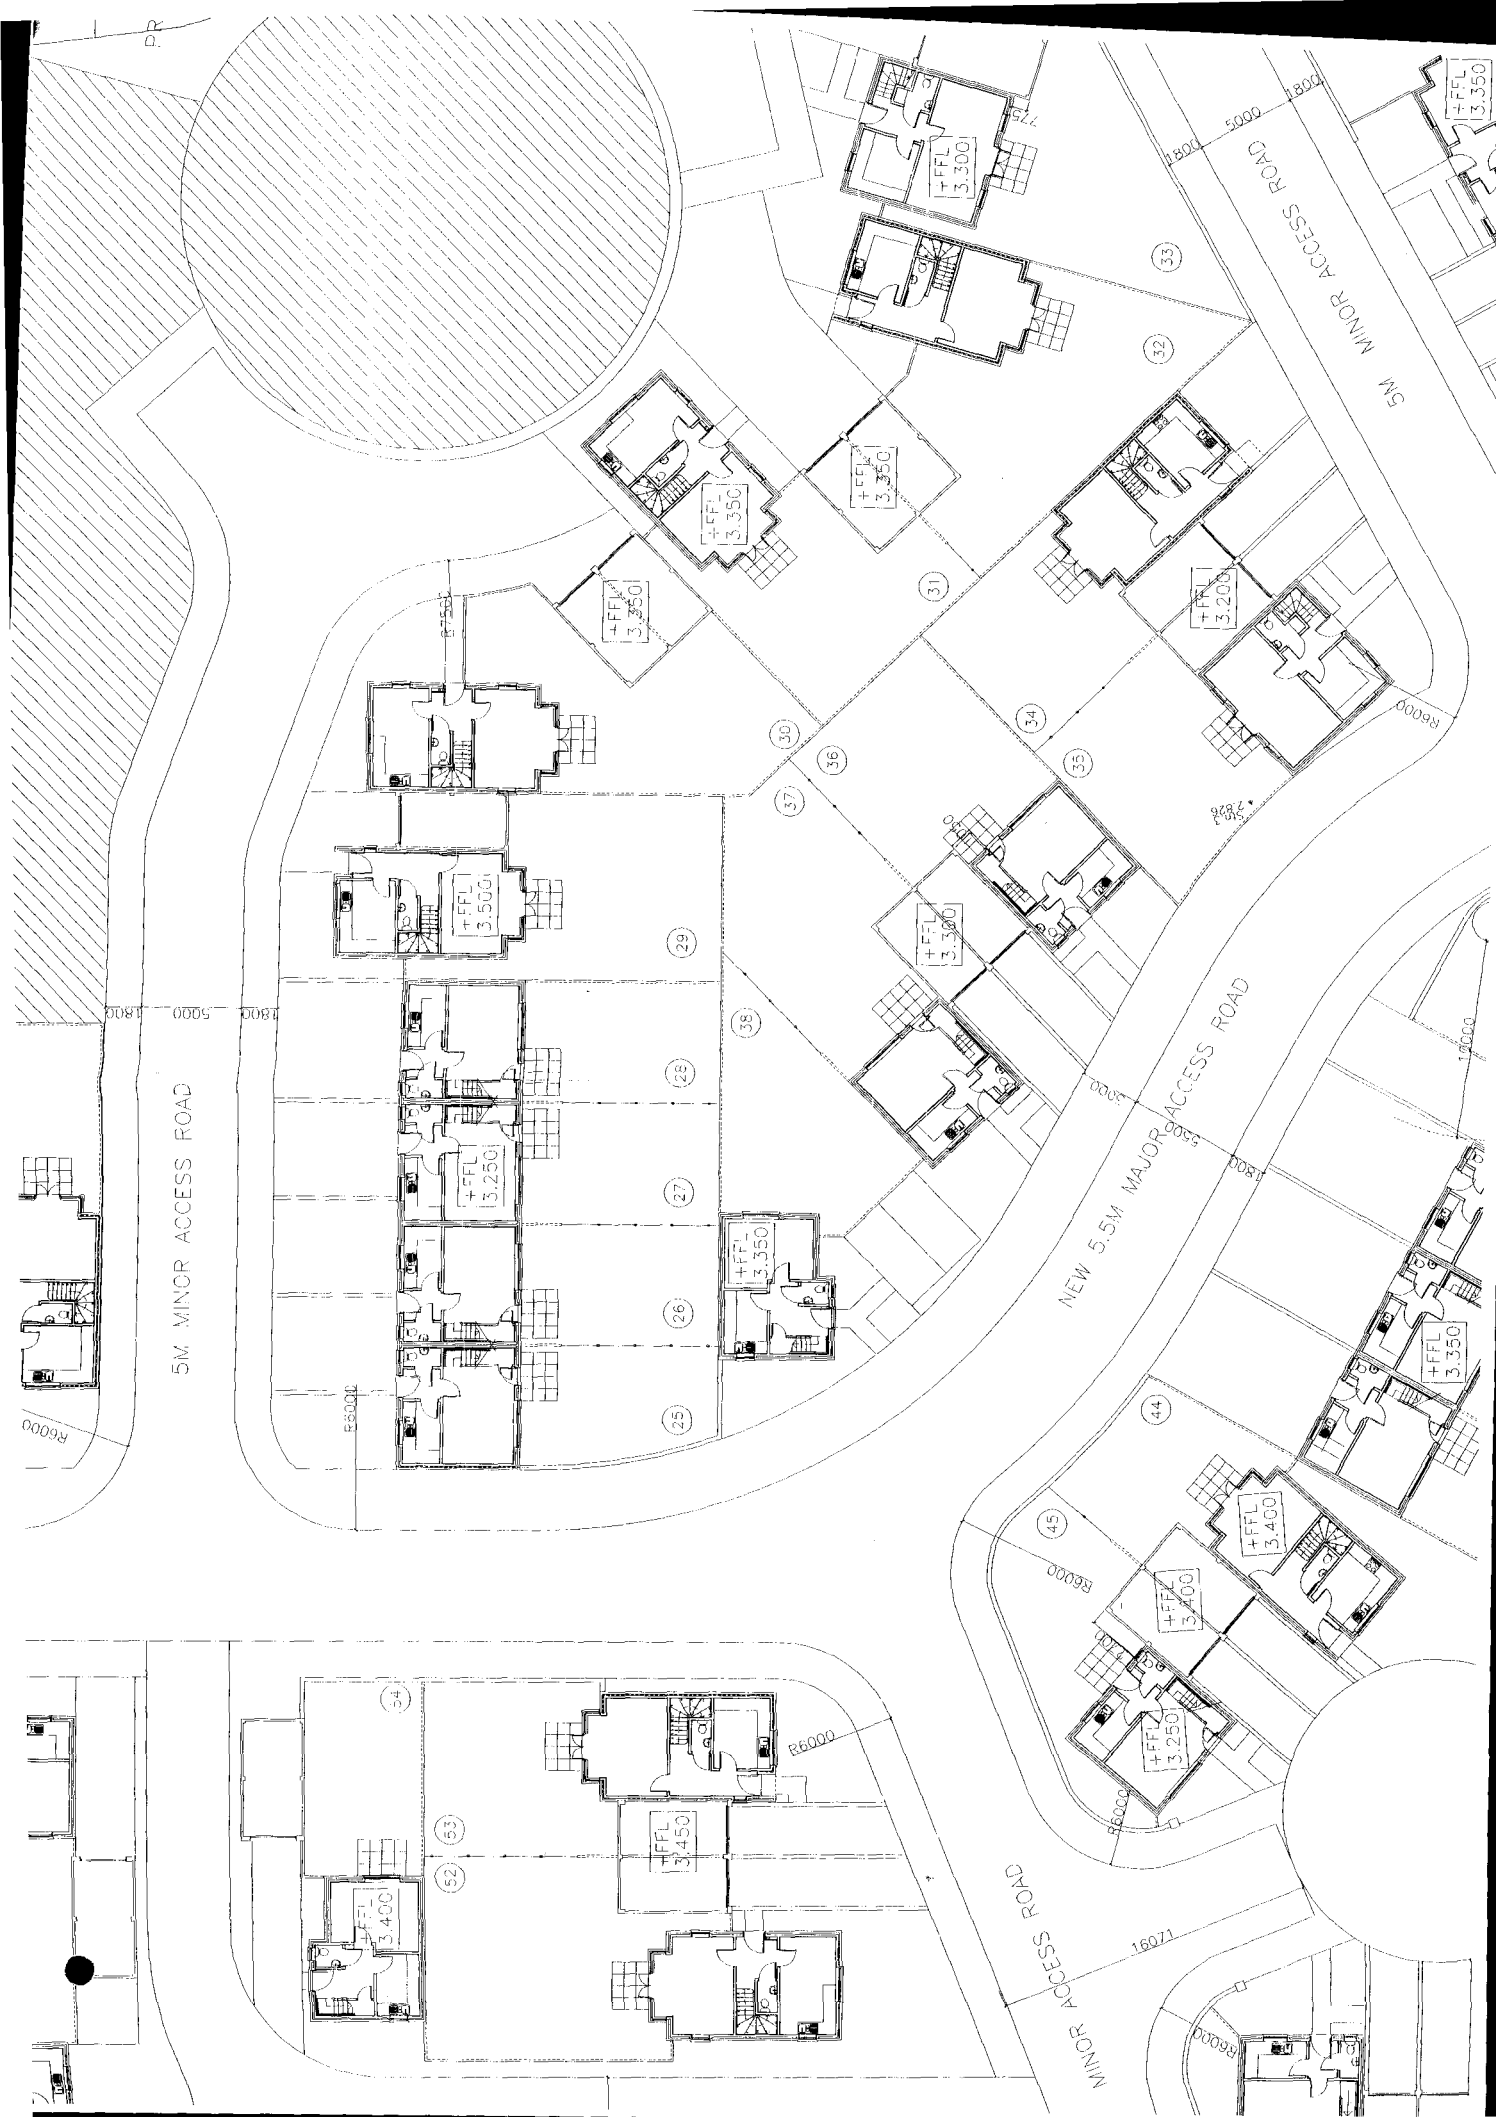





Front

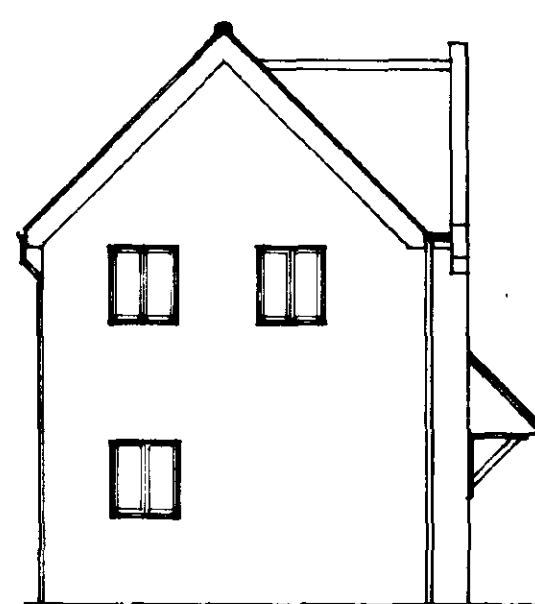


Side

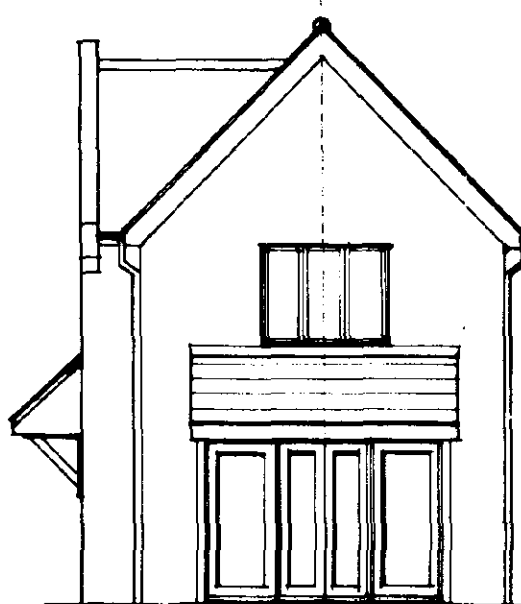


Side

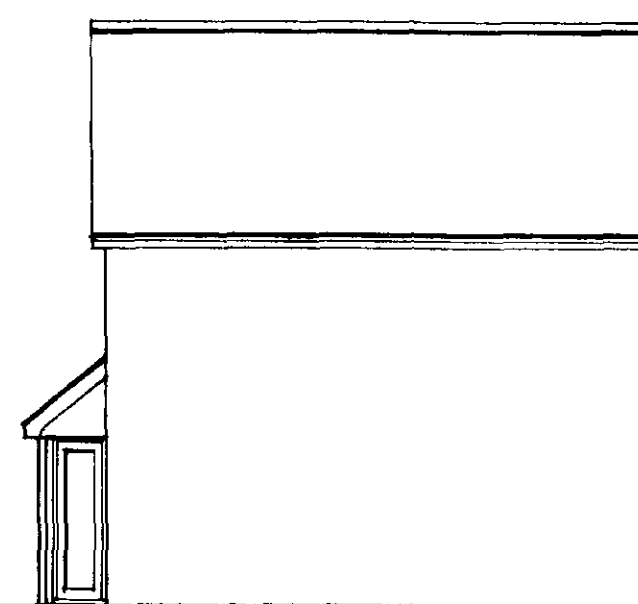


Rear

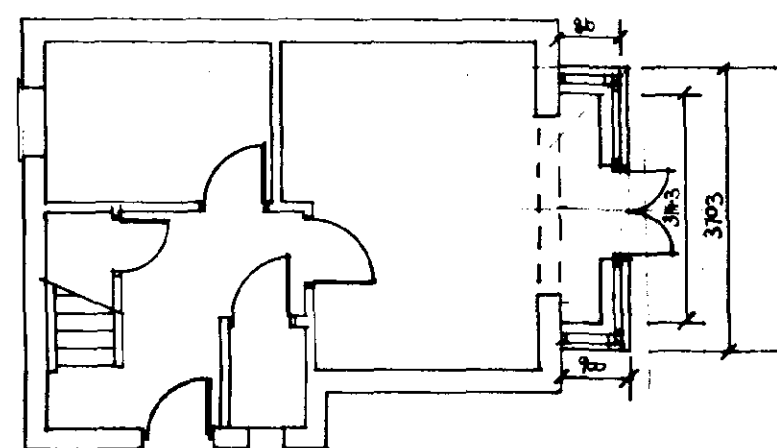

Ground Floor

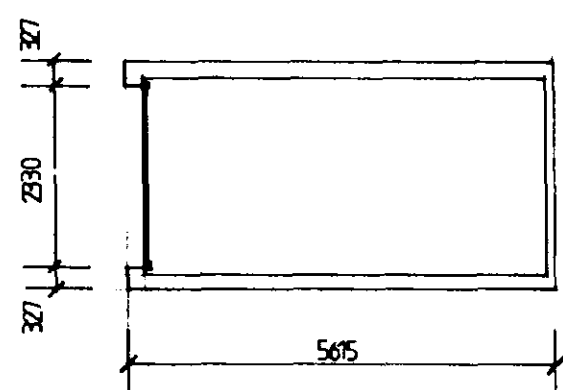


Floor Plan

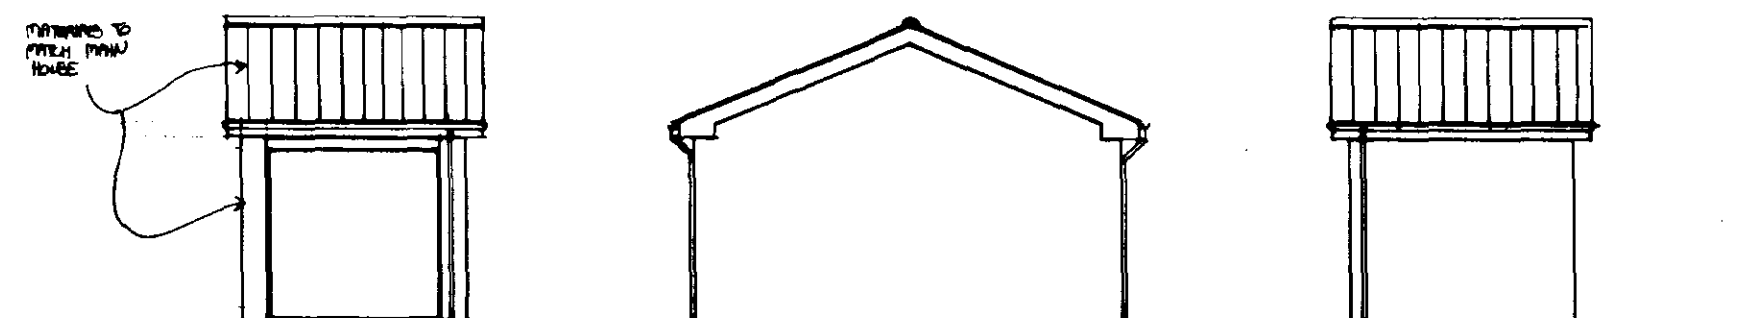


Front

Side

Rear

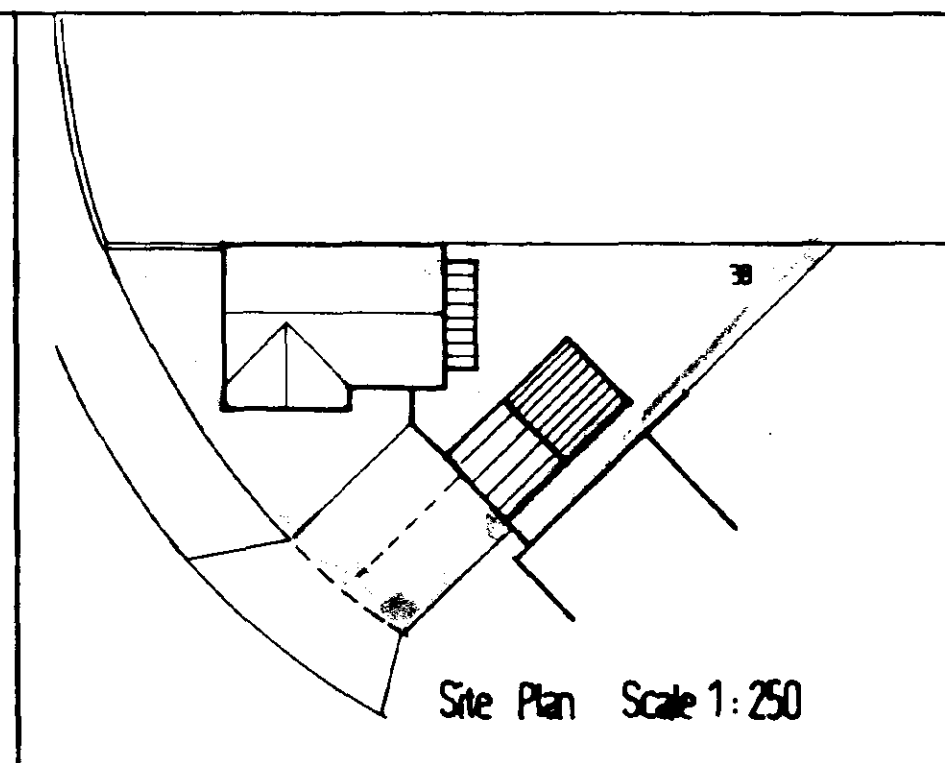

Site Plan Scale 1:250

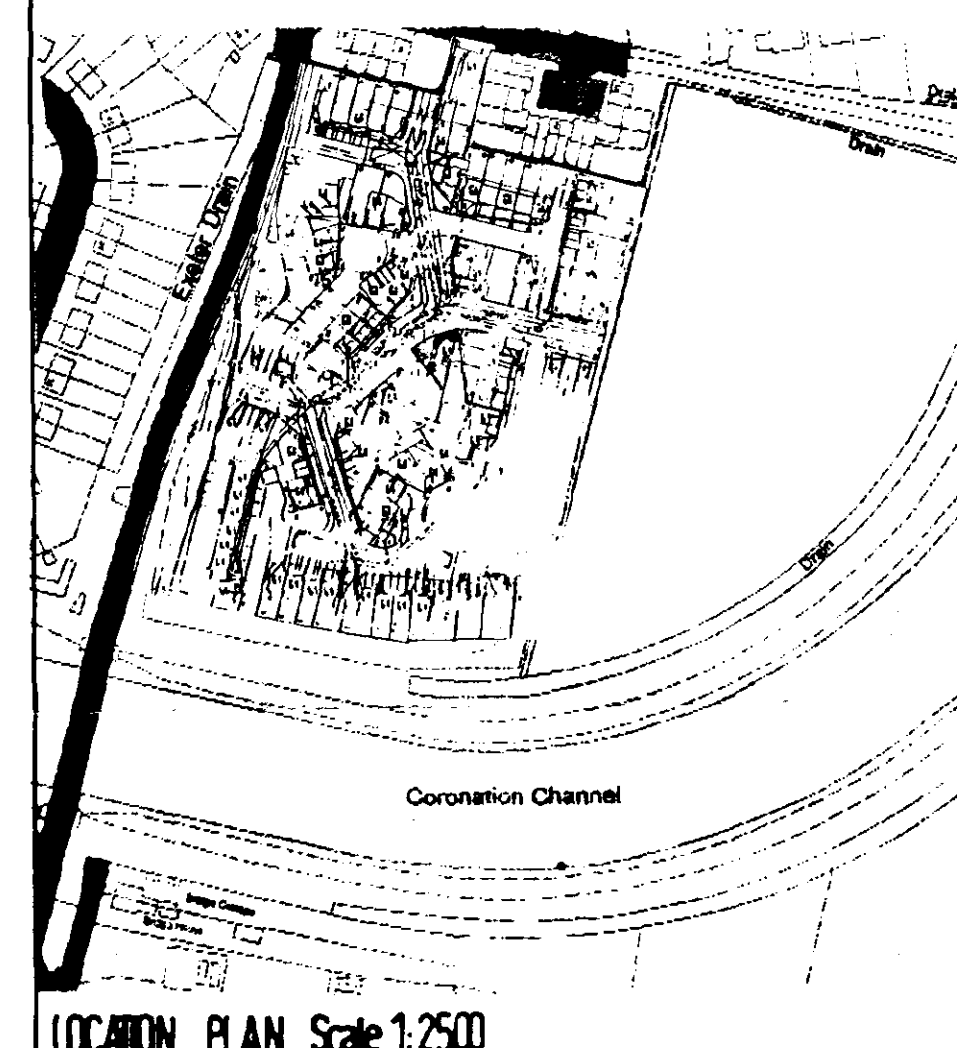

LOCATION PLAN Scale 1:2500

© This drawing is copyright.
Contractors must check all dimensions on Site. Only figured dimensions are to be worked from. Any foundation depths indicated are indicative only and must be in accordance with the consulting engineers design and/or agreed on Site with the local authority during excavations. Any discrepancies in the information contained herein must be reported to the Architect before work proceeds.

**DETERMINED
PLAN**

Plan: Development
10 MAY 2002
Ref: 0558/02

Project: CLAY LAKE LANE, SPALDING. HPC HOMES	
Drwg: PLOT 38 Porch and Garage	
Scale: 1:100, 1:250	Date: Apr'02
Drwg. no: DM42/138	Rev:
architects · designers · planning consultants Old School House · 36 Boston Road · Sleaford Lincolnshire · NG34 7EZ · Tel: 0529 414141 Fax: 0529 415757	