



SHDC
 Planning & Development
 29 APR 2004
 Ref: 0558/04

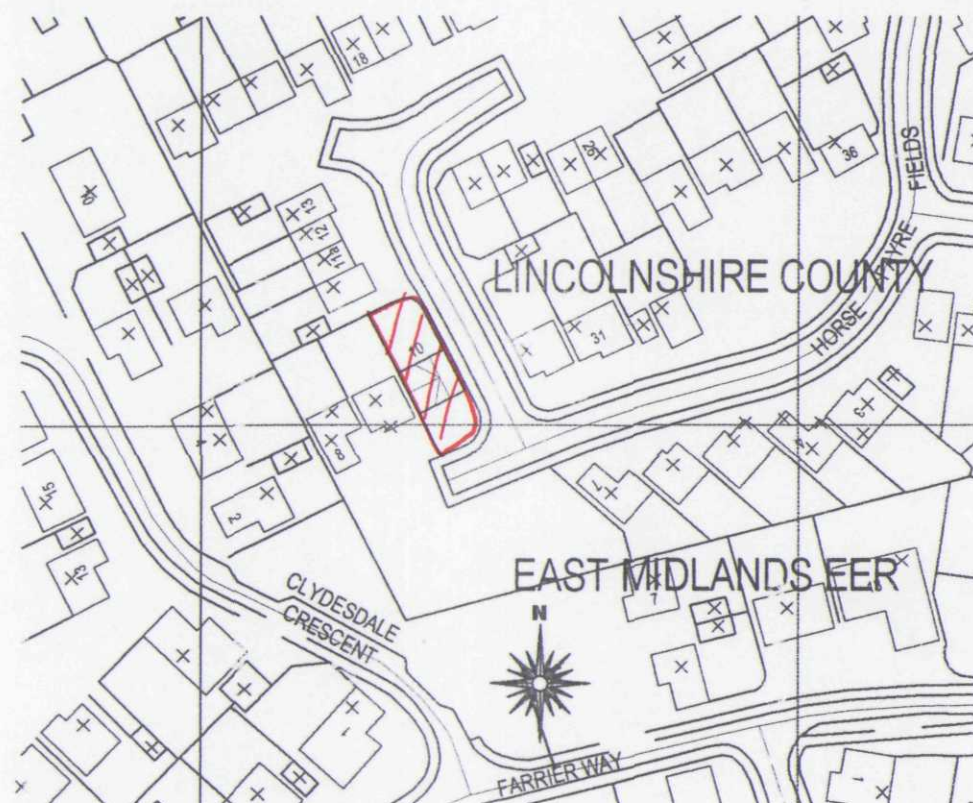

LOCATION PLAN
 Scale 1:1250

Crown Copyright. All rights reserved. Licence Number 100020449

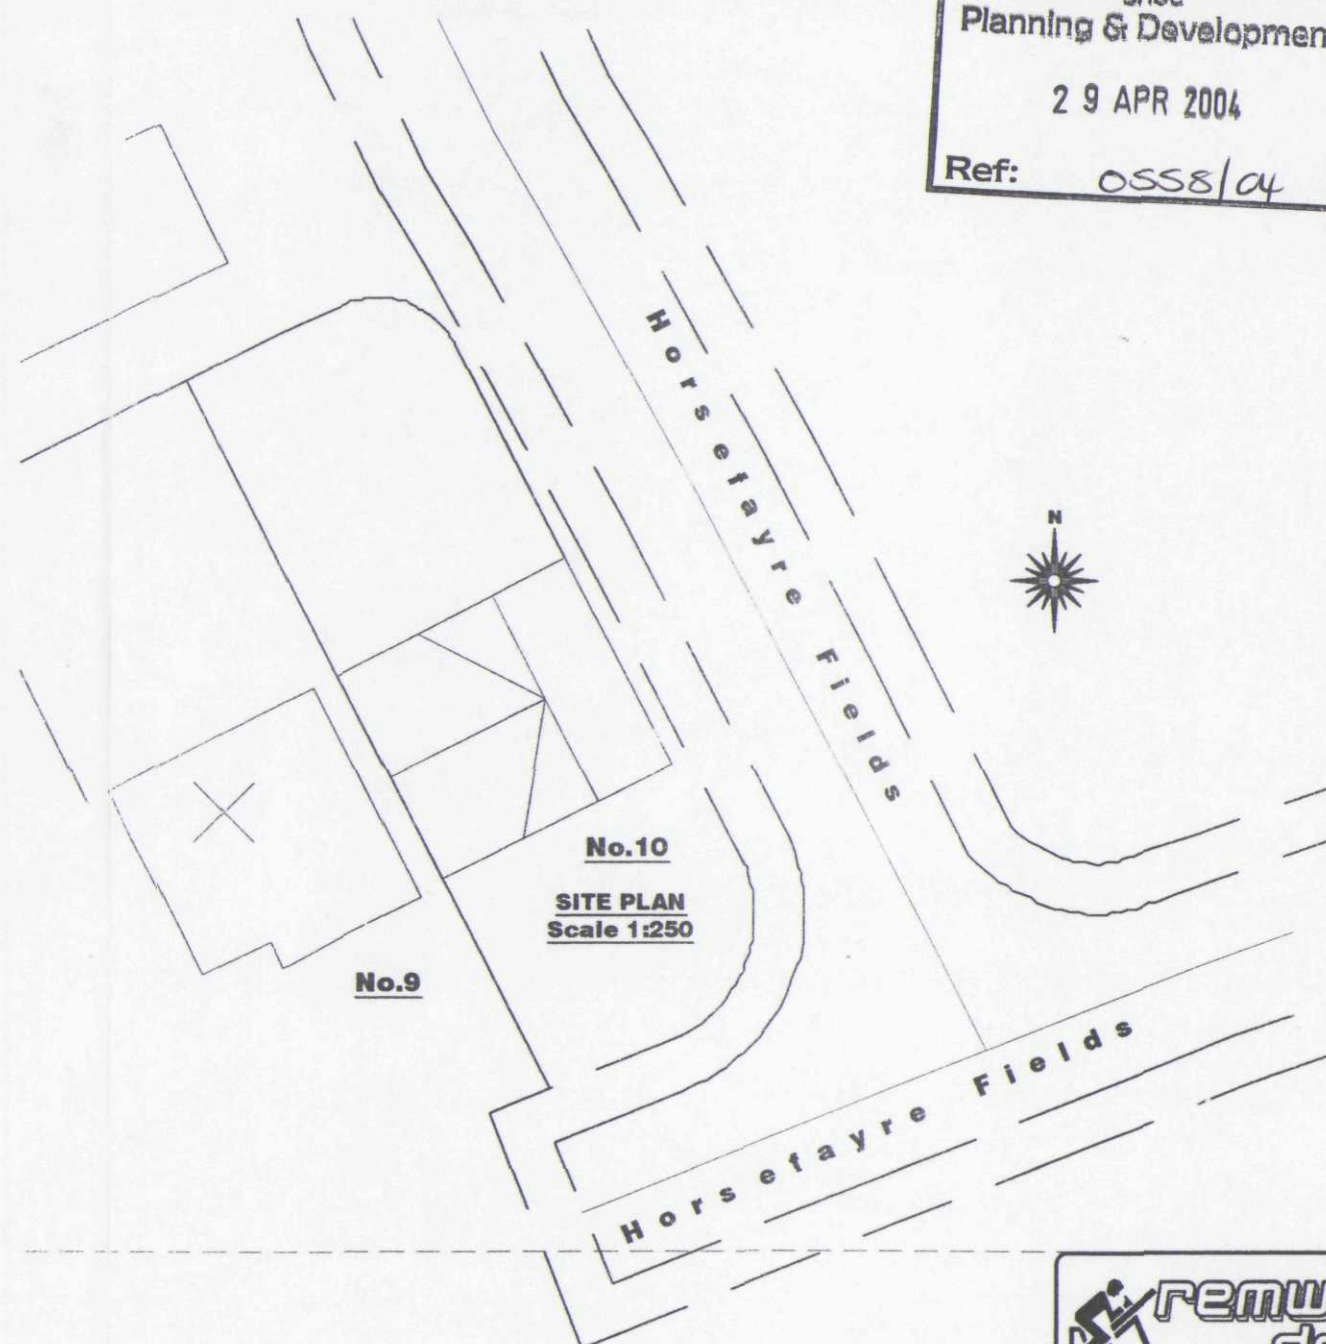

No.10
SITE PLAN
 Scale 1:250

No.9

**DETERMINED
 PLAN**

**remway
 design**
 Plans drawn for: Local Authority - Planning permission & Building Control.
 3, Rembrandt Way
 Spalding
 Lincs
 PE11 3HX
 Tel: 01775 768921
 Mobile: 07815 112 058
 e-mail: jason@remwaydesign.co.uk

Project: Proposed 1st Floor Bedroom
 Extension

Client: Mr T Langford
 10 Horsefayre Fields
 Spalding
 PE11 3FA

Date: march04 DRG No: SI-02 REV: