



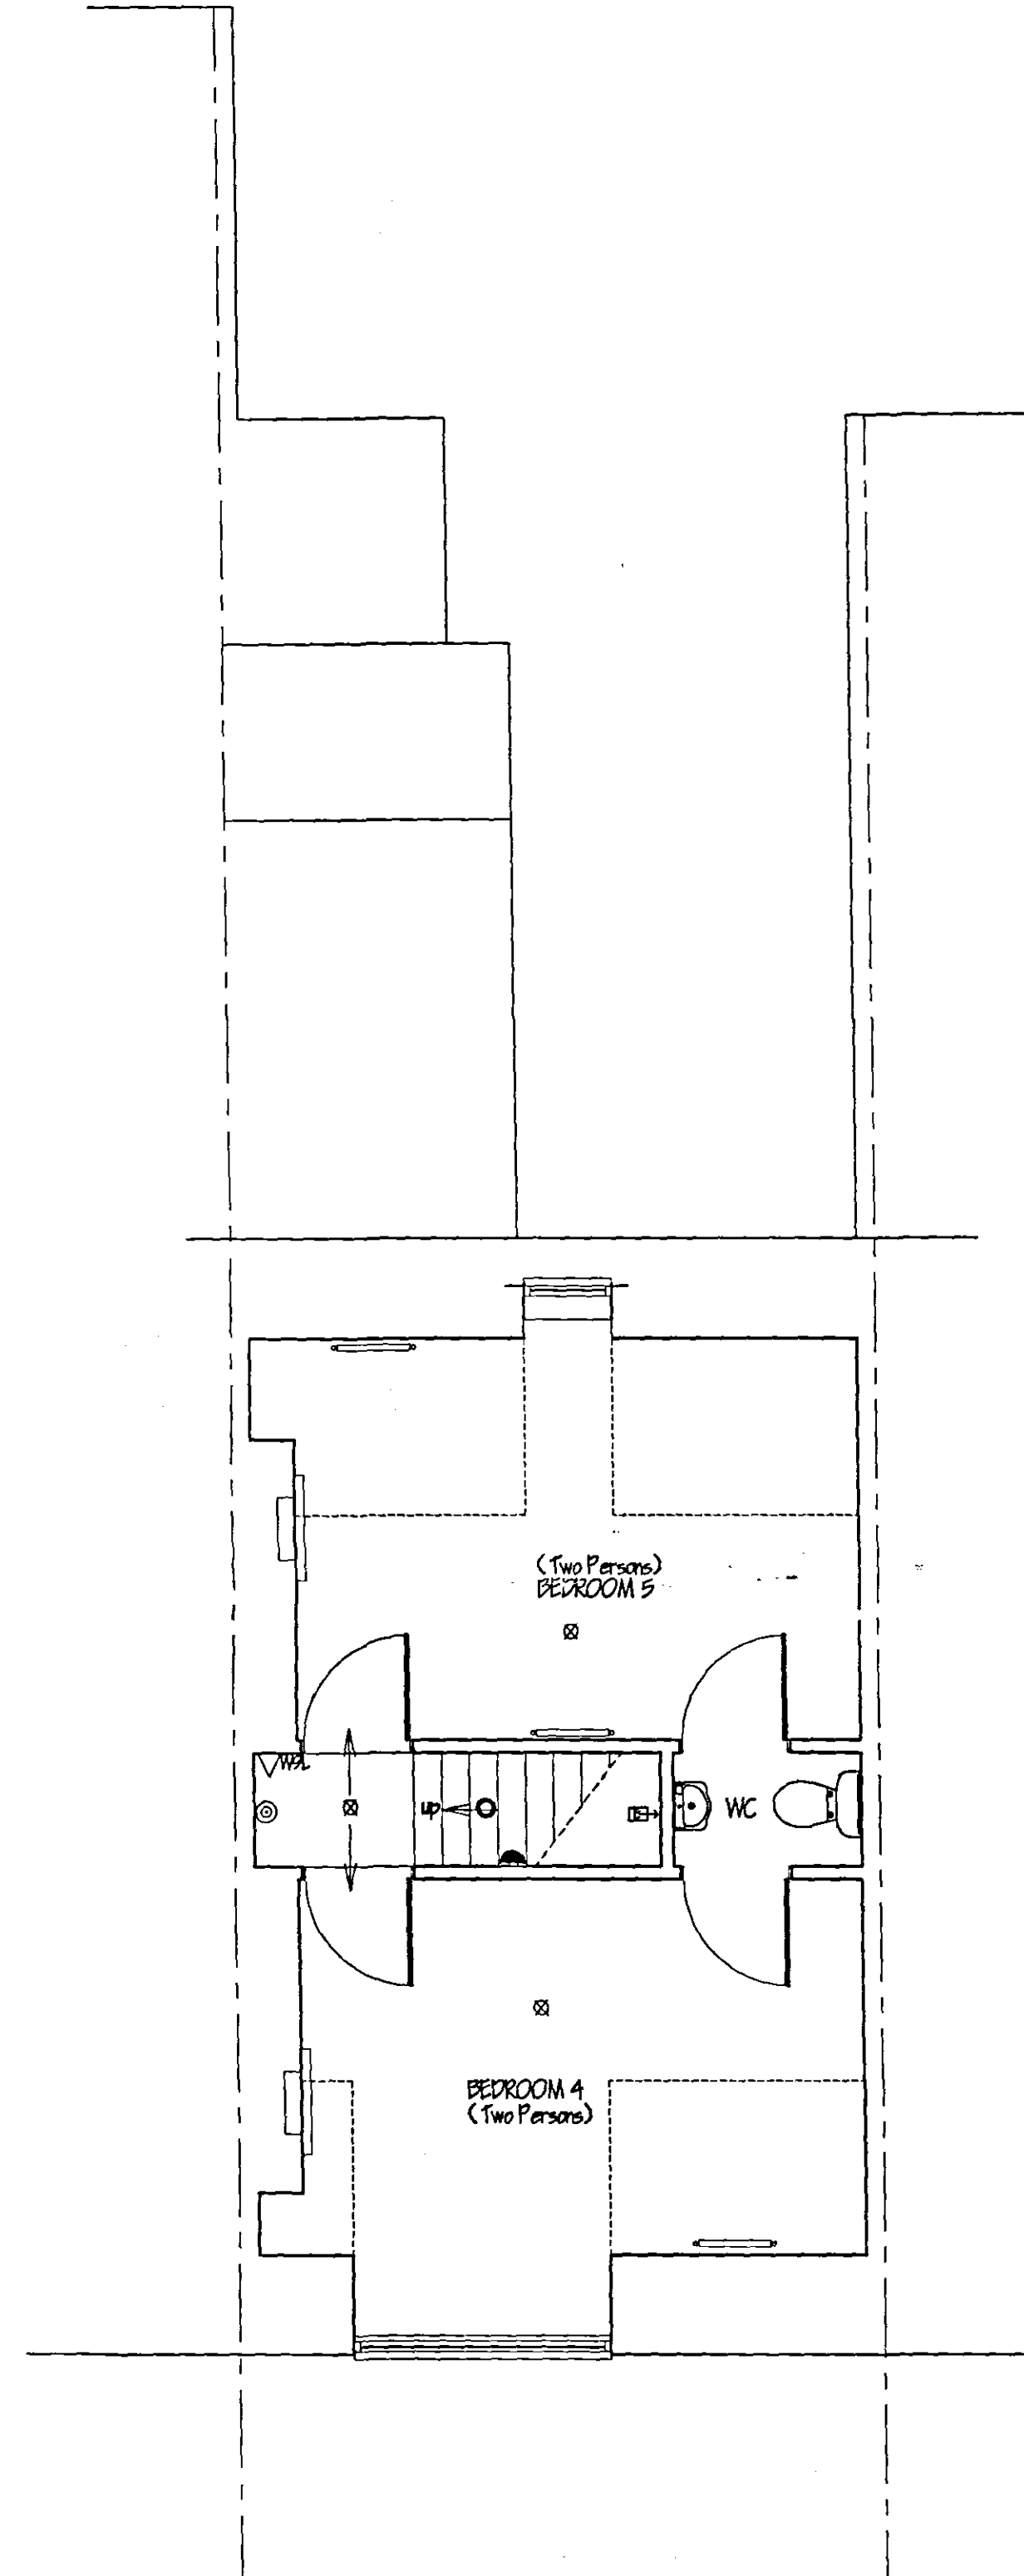

SECOND FLOOR PLAN

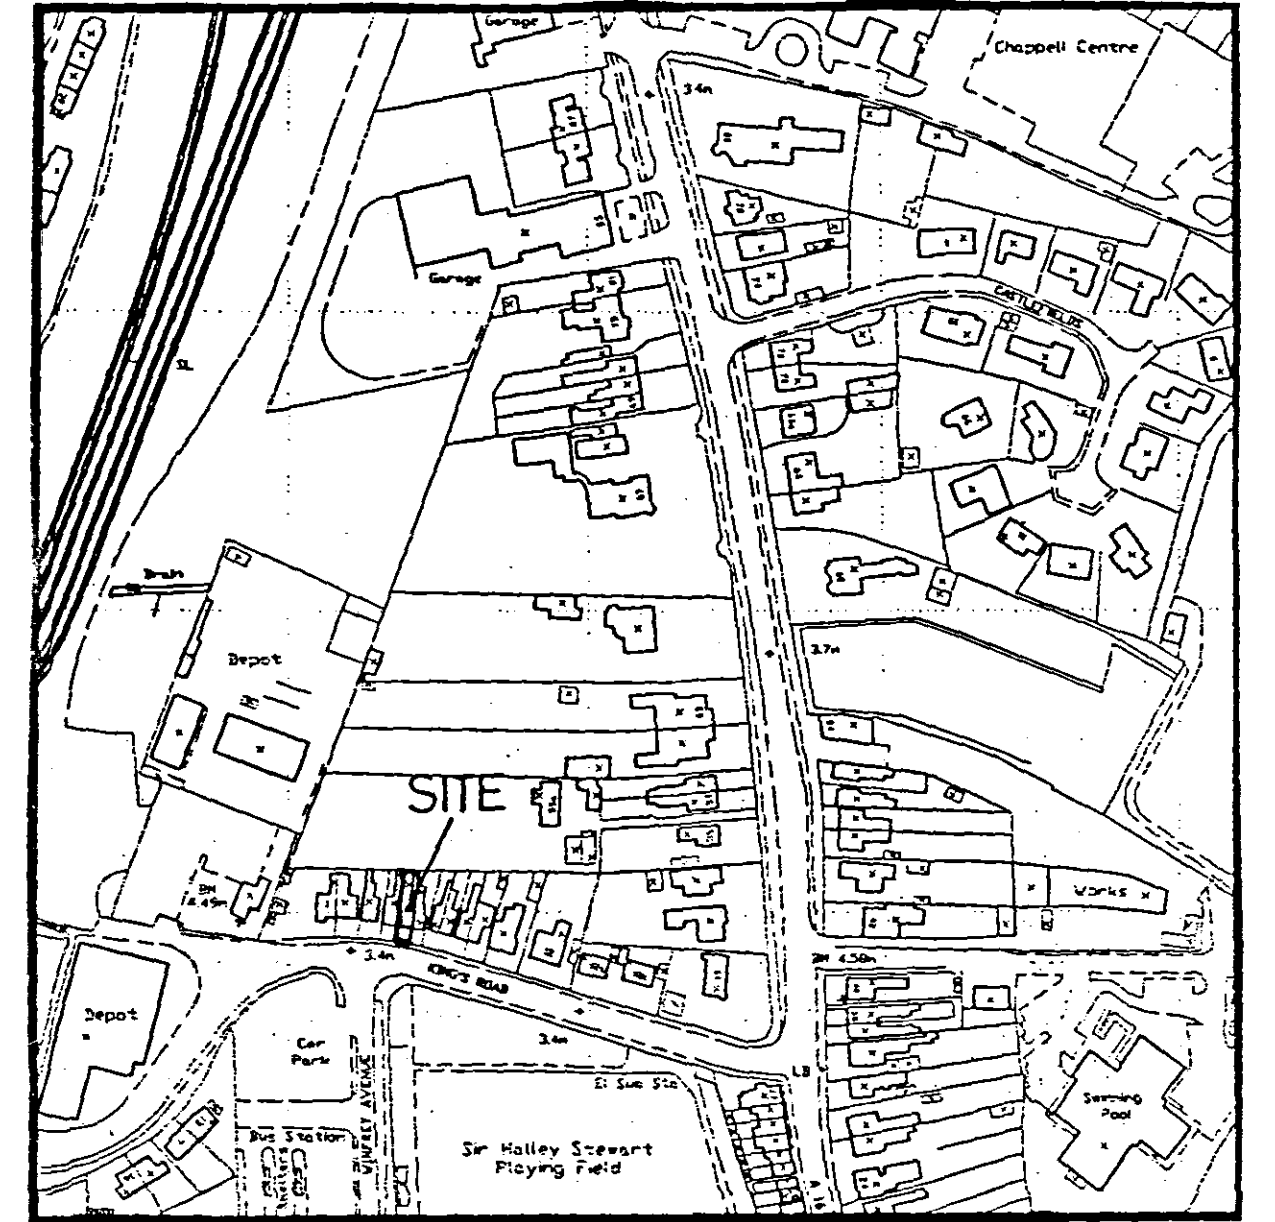

LOCATION PLAN
1/2500

- LEGEND**
- | | |
|---|---|
|  | WATER EXTINGUISHER |
|  | CARBON DIOXIDE EXTINGUISHER |
|  | HEAT DETECTOR |
|  | SMOKE DETECTOR |
|  | EMERGENCY LIGHTING |
|  | FIRE BLANKET |
|  | BREAK GLASS CALL POINT |
|  | ALARM SOUNDER |
|  | FIRE EXIT DIRECTION SIGN |
|  | FIRE DOOR FITTED WITH SELF CLOSING DEVICE |

SHDC
PLANNING & DEVELOPMENT
17 AUG 2006
Ret. 0588/06

AMENDED PLAN

Ref. A1

A	AMEND ROOM DESIGNATION - PLANNING.	AUGUST '06.
ref	revision	date

G. R. MERCHANT LTD. 

I.ENG AMICE FIWO

**ARCHITECTURAL, STRUCTURAL
AND LAND DRAINAGE
CONSULTANTS**

**4 Wrights Mews
12A Park Road, Holbeach,
Spalding, Lincs. PE12 7ZE**

**Tel: 01406 480800
Fax 01406 428744**

E-Mail: gr.merchant@btconnect.com

Project

CHANGE OF USE TO H.H.M.O
5 KINGS ROAD
SPALDING
LINGS

Client
G&S PROPERTIES

Drawing

FLOOR PLANS
SITE & LOCATION PLANS

Job Ref.	Drawing No.

1403-06	OIA.
---------	------

Date APRIL '06	Drawn CRM
-------------------	--------------

Scales	

1/50 (unless otherwise stated)

DO NOT SCALE FROM THIS DRAWING

[illegible]