
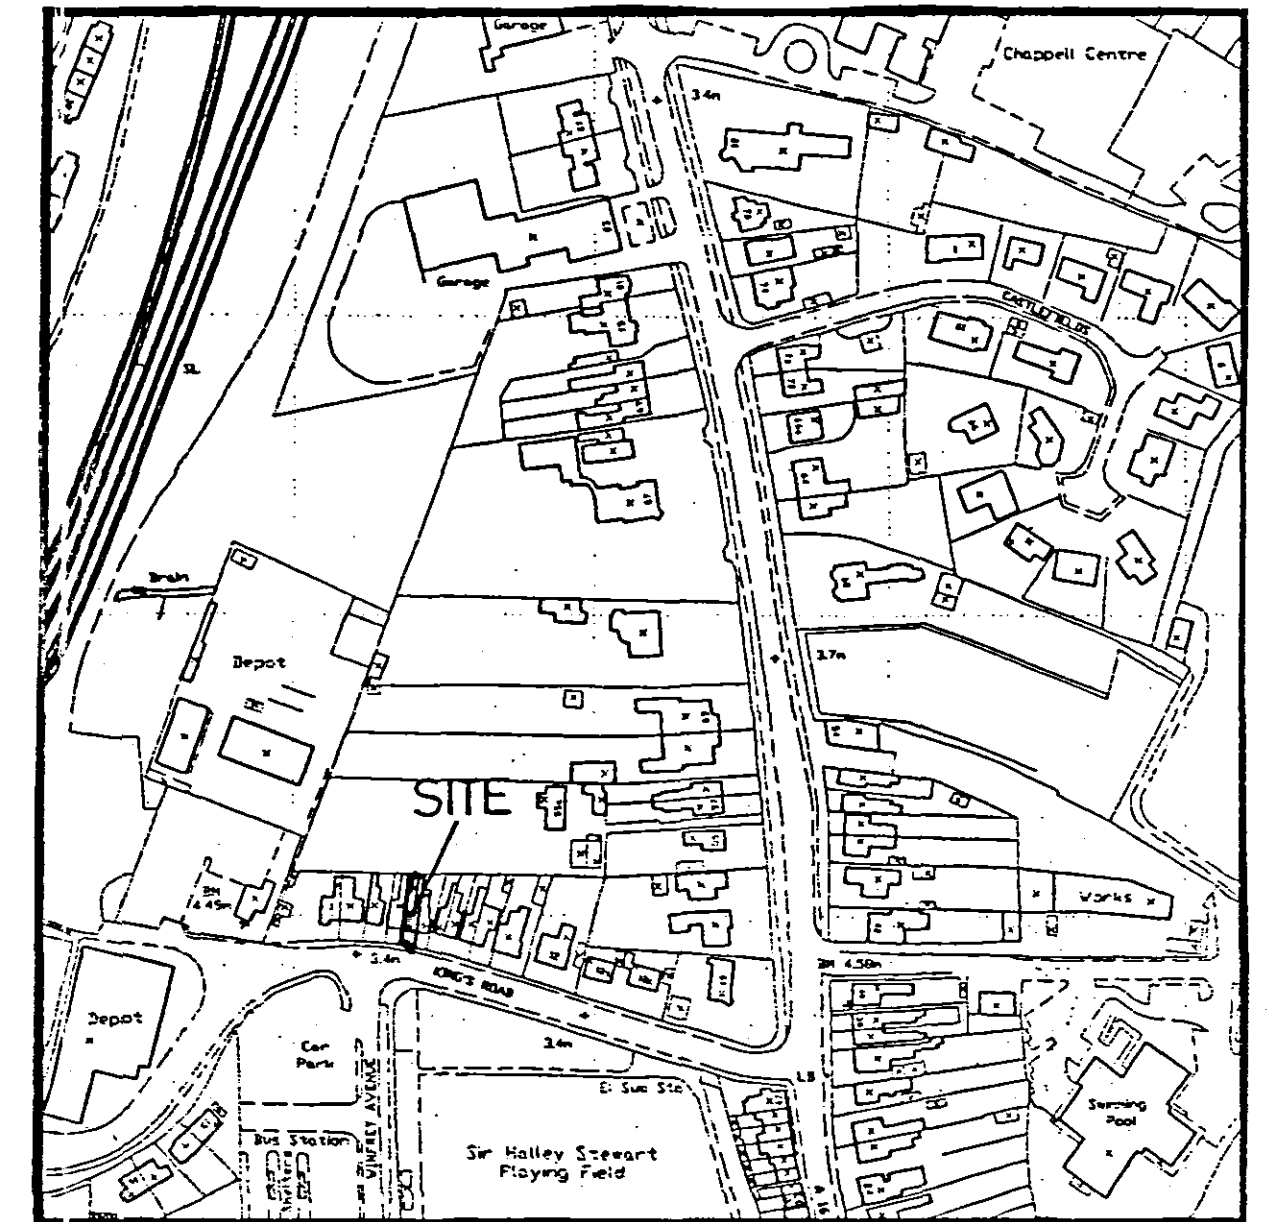
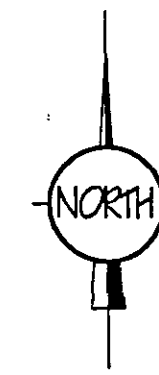
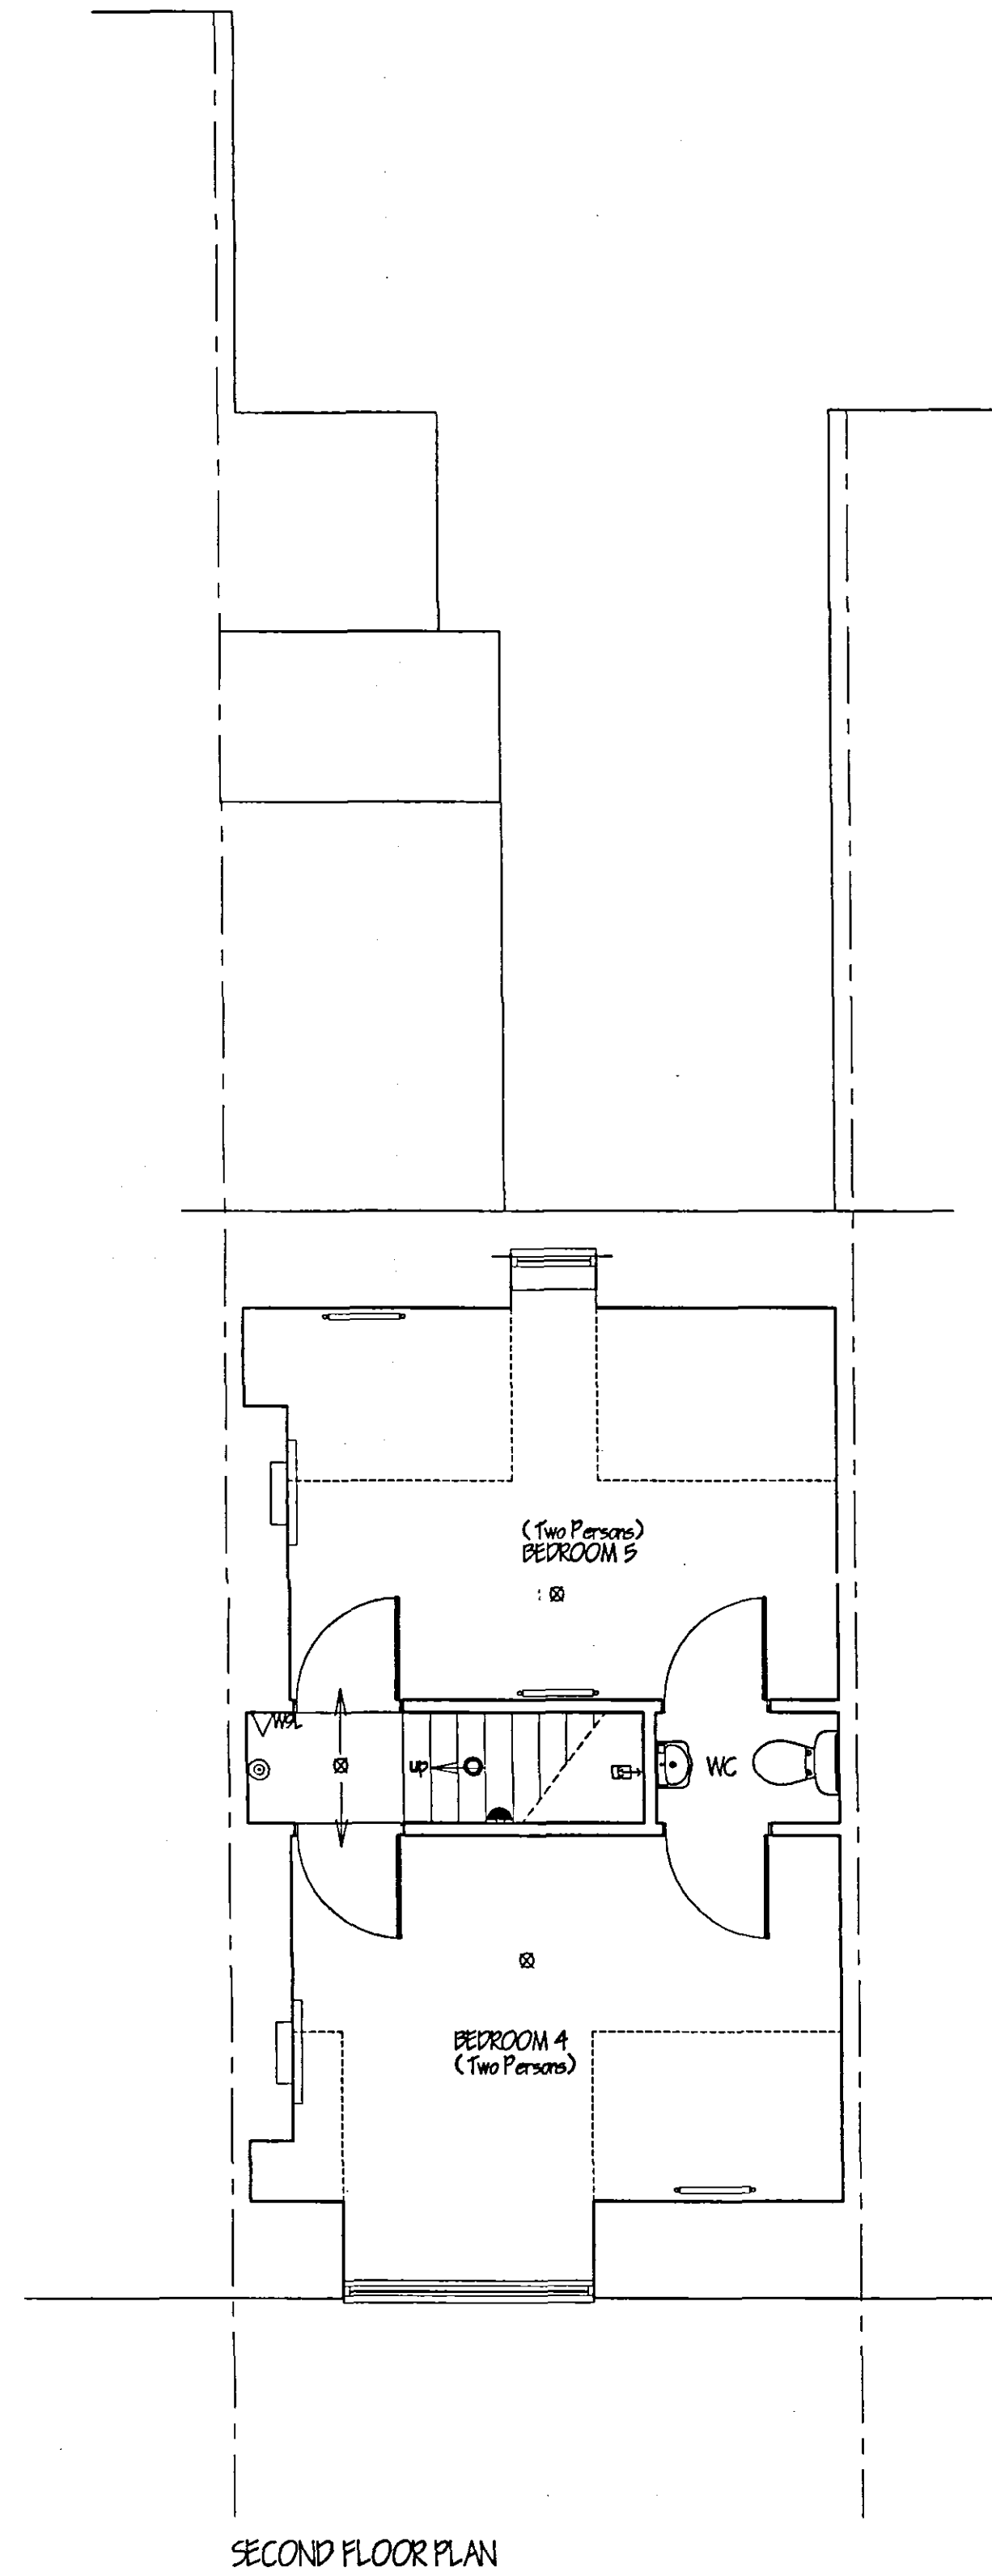
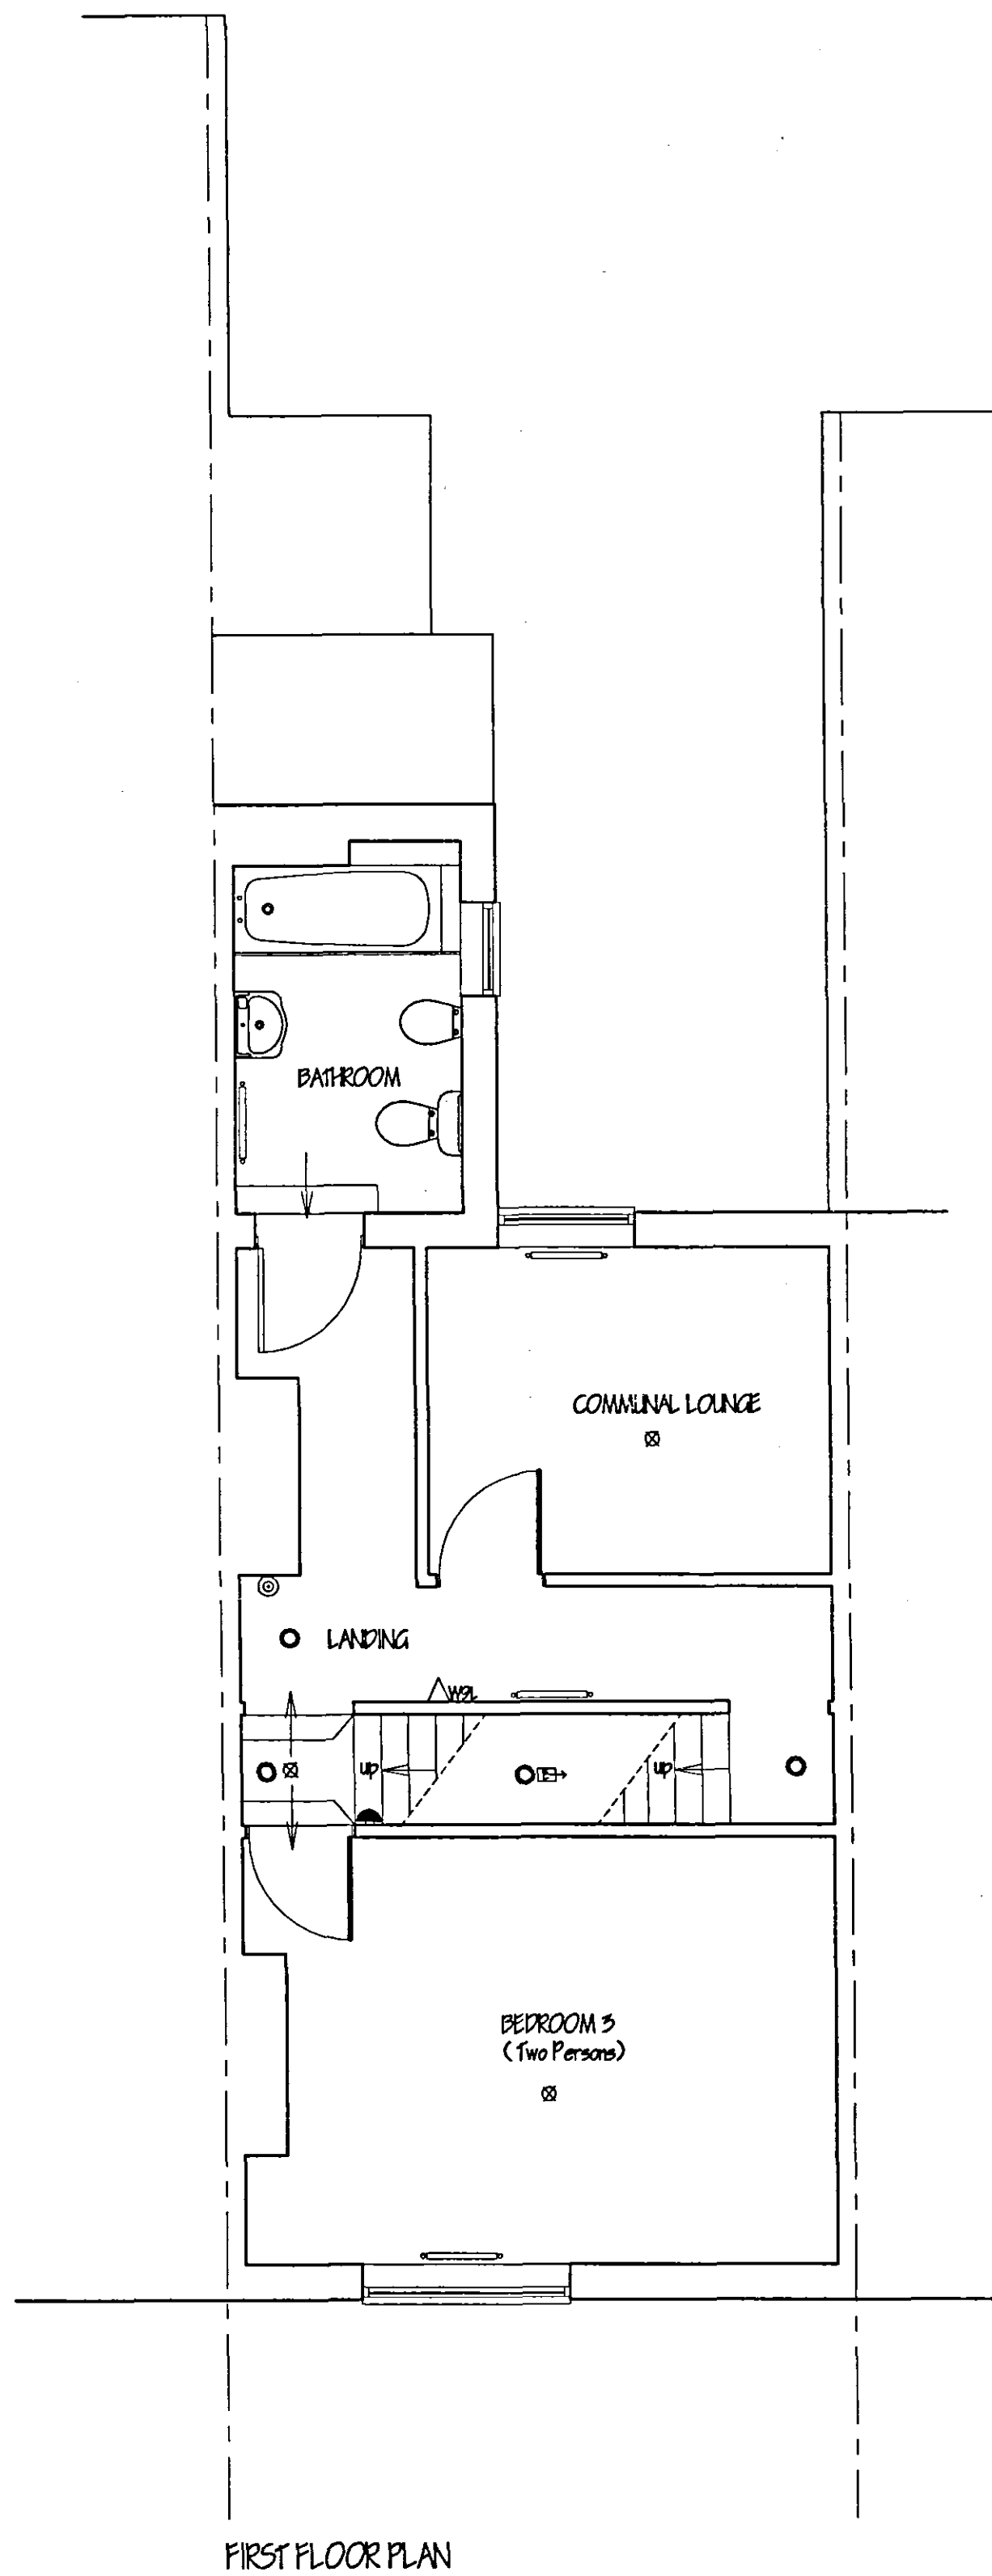


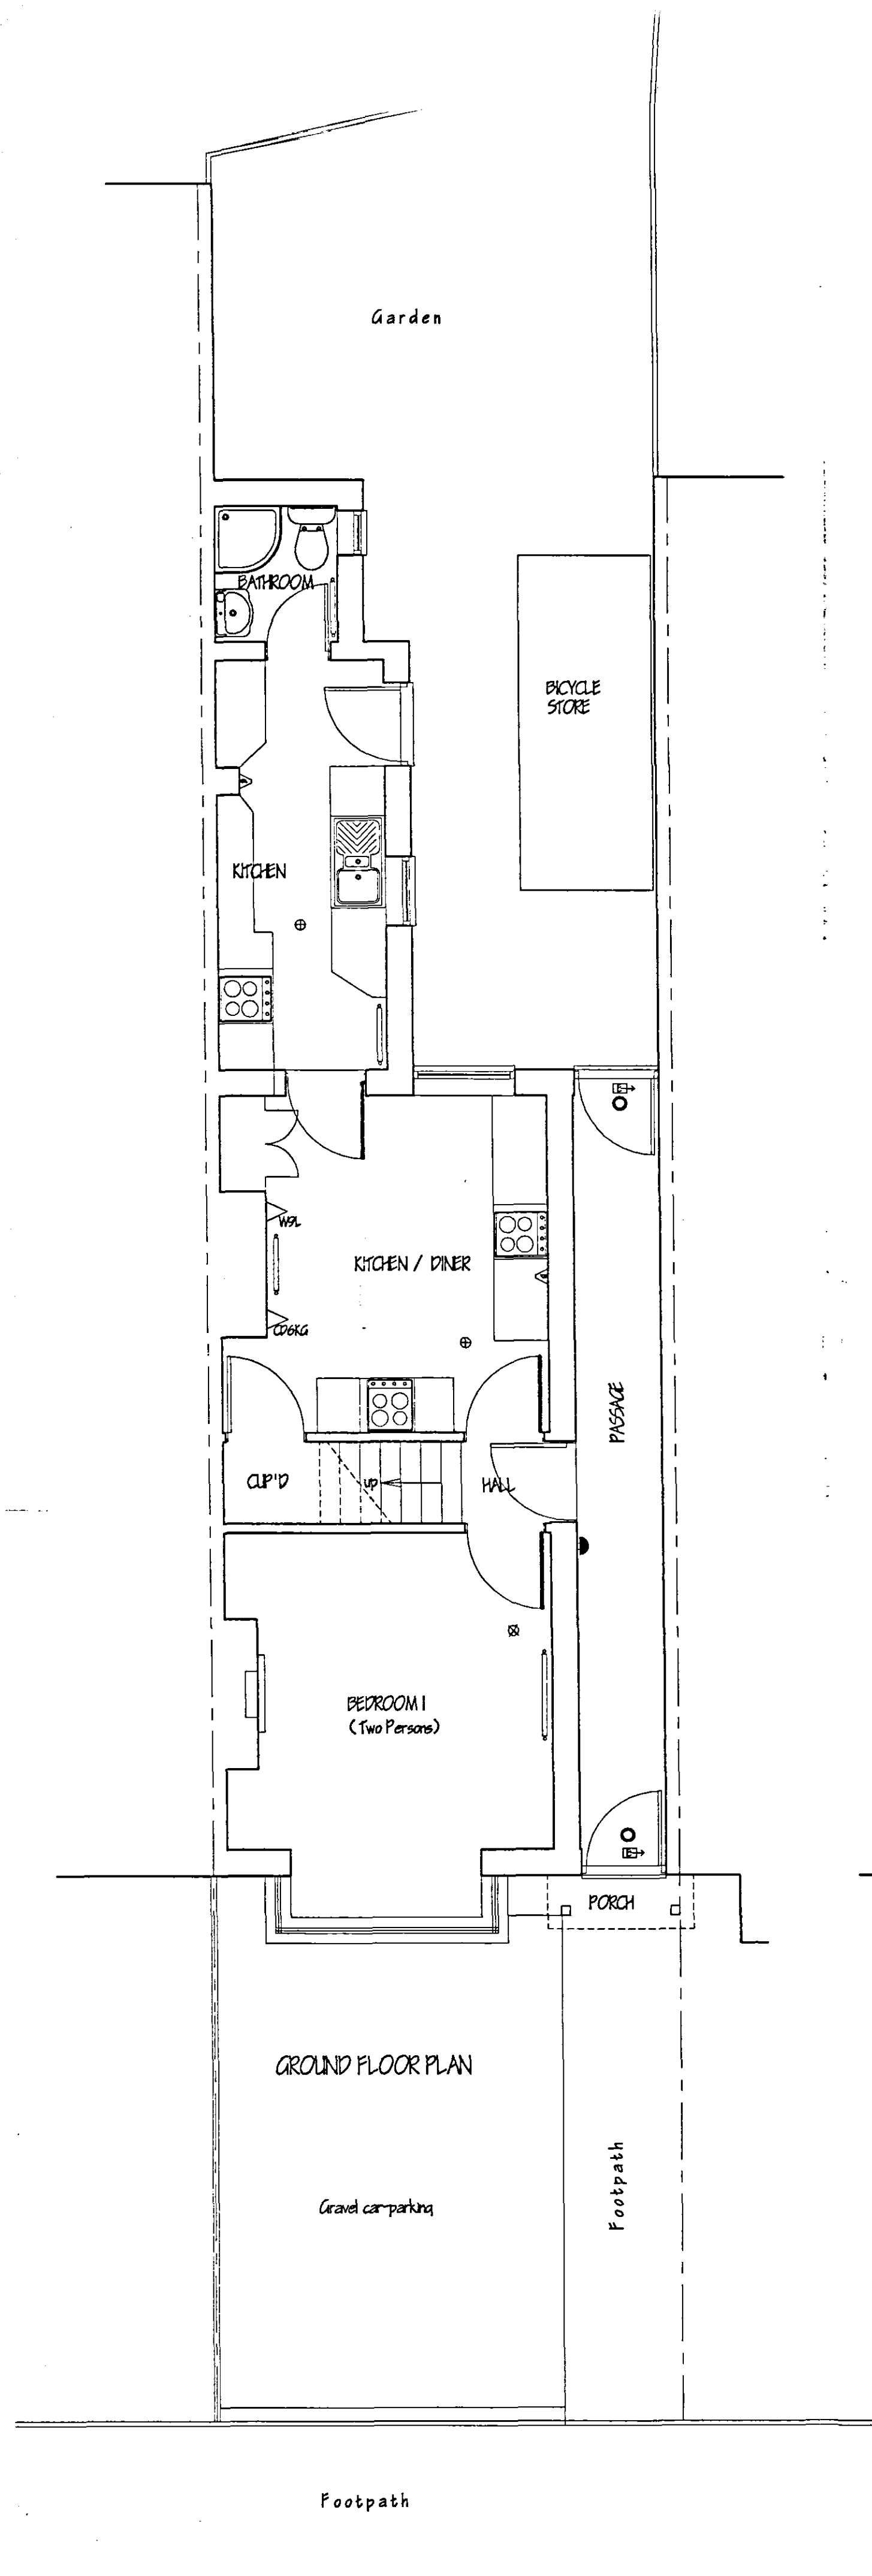

LOCATION PLAN
1/2500

- LEGEND**
- WEL WATER EXTINGUISHER
 - CDKG CARBON DIOXIDE EXTINGUISHER
 - ⊕ HEAT DETECTOR
 - ⊗ SMOKE DETECTOR
 - EMERGENCY LIGHTING
 - ▽ FIRE BLANKET
 - ⊙ BREAK GLASS CALL POINT
 - Ⓓ ALARM SOUNDER
 - ➞ FIRE EXIT DIRECTION SIGN
 - FIRE DOOR FITTED WITH SELF CLOSING DEVICE

SHDC
PLANNING & DEVELOPMENT
17 AUG 2006
Ref. 055810b

AMENDED PLAN
Ref. A1

A. AMEND ROOM DESIGNATION - PLANNING		ALLEN '06
ref:	revision	date
G. R. MERCHANT LTD. LEUNG AMICE FWO ARCHITECTURAL, STRUCTURAL AND LAND DRAINAGE CONSULTANTS 4 Wrights Mews 12A Park Road, Holbeach, Spalding, Lincs. PE12 7EE Tel: 01408 480800 Fax: 01408 428744 E-Mail: gr.merchant@btconnect.com		
Project CHANGE OF USE TO H.M.O 5 KINGS ROAD SPALDING Lincs		
Client G&S PROPERTIES		
Drawing FLOOR PLANS SITE & LOCATION PLANS		
Job Ref.	1403-06	Drawing No. 01A
Date	APRIL '06	Drawn CRM
Scales 1/50 (unless otherwise stated)		
DO NOT SCALE FROM THIS DRAWING This drawing is copyright and may not be altered, copied, photographed or used for any other purpose other than that for which it is issued. The General Contractor is to check all dimensions on site and report any discrepancies to the Architect. All details shown on this drawing including foundations are based upon typical site conditions related to the area. No responsibility can be accepted for unusual conditions which may be discovered during construction unless reported to the Architect on that design arrangements are considered. The full services are recommended in respect of foundations to establish specific site conditions before foundation work is undertaken. This drawing is issued in the absence of information contained and does not purport to provide a full specification of the work. It is issued for the purpose of obtaining Planning / Building Regulations approval. This drawing must not be used as a contract document alone. The works will not be expected or intended on site to be Merchant or any representative thereof. It is the client or their appointed agents responsibility to ensure that the drawing is issued in accordance with the relevant Building Regulations and that the drawing is issued in accordance with the relevant Building Regulations and that the drawing is issued in accordance with the relevant Building Regulations.		