






Front Elevation (E)
Scale: 1:100

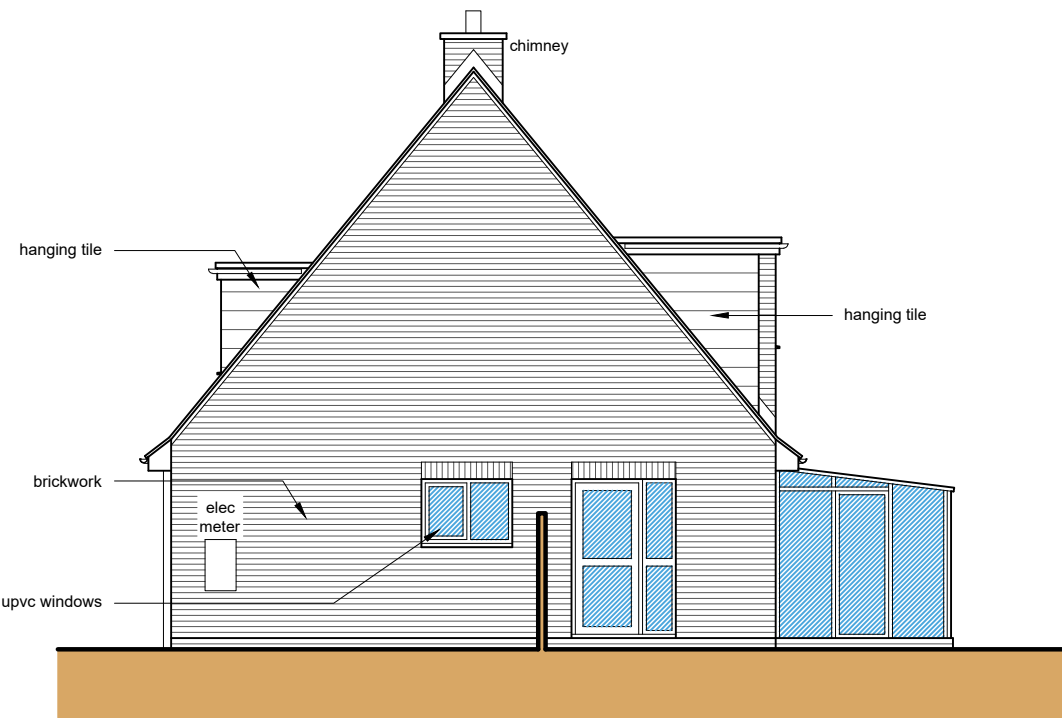


Side Elevation (N)
Scale: 1:100

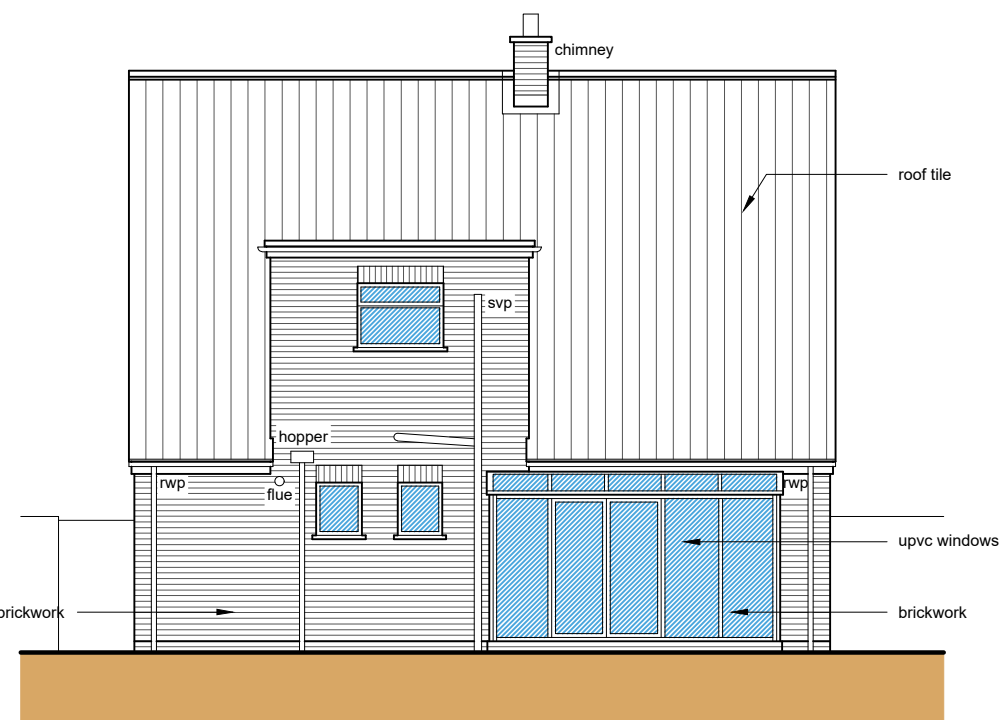


Rear Elevation (W)
Scale: 1:100

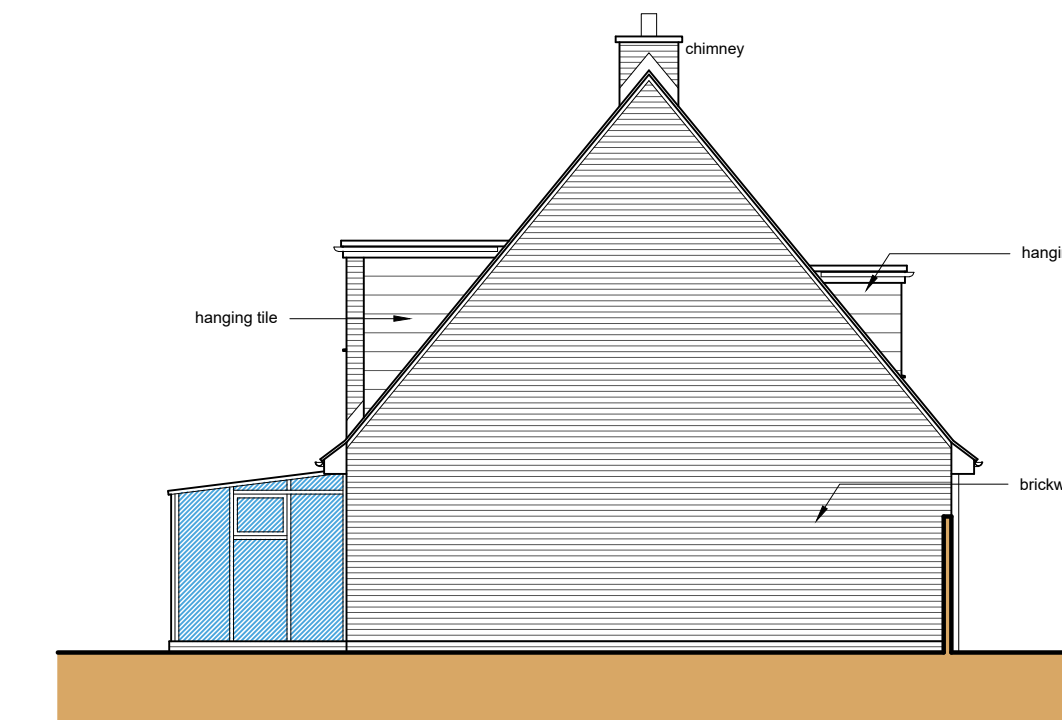


Side Elevation (S)
Scale: 1:100

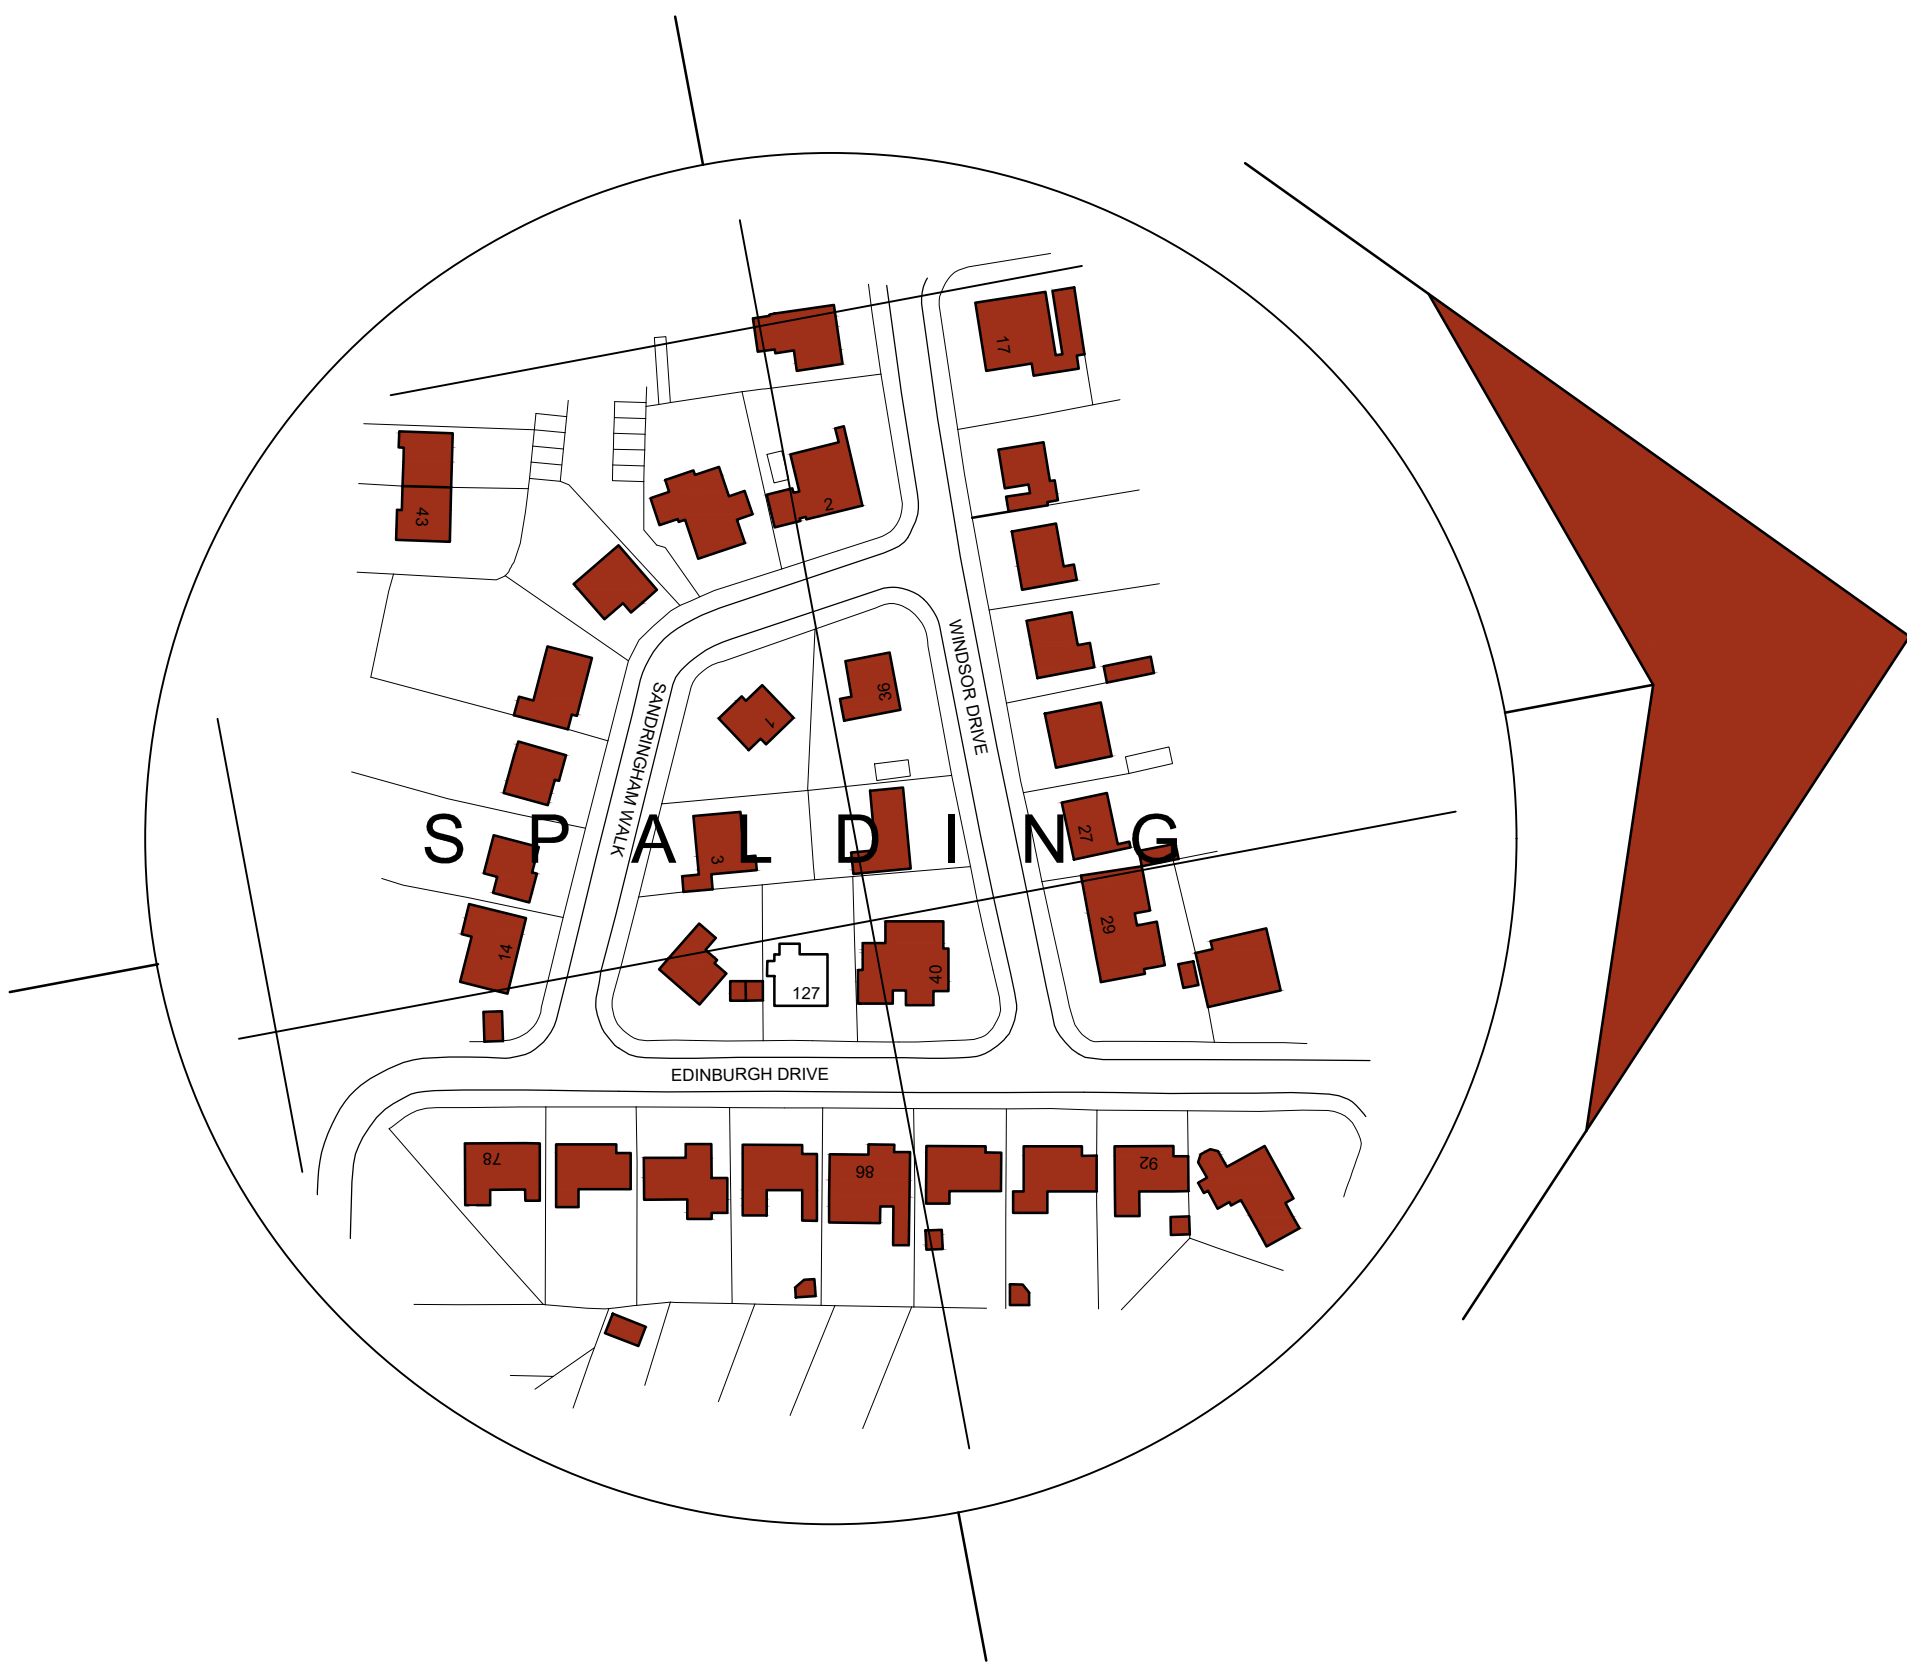


Location Plan
Scale: 1:1250

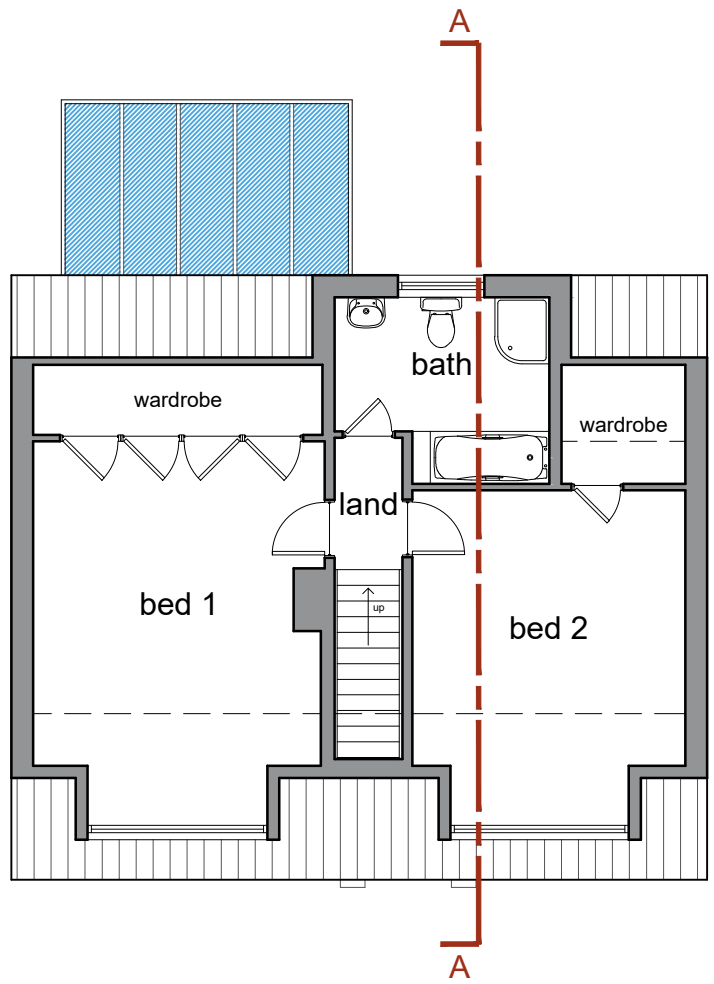

First Floor Plan
Scale: 1:100

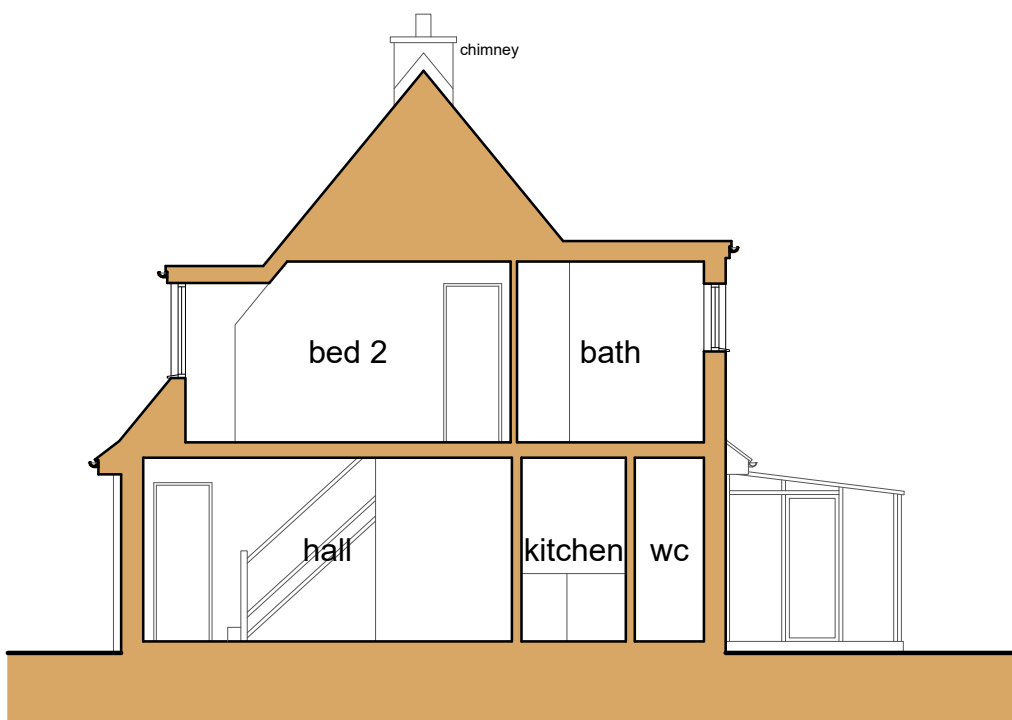


Section A-A
Scale: 1:100

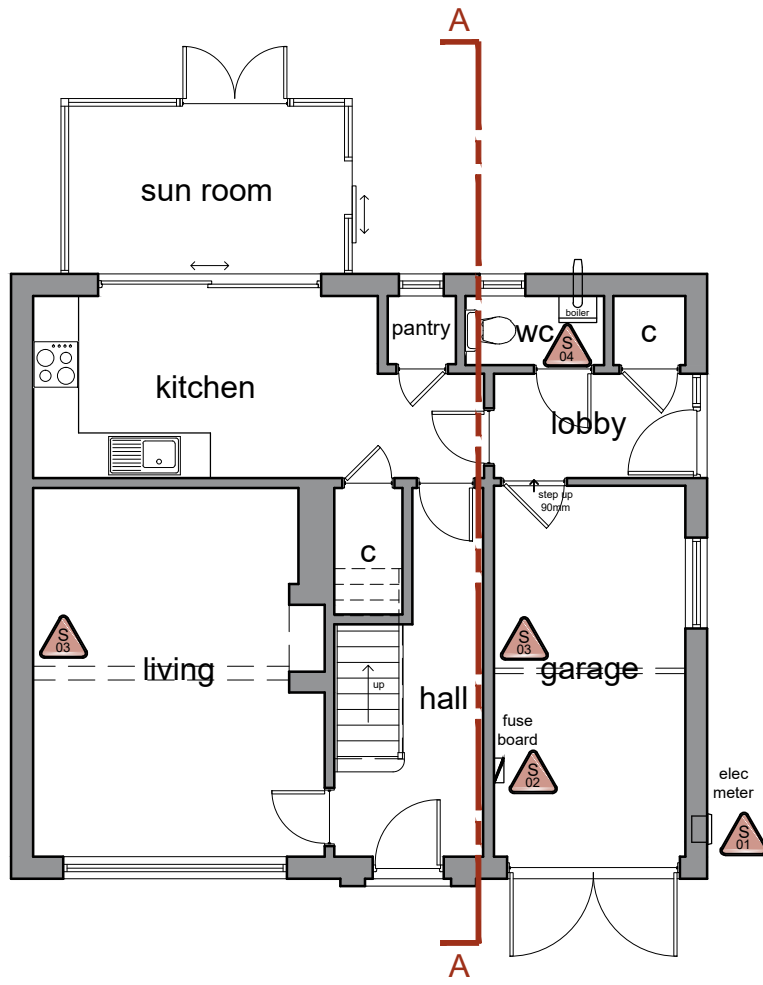

Ground Floor Plan
Scale: 1:100

SITE PLAN KEY

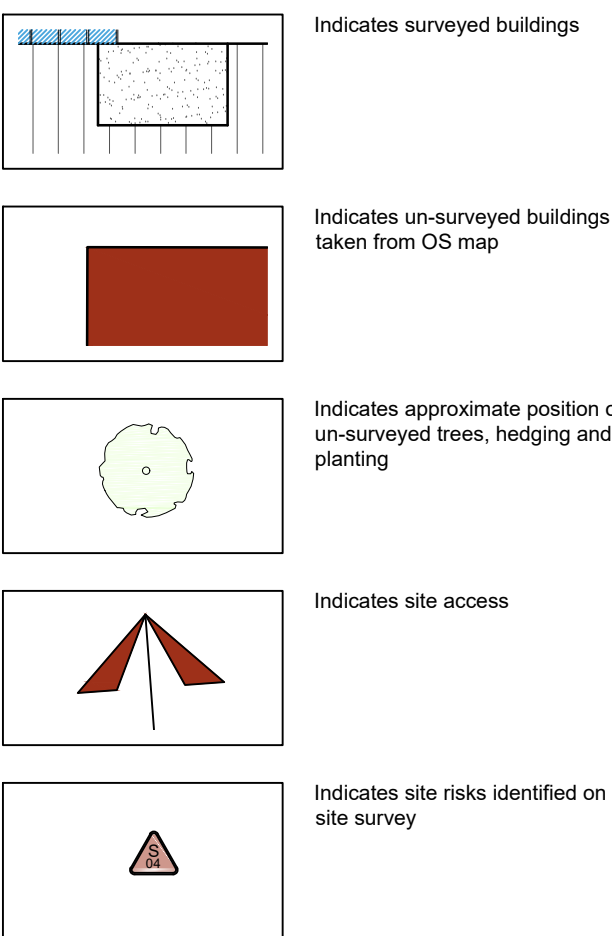

Site Plan
Scale: 1:200

- General Notes
1. All dimensions are shown in 'mm' unless otherwise stated.
 2. The contractor, sub-contractors and suppliers must verify all dimensions on site prior to the commencement of any work.
 3. This drawing is to be read in conjunction with all relevant engineers and specialist sub-contractors drawings and specifications.
 4. Any discrepancies are to be brought to the designers attention.

SITE RISK NOTIFICATION KEY

To be used with reference to the accompanying Project Risk Register

S01	Electric Meter	S02	Fuse Board
S03	Structural Support	S04	Boiler
S05	Manhole	S06	Well
S07	Overhead cable		

Status

FOR COMMENT

SWANN EDWARDS
ARCHITECTURE
Swann Edwards Architecture Limited, Black Barn, Fen Road,
Guyhirn, Wisbech, Cambs. PE13 4AA
t 01945 450694 e info@swannedwards.co.uk w www.swannedwards.co.uk

Job Title Proposed Extension & Alterations 127 Edinburgh Drive, Spalding, PE11 2RT For: Mr L. Scotney	Date May 2024	Drawn by SHe Checked by GT
Drawing Title Survey Drawing	Job No. SE-2112 Dwg No. 100	Sheet Size A1 Revision