



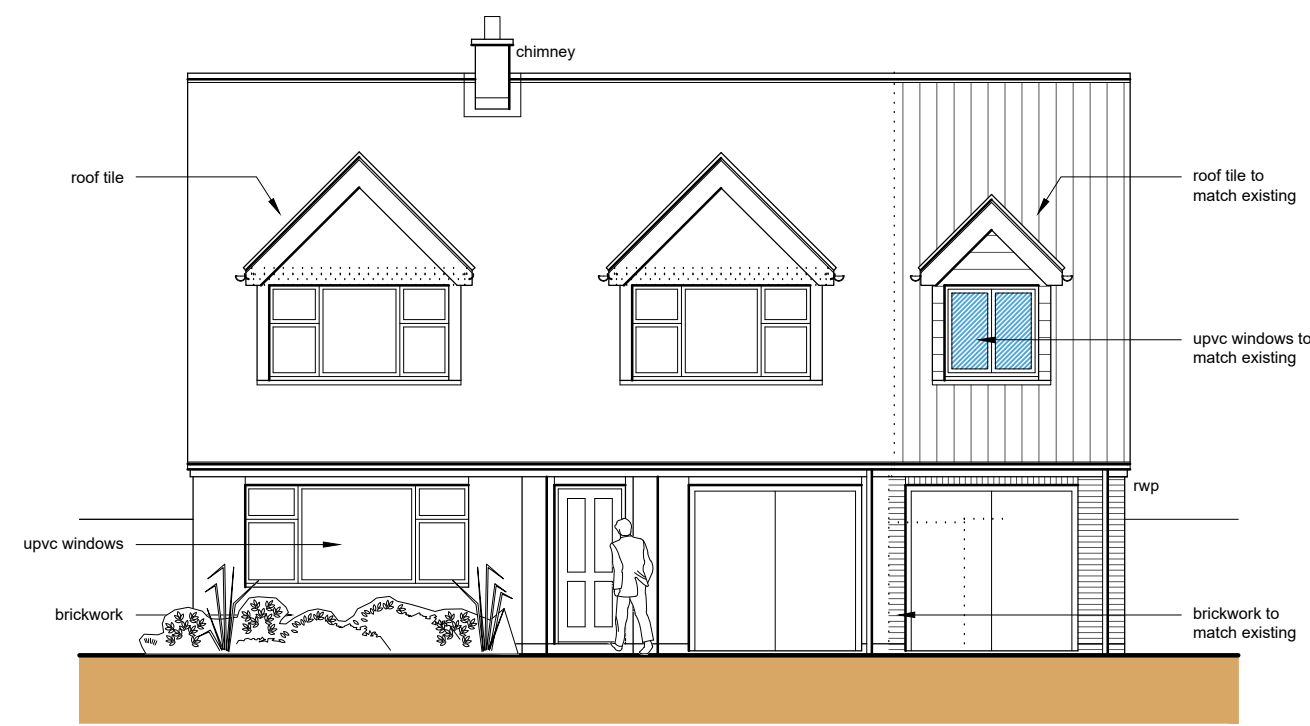


Front Elevation (E)
Scale: 1:100




Side Elevation (N)
Scale: 1:100

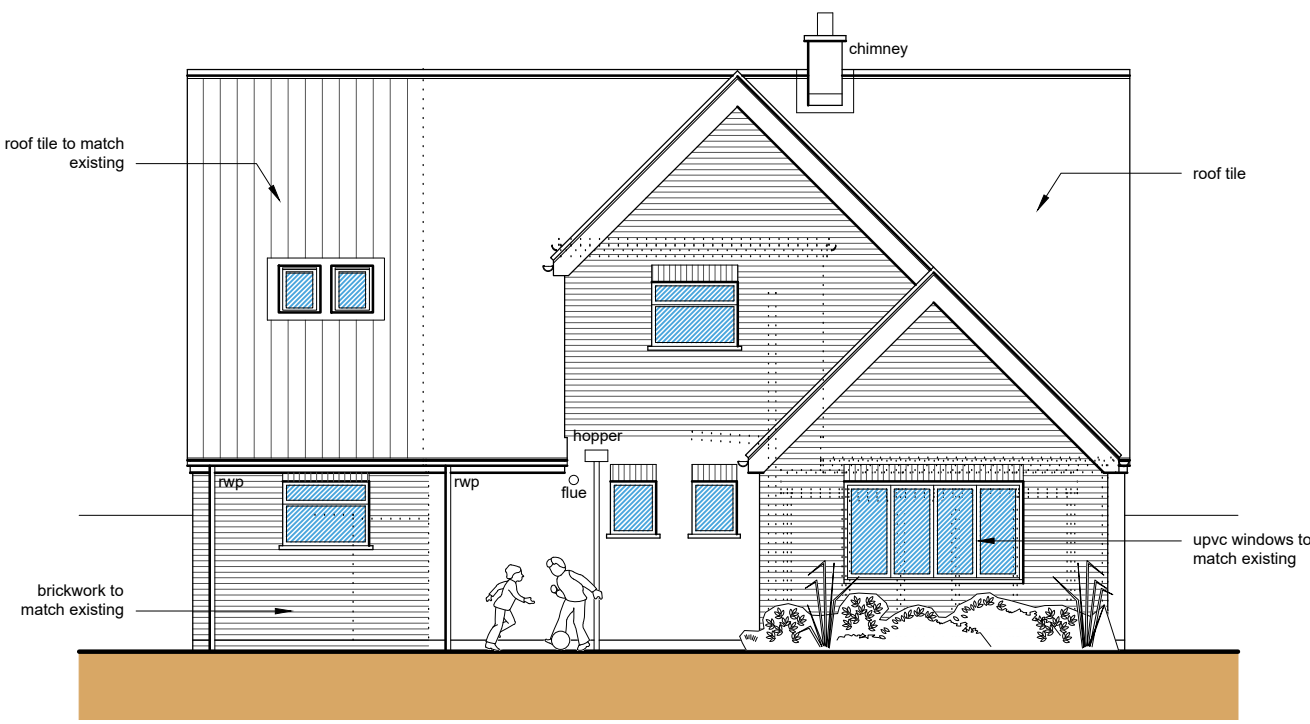


Rear Elevation (W)
Scale: 1:100

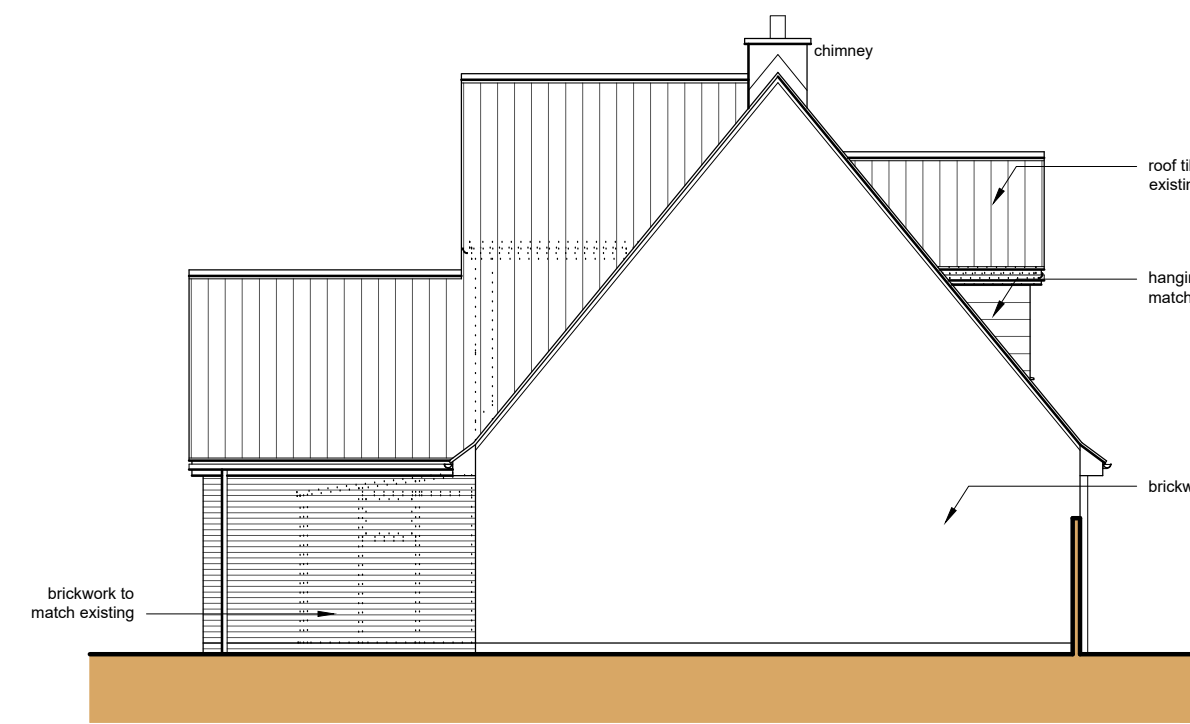


Side Elevation (S)
Scale: 1:100

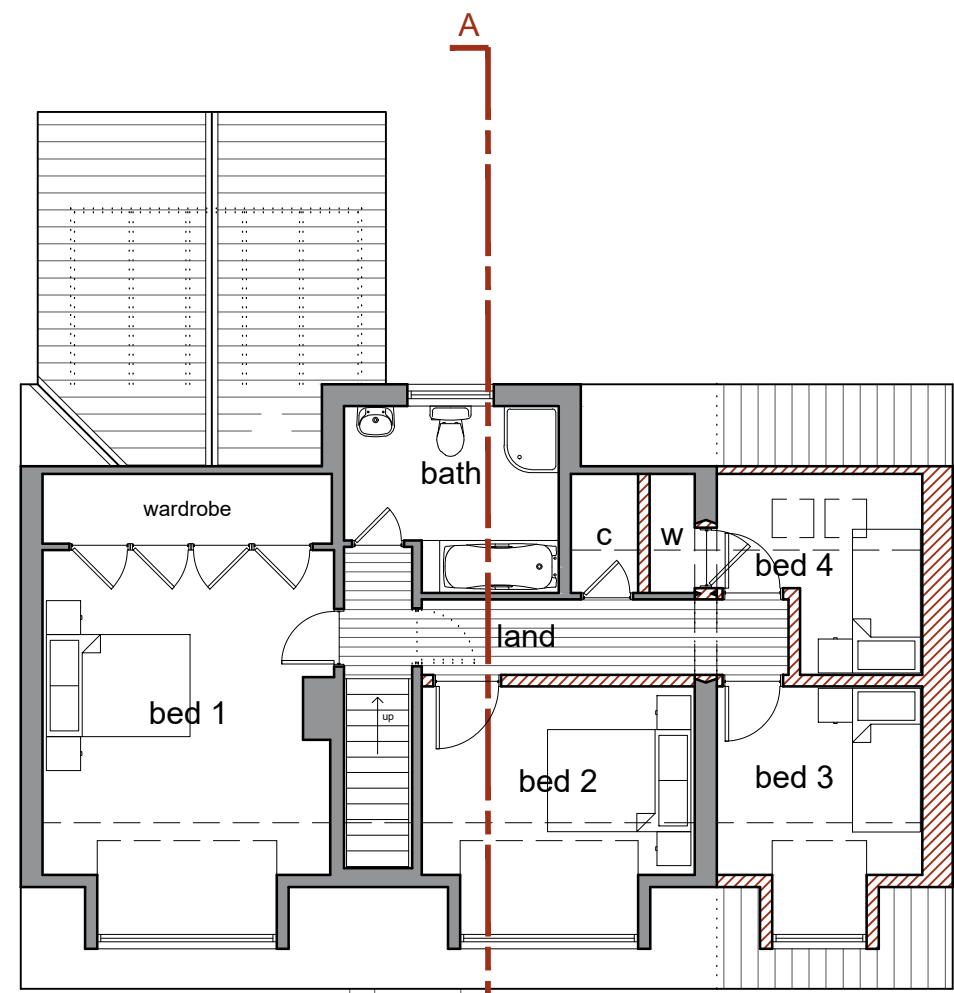

First Floor Plan
Scale: 1:100


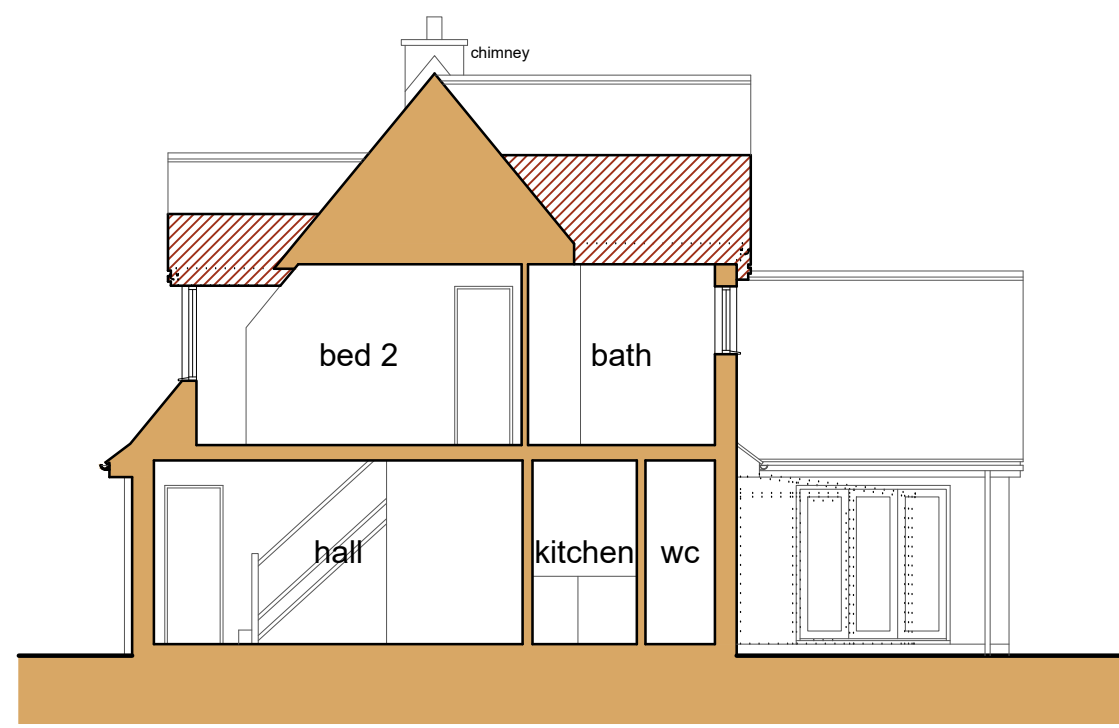


Section A-A
Scale: 1:100

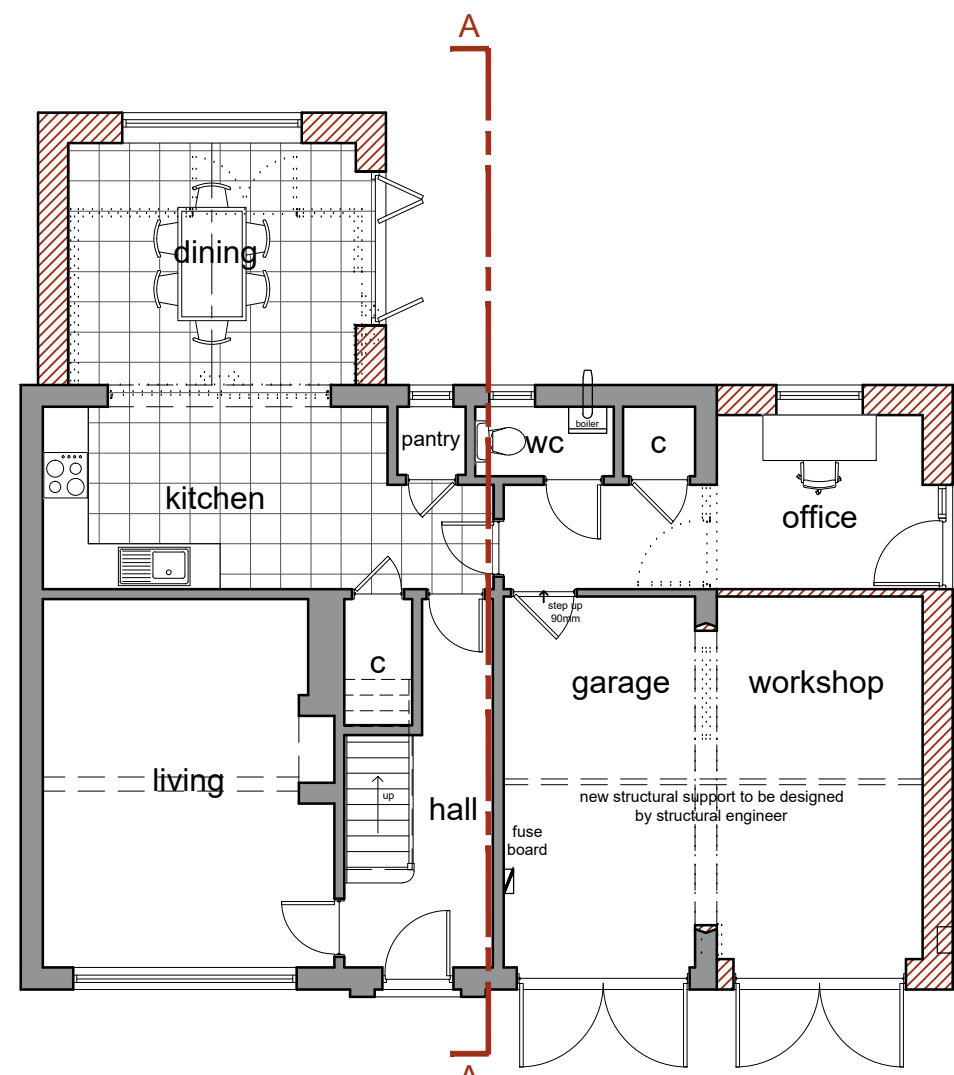


Ground Floor Plan
Scale: 1:100

WALL KEY

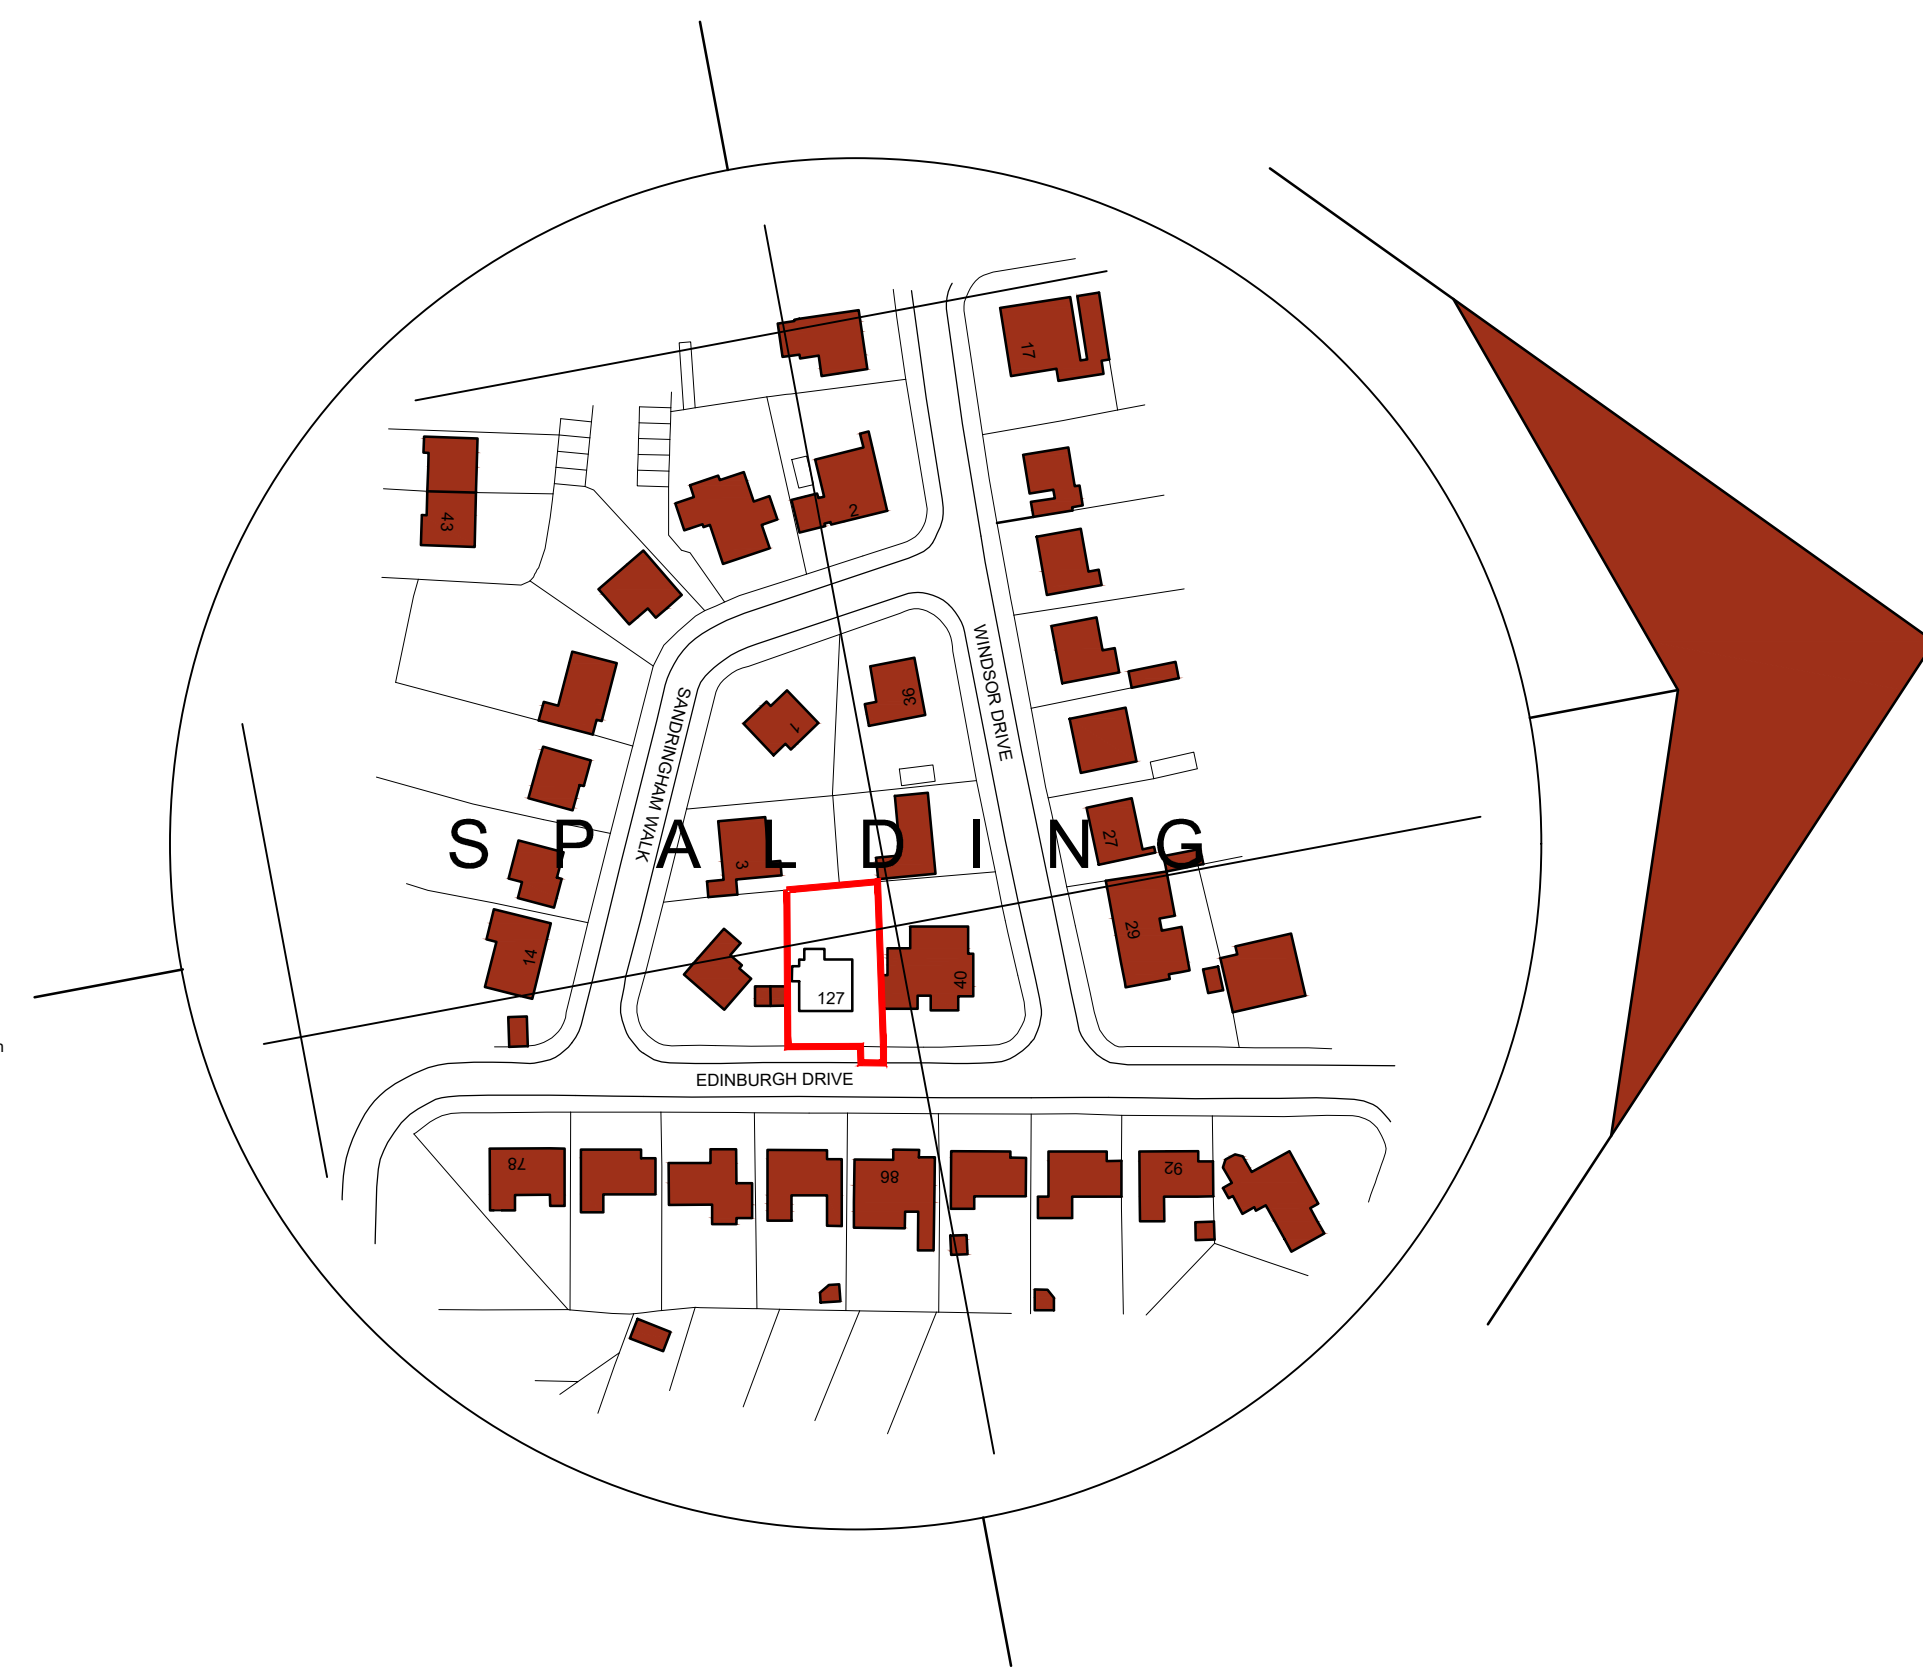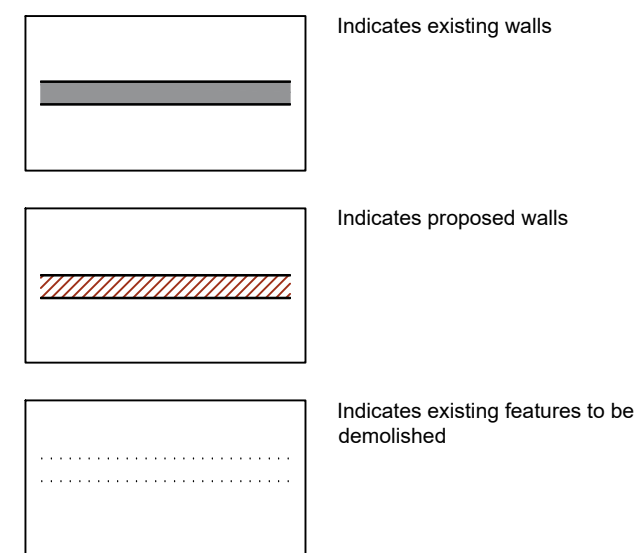

Location Plan
Scale: 1:1250

SITE PLAN KEY

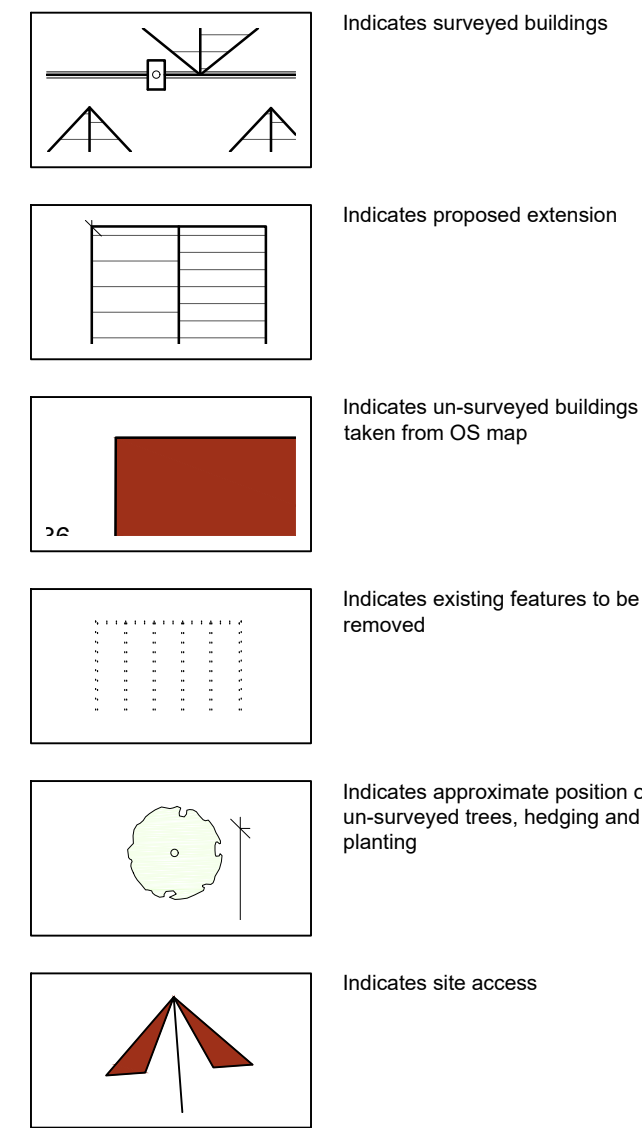

Site Plan
Scale: 1:200

- General Notes
1. All dimensions are shown in 'mm' unless otherwise stated.
 2. The contractor, sub-contractors and suppliers must verify all dimensions on site prior to the commencement of any work.
 3. This drawing is to be read in conjunction with all relevant engineers and specialist sub-contractors drawings and specifications.
 4. Any discrepancies are to be brought to the designers attention.

Revisions		
A	June 2024	Dimensions added to all boundaries following request from planners

Status

PLANNING



Swann Edwards Architecture Limited, Black Barn, Fen Road, Guyhirn, Wisbech, Cambs. PE13 4AA
t 01945 450694 e info@swannedwards.co.uk w www.swannedwards.co.uk

Job Title		Date		Drawn by	
Proposed Extension & Alterations		June 2024		SHe	
127 Edinburgh Drive, Spalding, PE11 2RT				Checked by RS	
For: Mr L Scotney					
Drawing Title		Job No.		Sheet Size	
Planning Drawing		SE-2112		A1	
		Dwg No.		Revision	
		PP1000		A	