


South East ELEVATION 1:100


North West ELEVATION

North East ELEVATION


South West ELEVATION

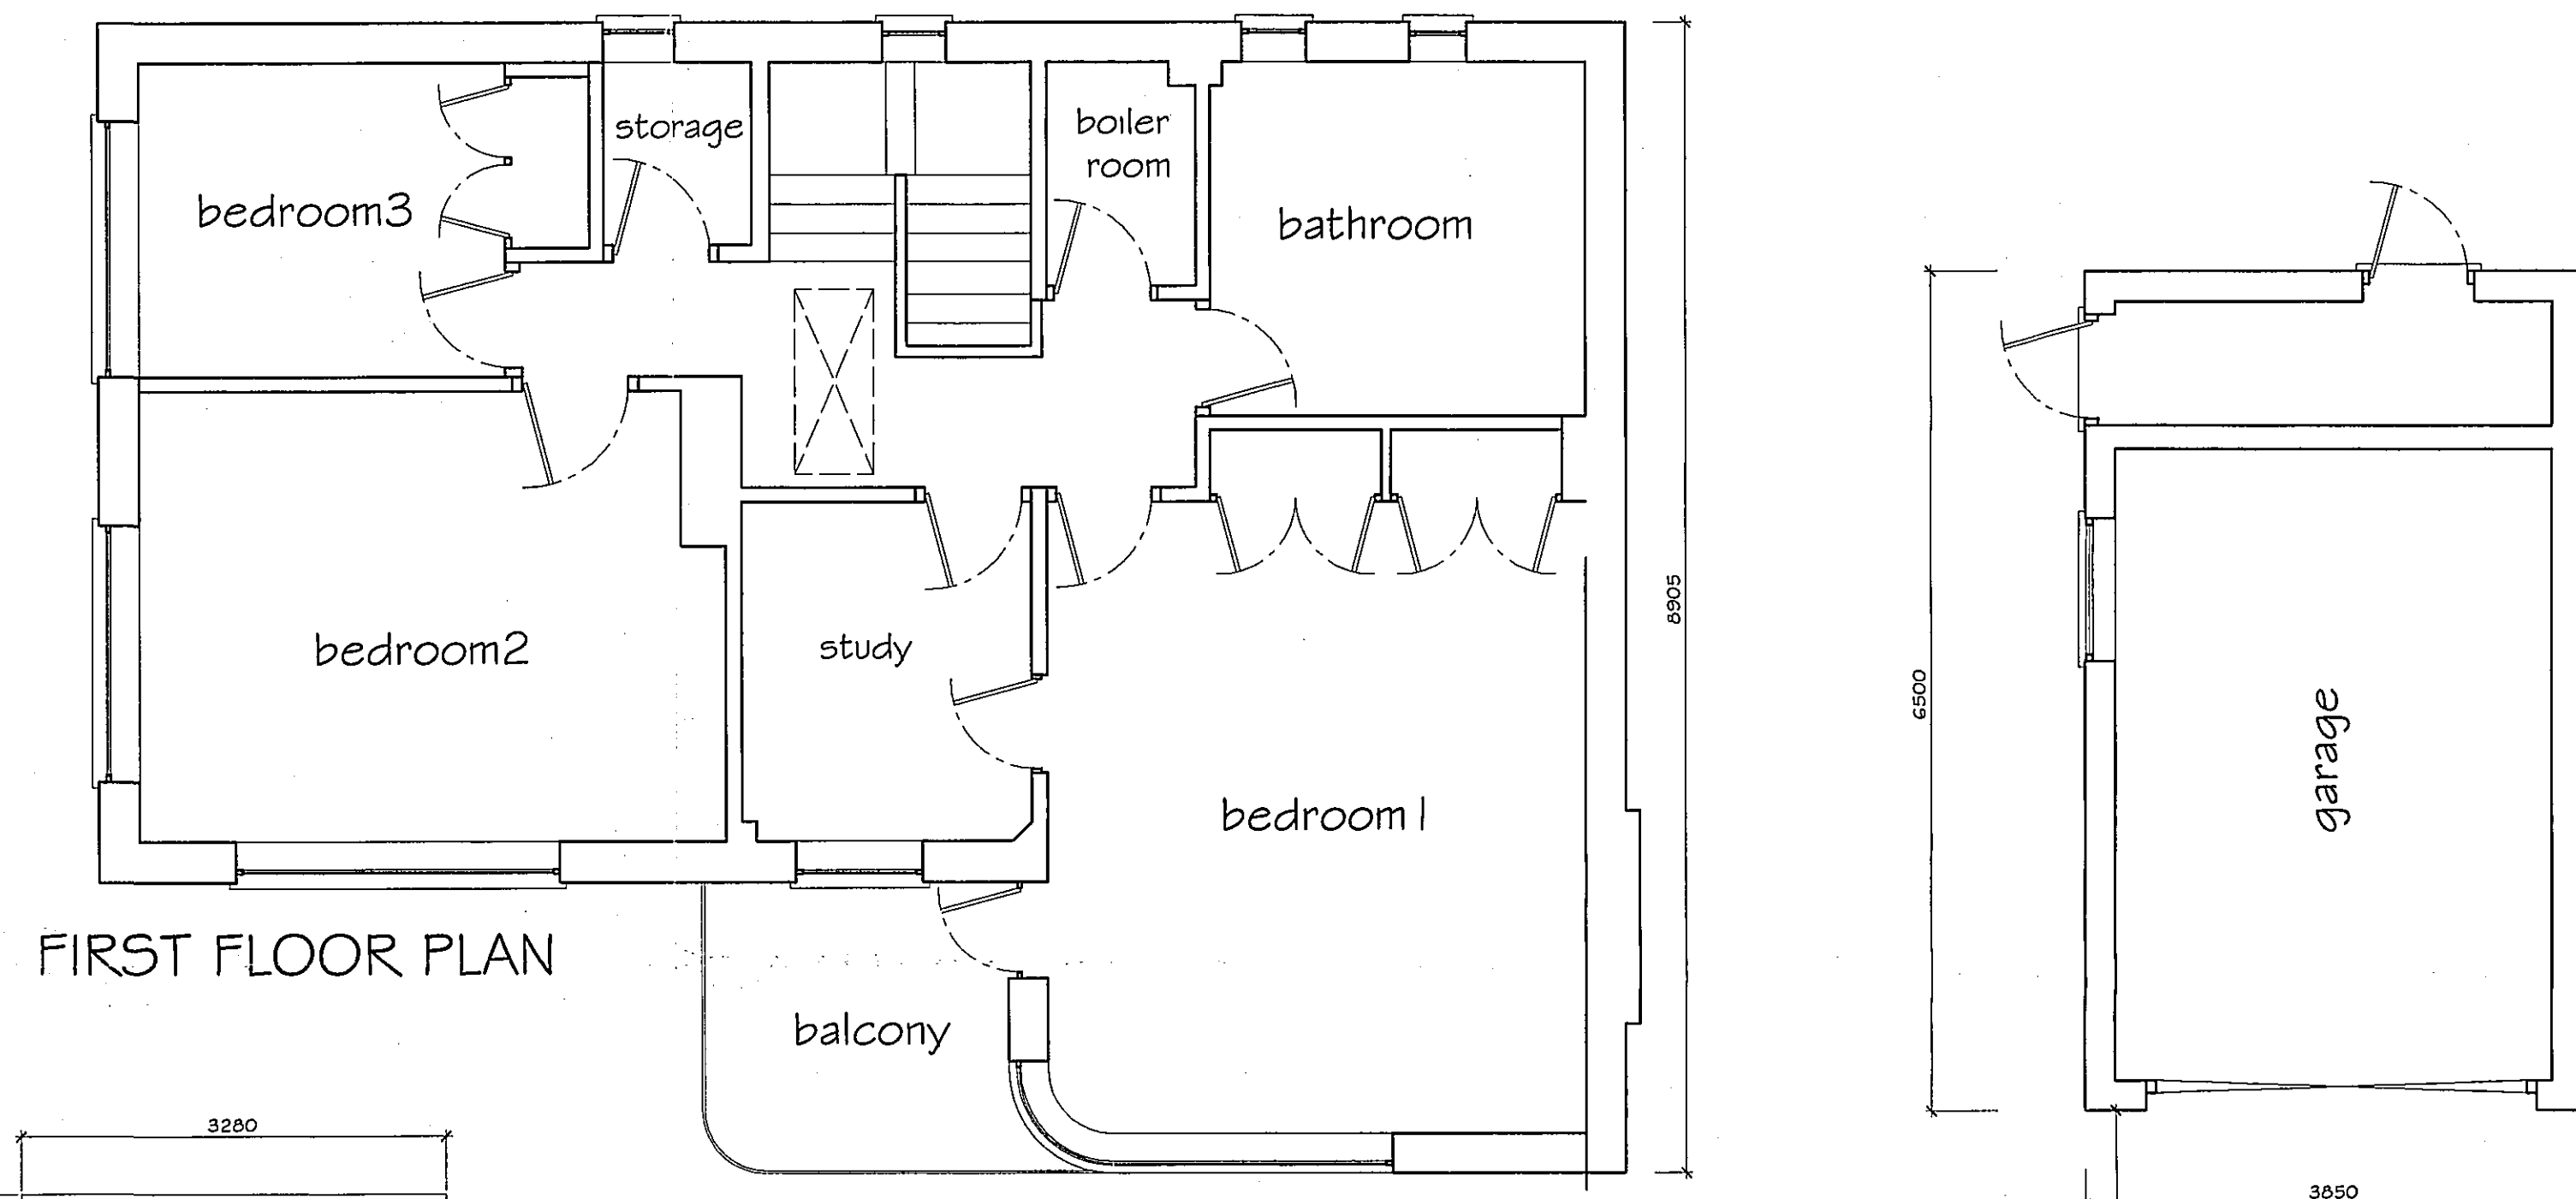

FIRST FLOOR PLAN

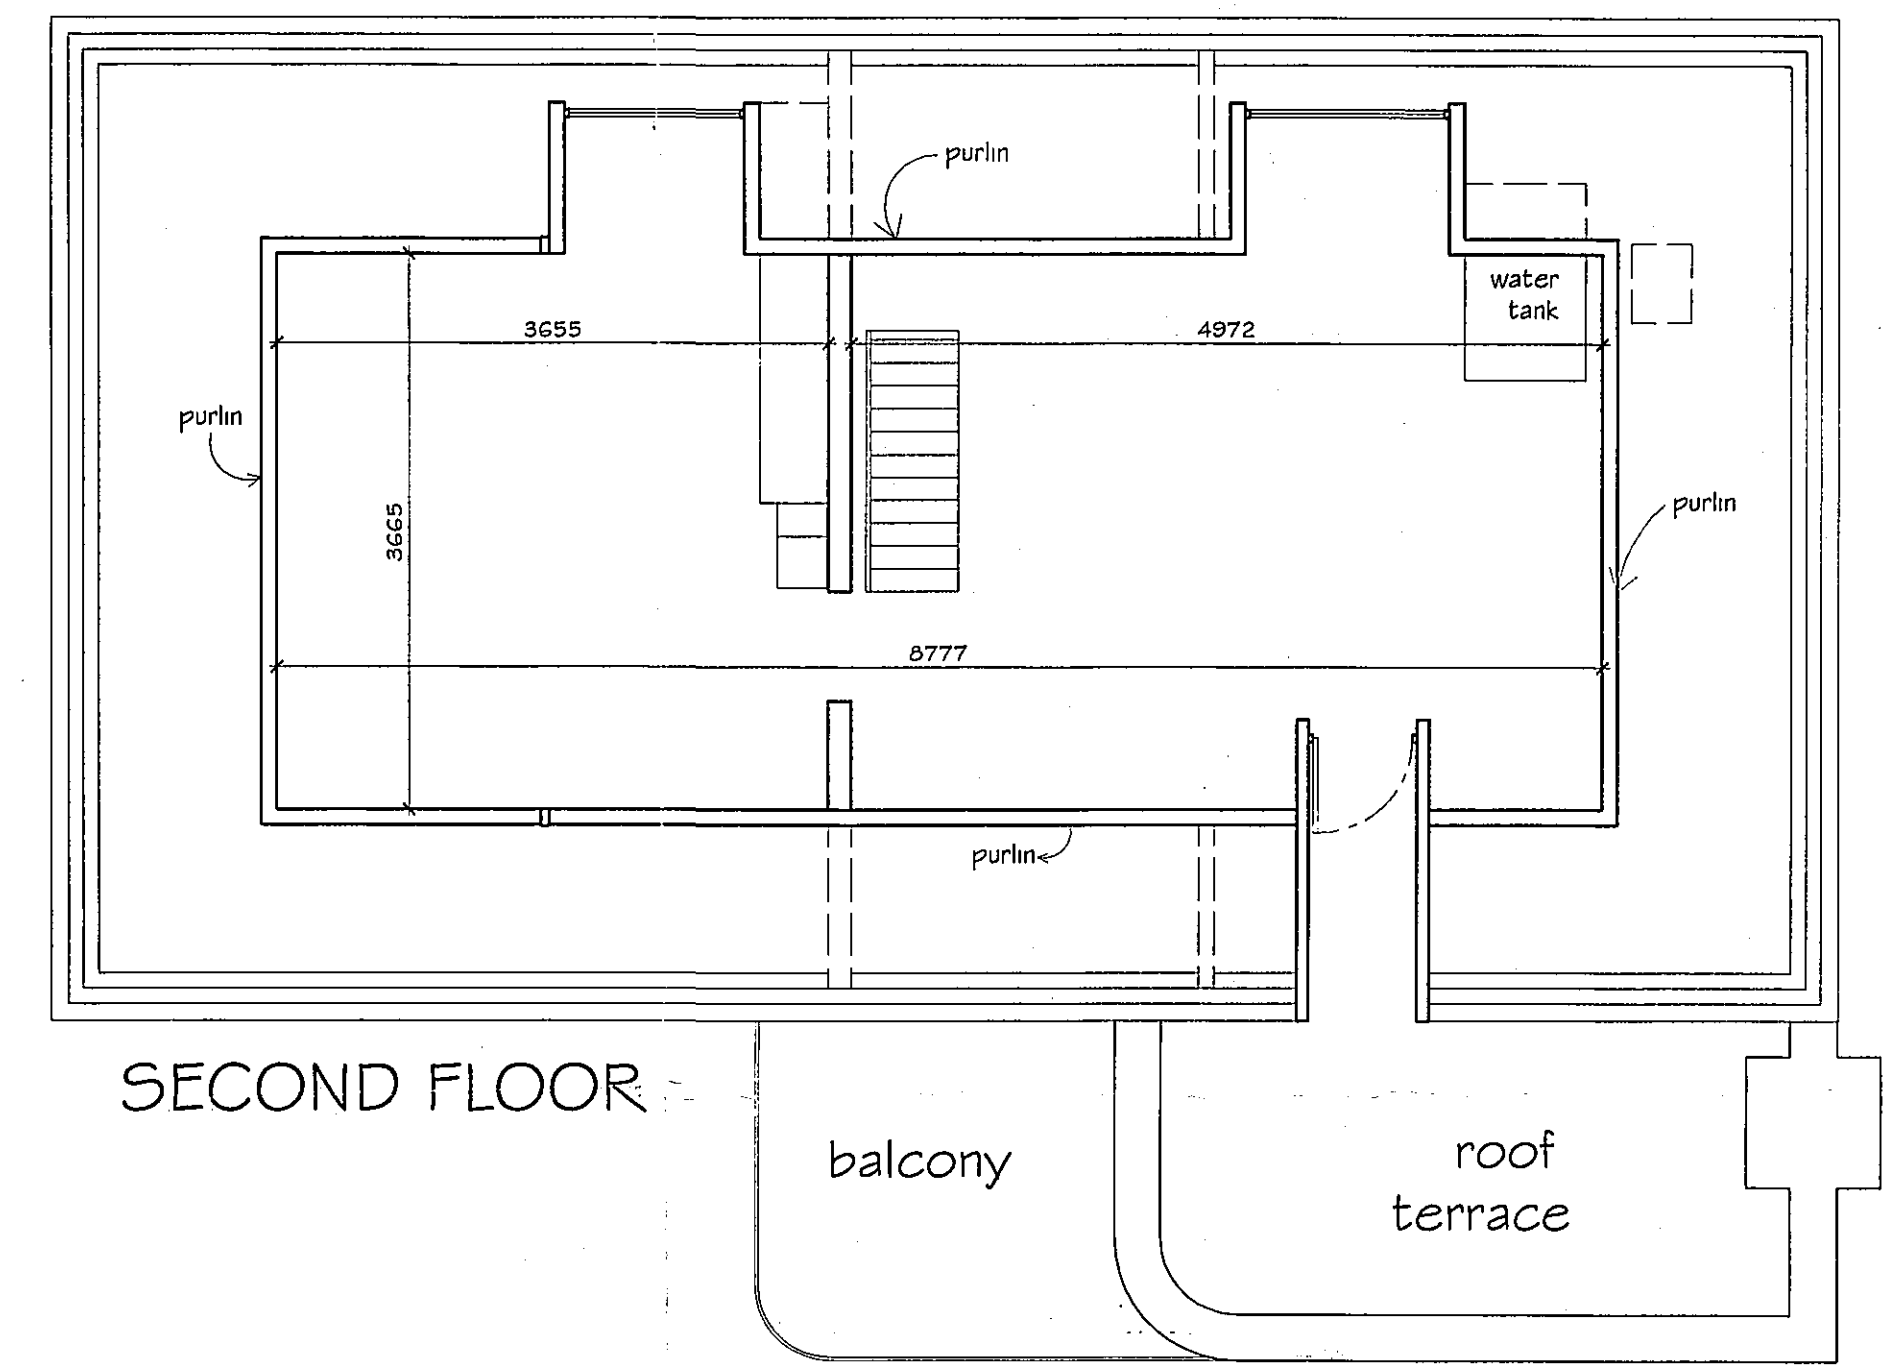

SECOND FLOOR

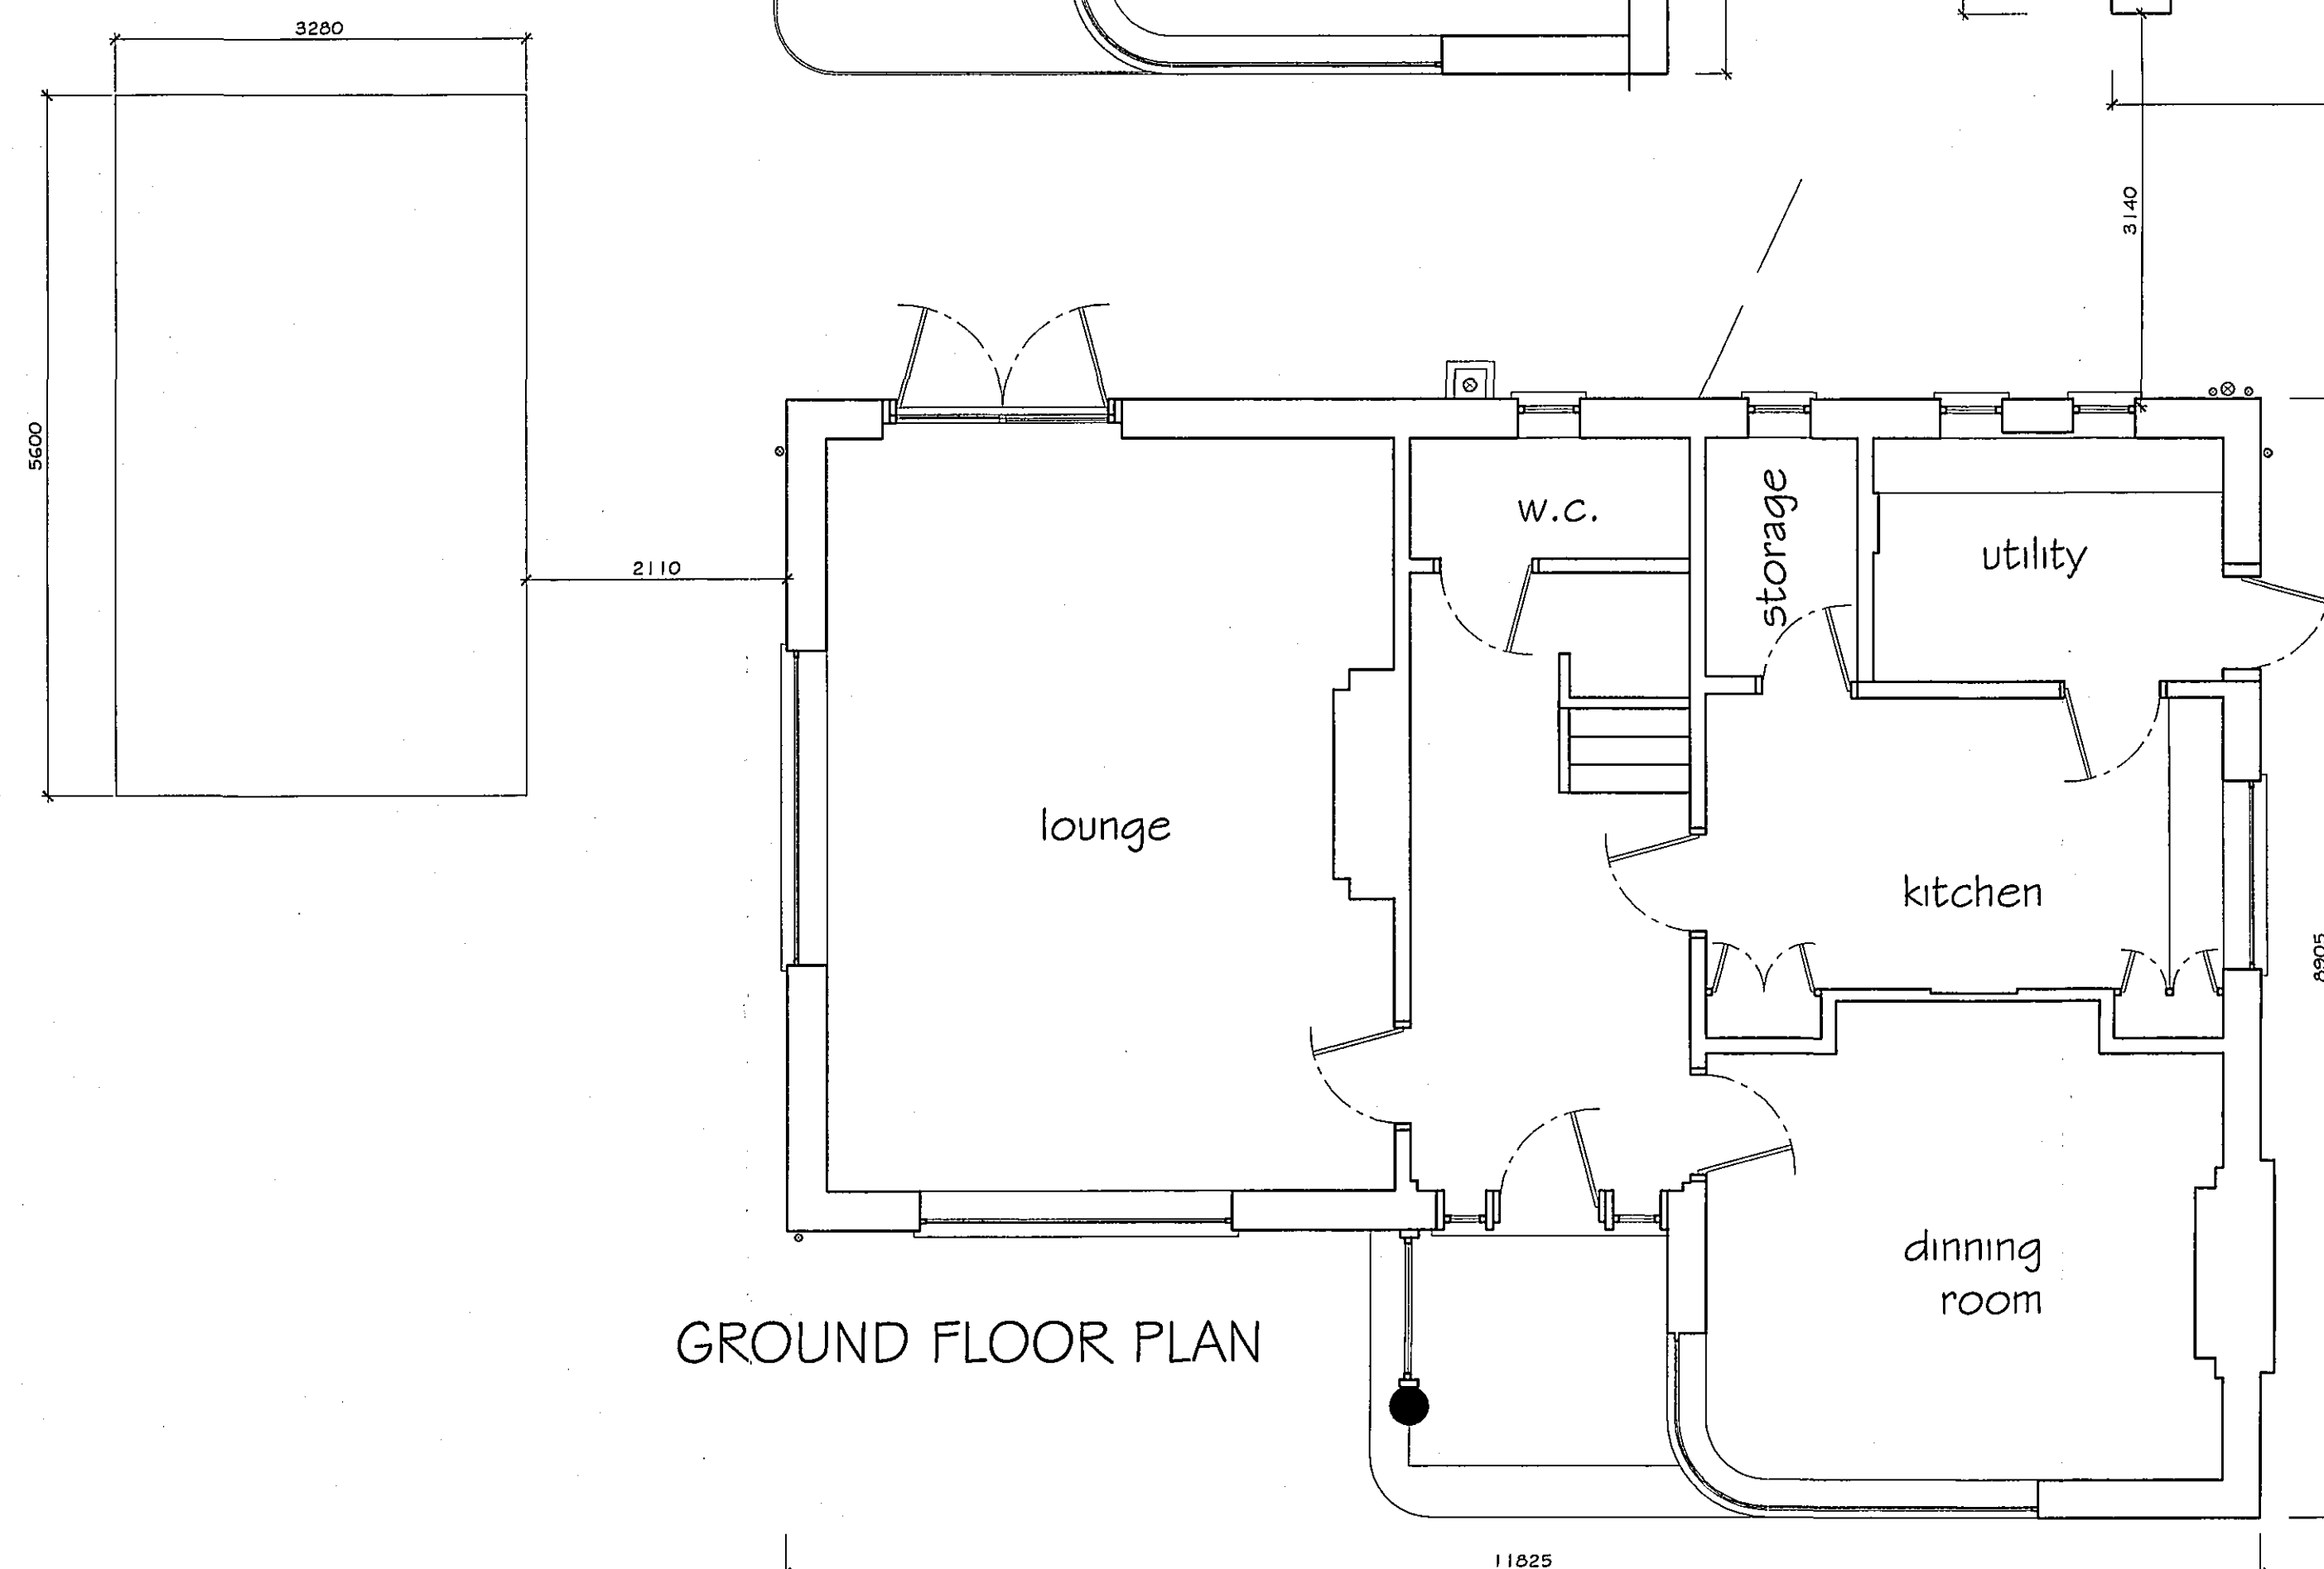

GROUND FLOOR PLAN

**DETERMINED
PLAN**

SHOC
Planning & Development
27 APR 2005
Ref: 0560105

ISSUE	DESCRIPTION	APPR'd	DATE
PODDINGTONS Architectural Design Consultants Est. 1969 Unit 7, The Flaxmill, Flaxmill Lane, Pinchbeck, Spalding, Lincs. PE11 5XQ Tel: (01775) 720855 Fax: (01775) 720877			
Client:	MR. C. WENHAM		
Project:	Alteration and Extension of Dwelling CARLYON HOUSE SPALDING		
Drawing:	PLANS AND ELEVATIONS as Existing		
Drawn: A.A.A.	Scale: N/A	Date: JAN 05	Checked/Approved:
DWG. No.	3220-001		ISSUE.