




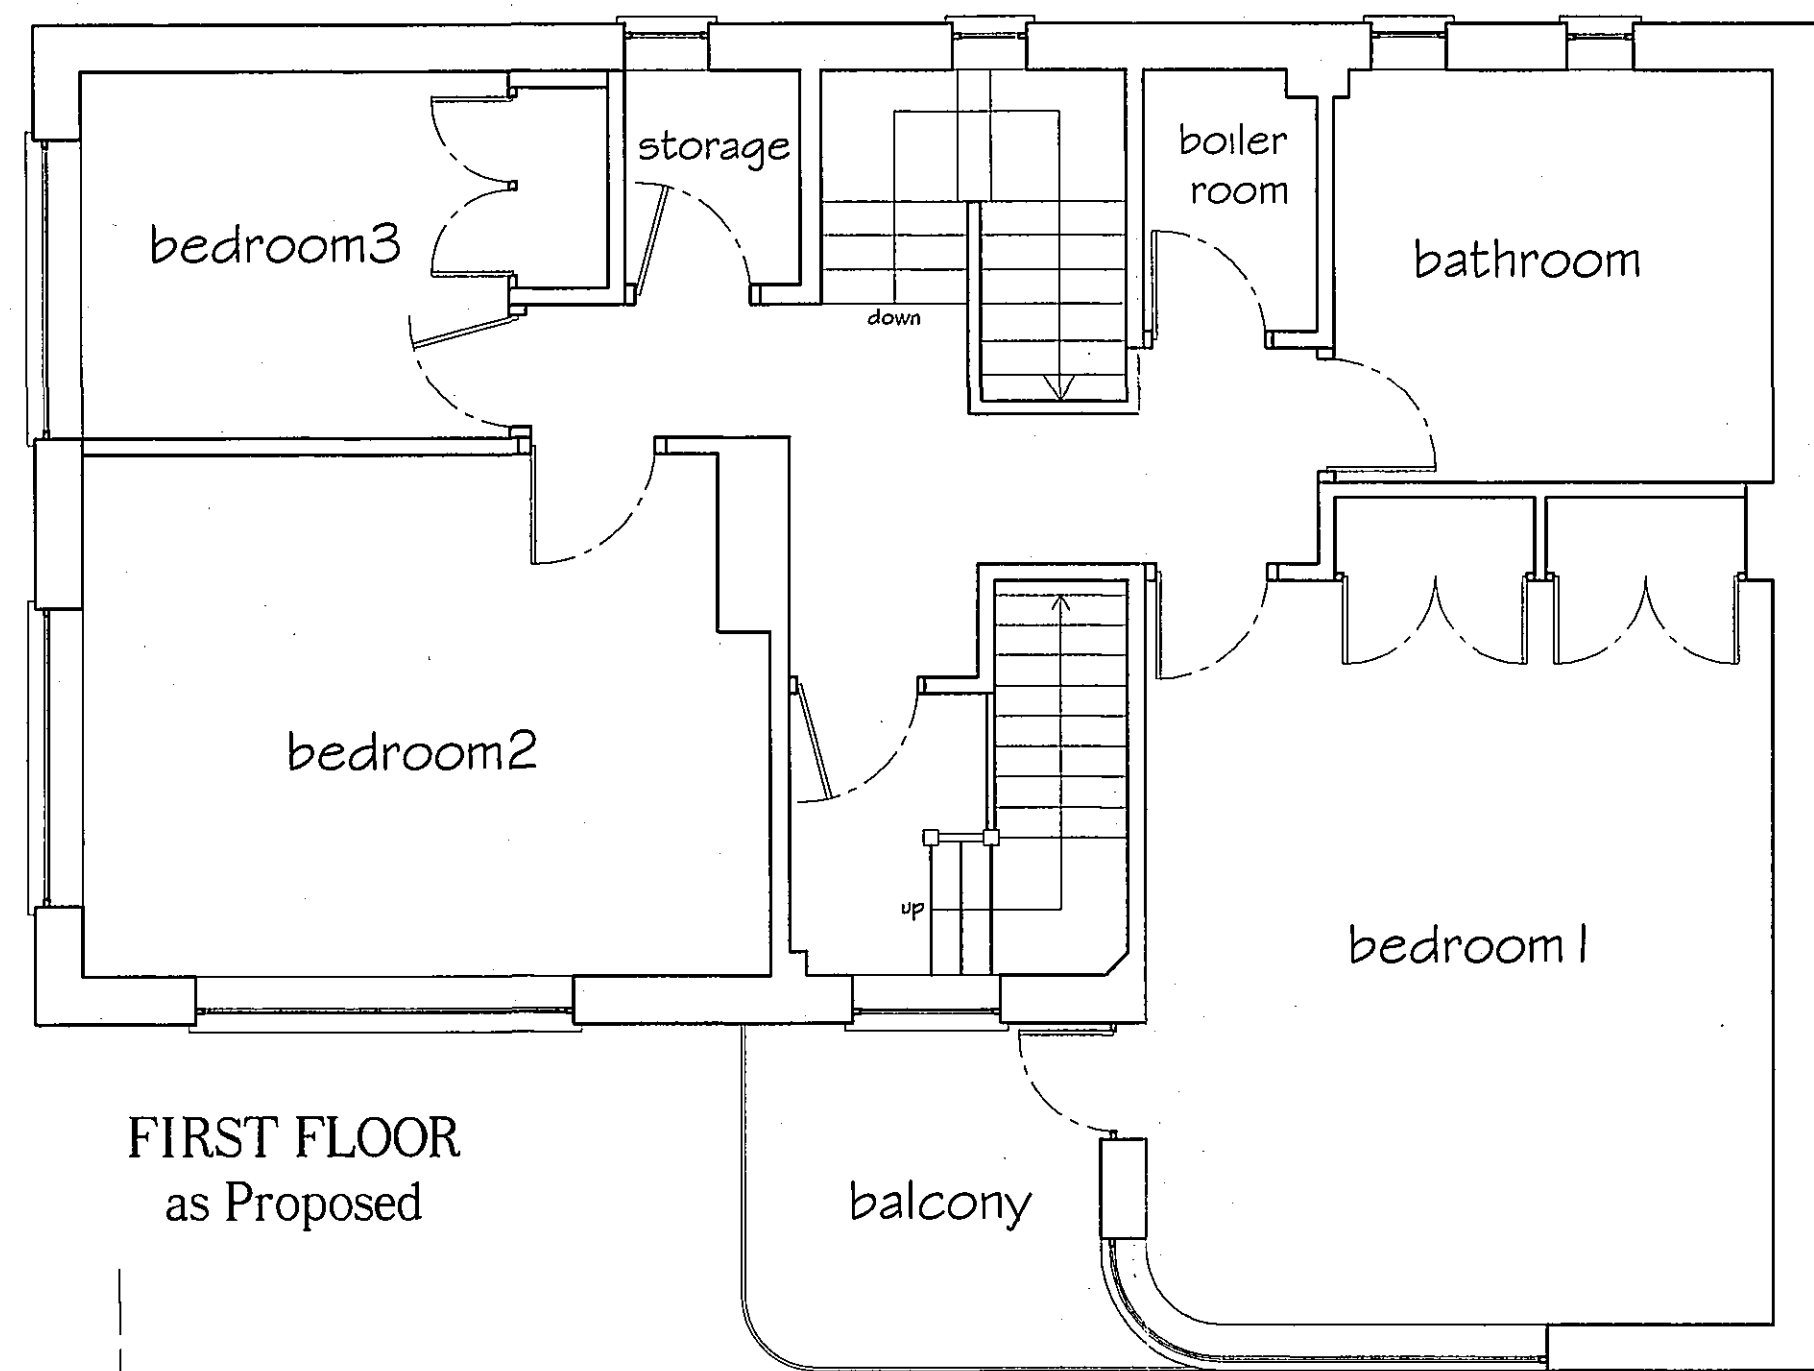

FIRST FLOOR
as Proposed

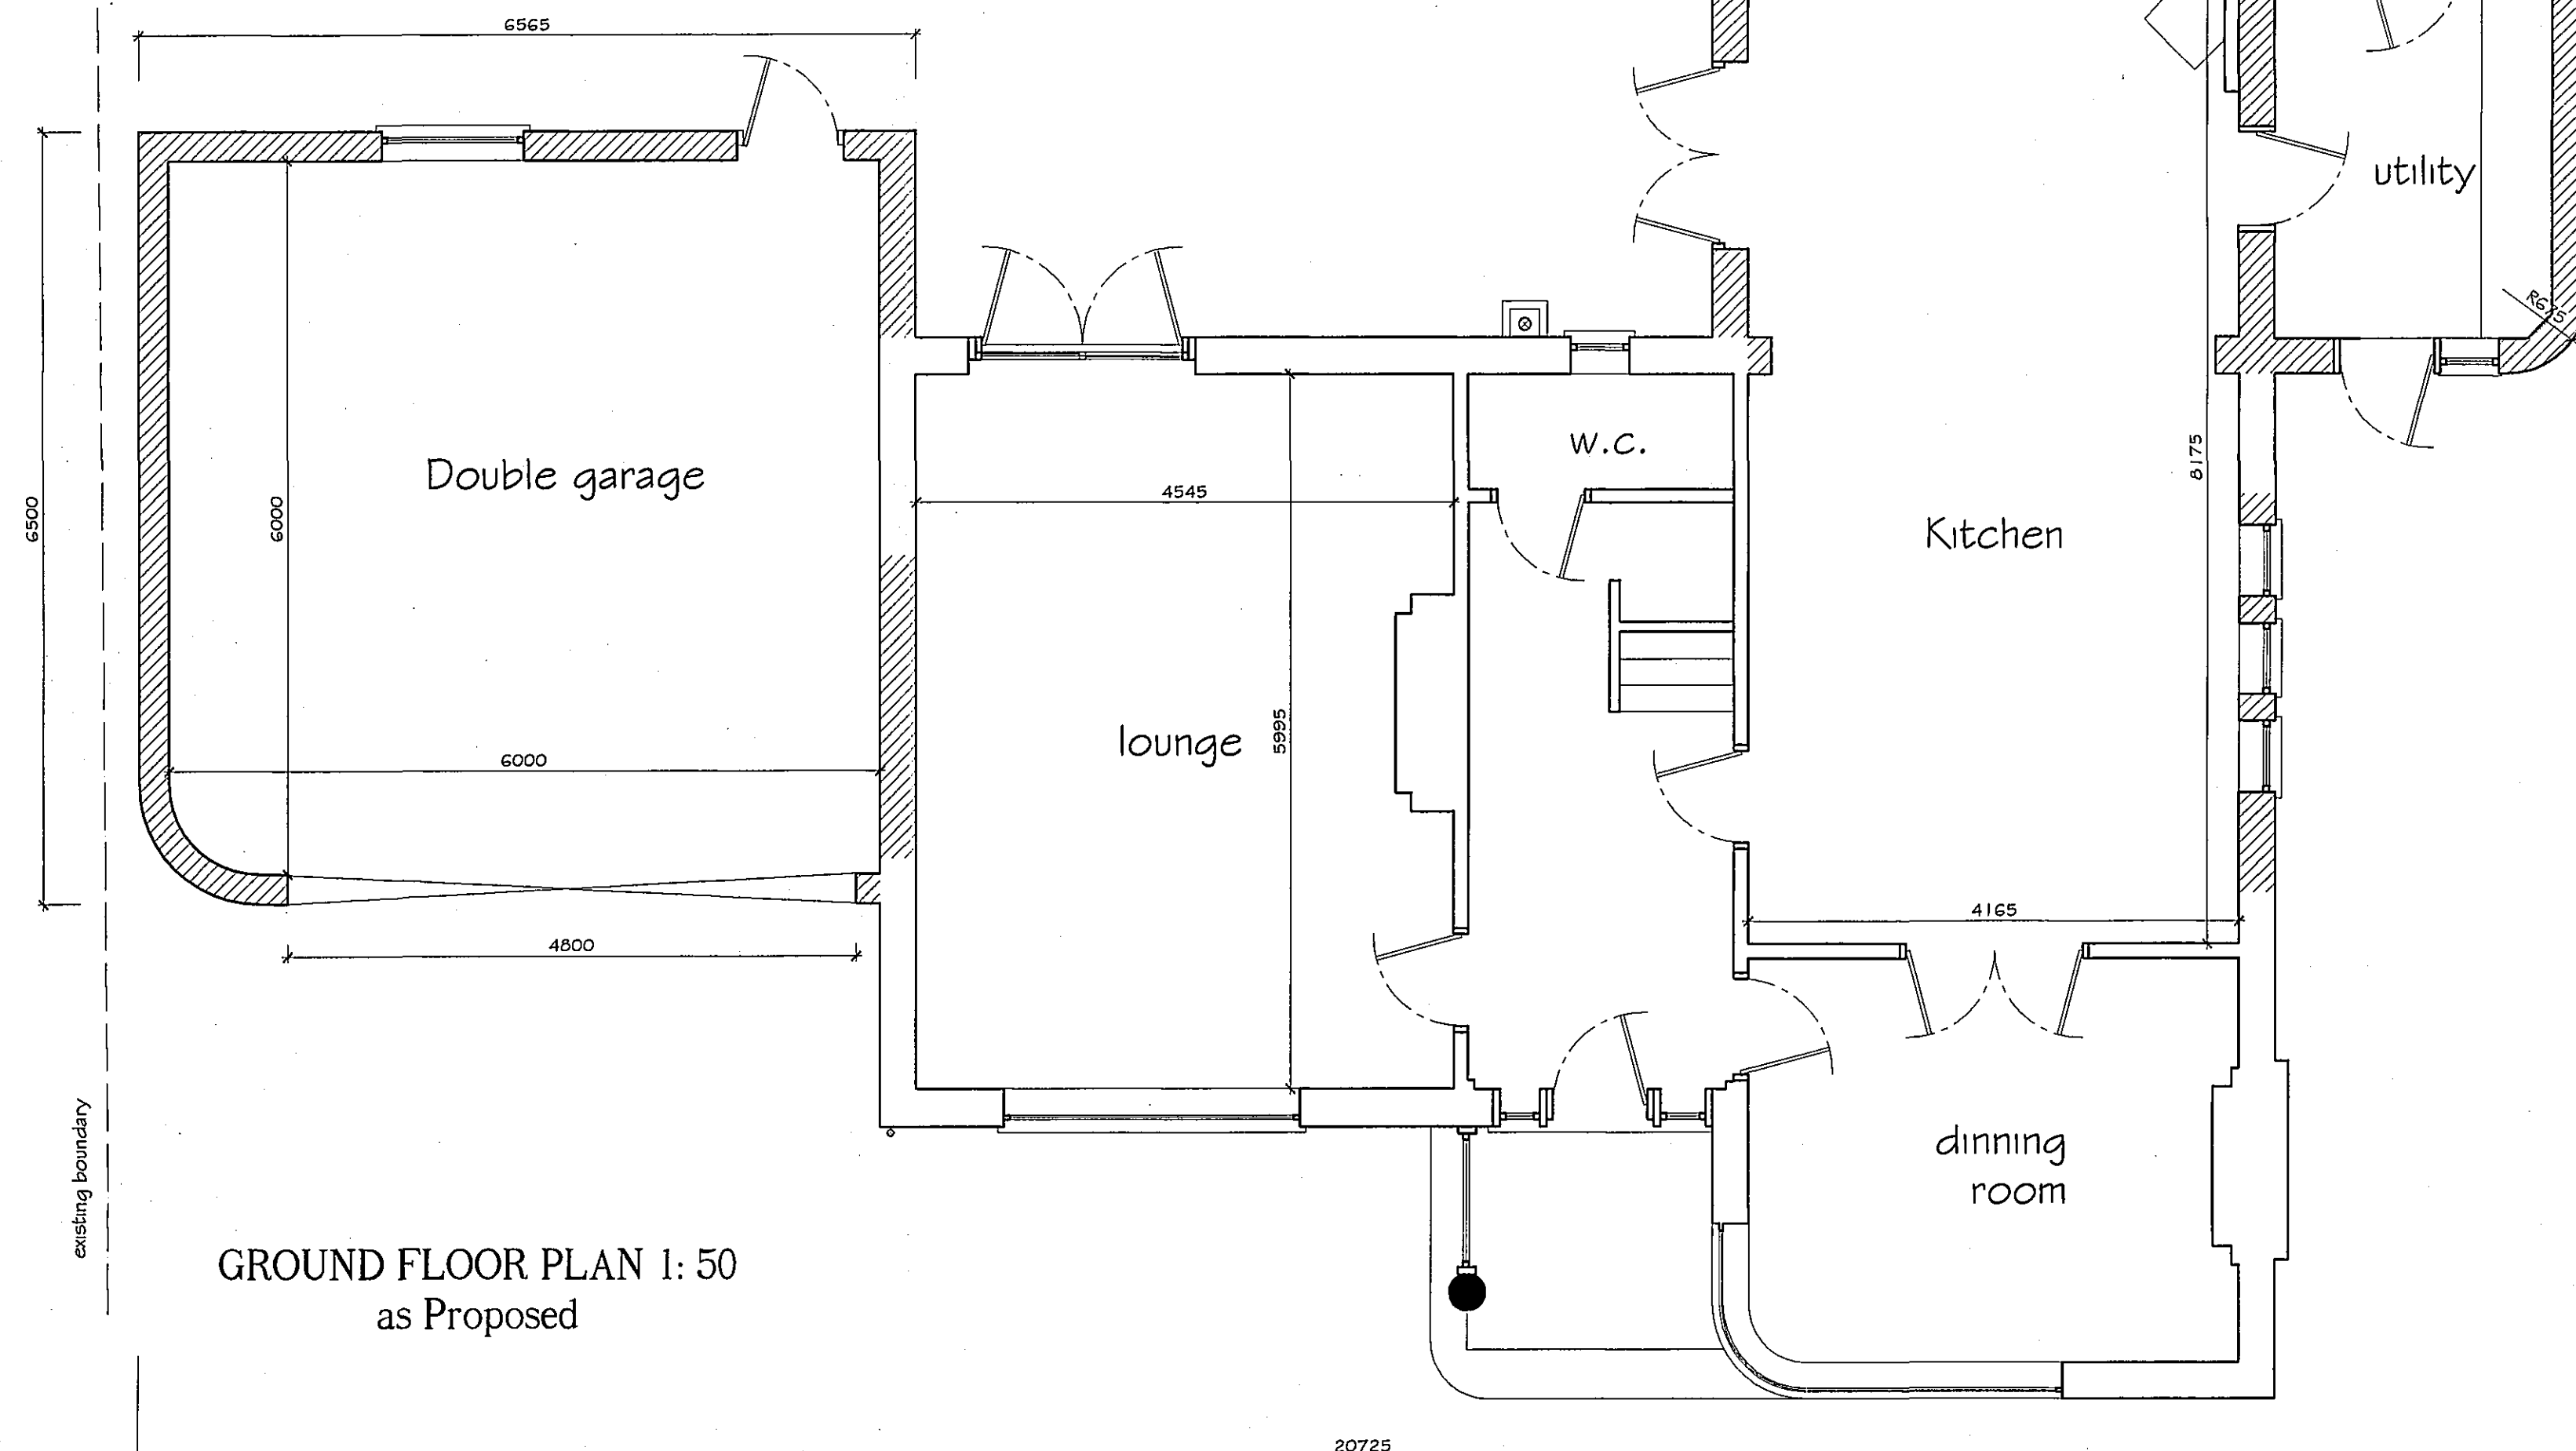

GROUND FLOOR PLAN 1: 50
as Proposed

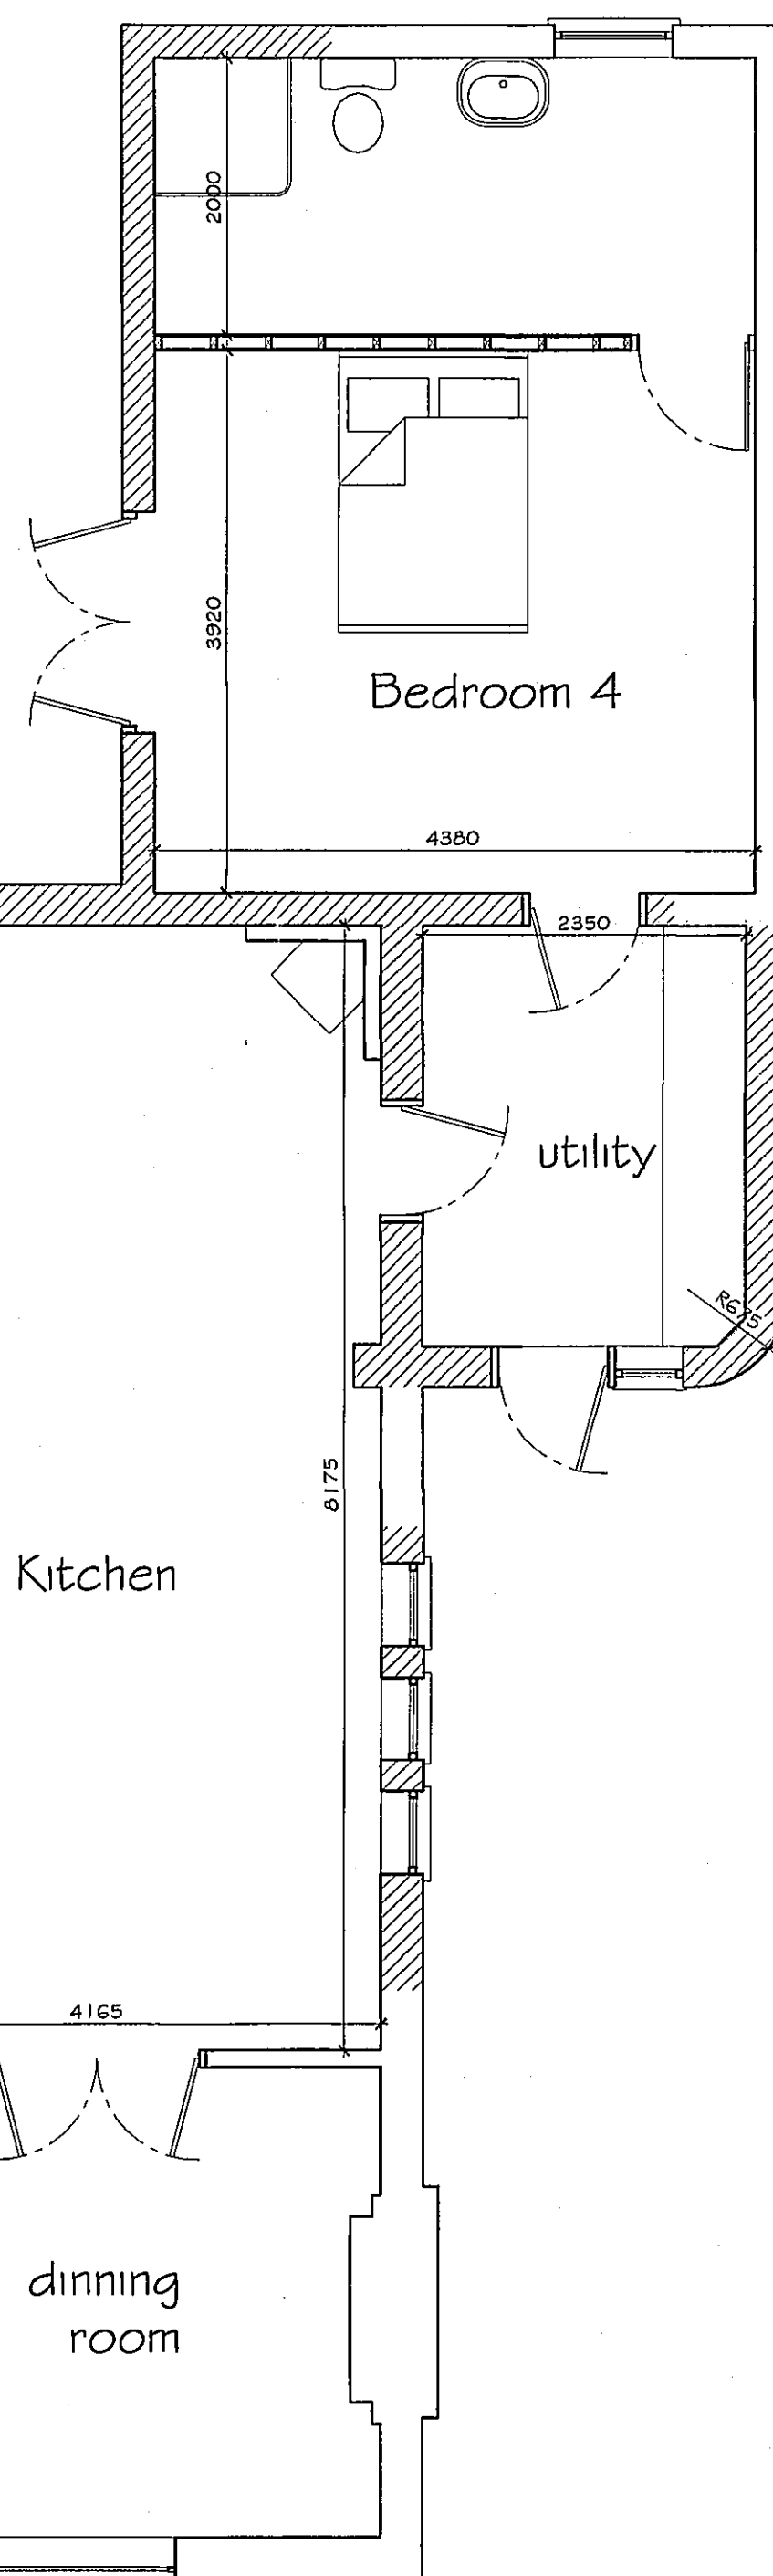

SECOND FLOOR
as Proposed

**DETERMINED
PLAN**

SHDC
Planning & Development
27 APR 2005
Ref: 0560/05

ISSUE	DESCRIPTION	APPROVED	DATE
A	Revision of window, porch, and garden area		April 05
1	Issue for planning		
2	Issue for building control		
3	Issue for completion		

PODDINGTONS
Architectural Design Consultants
Est. 1969
Unit 7, The Flaxmill, Flaxmill Lane, Pinchbeck, Spalding, Lincs.
PE11 9XQ Tel. (01775) 720800 Fax. (01775) 720877

Client: **MR. C. WENHAM**

Project: Alteration and Extension of Dwelling
CARLYON HOUSE SPALDING

Drawing: PLANS and BLOCK PLAN as Proposed

Drawn: A.A.A.	Scale: N/A	Date: JAN 05	Checked: [initials]	Approved: [initials]
---------------	------------	--------------	---------------------	----------------------

DWG. No. 3220-002

ISSUE.