



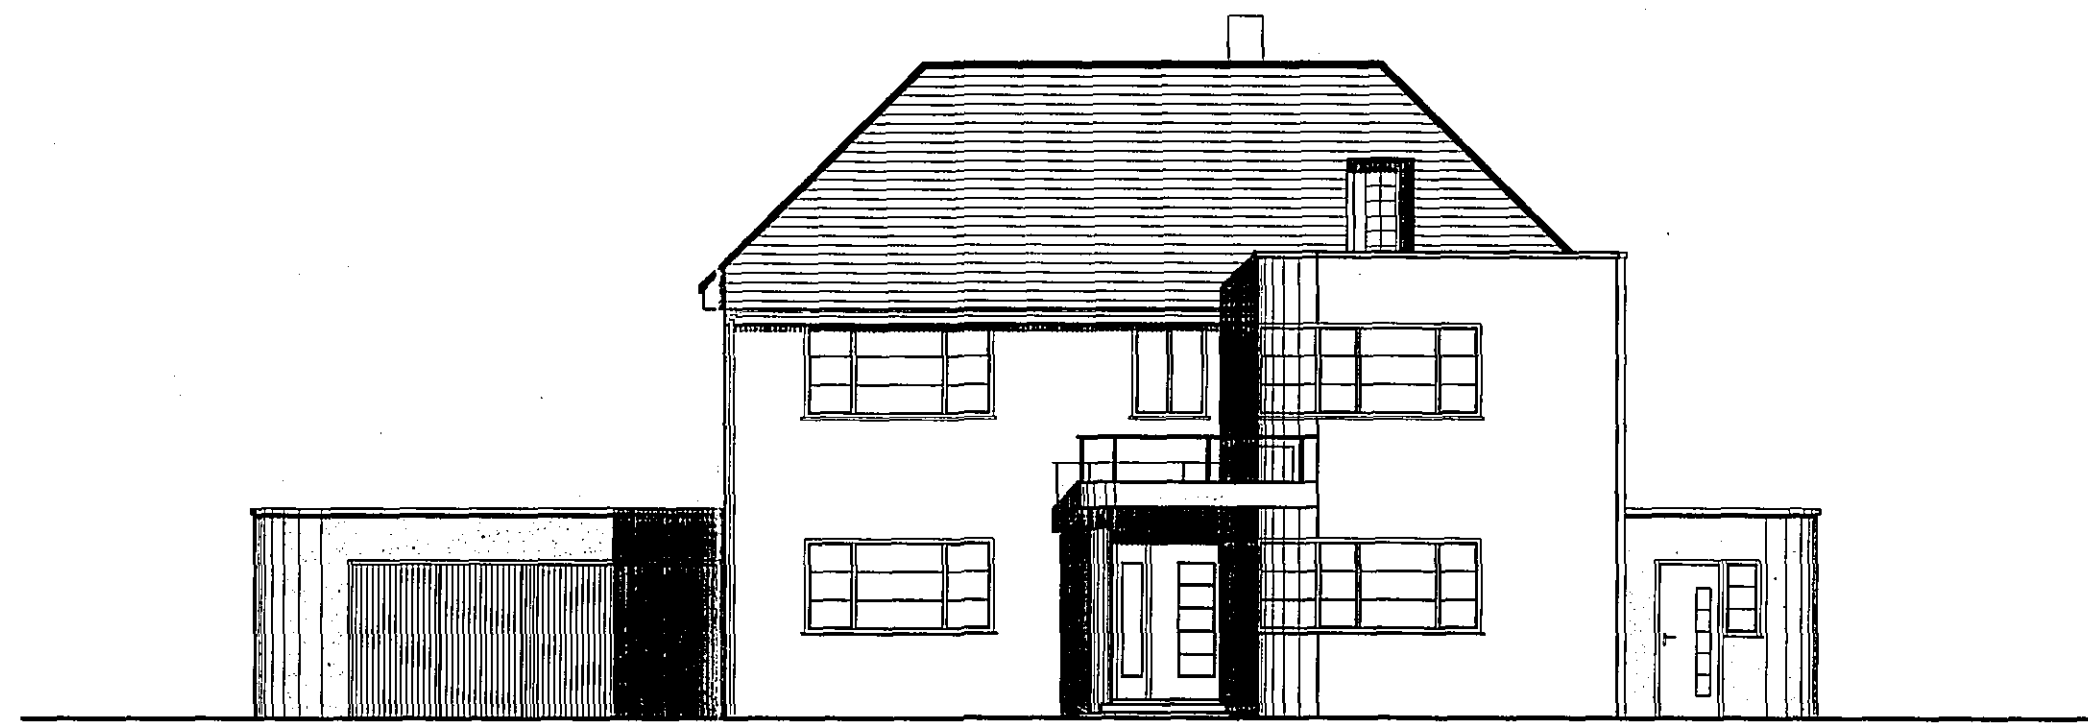


South East elevation

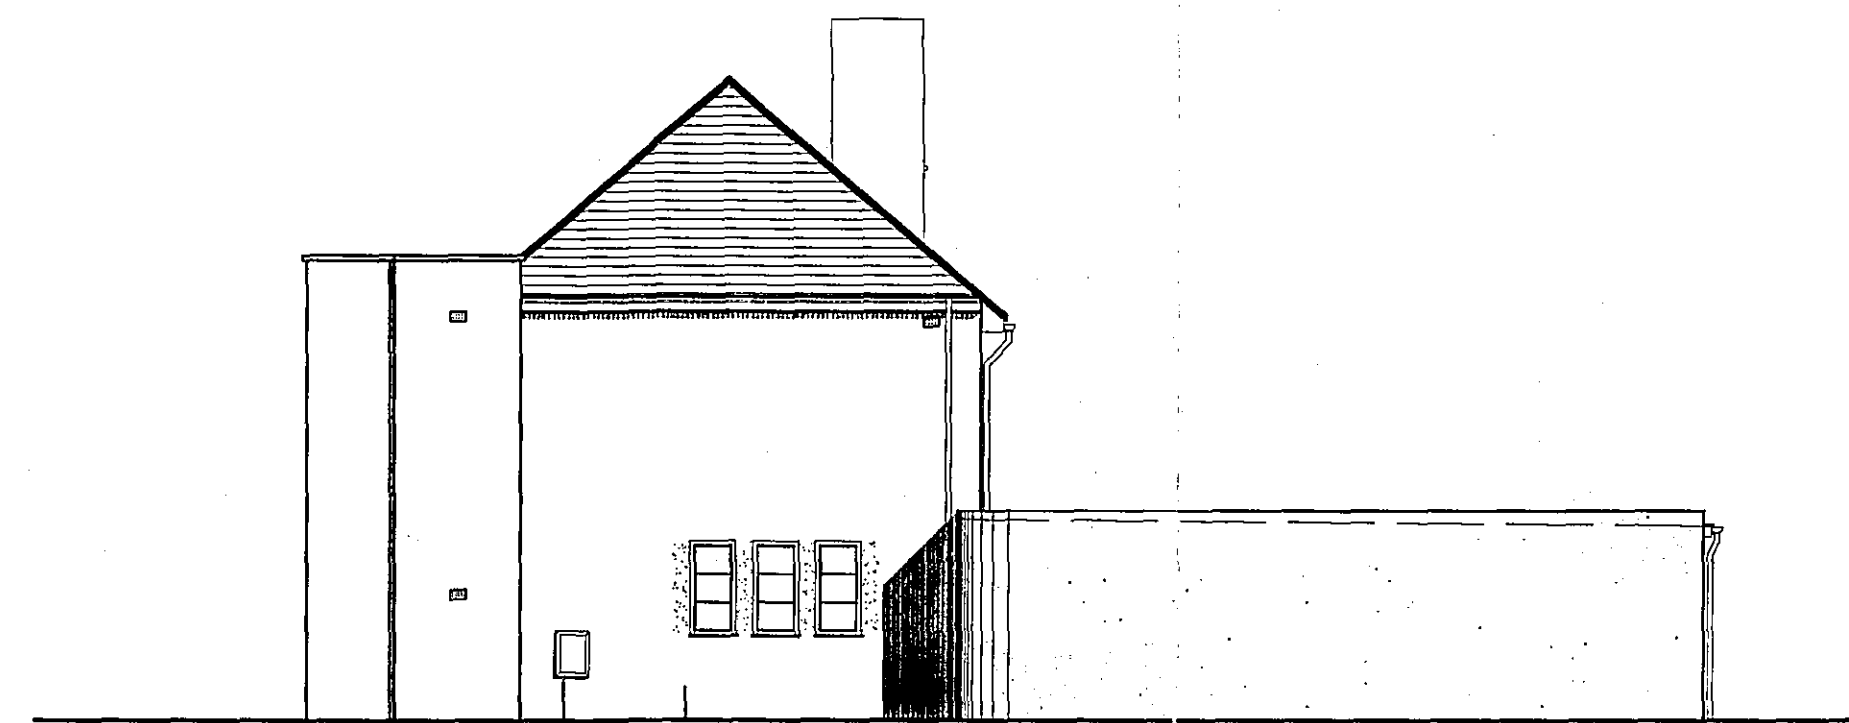


North East elevation



North West elevation

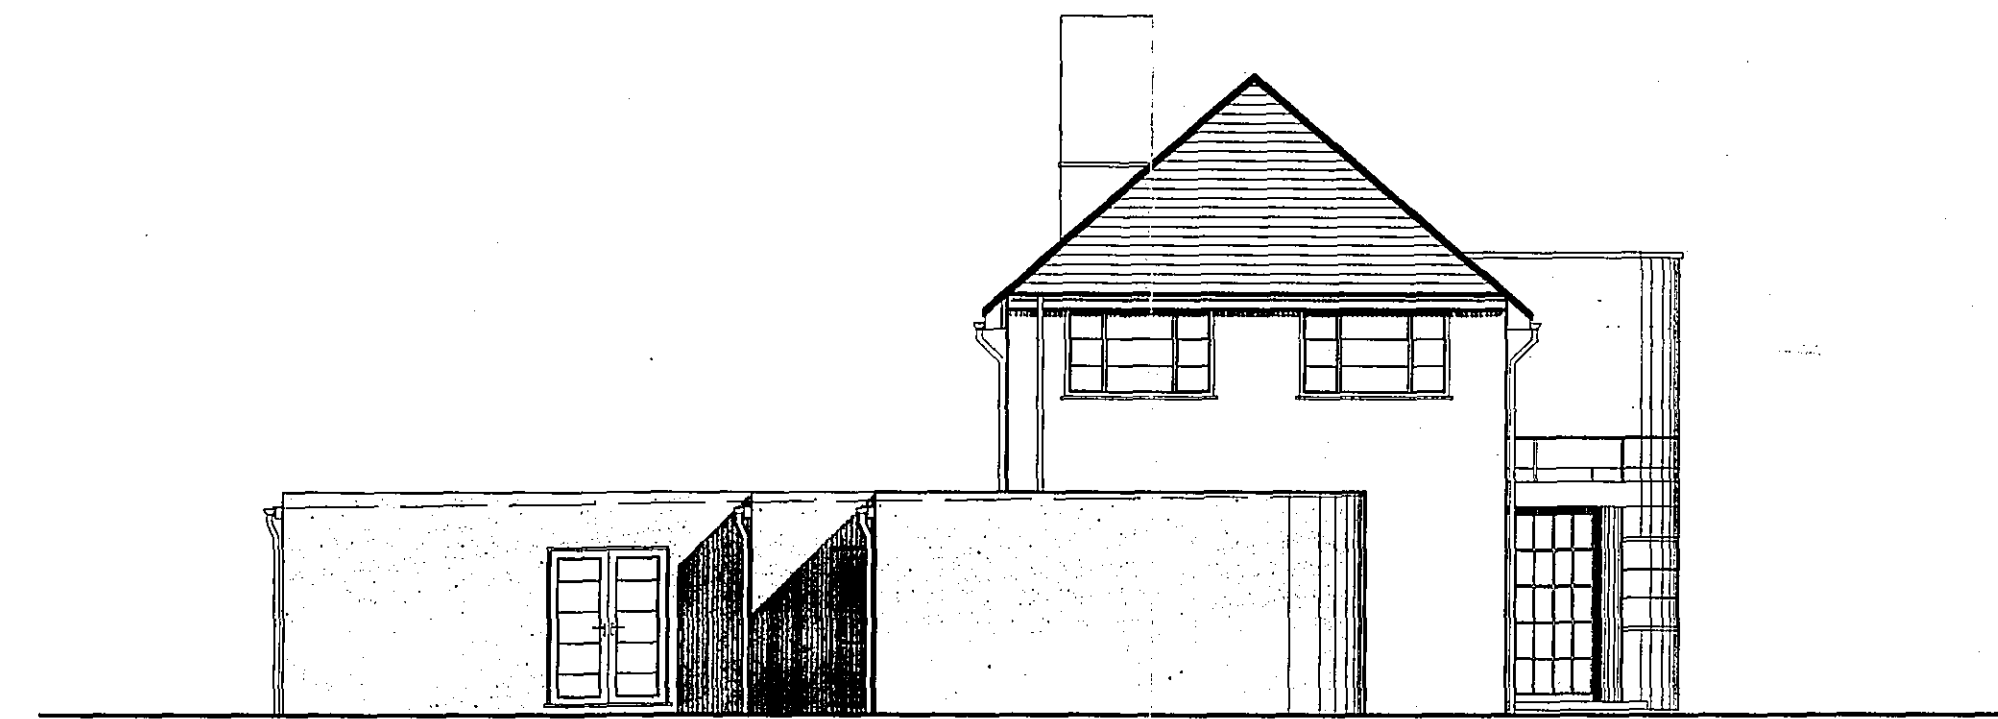

South West elevation

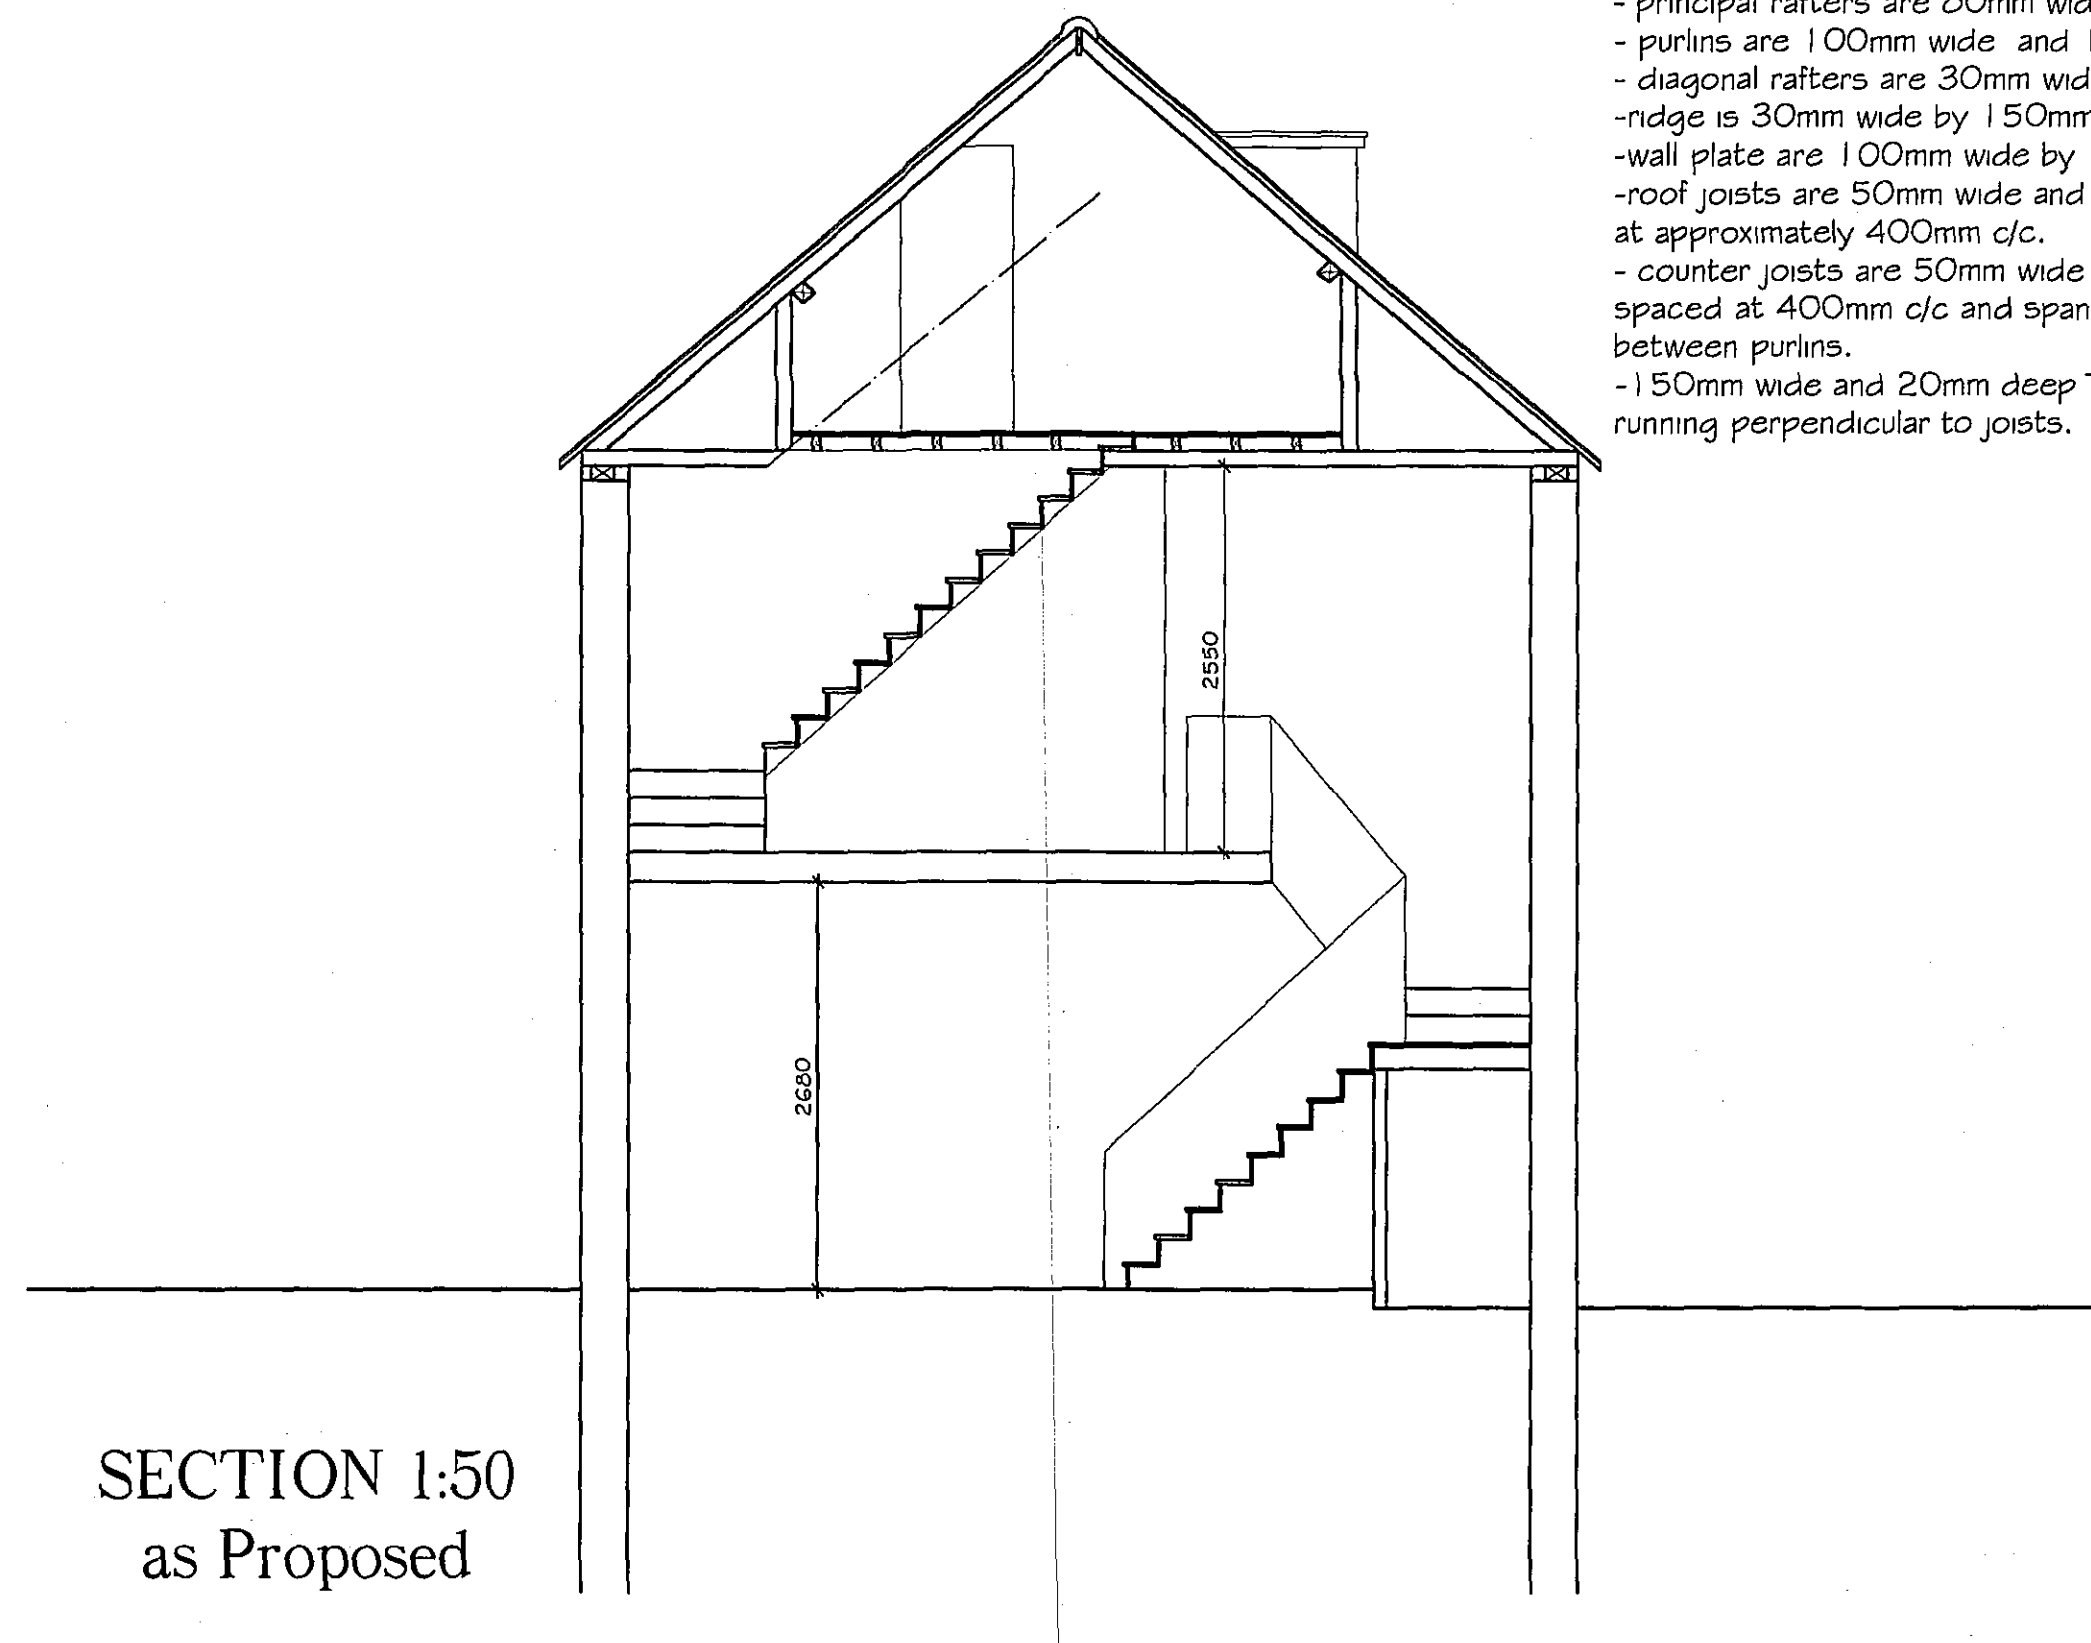

SECTION 1:50
as Proposed

- common rafters are 50mm wide and 100mm deep
- principal rafters are 80mm wide and 100mm deep
- purlins are 100mm wide and 100mm deep
- diagonal rafters are 30mm wide by 200mm deep
- ridge is 30mm wide by 150mm deep
- wall plate are 100mm wide by 100mm deep
- roof joists are 50mm wide and 100mm deep spaced at approximately 400mm c/c
- counter joists are 50mm wide by 100mm deep spaced at 400mm c/c and spans approximately between purlins
- 150mm wide and 20mm deep T & G floor boards running perpendicular to joists.

**DETERMINED
PLAN**

SHDC
Planning & Development
27 APR 2005
Ref: 0560/AS

A	DESCRIPTION	APPROVED	DATE
ISSUE			
PODDINGTONS Architectural Design Consultants Est. 1969 Unit 7, The Flaxmill, Flaxmill Lane, Pinchbeck, Spalding, Lincs. PE11 5XQ Tel: (01775) 720868 Fax: (01775) 720877			
Client: MR. C. WENHAM			
Project: Alteration and Extension of Dwelling CARLYON HOUSE SPALDING			
Drawing: Elevations and Section as Proposed			
Drawn: A.A.A.	Scale: N/A	Date: JAN 05	Checked, Approved:
DWG. No. 3220-003			ISSUE.