


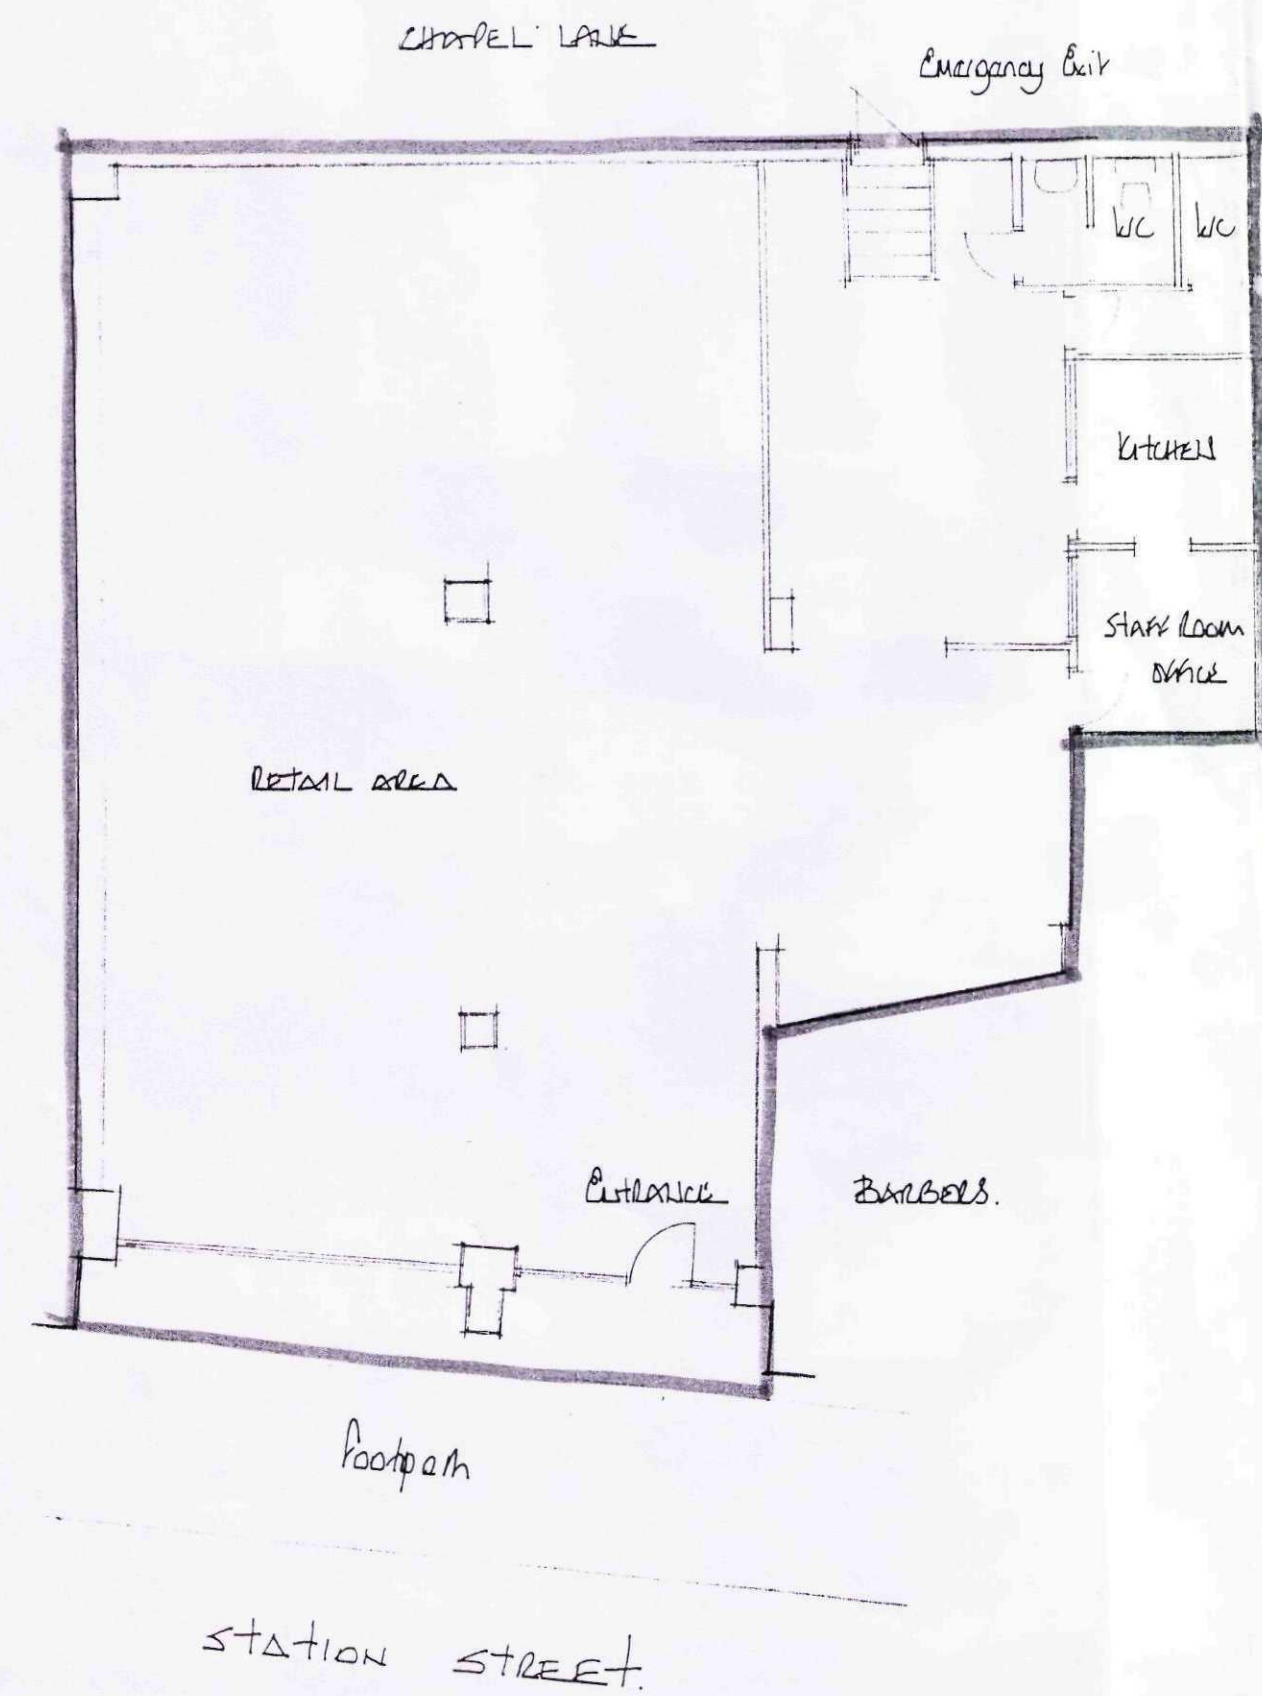

SHDC
Planning & Development
29 JUL 2009
Ref: 0561-09

EAST MIDLANDS DESIGN ASSOC.

Architectural Consultants

Willow Lodge
Horseshoe Road
Spalding
Lincs
PE11 3JA

Tel/fax :- 01775 767968
Email :- willowlodge@talktalk.net
Mobile phone :- 07710815044

Client

MR Z M ABDULLAH

Project

13 STATION STREET
SPALDING
Lincs.
PE11 1EF

Drawing

Floor Plan

**DETERMINED
PLAN**

Scale

1:100

Date

June 09

Drawn

AL

Dwg No.

REV

08/23/01