
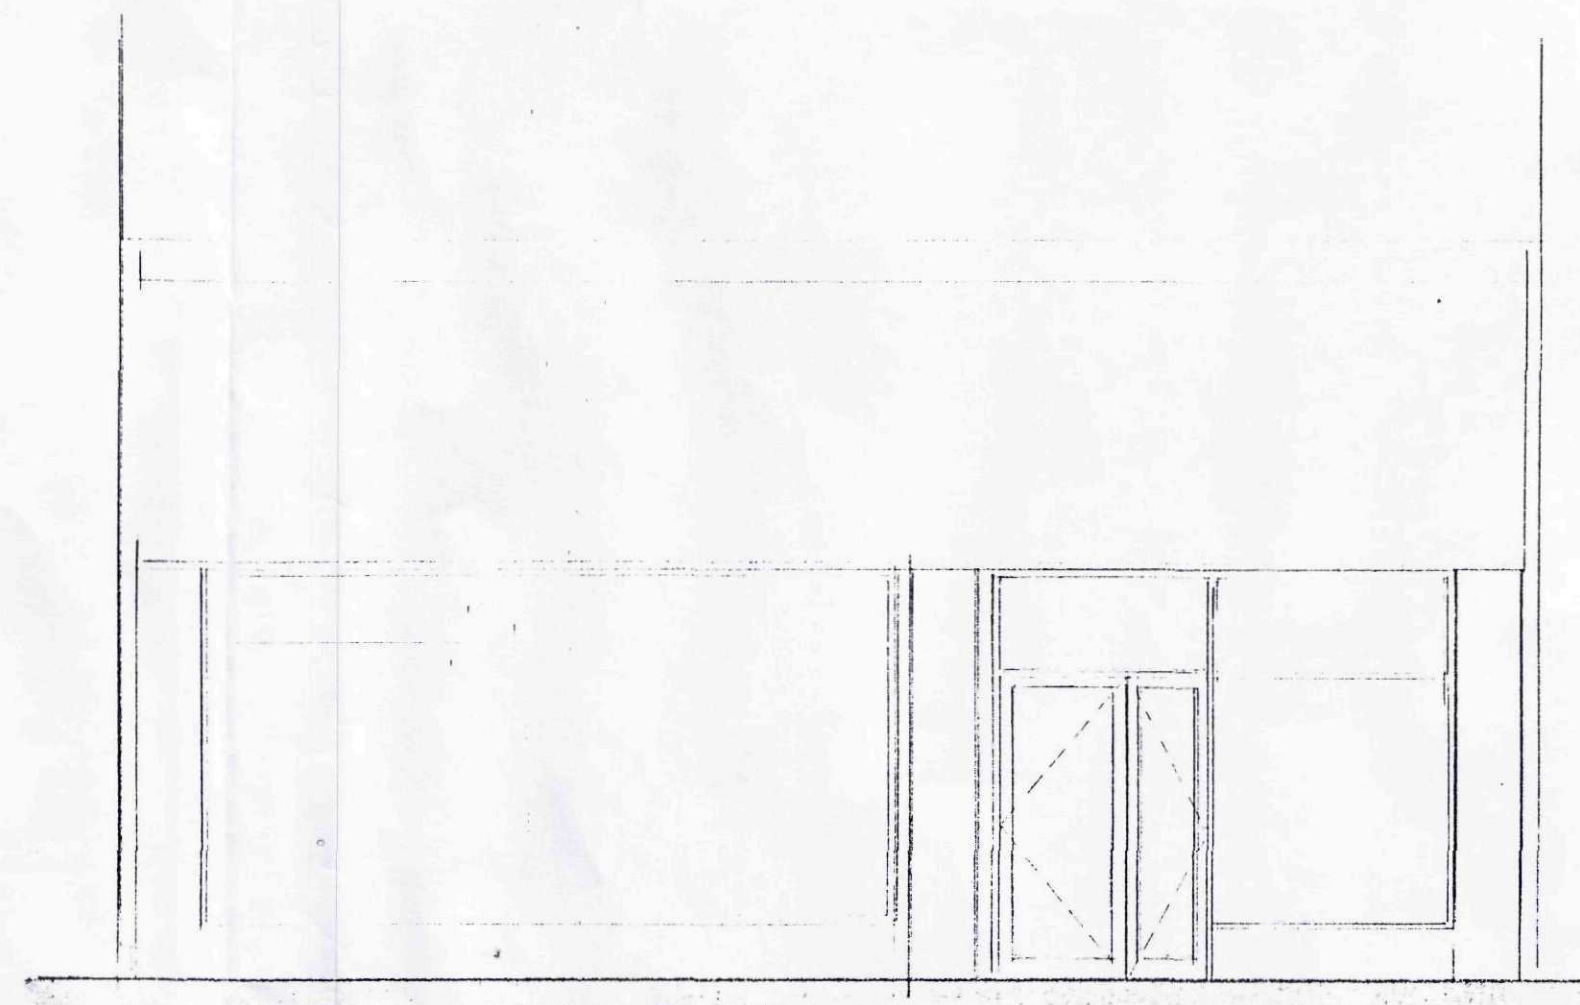


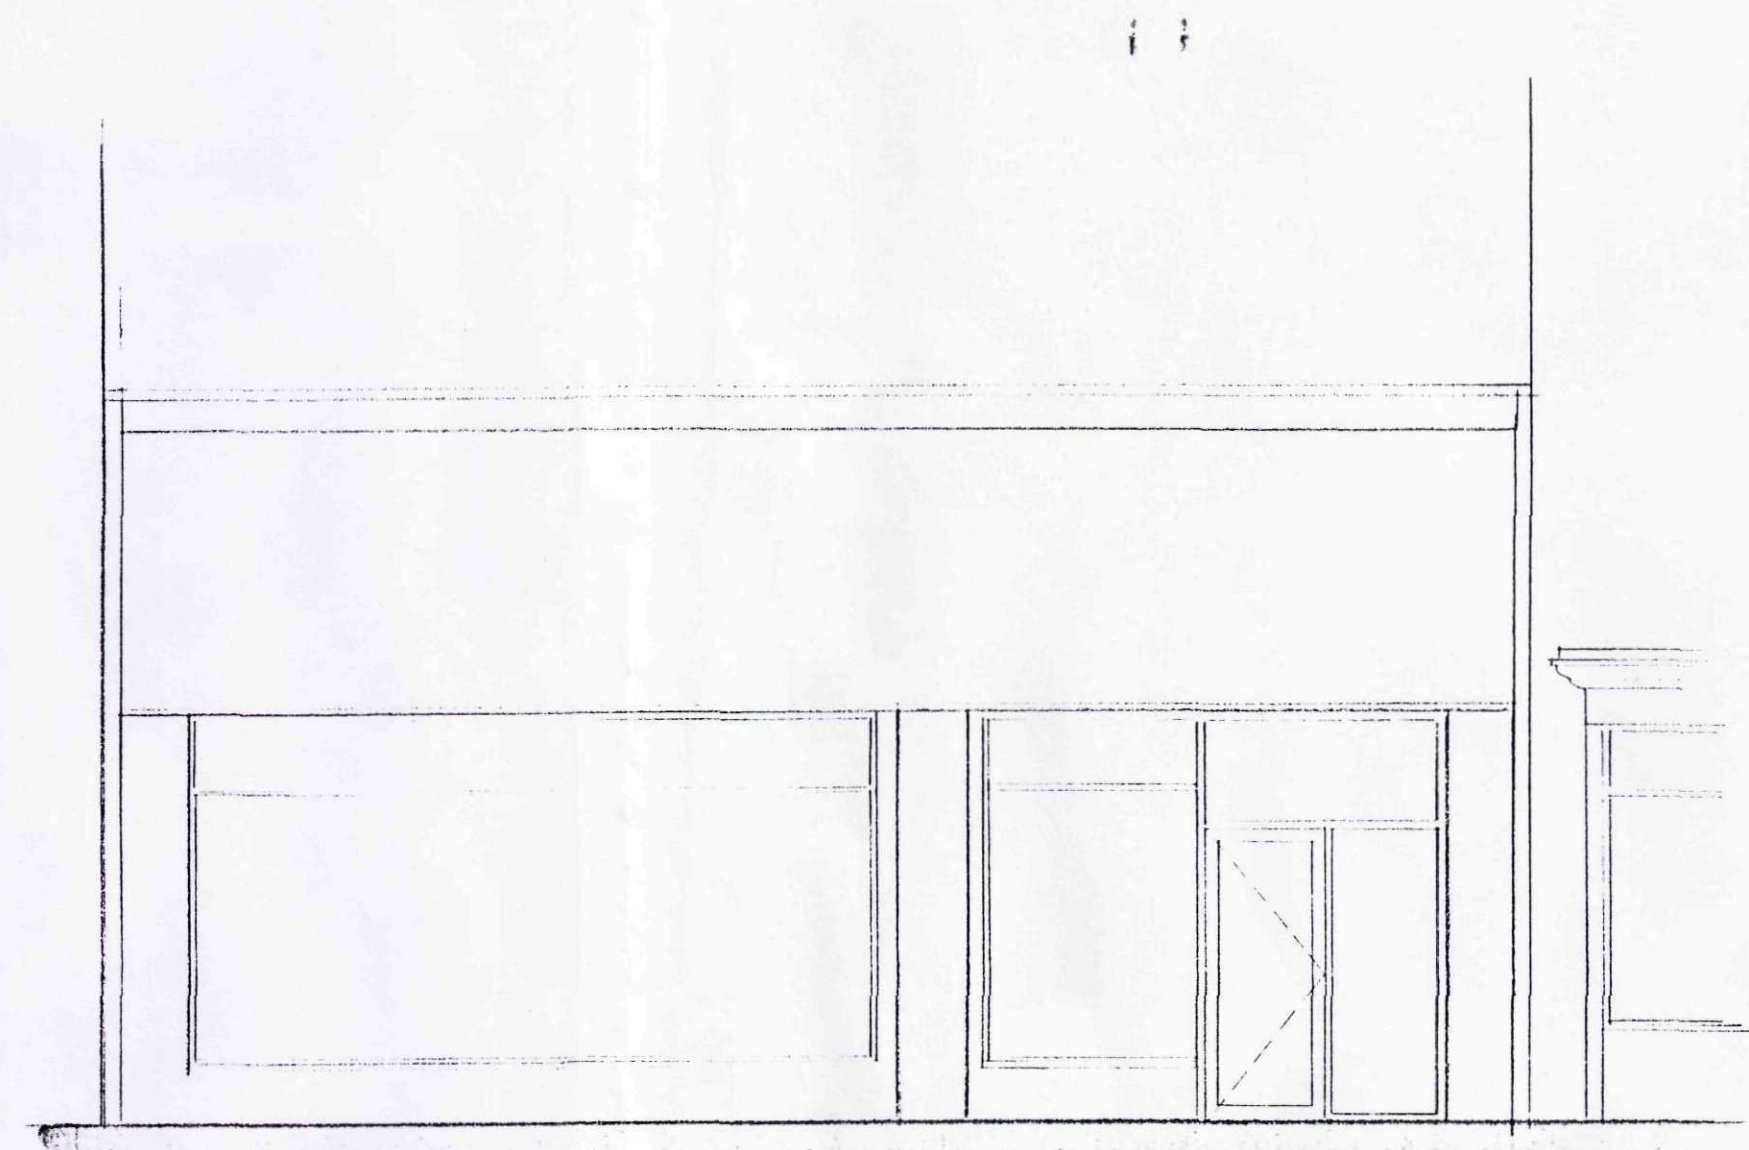

s.s.east elevation

EAST MIDLANDS
DESIGN ASSOC.

Architectural Consultants

Willow Lodge
Horseshoe Road
Spalding
Lincs
PE11 3JA

Tel/fax :- 01775 767968
E-mail :- willowlodge@talktalk.net
Mobile phone :- 07710815044

Client
N. & M. BAHRAMI

Project
ALTERATIONS TO SHOP ENTRANCE
AT 13 STATION STREET
SPALDING.
PE11 1EF

Drawing
PLANS & ELEVATIONS
EXISTING & PROPOSED.

Scale
1:50


Date
July 09

Dwg No.


Drawn
AL

Rev

08/23/02

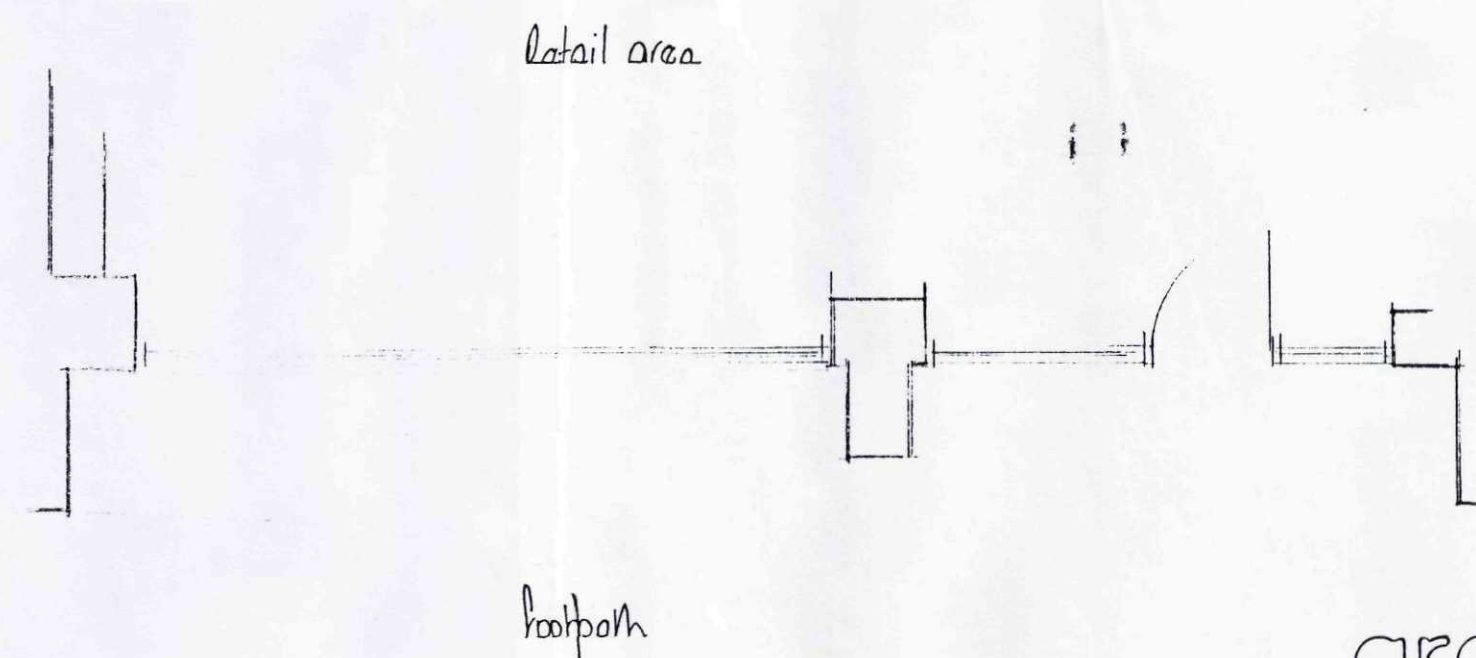

existing

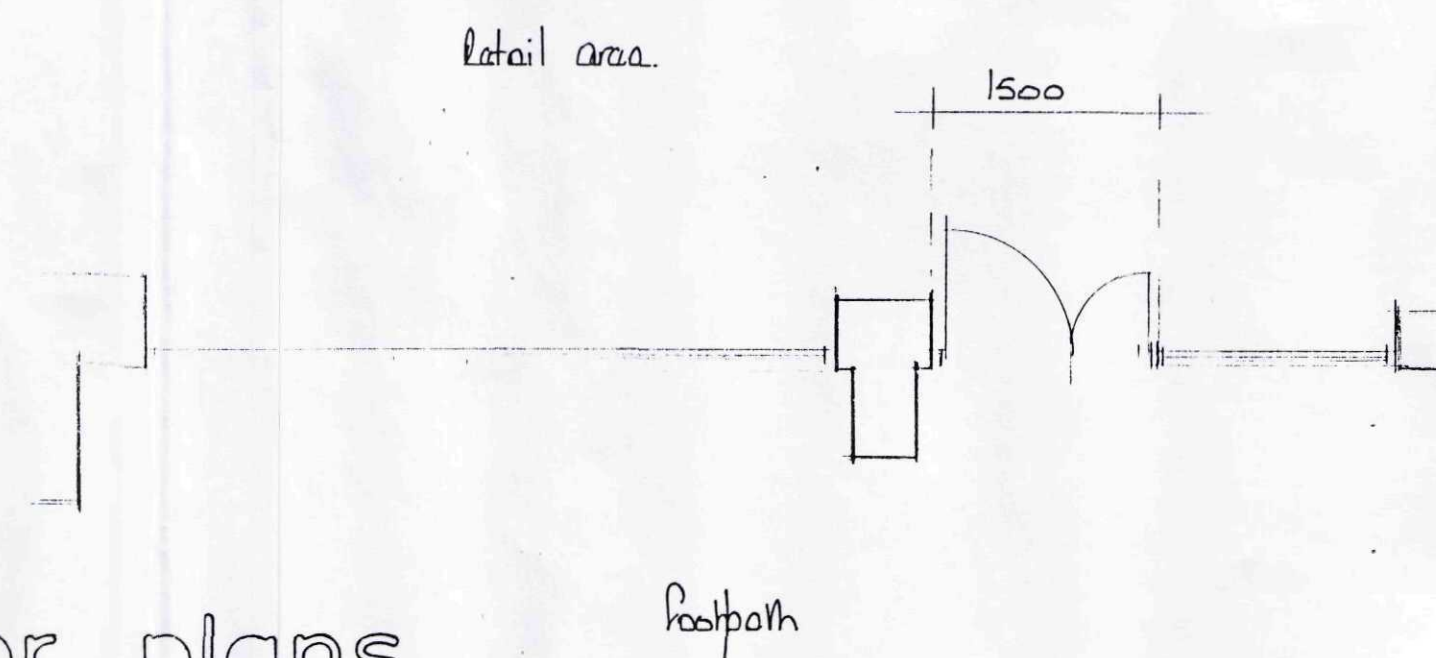

proposed

ground floor plans

