



FRONT ELEVATION




REAR ELEVATION



SIDE ELEVATION (west)




SIDE ELEVATION (east)

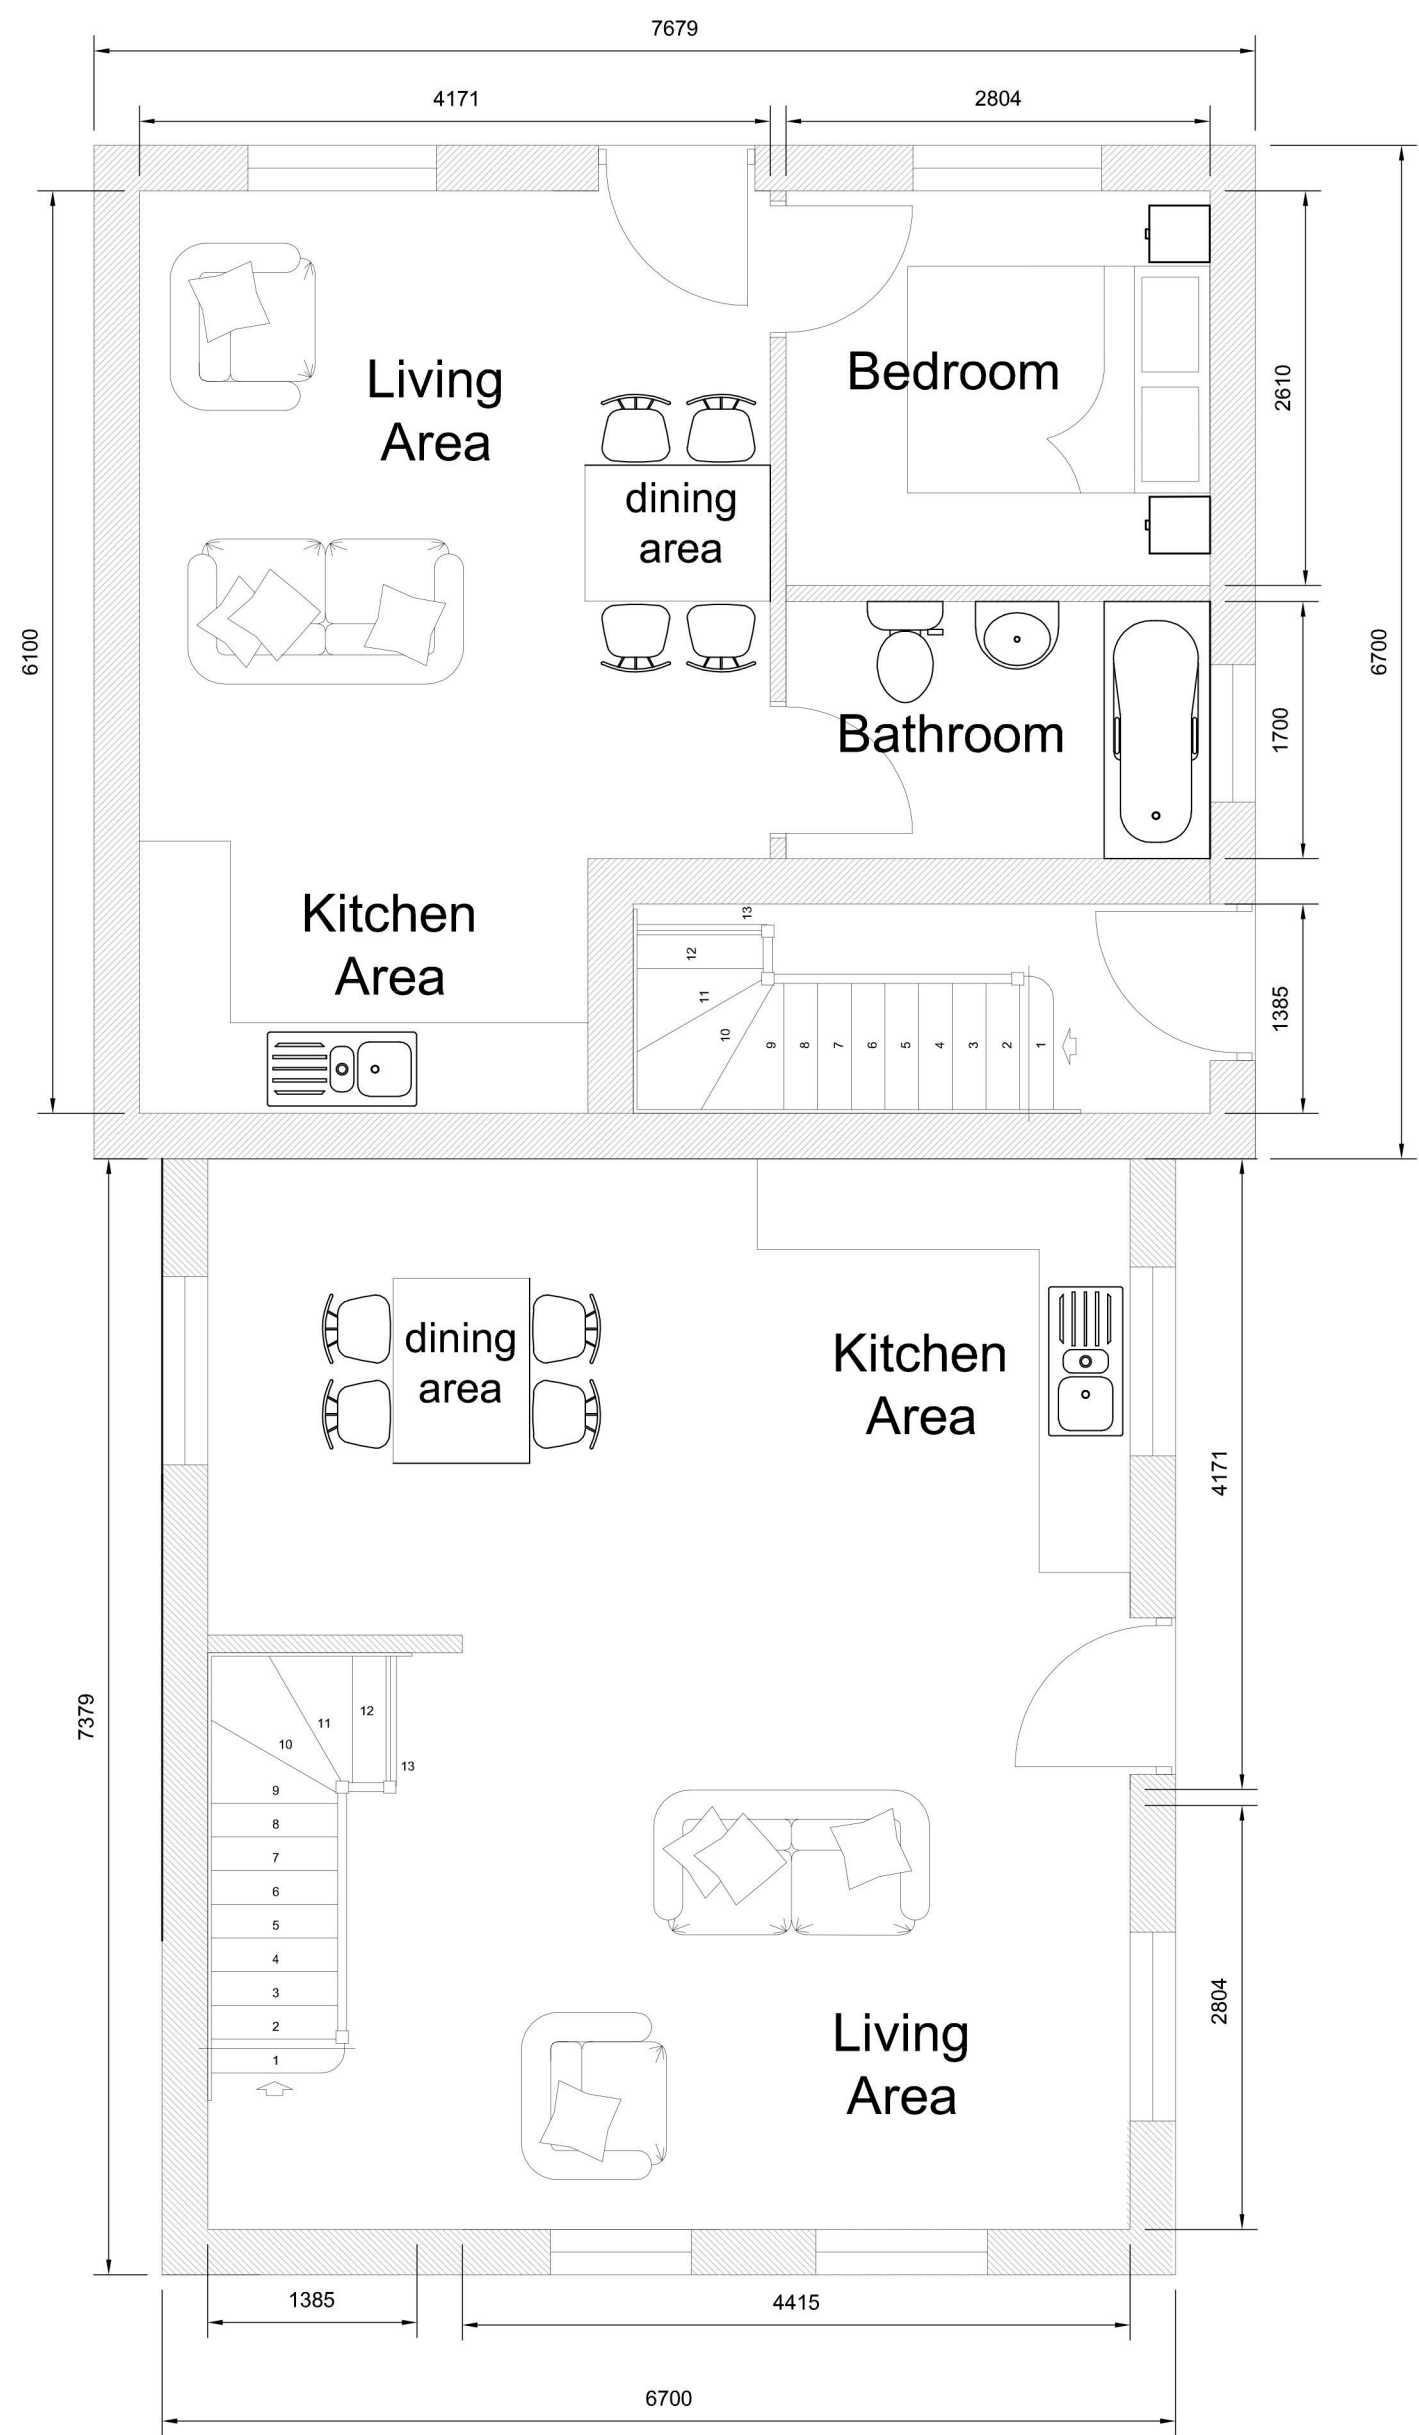


GROUND FLOOR PLAN



FIRST FLOOR PLAN

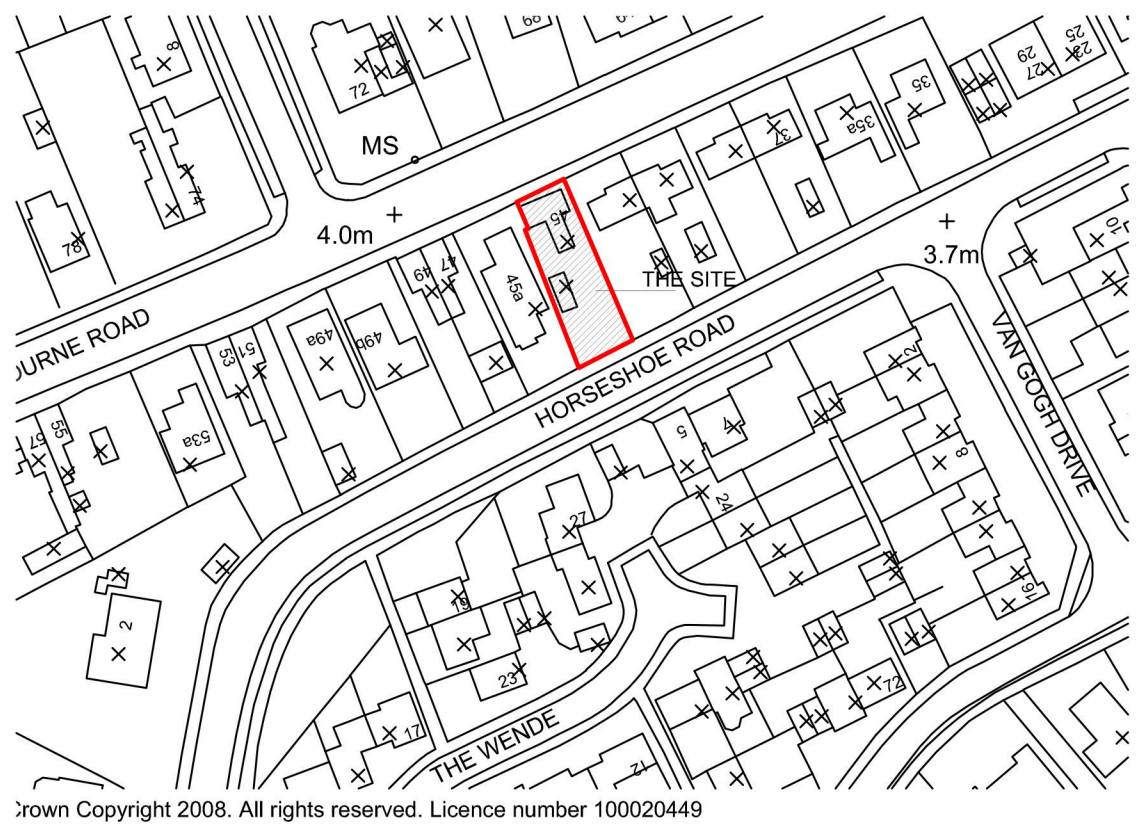

LOCATION PLAN 1:1250

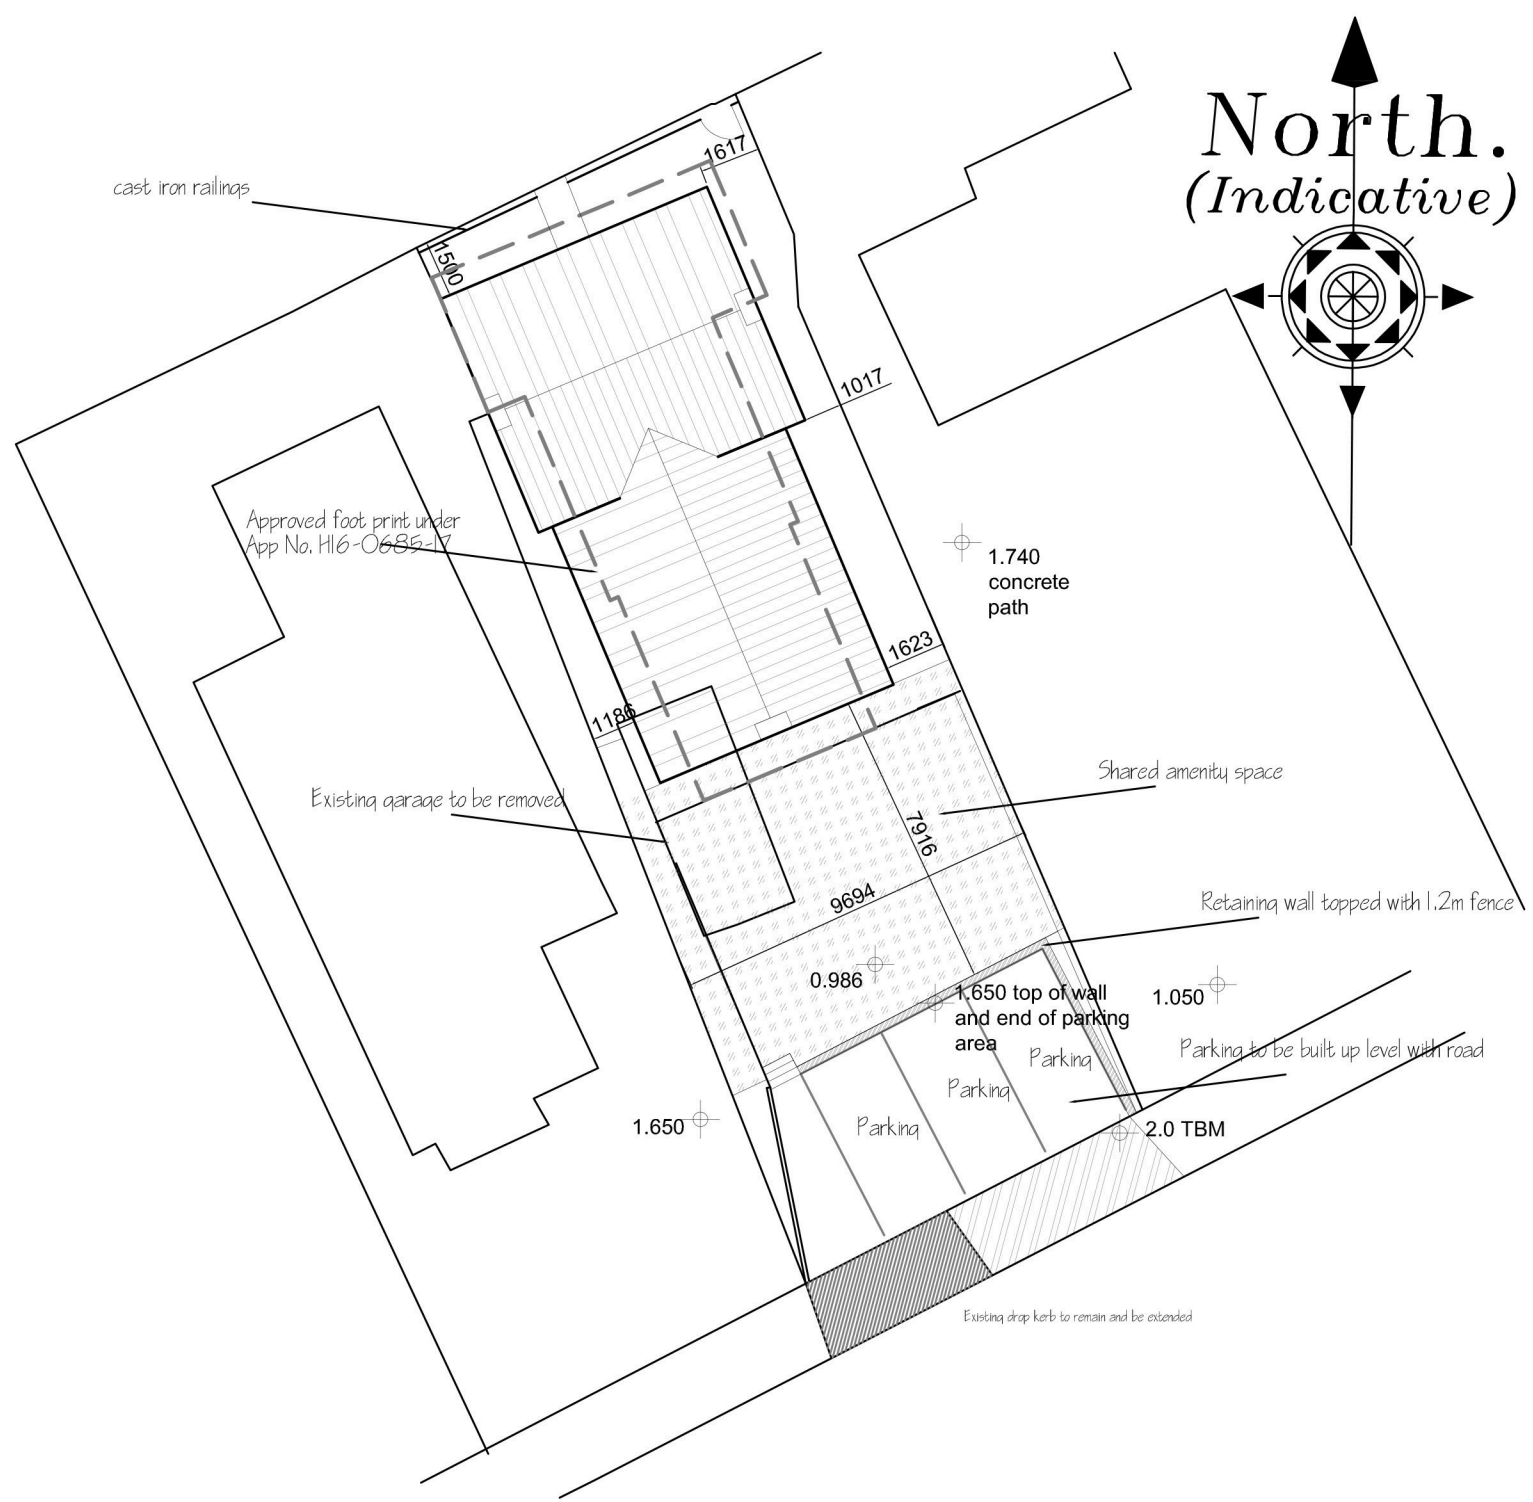

BLOCK PLAN 1:200

Revision	Date	Drawn	Description
Client	Enchantment Homes		
Project	Demolition of 45 Bourne Road to create 2no. one bedroom flats & 1no Two bedroom flat		
Drawing	Planning		
Scale	1:50 1:100, 1:200	Drawn AWM	Checked TAC Date 07/06/2018
	1:1250 @ A1		
Trevor A Clay RIBA Ltd, 14 Old Fendike Road, Weston Hills, Spalding, Lincs. PE126DD			
01406 380027 07778 597975 trevor@tacarchitects.co.uk			



Drawing No. 15/420/PA/006

www.tacarchitects.co.uk