


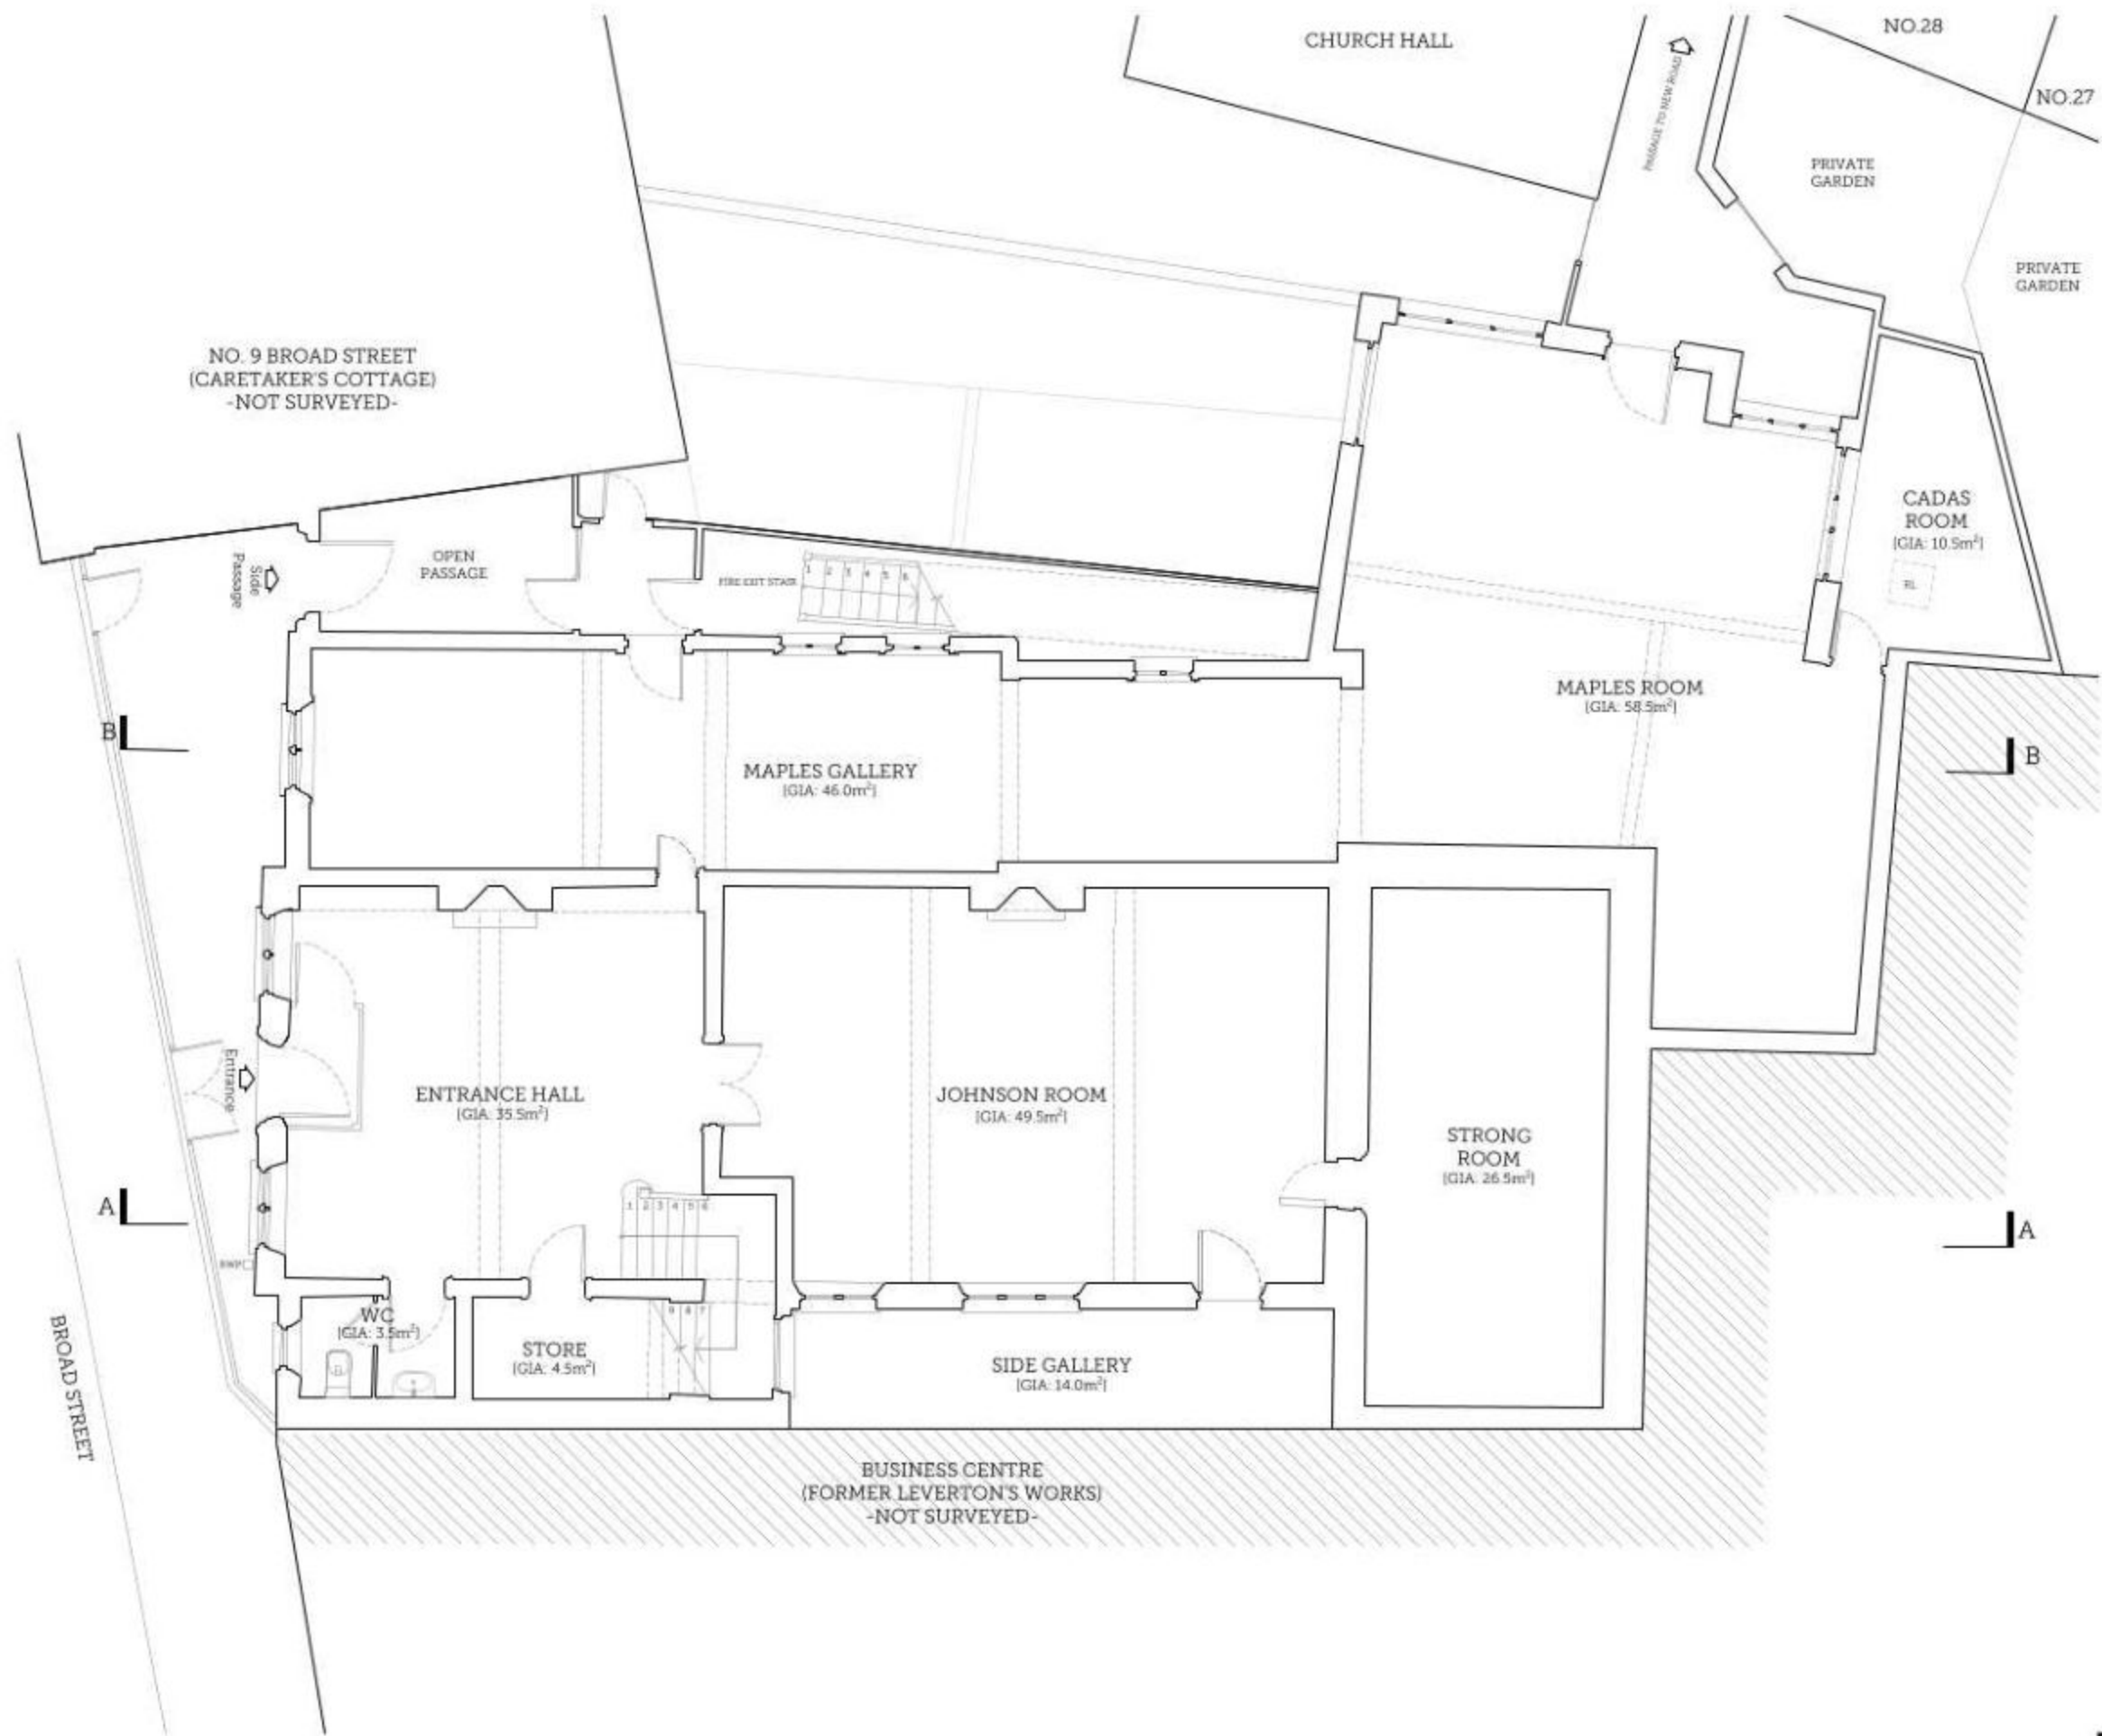

01 | EXISTING GROUND FLOOR PLAN

Scale 1:100 @ A3



1:100
0 1 2 3 4 5m

PROJECT TITLE: SPALDING GENTLEMEN'S SOCIETY			
DRAWING TITLE: EXISTING GROUND FLOOR PLAN			
DRAWING NO. 2388-EX01	REVISION: B	ISSUE DATE: 29/09/2022	SCALE: 1:100

**SCORER
HAWKINS
ARCHITECTS**

Lodge Farm Barn
Spalding, Spalding
Lincolnshire PE23 4DP
01754 890089
projects@scorerhawkins.co.uk
www.scorerhawkins.co.uk