


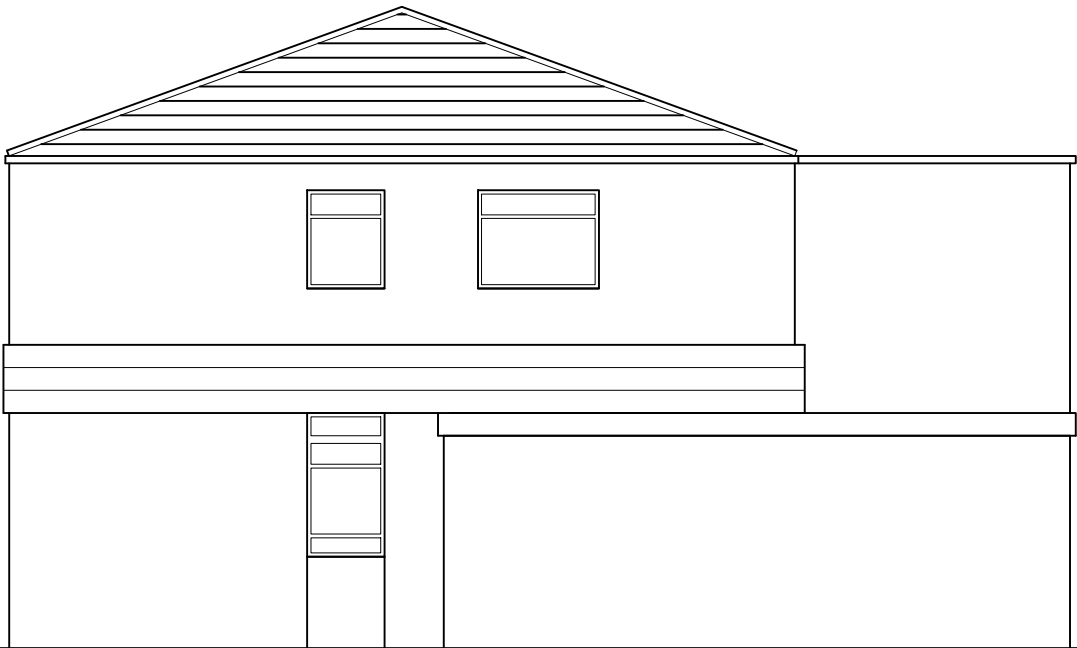

PROPOSED SIDE ELEVATION



PROPOSED SIDE ELEVATION


CONDITIONS:
3. White render to match existing.

4. Grey Plain Roof tiles.



5. Regarding Affordable Housing detailing with Angela Doherty

6. White Aluminium windows according to the building regulation with one opening for fire escape

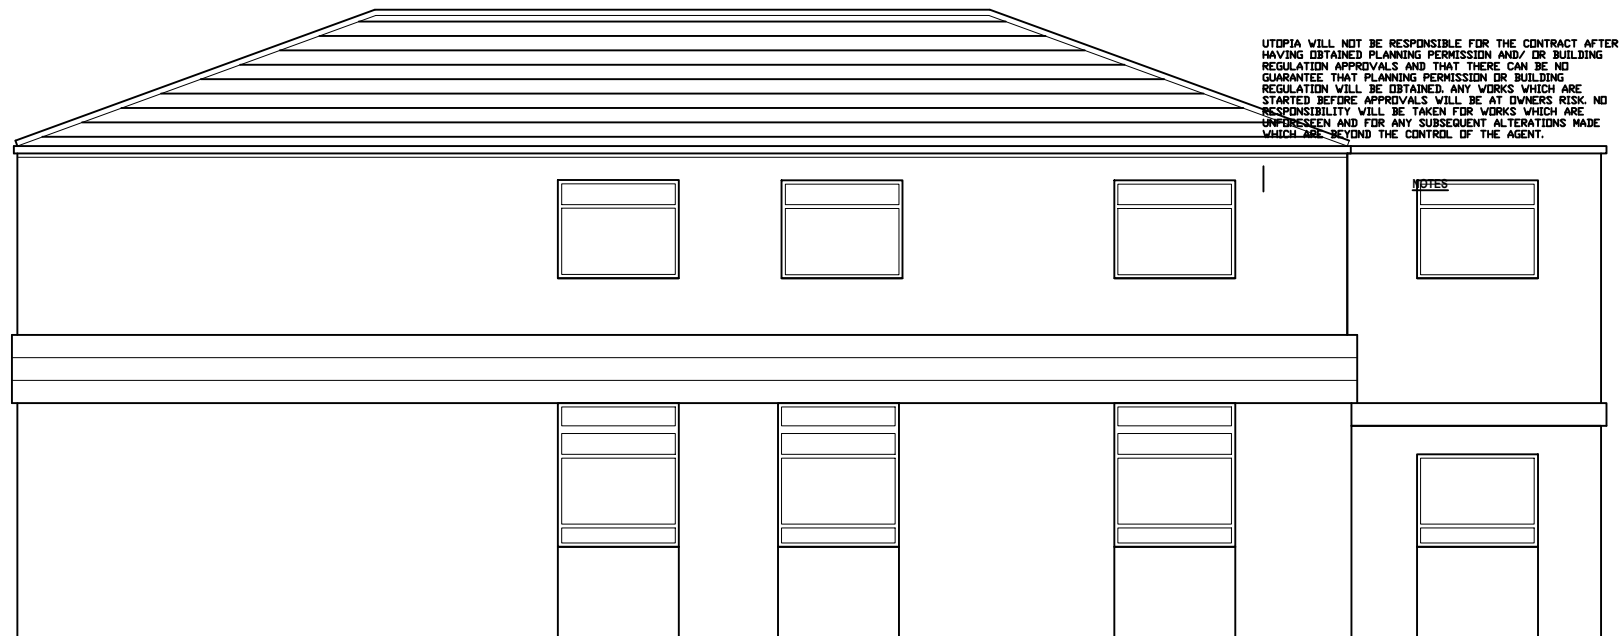

PROPOSED REAR ELEVATION



PROPOSED FRONT ELEVATION

UTOPIA WILL NOT BE RESPONSIBLE FOR THE CONTRACT AFTER HAVING OBTAINED PLANNING PERMISSION AND/ OR BUILDING REGULATION APPROVALS AND THAT THERE CAN BE NO GUARANTEE THAT PLANNING PERMISSION OR BUILDING REGULATION WILL BE OBTAINED. ANY WORKS WHICH ARE STARTED BEFORE APPROVALS WILL BE AT OWNERS RISK. NO RESPONSIBILITY WILL BE TAKEN FOR WORKS WHICH ARE UNFORESEEN AND FOR ANY SUBSEQUENT ALTERATIONS MADE WHICH ARE BEYOND THE CONTROL OF THE AGENT.

NOTES

Utopia Designers Ltd.

Mobile:07779724309
e-mail: nawaz27@hotmail.com

Project:

GORE LANE OFFICES
SPALDING PE11 1BN

Drawing Title:

PROPOSED ELEVATIONS

Drawn:

RNA

Date:

june 2016

Scales:

1:100

Plan No.

803-01

Issue:

/

Status:

Preliminary drawing
Tender drawing
Working drawing

CAD Ref.

-