




NEW PROJECTING
SIGN POSITION
(REPLACES EXISTING)

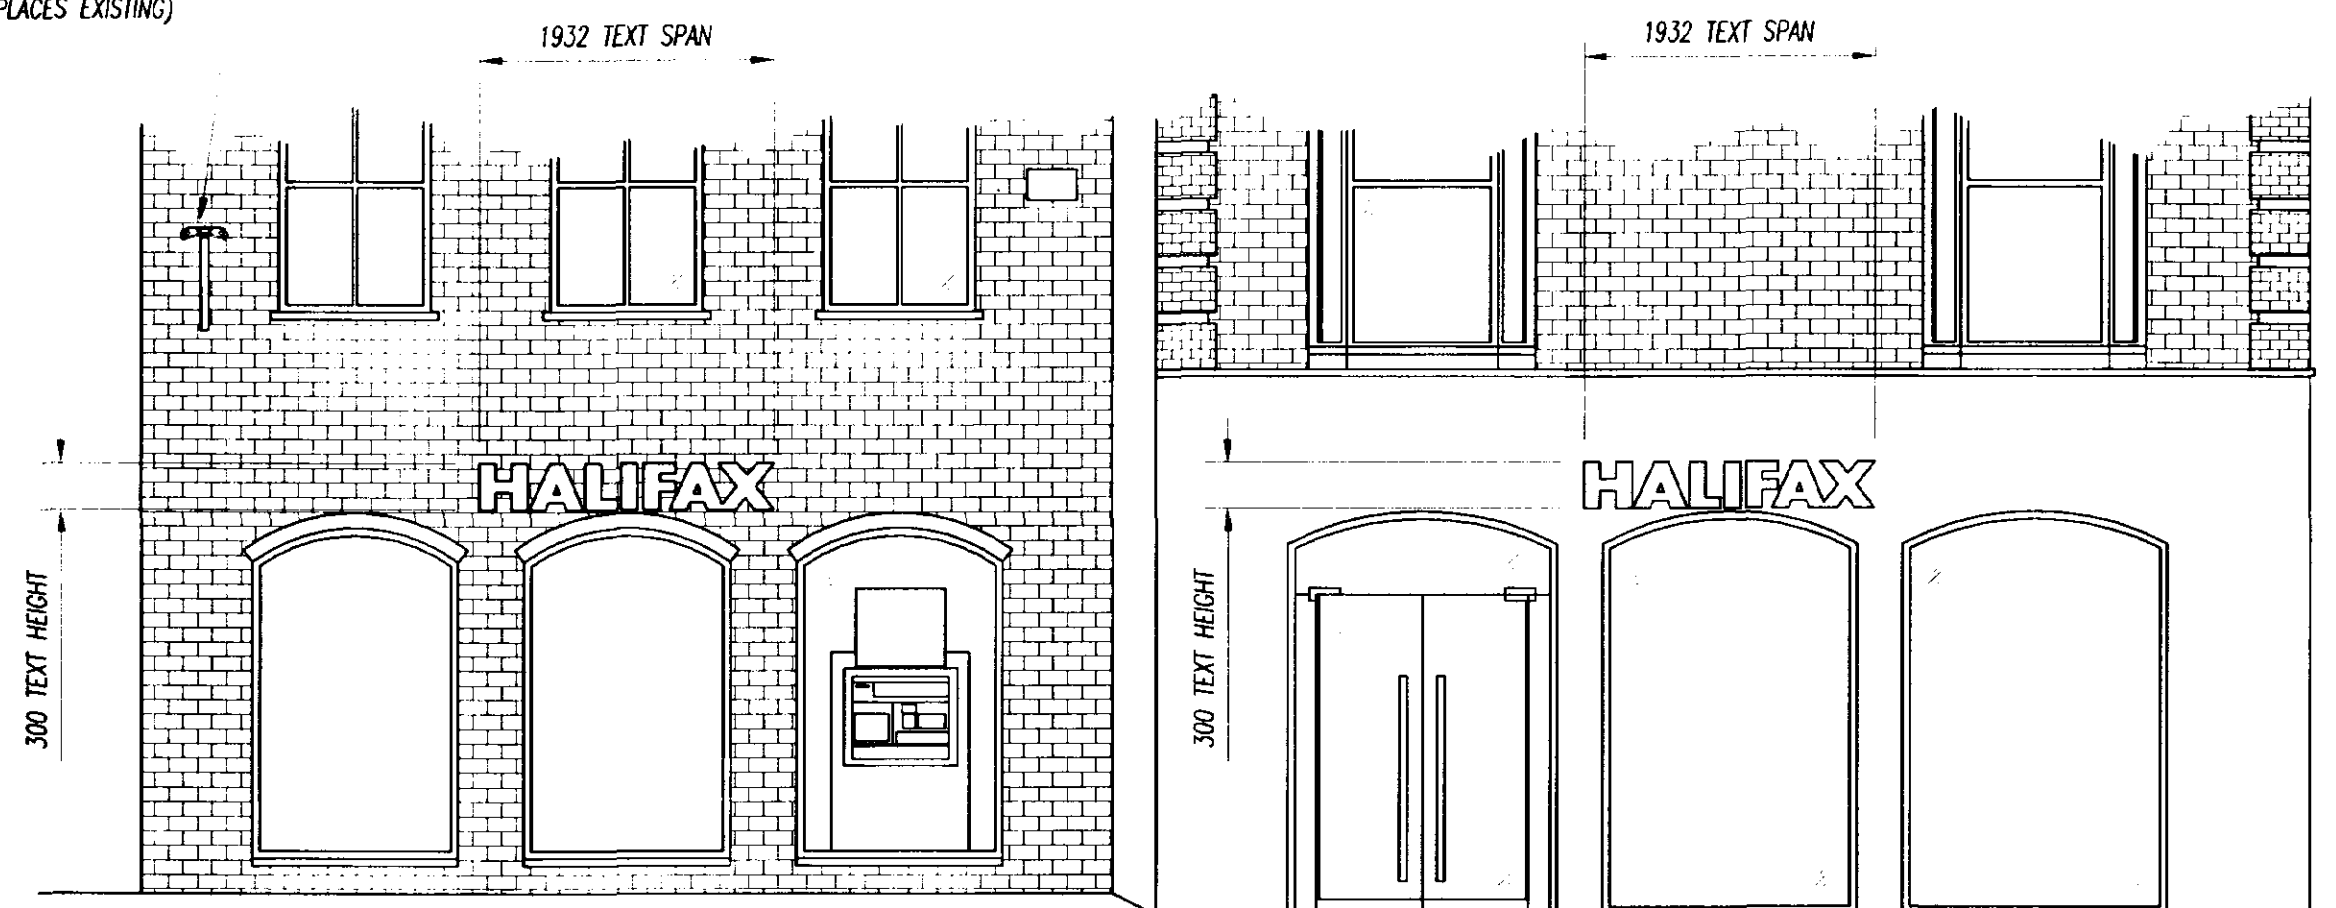

FRONT ELEVATION 1:50
BRIDGE STREET

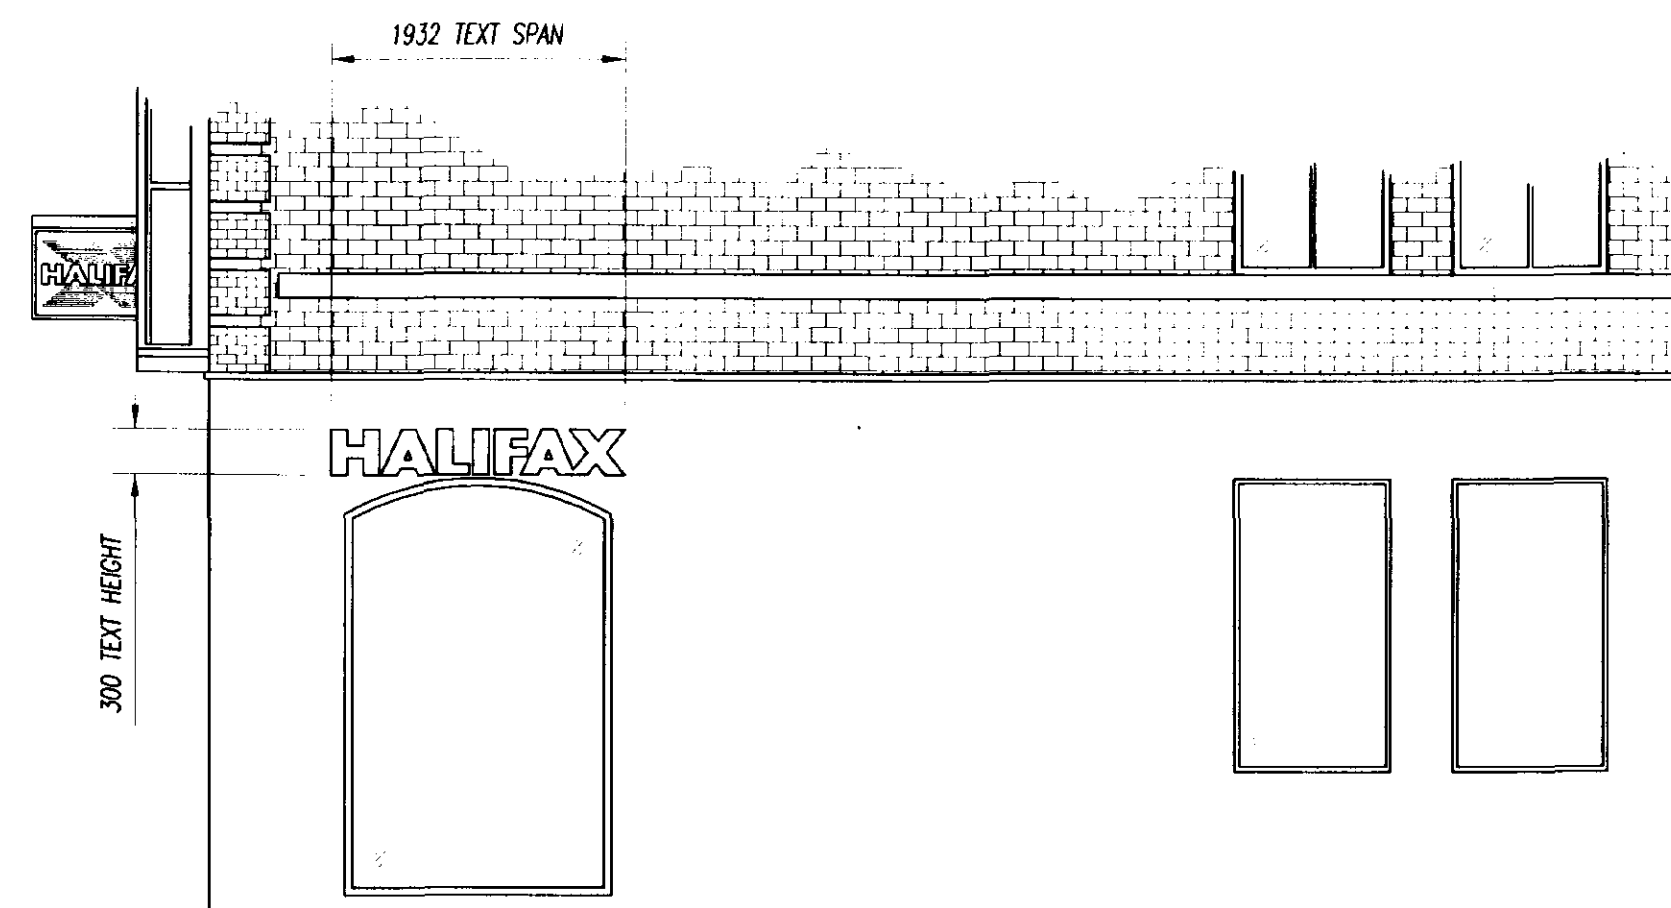

RETURN ELEVATION 1:50
DOUBLE STREET

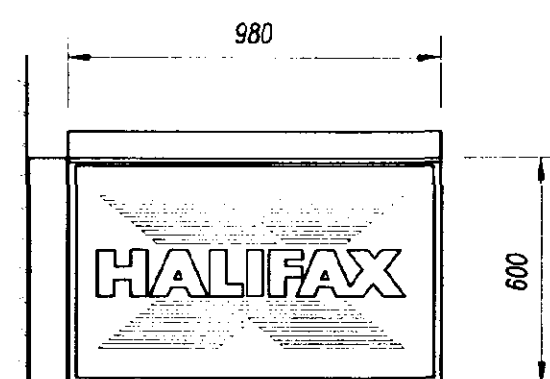


OVER-HEAD ILLUMINATED PROJECTING SIGN 1:20

CONSTRUCTION:-

MILD STEEL FRAME FITTED WITH BACK TO BACK 14g ALUMINIUM PANELS STOVE ENAMELLED BLUE 7181 SILK WITH TEXT AND BORDER IN WHITE.
FIXING HOUSING ALSO STOVE ENAMELLED WHITE.
PANELS FITTED WITH EXTRUDED ALUMINIUM LIGHT UNITS STOVE ENAMELLED WHITE WITH FLUORESCENT LAMPS TO GIVE DOWNWARD ILLUMINATION.

FACE ILLUMINATED TEXT CONSTRUCTION:

INDIVIDUAL FACE/ILLUMINATED LETTERS BUILT UP FROM 18swg DESCALED STAINLESS STEEL. RETURNS AND BACKTRAYS ALL TO BE STOVE BLUE TO MATCH 7181 SILK ACRYLIC EXTERNALLY WHITE INTERNALLY.
LETTER FACES TO BE CUT FROM 5mm OPAL 050 ACRYLIC REBATED AROUND THE PERIMETER TO ACCEPT THE RETURNS ALL SILICONED IN.
LETTERS TO BE INTERNALLY ILLUMINATED USING 15mm DIAM WHITE COLD CATHODE TUBING.
LETTERS TO STAND OFF FASCIA ON 6mm PAXOLINE SPACER PIECES.

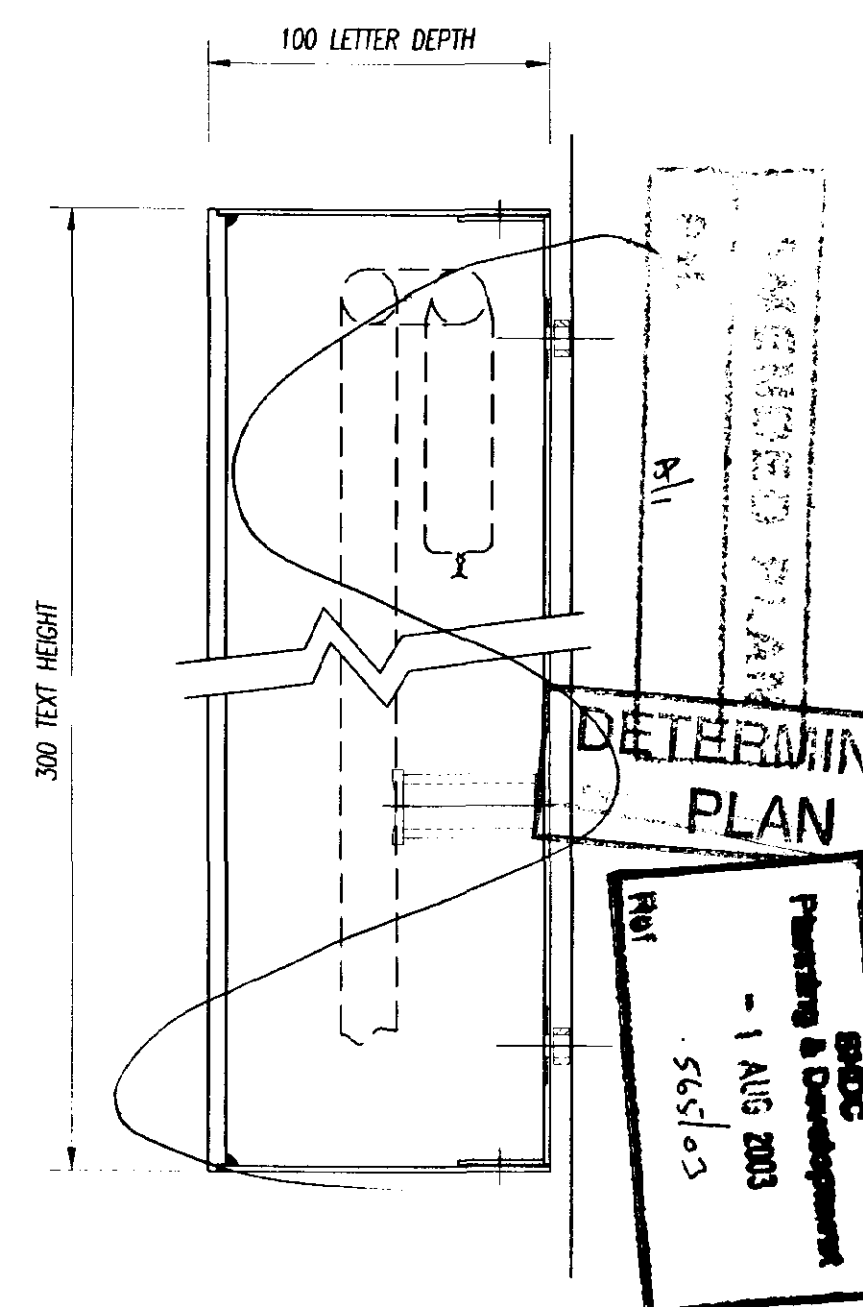

FACE ILLUMINATED LETTER SECTION DETAIL

Job Title H.B.O.S 25 BRIDGE STREET SPALDING, LINCOLNSHIRE (BRANCH CODE - 246100)	
Drawing No.	Sheet no. 1 OF 1
Scale 1:50 1:20 1:10	Date 14.04.03
Drawn By C.KNIGHT	
Revisions A) PROJECTING SIGN CHANGED TO OVERHEAD ILLUMINATED. 30/7/03 BW.	



BLAZE NEON LTD
5 Patricia Way, Pysons Road,
Broadstairs, Kent. CT10 2XZ.
☎ +44 (0) 1843 601075 ☎ +44 (0) 1843 867924
E-mail: cad@blazeneon.com