




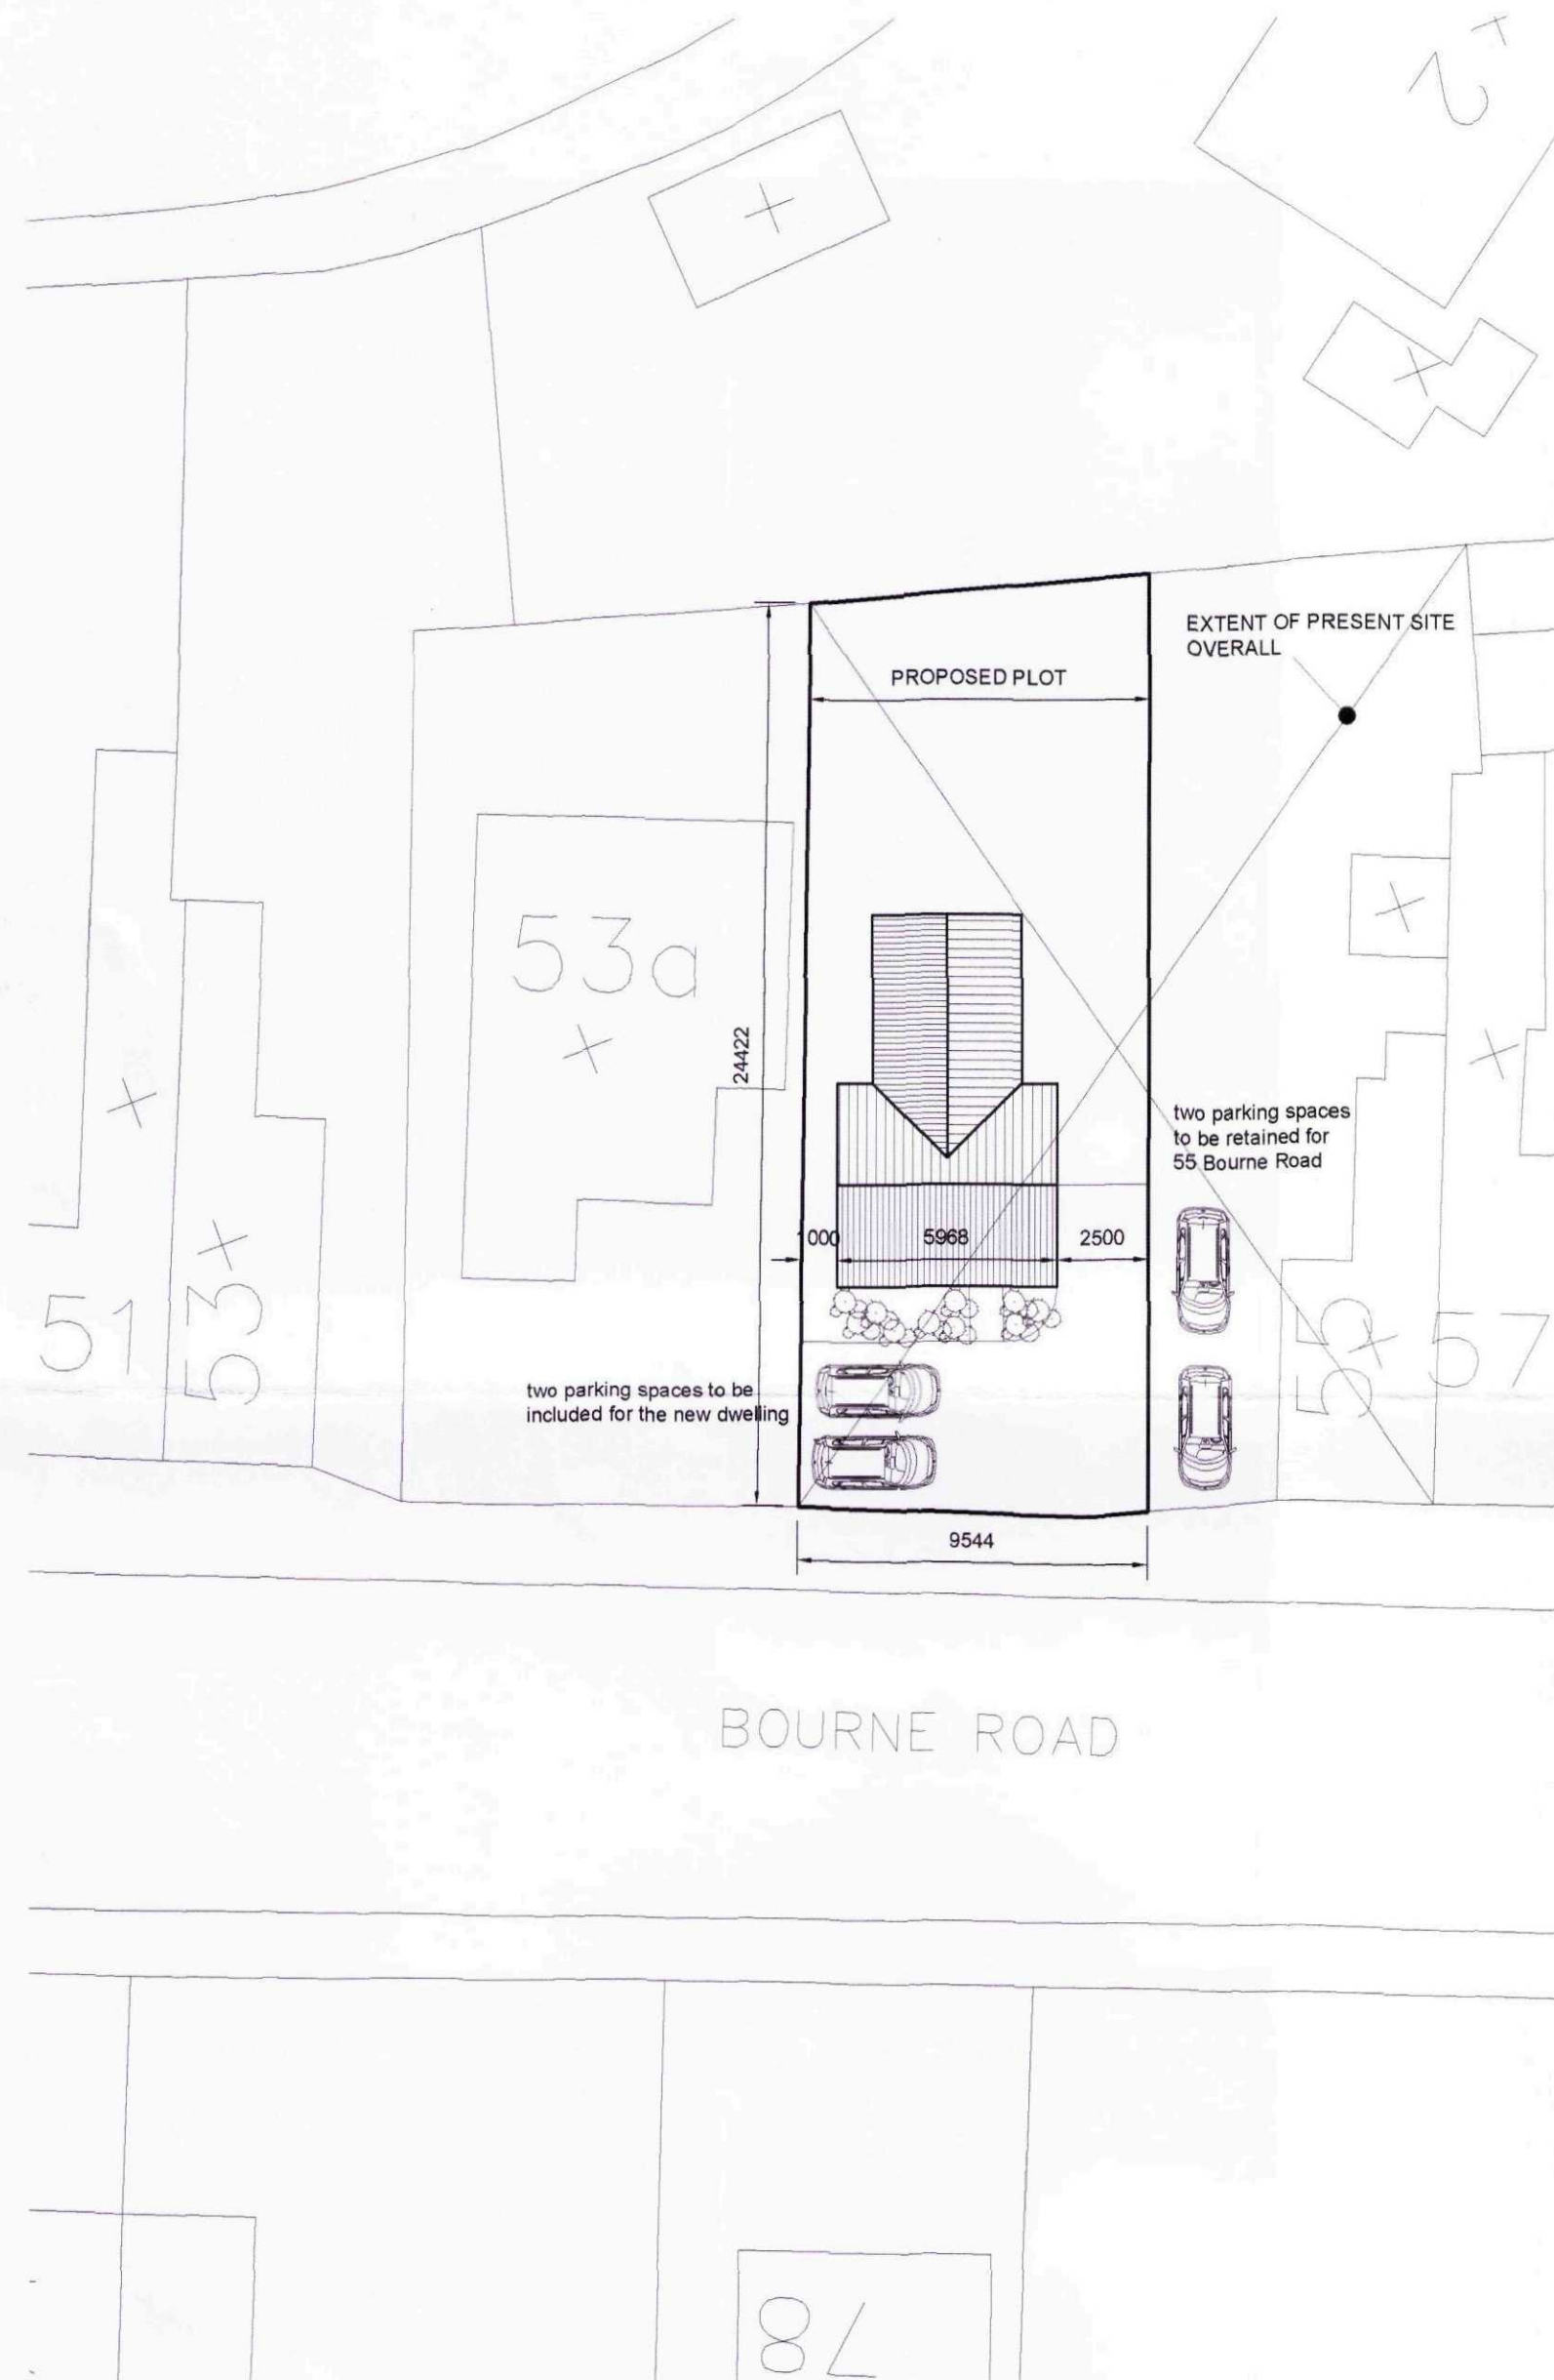


SITE PLAN WITH INDICATIVE BUILDING AND SITING 1:200

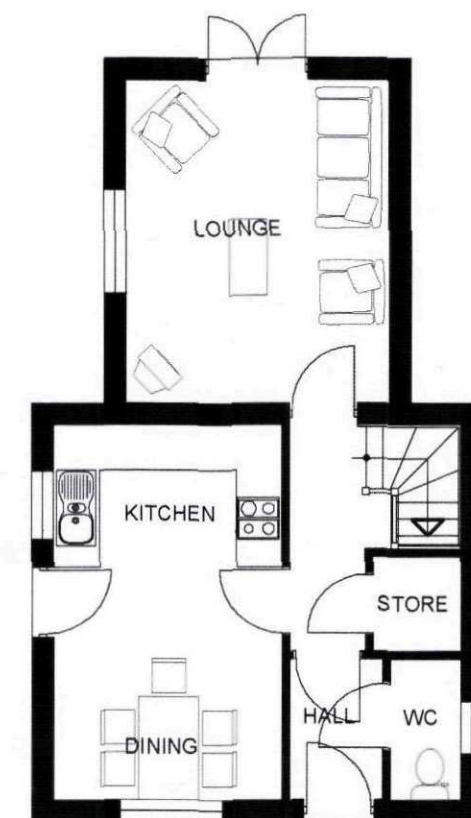

INDICATIVE GROUND FLOOR
PLAN 1:100

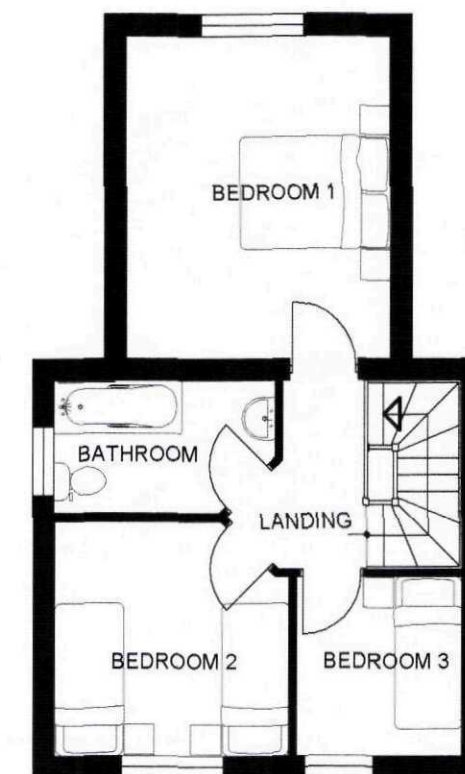

INDICATIVE FIRST FLOOR
PLAN 1:100

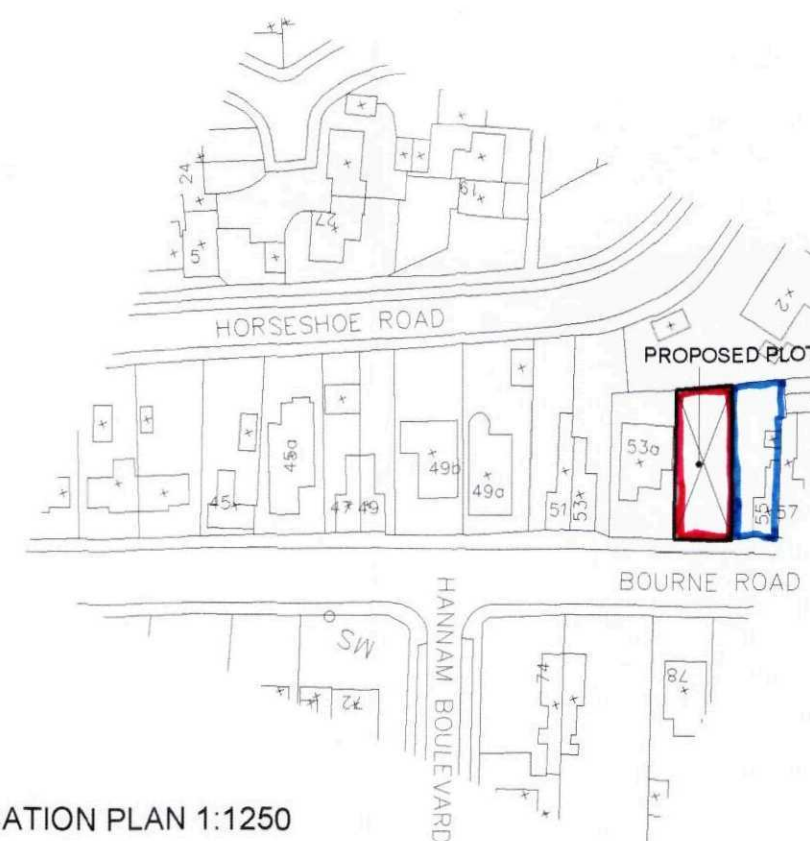

LOCATION PLAN 1:1250



SHDC
Planning & Development
- 9 JUL 2010
Ref: 0566-10

PROPOSED NEW DWELLING ON GARDEN LAND AT SIDE OF
55 BOURNE ROAD, SPALDING
FOR MR VINCENT S BOX

Drawing Number:
10/256/PA/001

Rev:

OUTLINE PLANNING APPLICATION DRAWING
SITE LAYOUT AND HOUSE DESIGN INDICATIVE ONLY

Do not measure from this drawing. All discrepancies should be reported to the architects.
This drawing should be read in conjunction with the specification and standard details.
All intellectual property rights are the copy right of Trevor A Clay RIBA Ltd.

Scales:
1:100...200...1250

Sheet Size: A2
Date: 05.07.10
Drawn: TAC

14 Old Fendike Road
Weston Hills
SPALDING
Lincolnshire PE12 6DD

Tel/Fax 01406 380027
Mobile 07778 597975



TREVOR A CLAY RIBA LTD
CHARTERED ARCHITECTS