


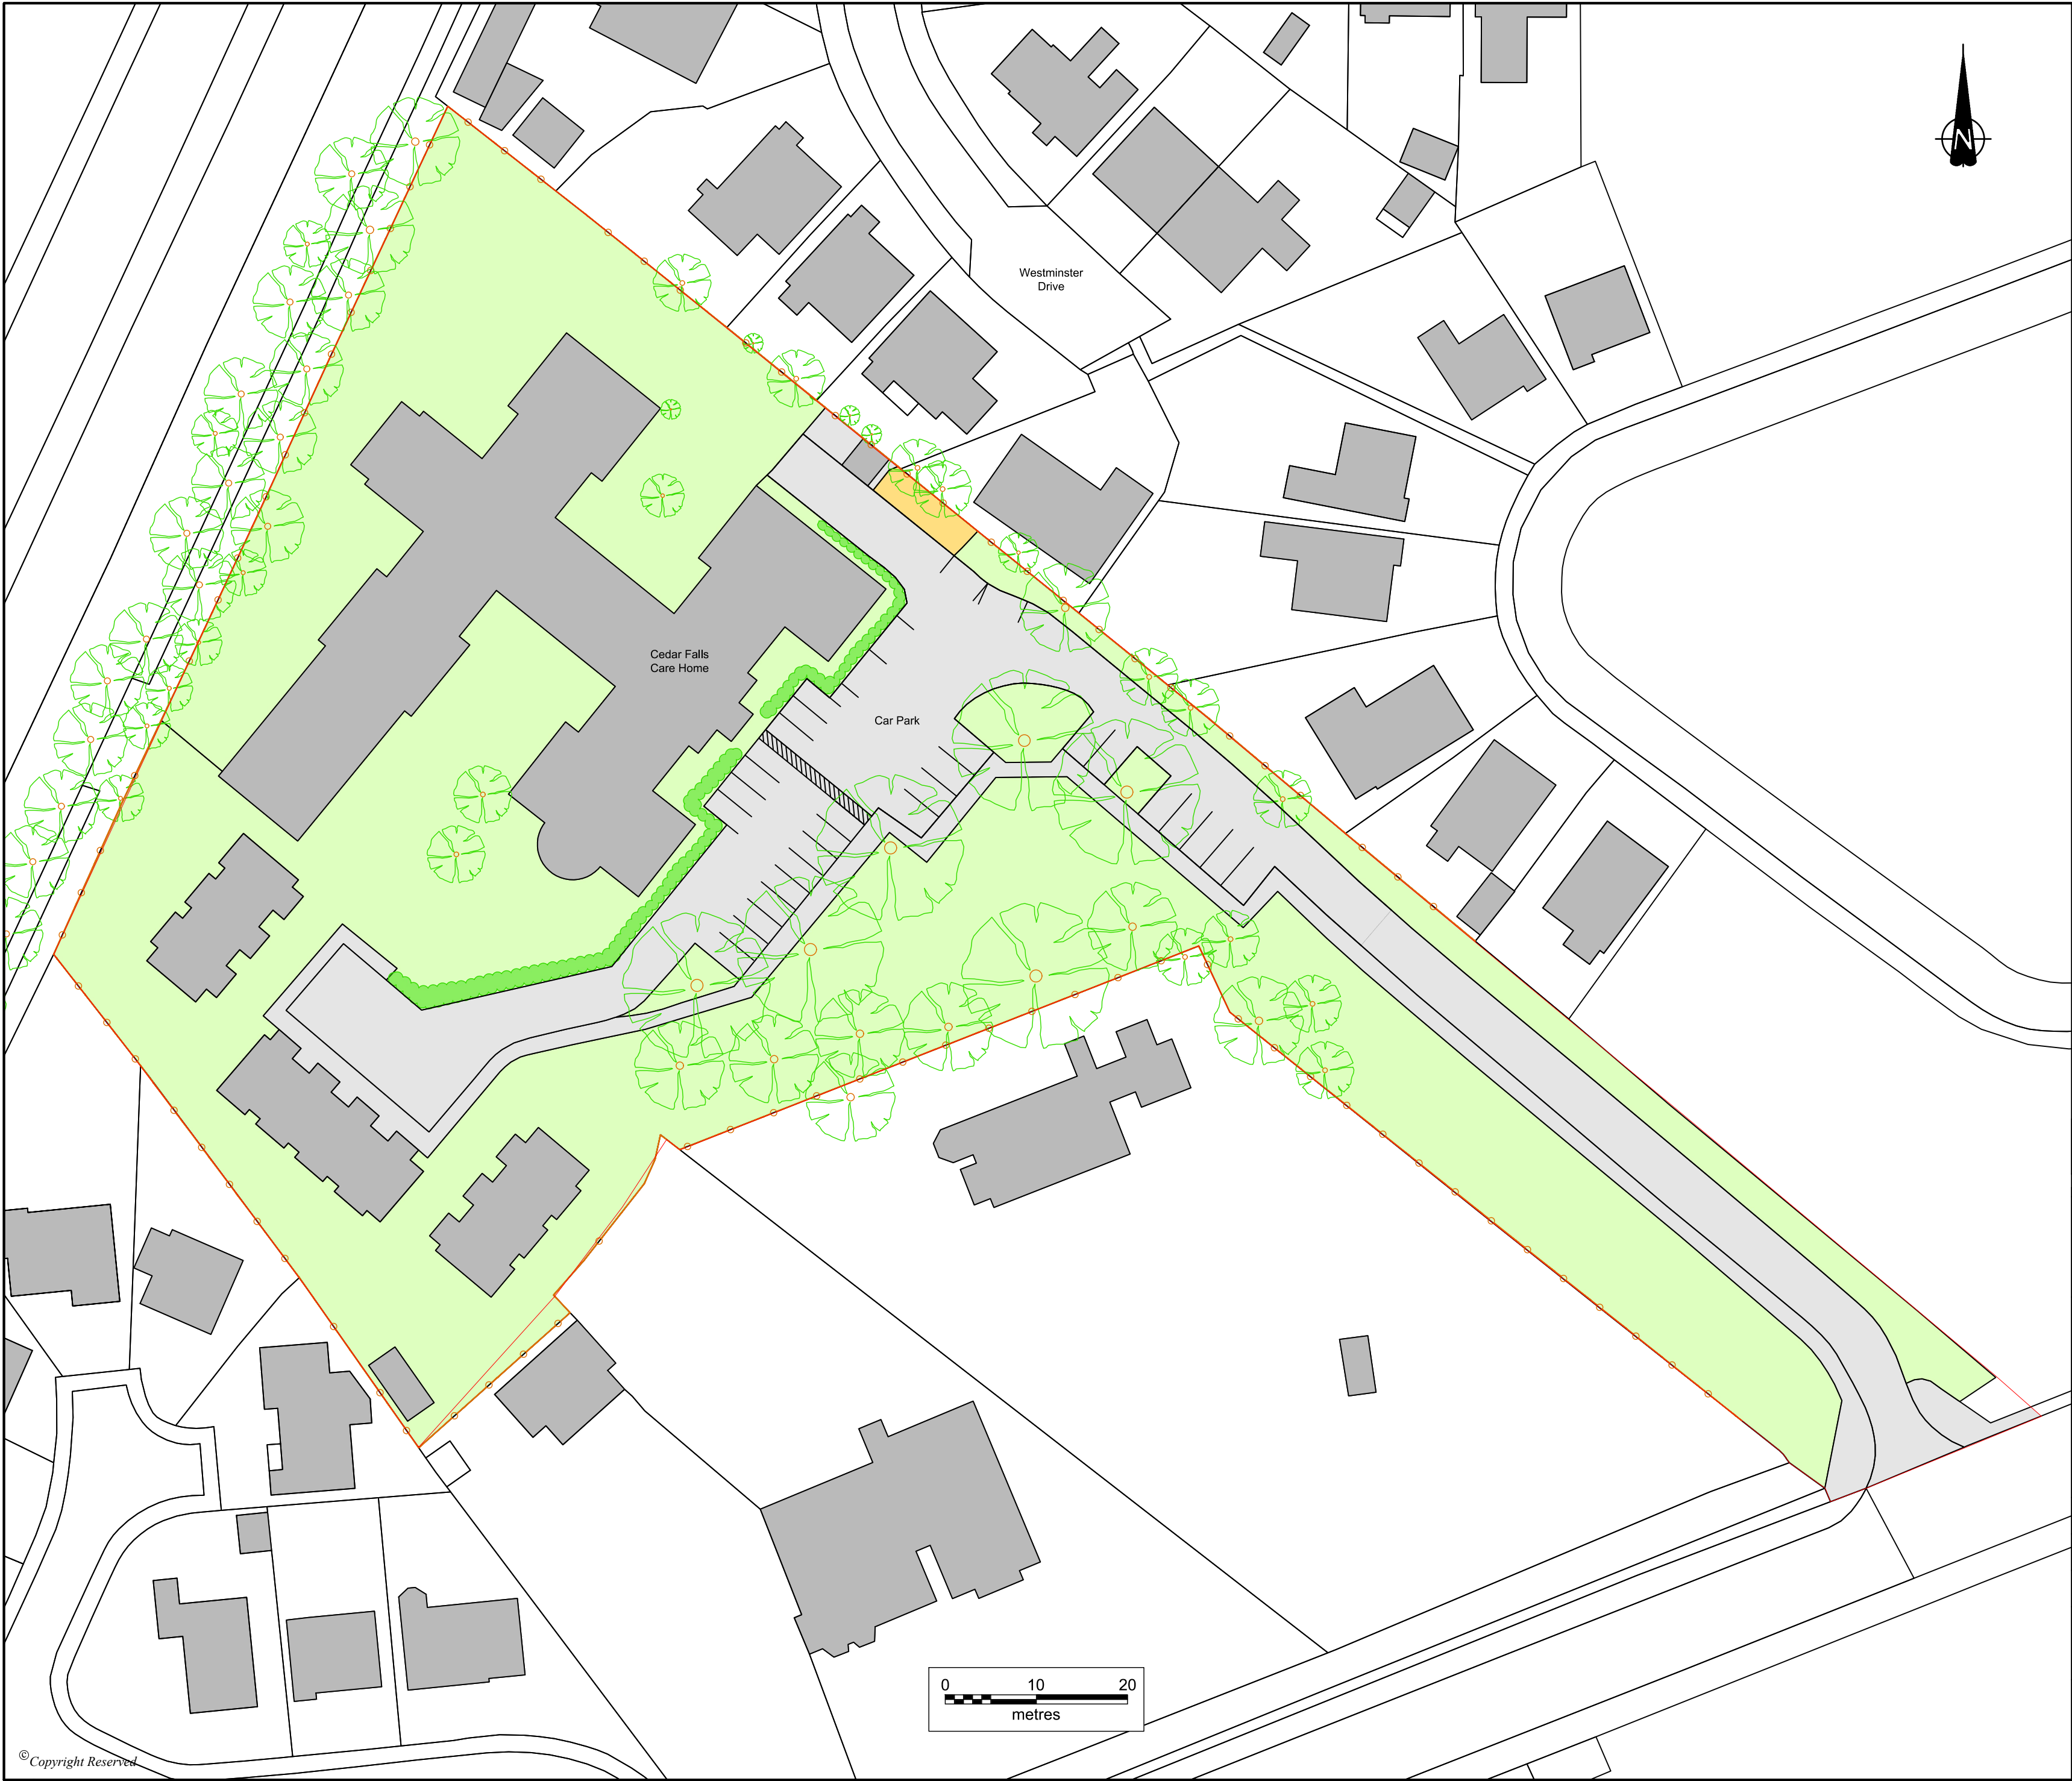

- Key**
- Application Boundary
 - Indicative Tree Locations
 - Hedge
 - Cedar Falls Care Home and nearby Buildings
 - Soft Landscape Area (Grass)
 - Bin Storage Area
 - Hardstanding Area
 - Timber Boundary Fence

REVISION		DETAILS		DATE	DRAWN	CHKD	APPD
CLIENT							
The Engineering Support Partnership Ltd							
PROJECT							
Cedar Falls Care Home Energy Centre							
DRAWING TITLE							
Existing Site Plan							
DRG No.		NT13503-059-02				REV	
DRG SIZE		A2		SCALE		1:500	
DRAWN BY		PAG		CHECKED BY		BP	
DATE		May 2018		APPROVED BY		HK	
NEWCASTLE UPON TYNE ☐ BIRMINGHAM ☐ EDINBURGH ☐ MANCHESTER CARDIFF ☐ GLASGOW ☐ SHEFFIELD CARLISLE ☐ LEIGH ☐ STOKE ON TRENT CROYDON ☐ LONDON ☐ TAUNTON							
wardell armstrong your earth our world							