


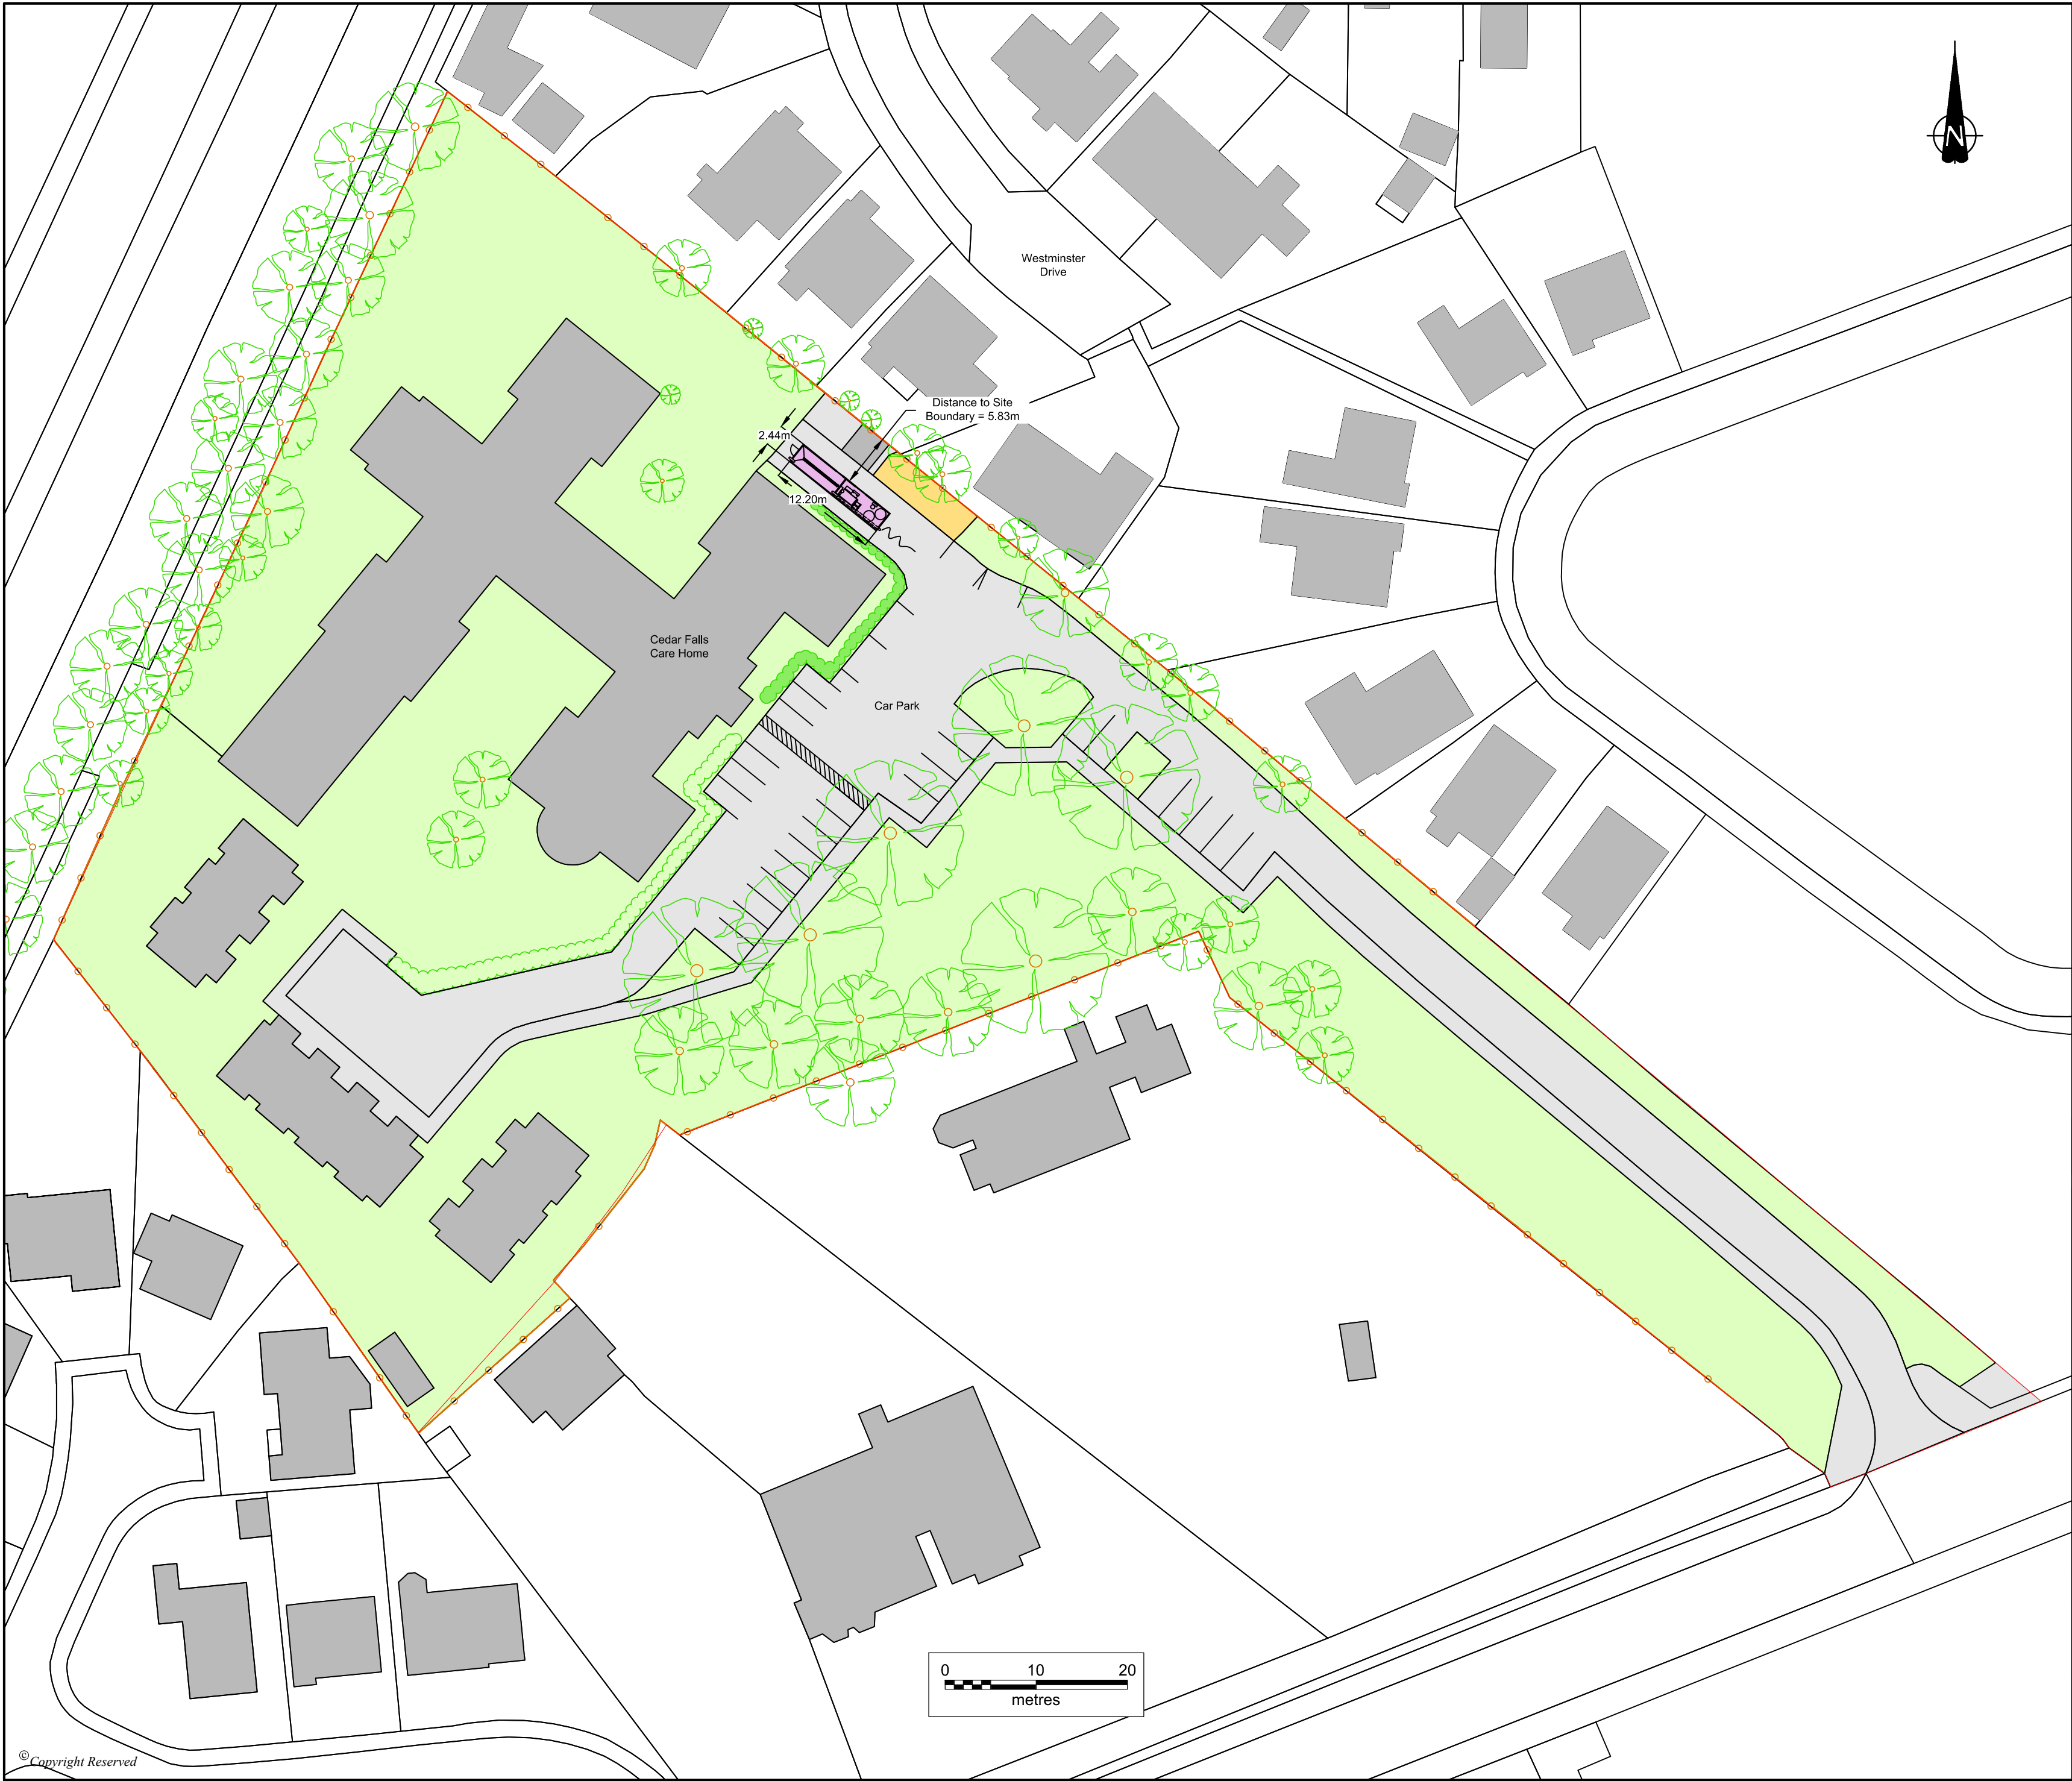

- Key**
- Application Boundary
 - Indicative Tree Locations
 - Hedge
 - Cedar Falls Care Home and nearby Buildings
 - Proposed Bio-pod Location
 - Soft Landscape Area (Grass)
 - Bin Storage Area
 - Hardstanding Area
 - Timber Boundary Fence
 - Delivery Hose

REVISION	DETAILS	DATE	DRAWN	CHKD	APPD
CLIENT					
The Engineering Support Partnership Ltd					
PROJECT					
Cedar Falls Care Home Energy Centre					
DRAWING TITLE					
Proposed Site Plan					
DRG No.		NT13503-059-03		REV	
DRG SIZE		A2		SCALE	
				1:500	
DATE		May 2018			
DRAWN BY		CHECKED BY		APPROVED BY	
PAG		BP		HK	
NEWCASTLE UPON TYNE TEL 0191 232 0943 WEB: WWW.WARDELL-ARMSTRONG.COM					
☐ BIRMINGHAM	☐ CARDIFF	☐ CARLISLE	☐ CROYDON		
☐ EDINBURGH	☐ GLASGOW	☐ LEIGH	☐ LONDON		
☐ MANCHESTER	☐ SHEFFIELD	☐ STOKE ON TRENT	☐ TAUNTON		
 <i>your earth our world</i>					