



DO NOT SCALE THIS DRAWING. THE CONTRACTOR IS DEEMED TO HAVE CHECKED AND VERIFIED ALL DIMENSIONS ON SITE AND IS REQUIRED TO REPORT ANY DISCREPANCIES TO OGLESBY & LIMB LTD. THE CONTENTS OF THIS DRAWING ARE COVERED BY COPYRIGHT AND REMAIN THE PROPERTY OF OGLESBY & LIMB LTD. WRITTEN APPROVAL MUST BE OBTAINED FROM OGLESBY & LIMB LTD PRIOR TO DUPLICATION OR REPRODUCTION OF THIS DRAWING OR ITS CONTENTS. ANY DIMENSIONS NOT SHOWN ARE TO BE CHECKED AND AGREED WITH OGLESBY & LIMB LTD.

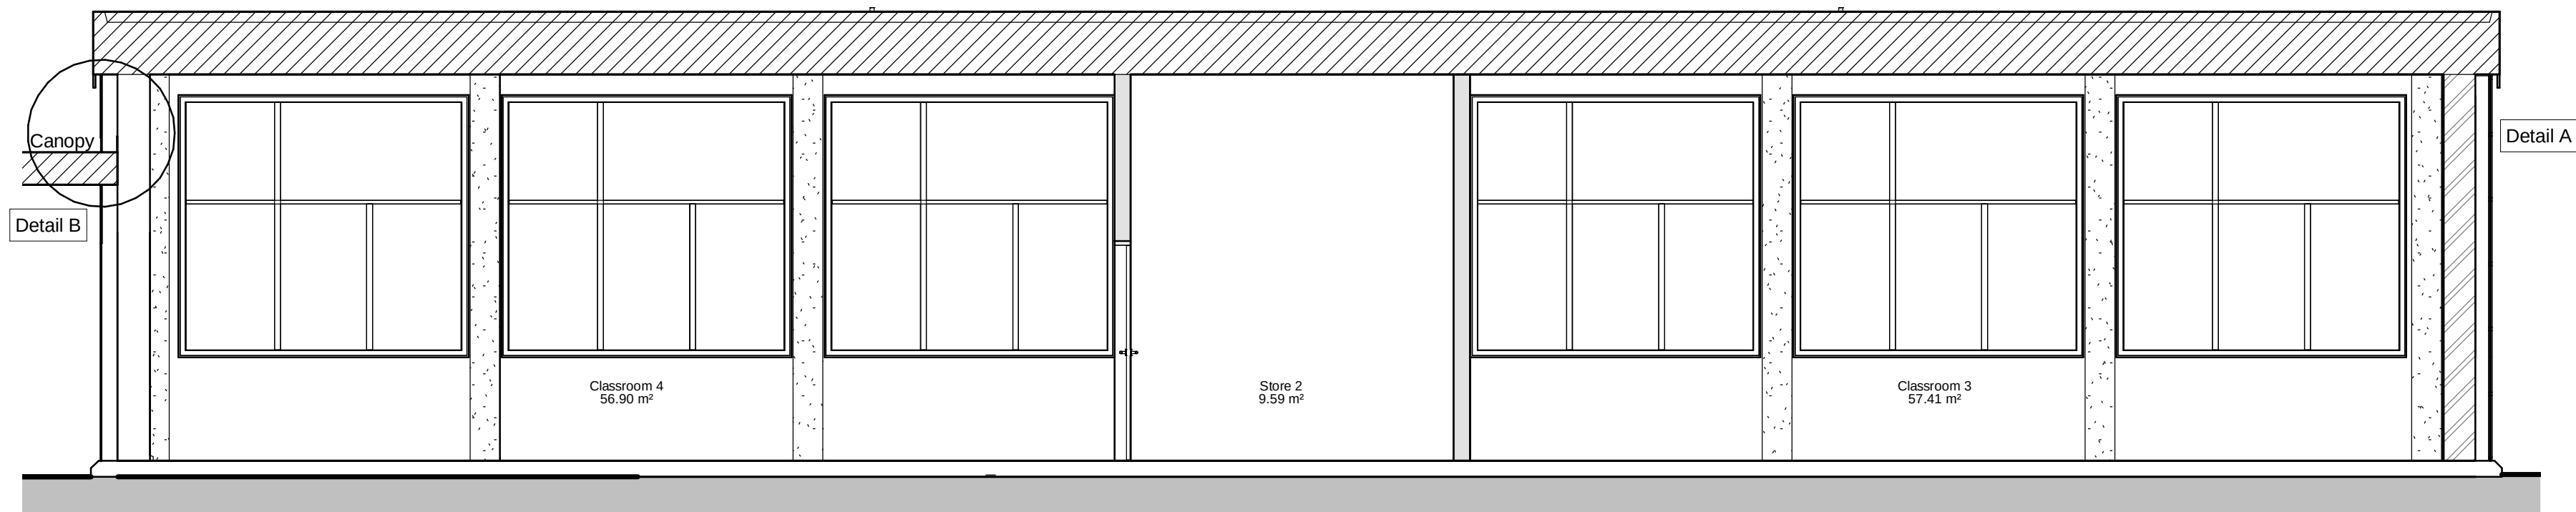


Section Aa
1 : 50

0m 1m 2m 3m 4m 5m
VISUAL SCALE 1:50 @ A1

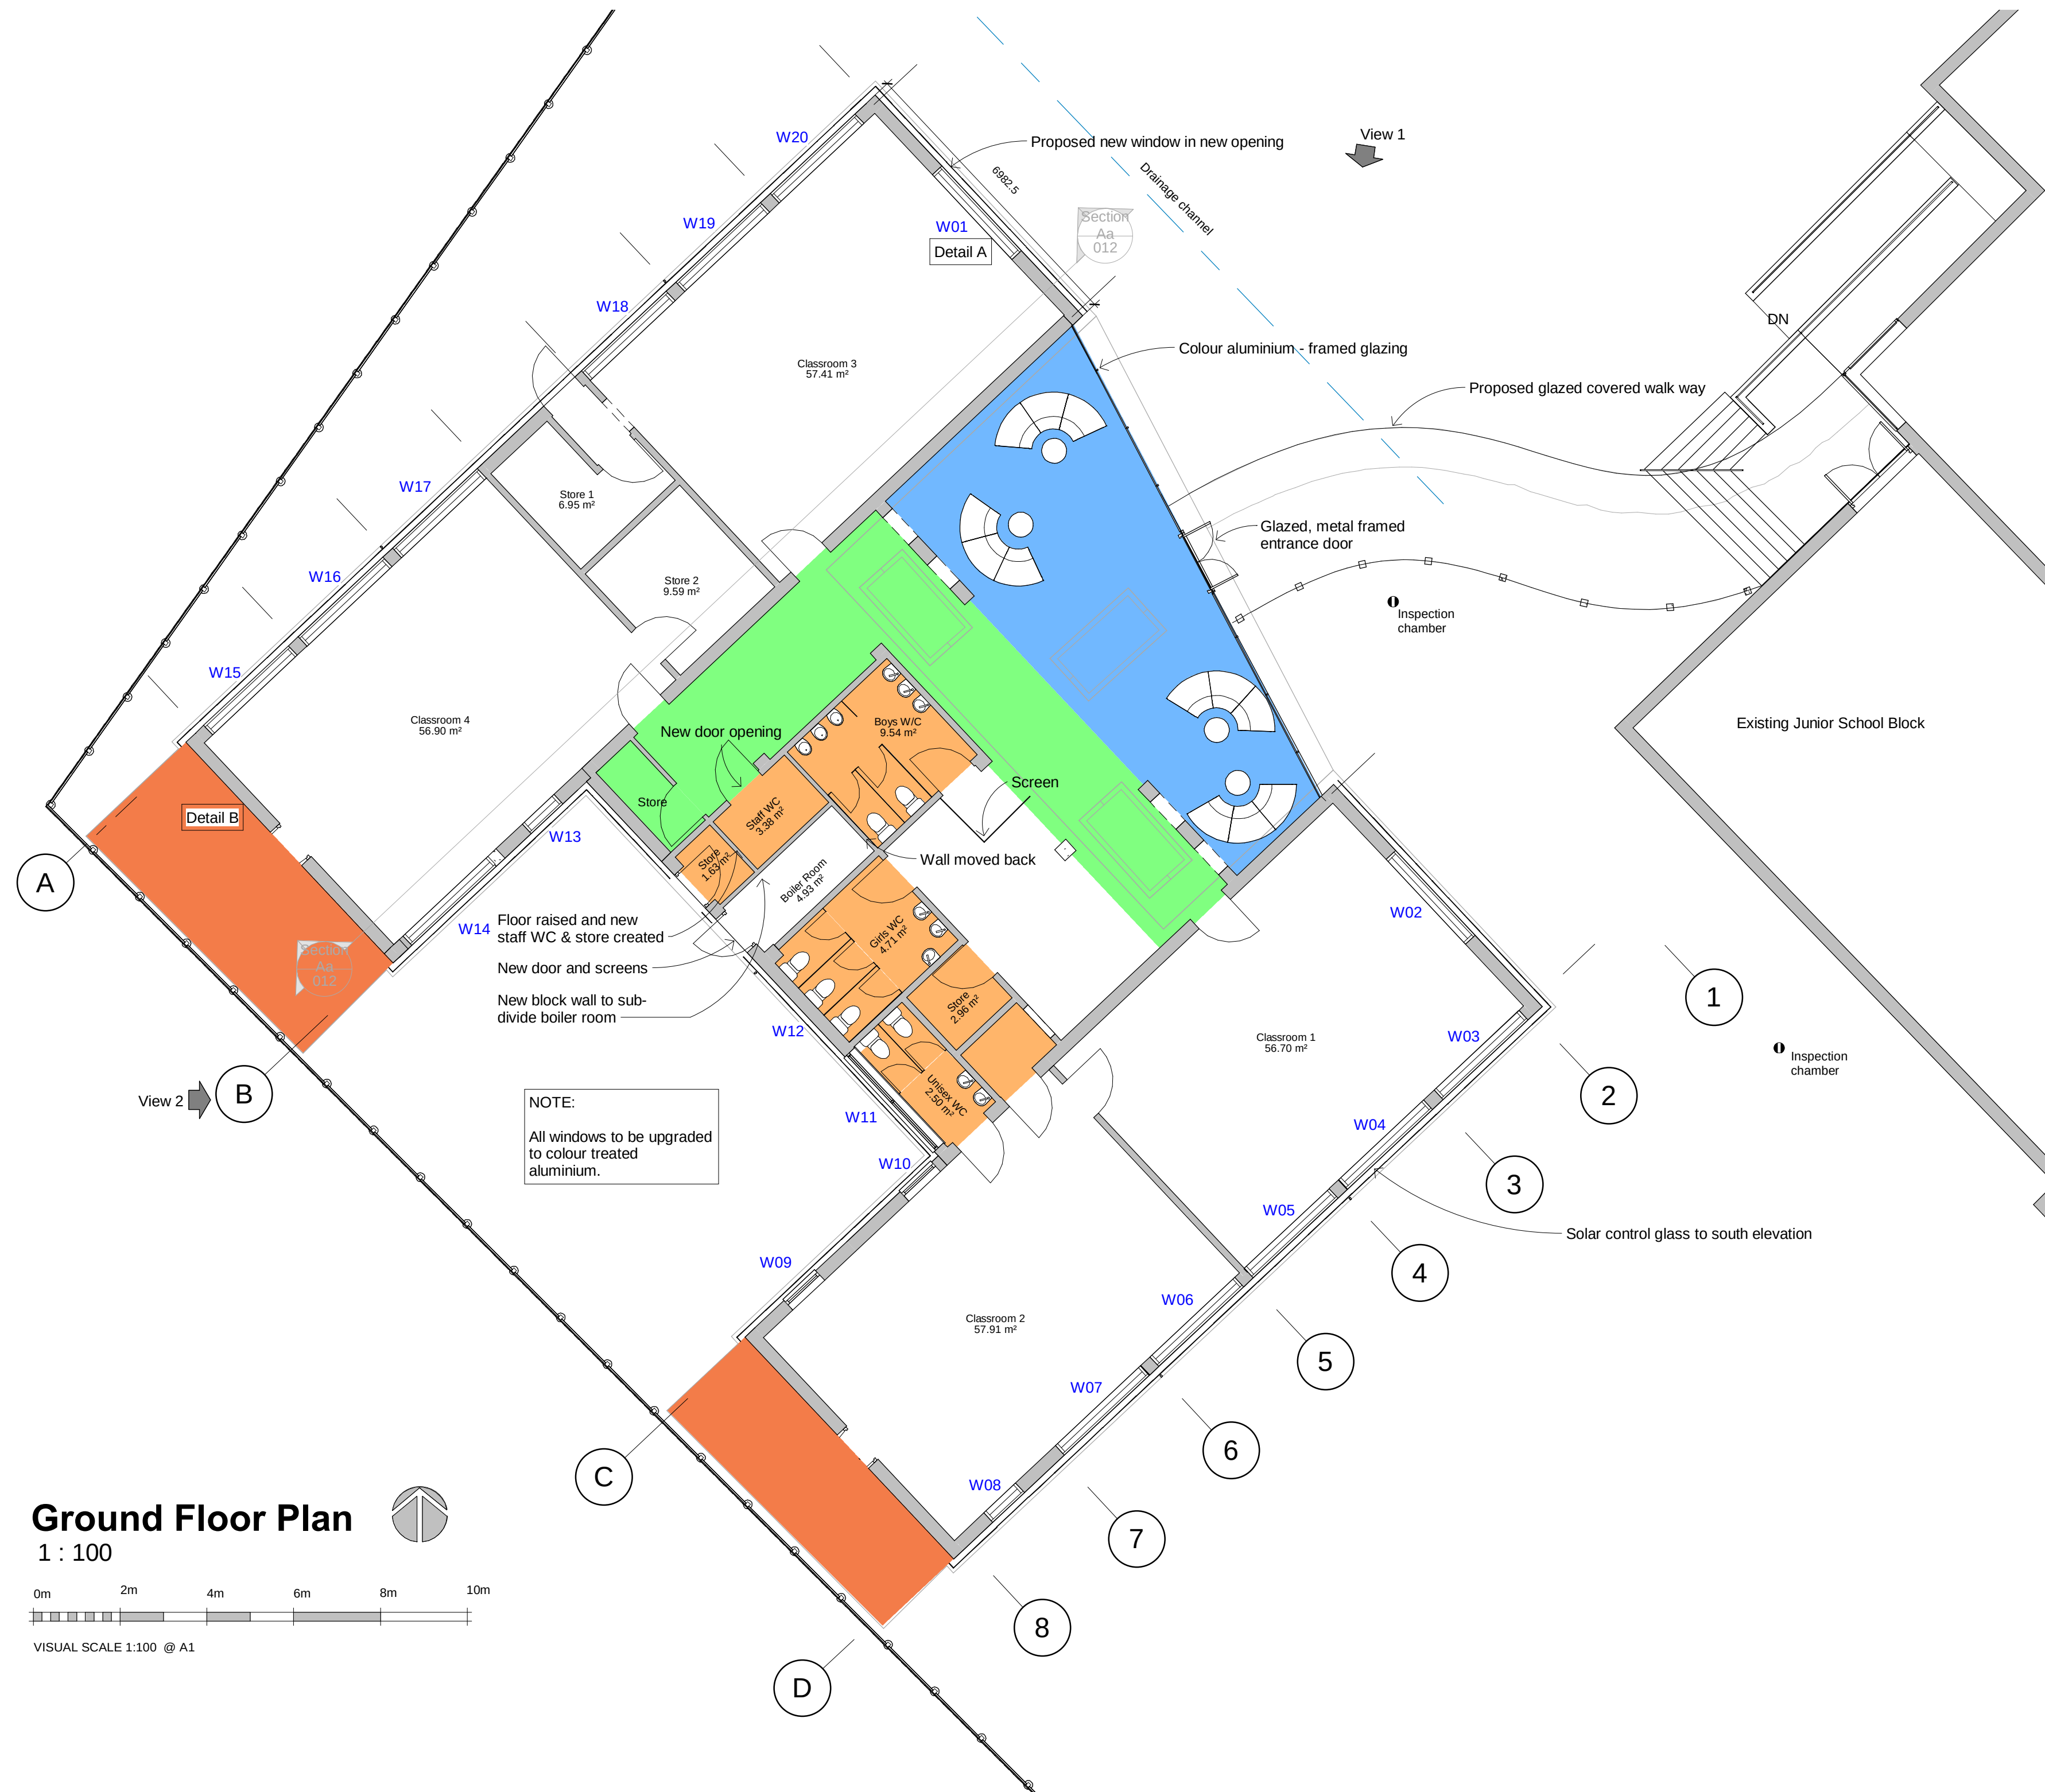

Ground Floor Plan
1 : 100

0m 2m 4m 6m 8m 10m
VISUAL SCALE 1:100 @ A1

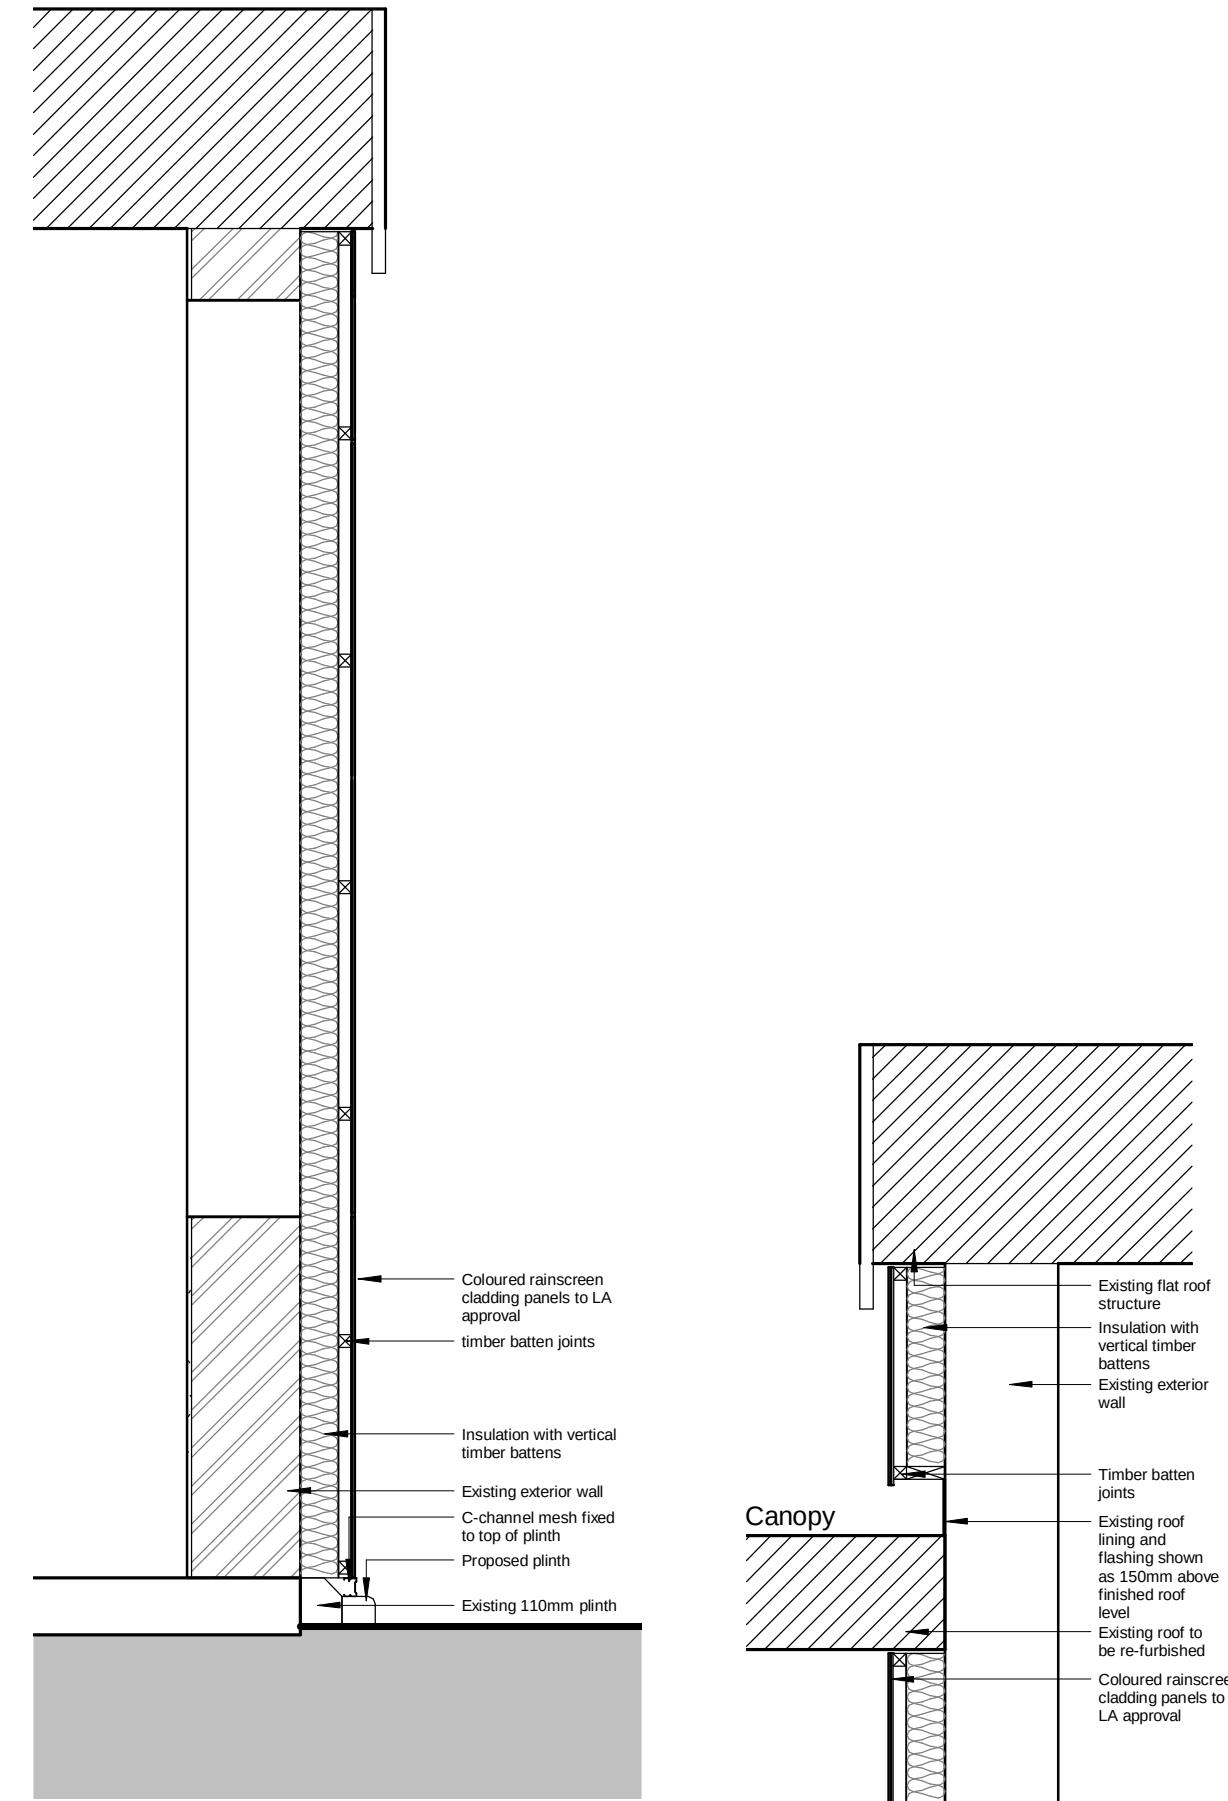

Detail A
1 : 20

Detail B
1 : 20



View 1



View 2

- AREAS TO BE RECONFIGURED & COMPLETELY REFURBISHED SHOWN THUS
- AREA OF CONCRETE ROOF STRUCTURE TO BE RAISED SHOWN THUS
- AREA OF SINGLE STOREY INFILL EXTENSION SHOWN THUS
- FLAT ROOF COVERED AREAS TO BE RE-FURBISHED AND REDECORATED SHOWN THUS

PLANNING APPLICATION

B	30/05/17	Proposed drawing updated following comments received on 26.05.17: - Classroom 3 proposed new door removed, window centered, external door between W17 and W18 added, store made L shape - unisex WC wall adjacent to store moved - Classroom 2 W09 & W10 changed to be same as W13 - Ref: to cladding manufacturer removed - Electric door centered, canopy shape & position changed.	LS
A	22/05/17	Draft Planning Application Issue	LS
Ref:	Date:	Description:	By:
Revisions:			

Client:	
Ayscoughfee Hall School	
Project:	
Proposed Extension to Ayscoughfee Hall School Welland Hall, London Road, Spalding PE11 2TE	
Drg Title:	
Annex Plan & Sections as proposed	



Date:	Contract No:	Drg No:	Rev:
16.06.2016	A1116	012	B
Scale:	Drawn By:	Checked:	
As indicated @ A1	LS	AJO	