



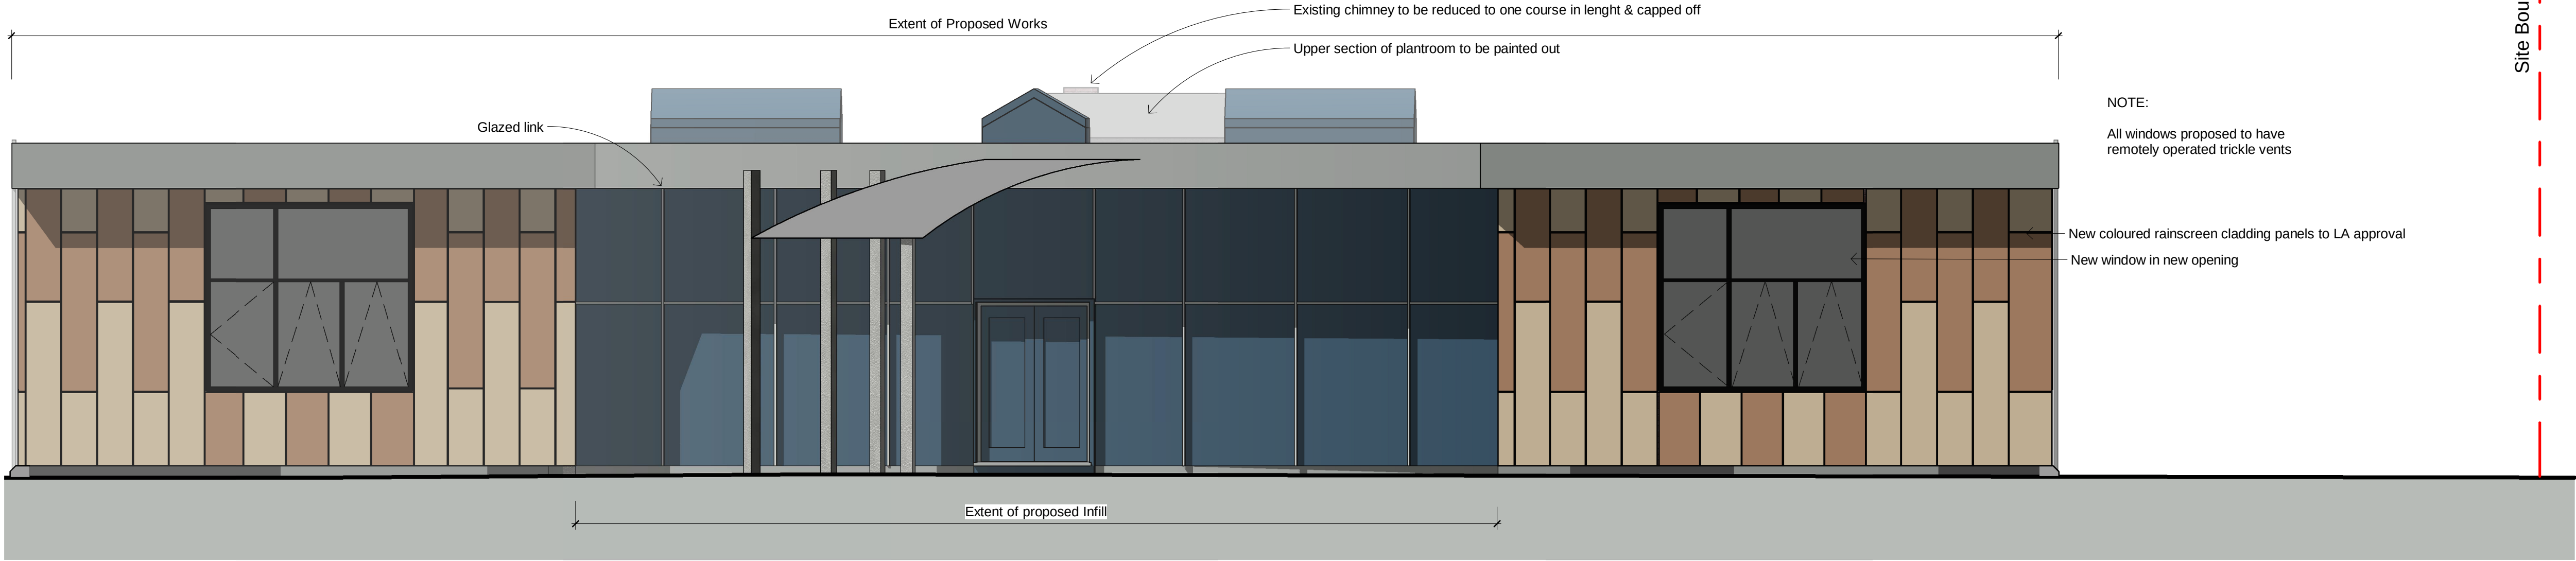


North-East Elevation

1 : 50

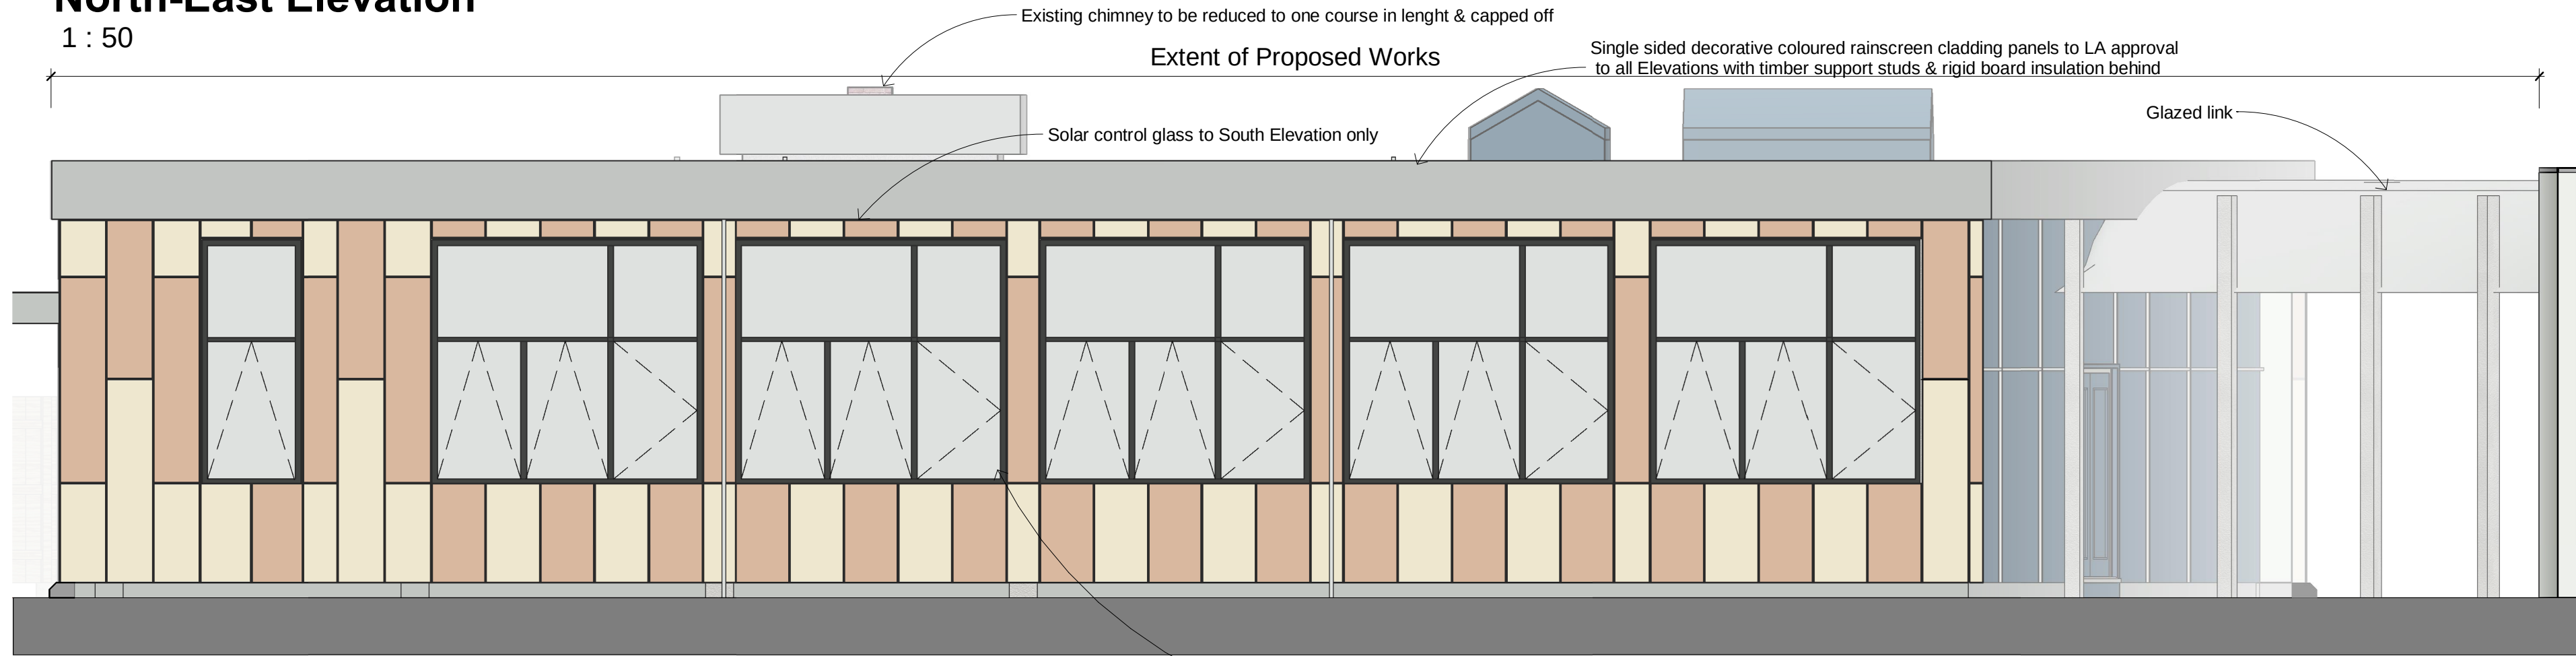


South-East Elevation

1 : 50

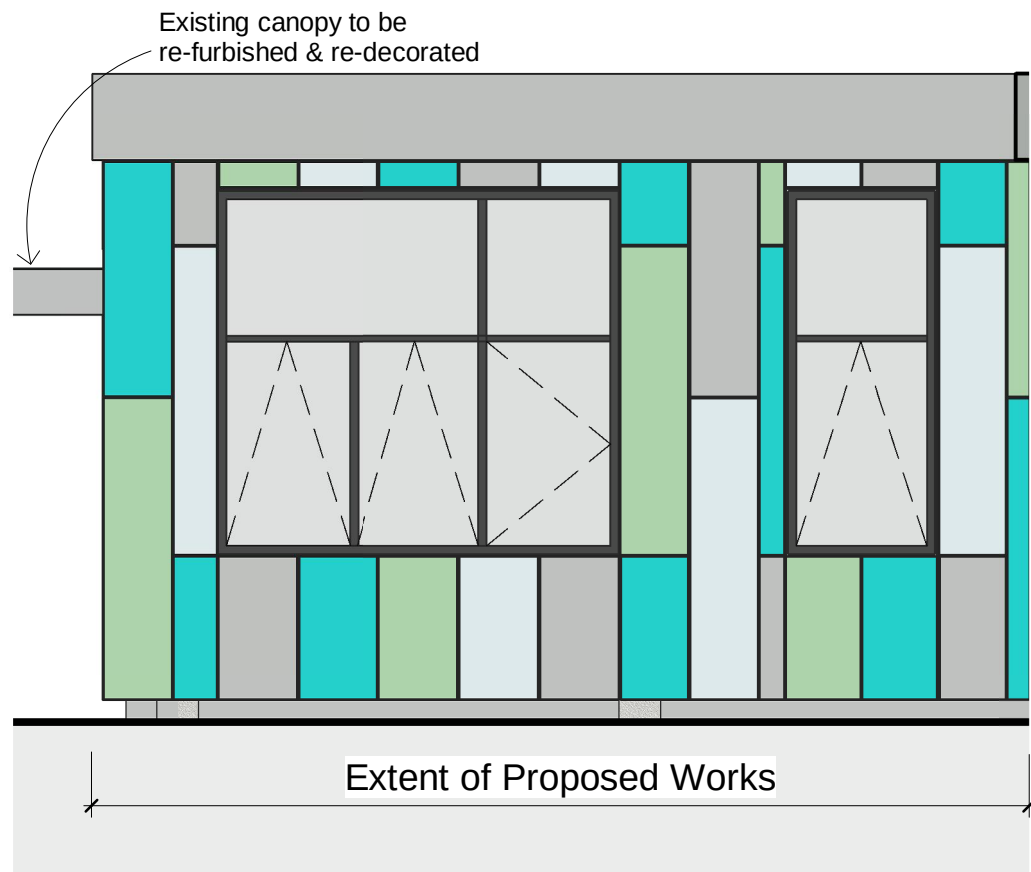


South-East Elevation 2

1 : 50

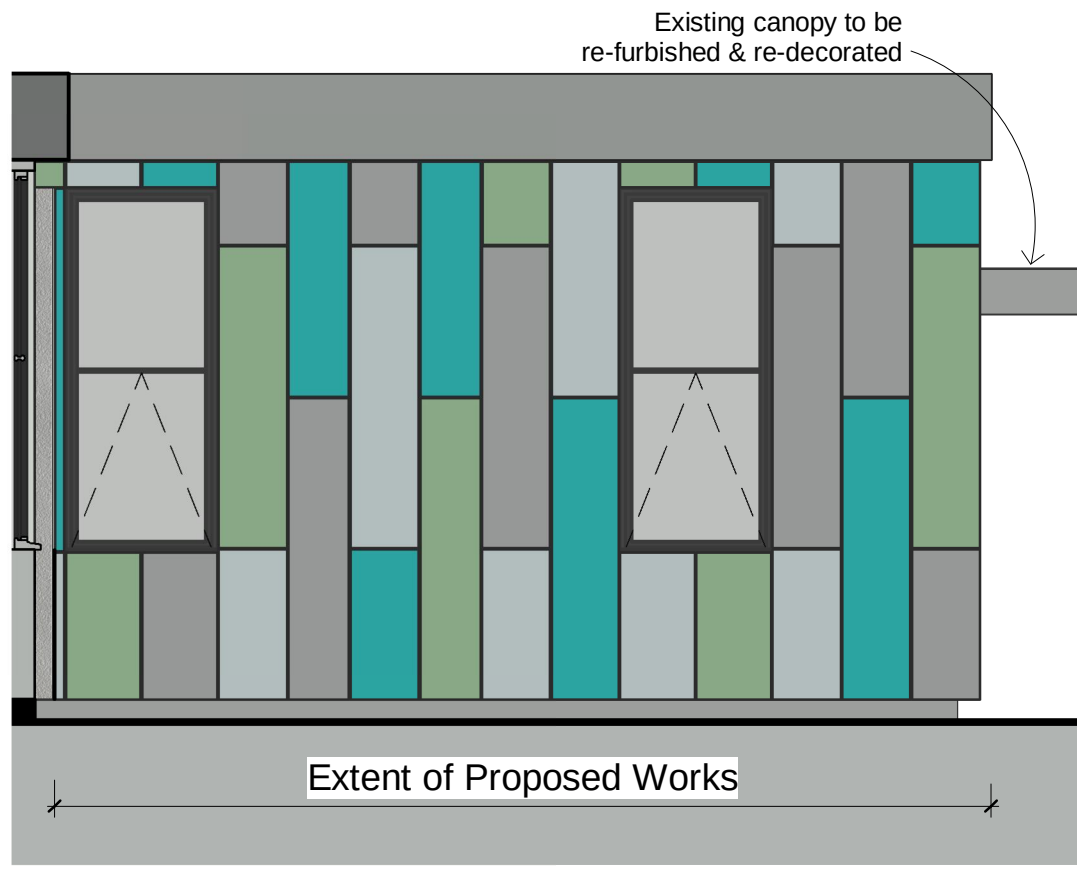


North-West Elevation 2

1 : 50

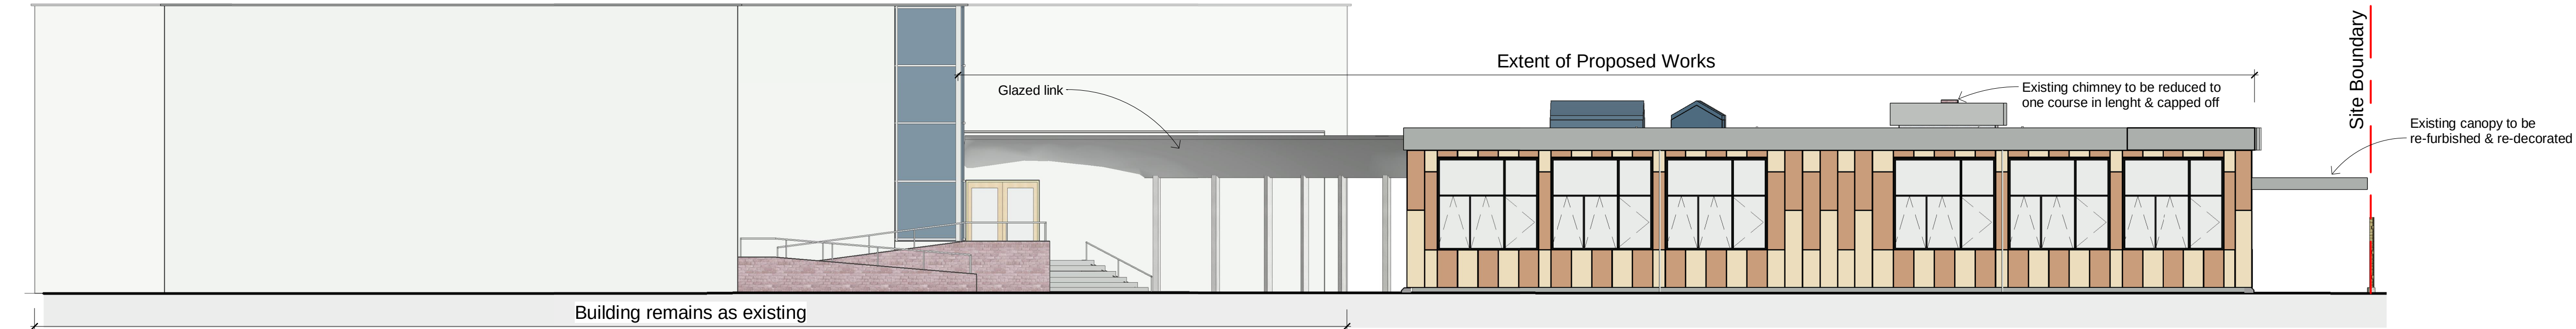


North-West Elevation

1 : 100

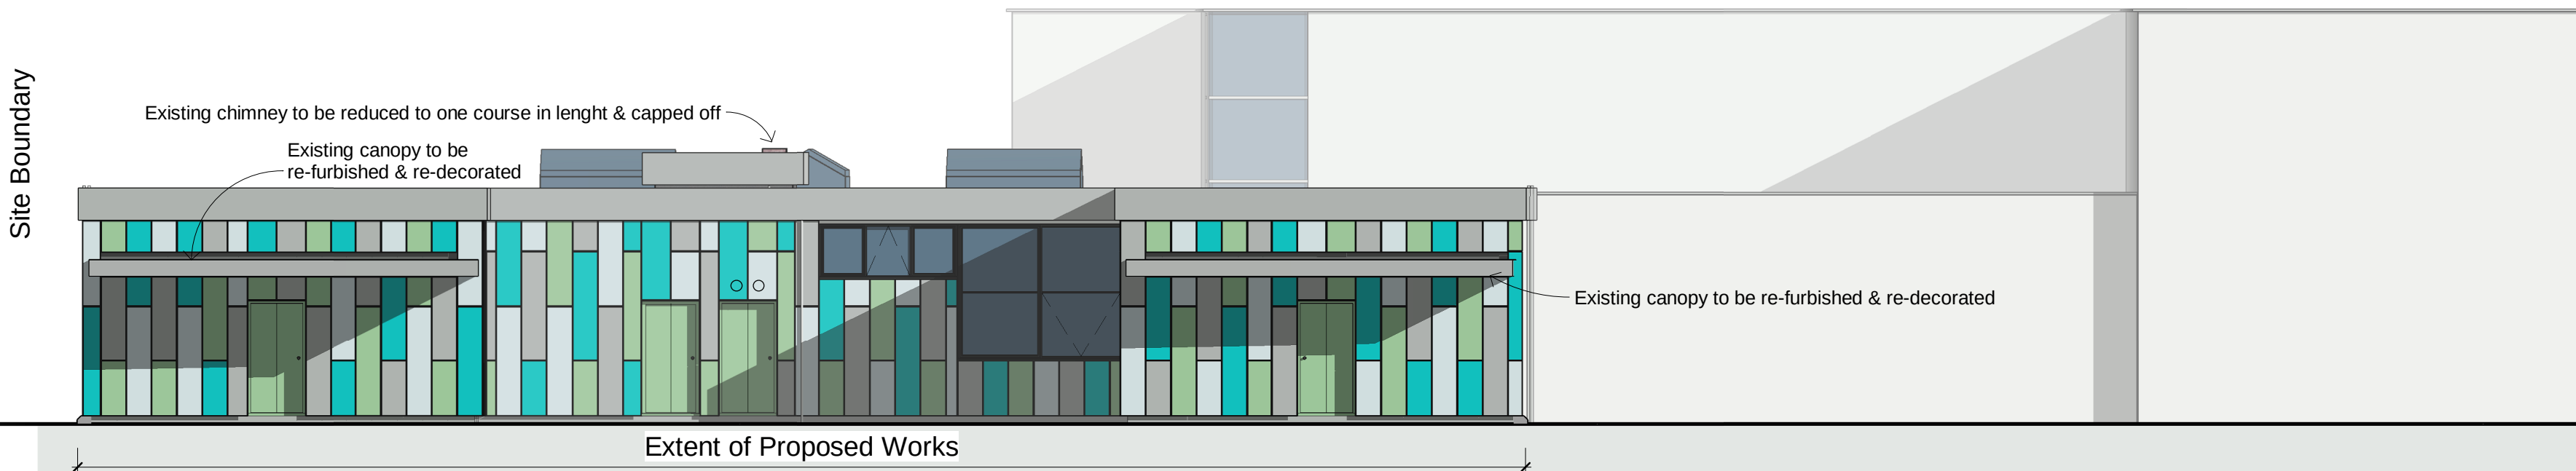

West-South Elevation

1 : 100

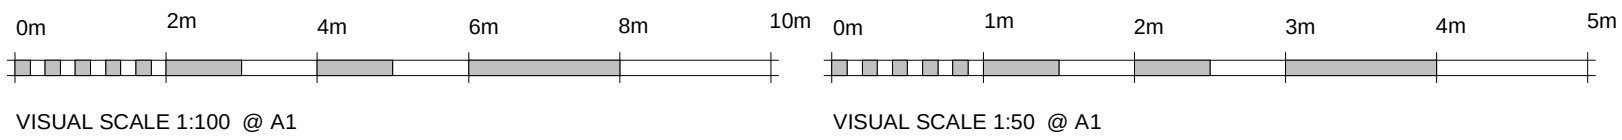

DO NOT SCALE THIS DRAWING. THE CONTRACTOR IS DEEMED TO HAVE CHECKED AND VERIFIED ALL DIMENSIONS ON SITE AND IS REQUIRED TO REPORT ANY DISCREPANCIES TO OGLESBY & LIMB LTD. THE CONTENTS OF THIS DRAWING ARE COVERED BY COPYRIGHT AND REMAIN THE PROPERTY OF OGLESBY & LIMB LTD. WRITTEN APPROVAL MUST BE OBTAINED FROM OGLESBY & LIMB LTD PRIOR TO DUPLICATION OR REPRODUCTION OF THIS DRAWING OR ITS CONTENTS. ANY DIMENSIONS NOT SHOWN ARE TO BE CHECKED AND AGREED WITH OGLESBY & LIMB LTD.

NOTE:

1. Window opening configuration illustrative only, to be subject to detailed design.
2. Cladding panel colours shown illustrative, final colours to be to L.A. Planning Authority approved.

PLANNING APPLICATION ISSUE

Ref: Date: Description: By: Revisions:

Client:			
Ayscoughfee Hall School			
Project:			
Proposed Extension to Ayscoughfee Hall School Welland Hall, London Road, Spalding PE11 2TE			
Drg Title:			
Annex Elevations as Proposed			



Date:	Contract No:	Drg No:	Rev:
16.06.2016	A1116	013	B
Scale:		Drawn By:	Checked:
As indicated @ A1		LS	AJO