



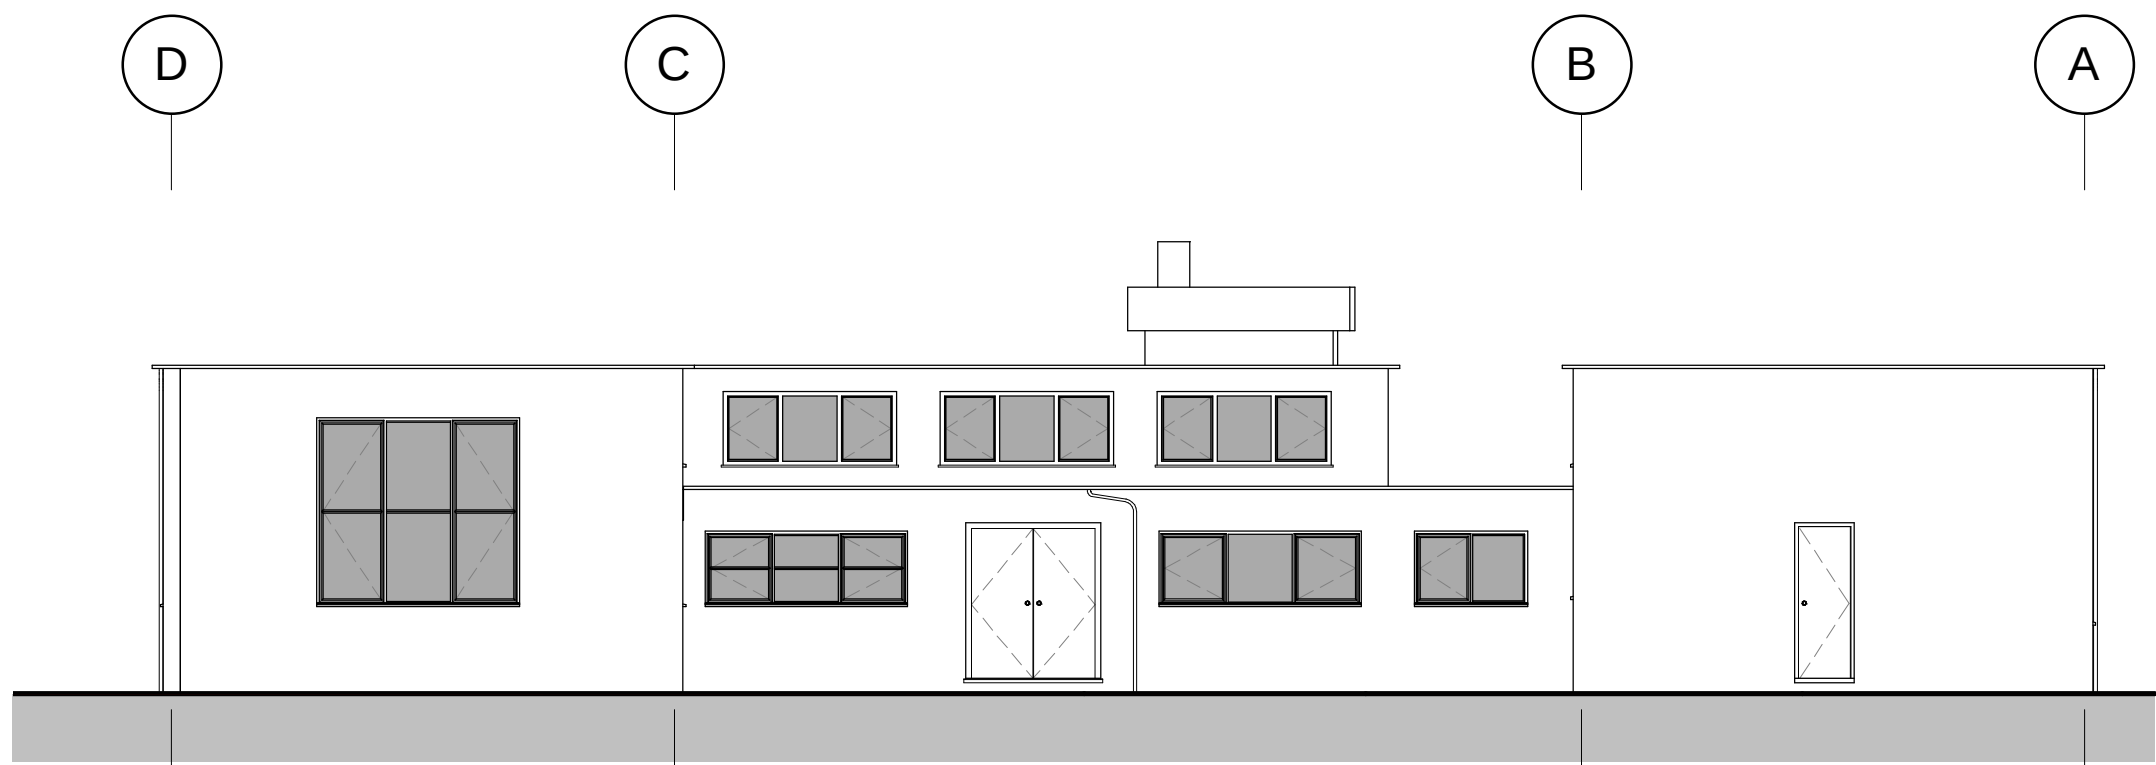


North-East Elevation

1 : 100

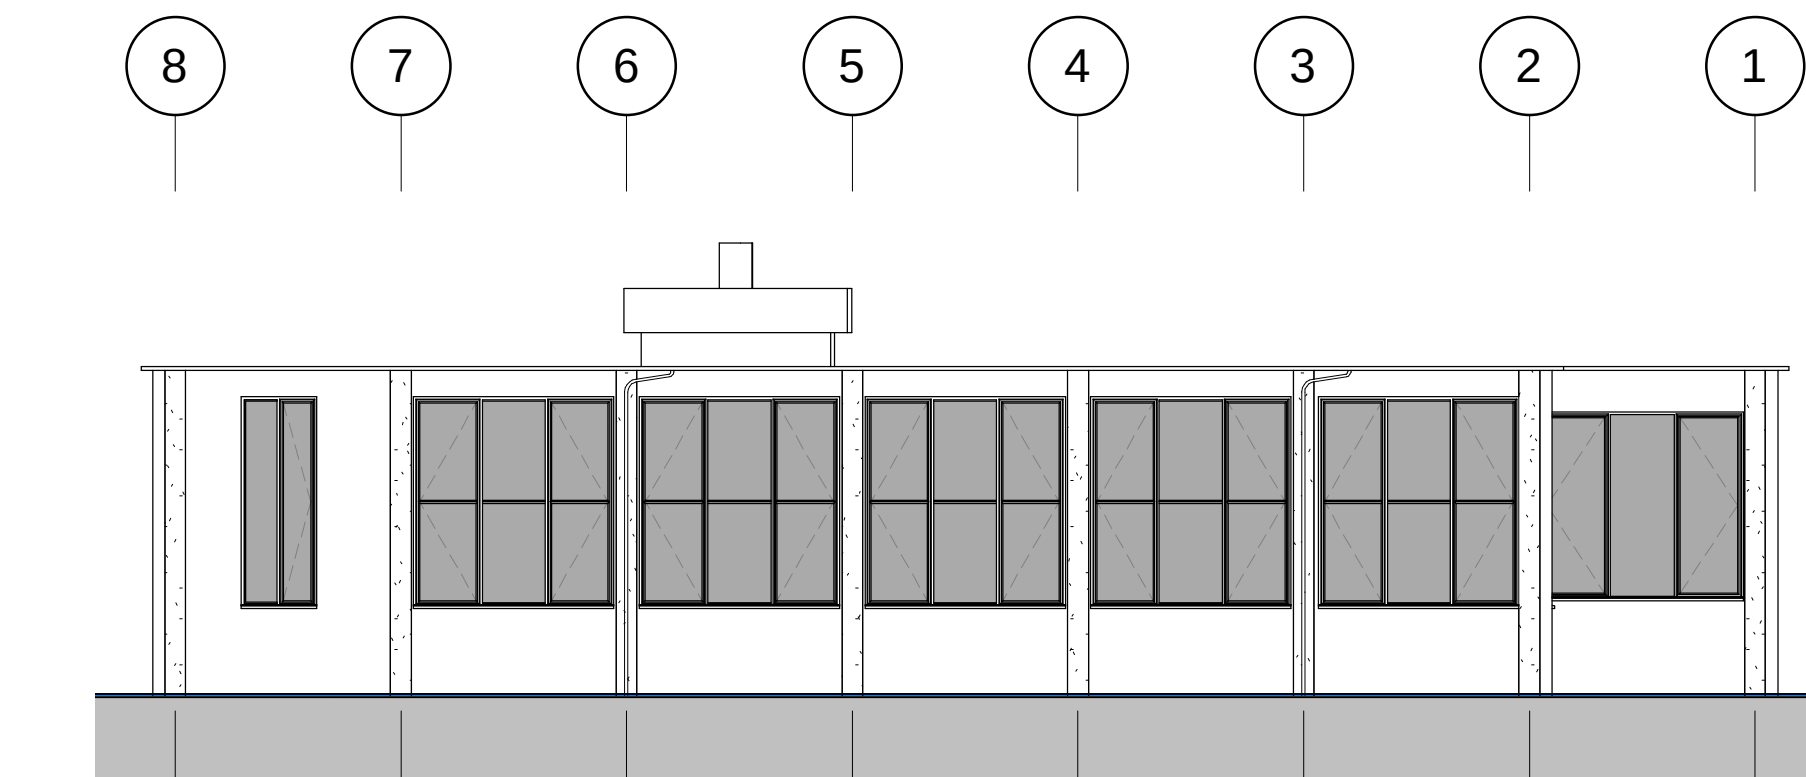


South-East Elevation

1 : 100

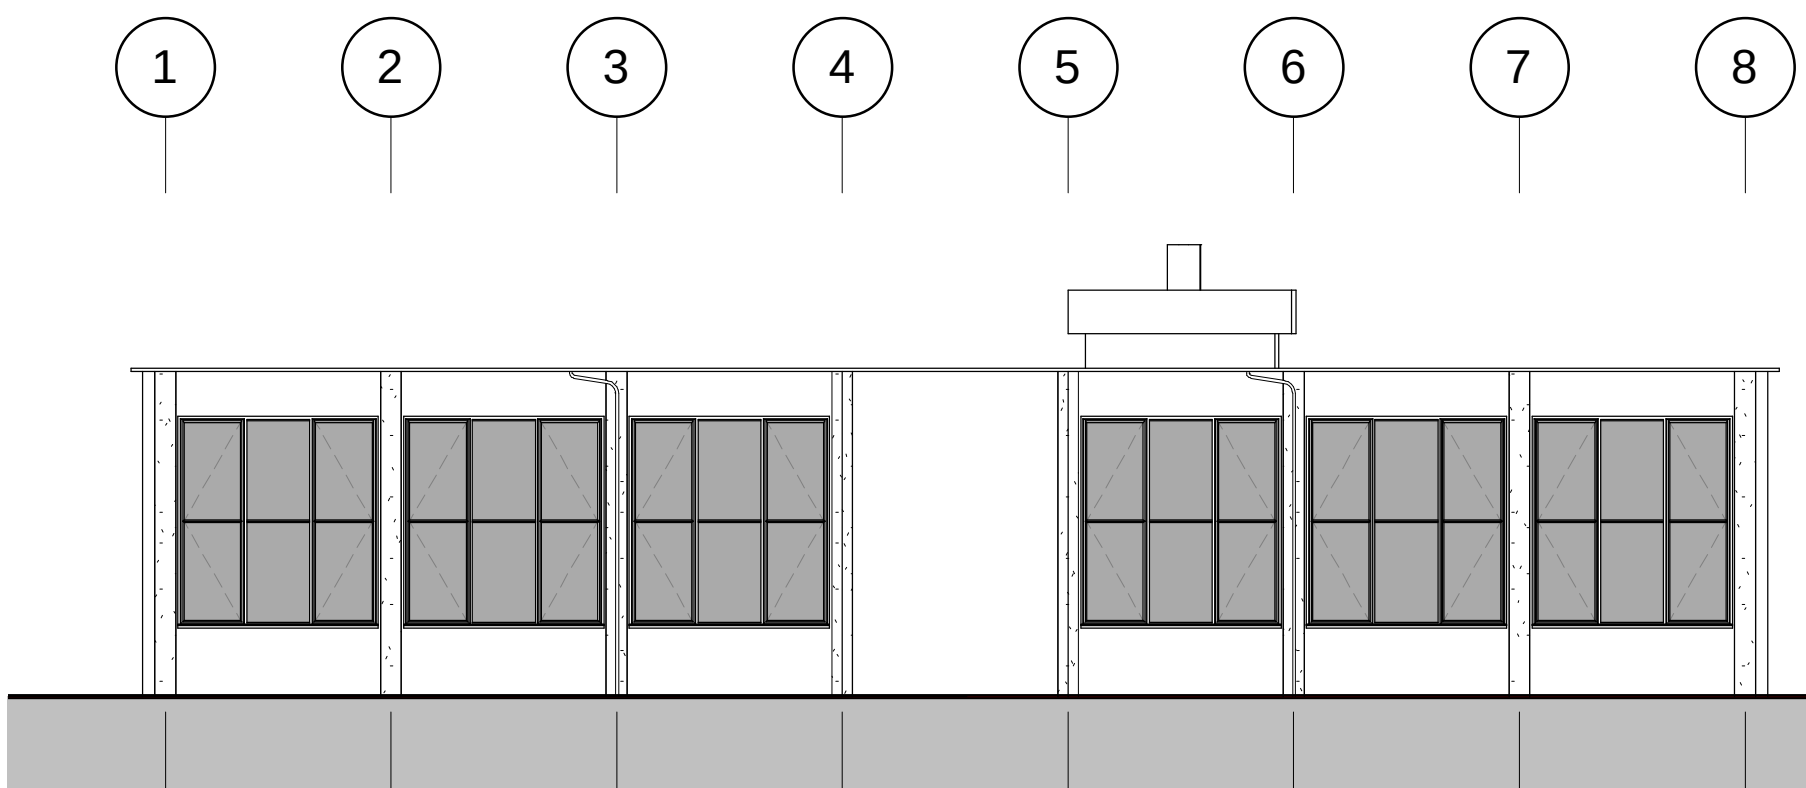


North-West Elevation

1 : 100

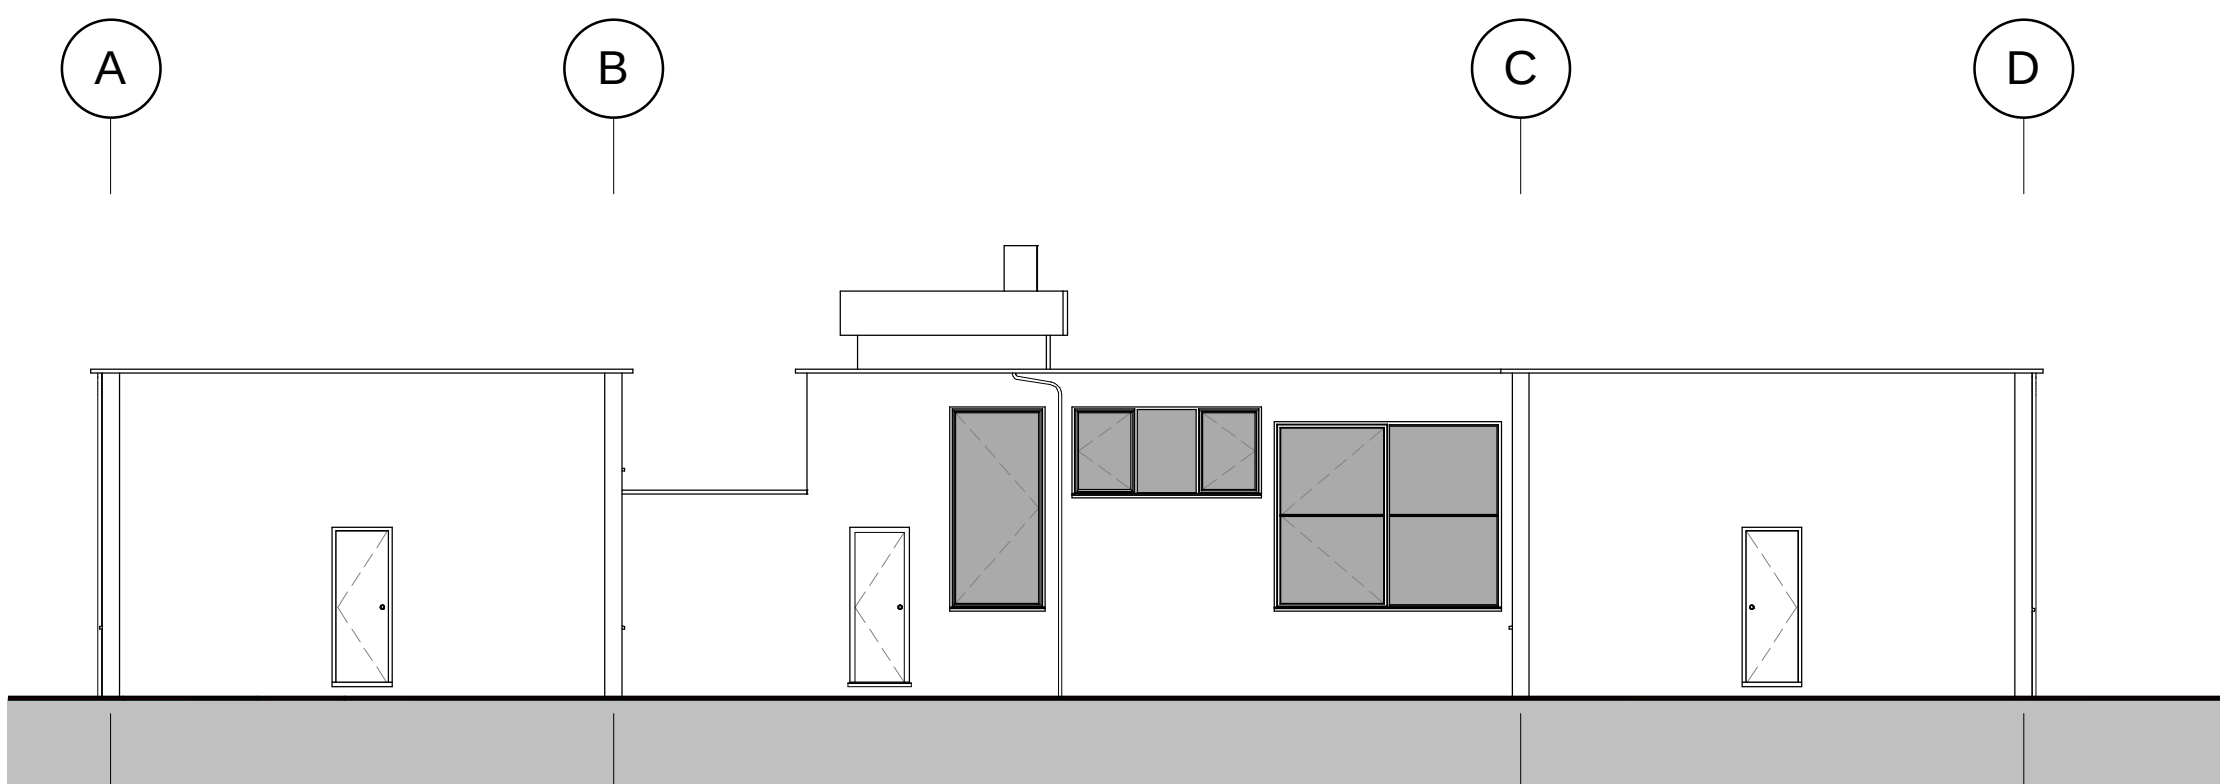


West-South Elevation

1 : 100

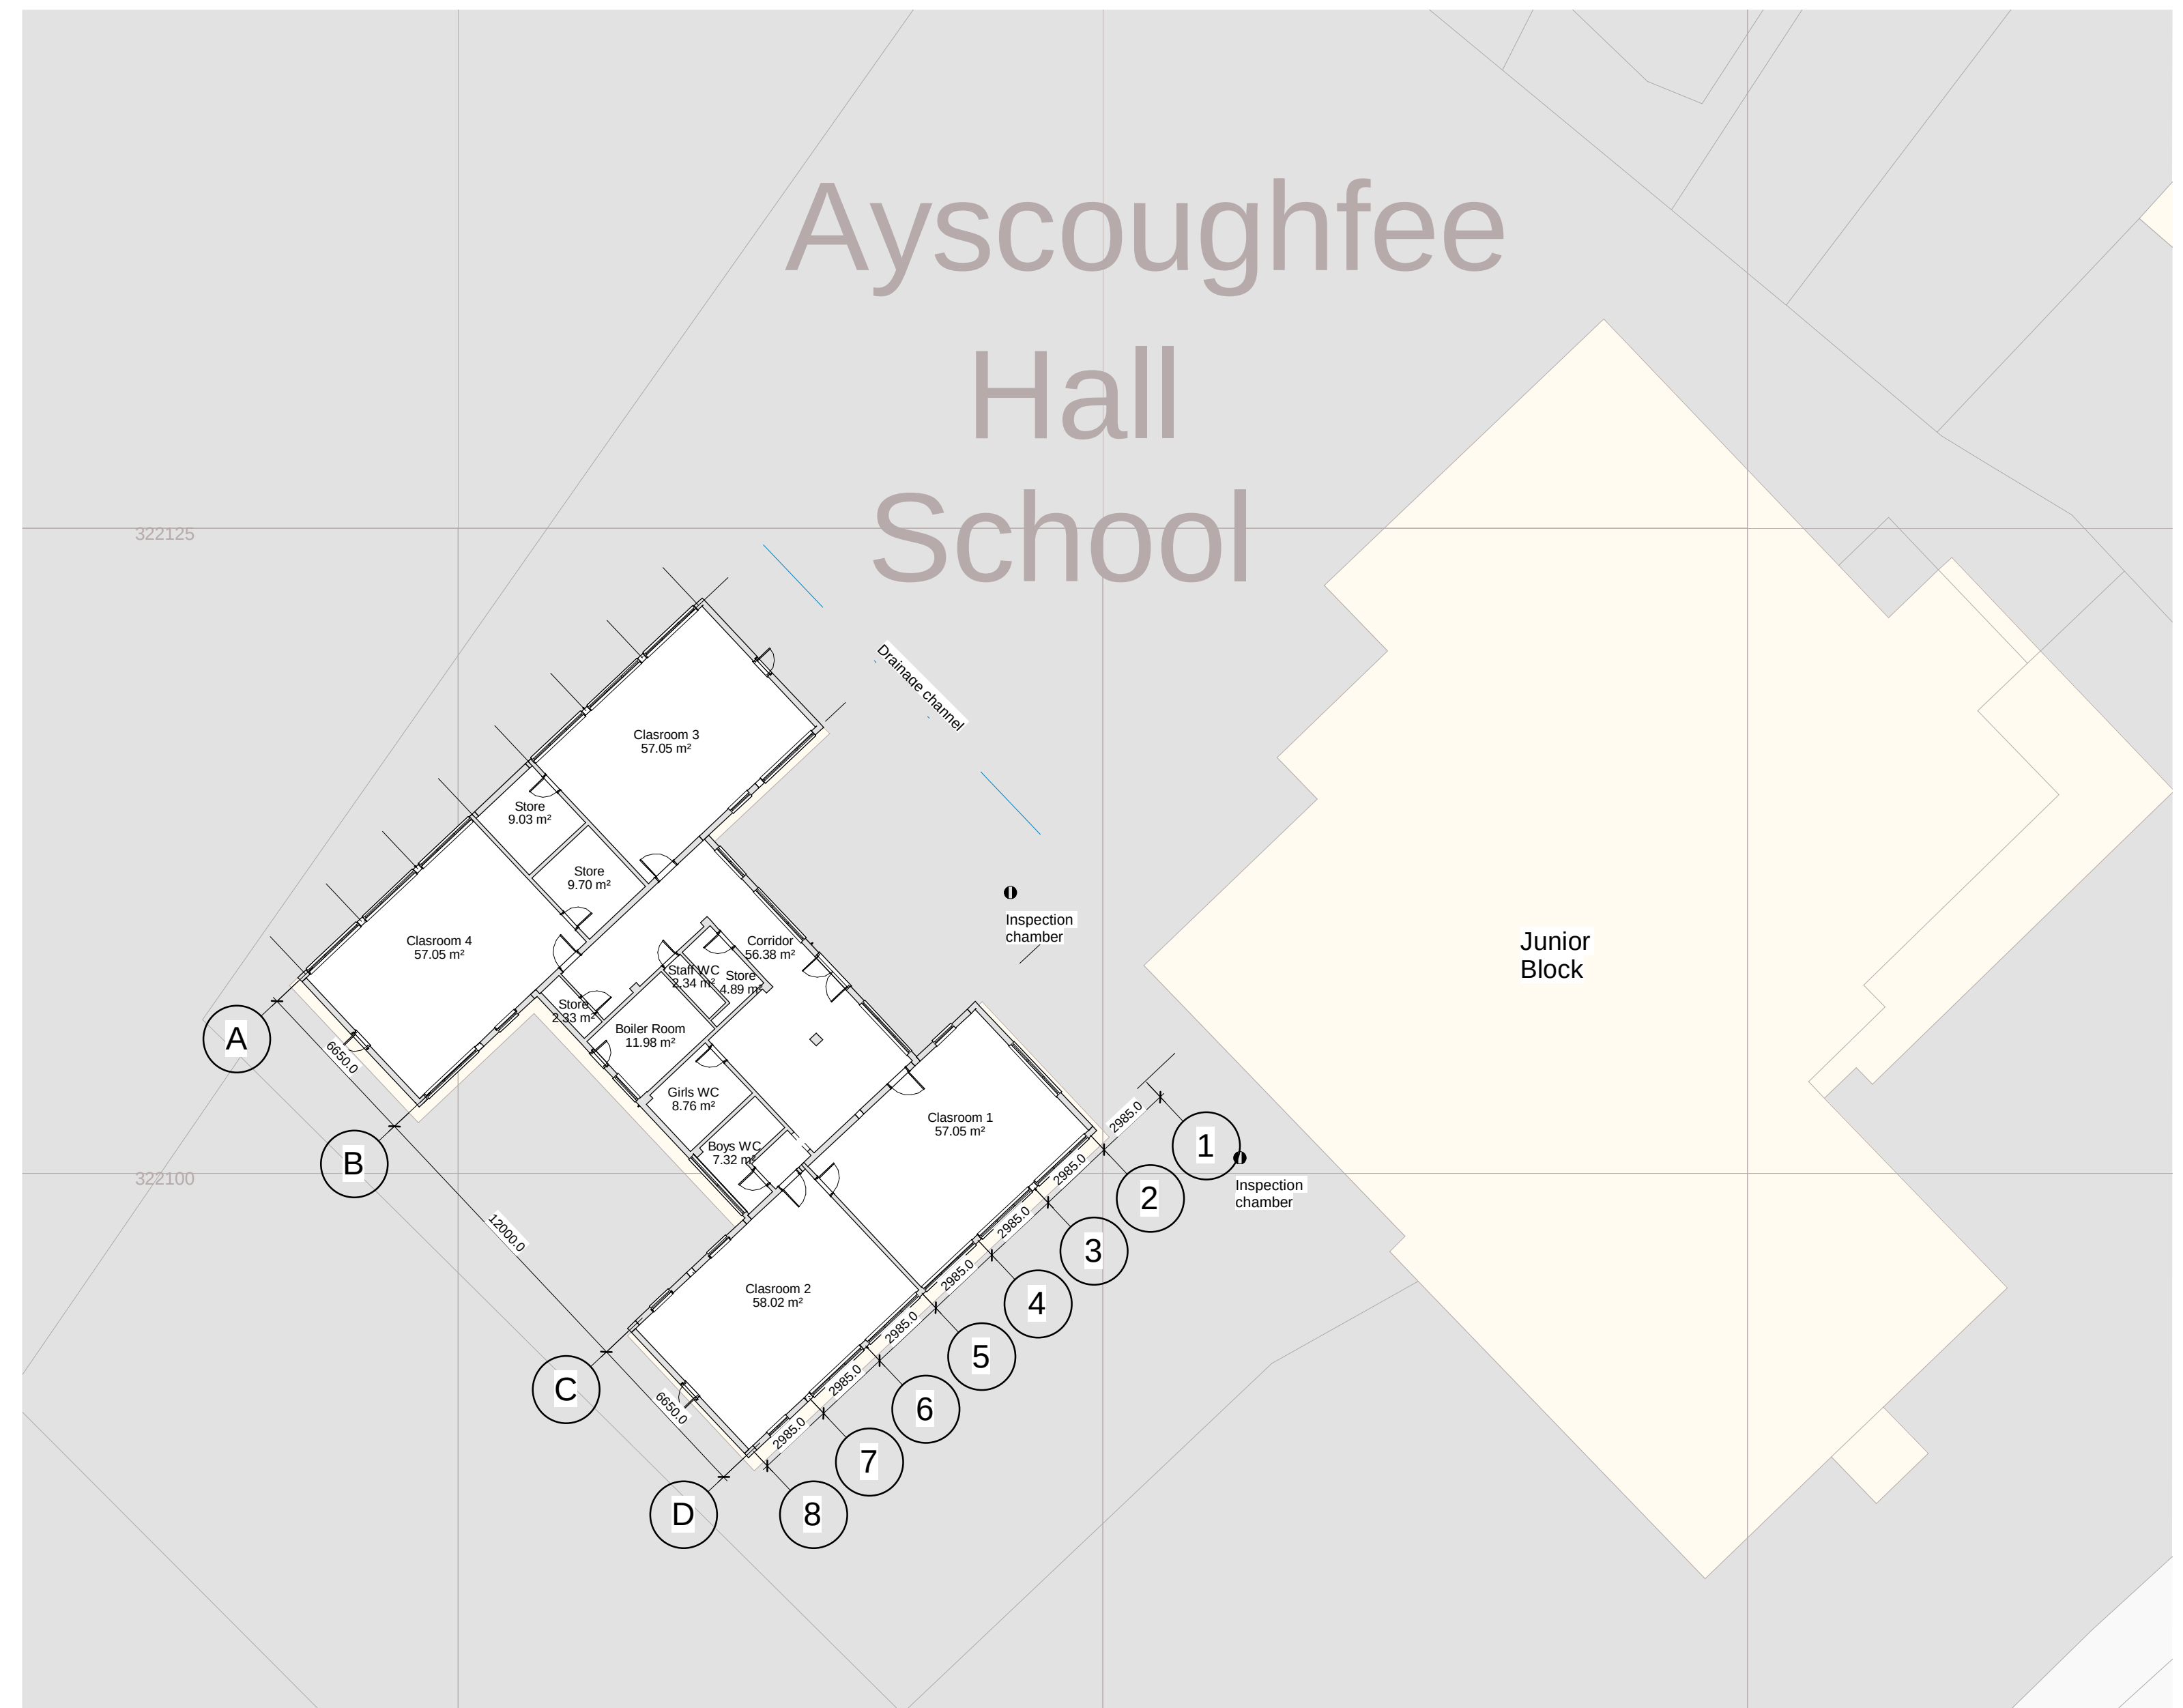


01 - Ground Floor Plan

1 : 200

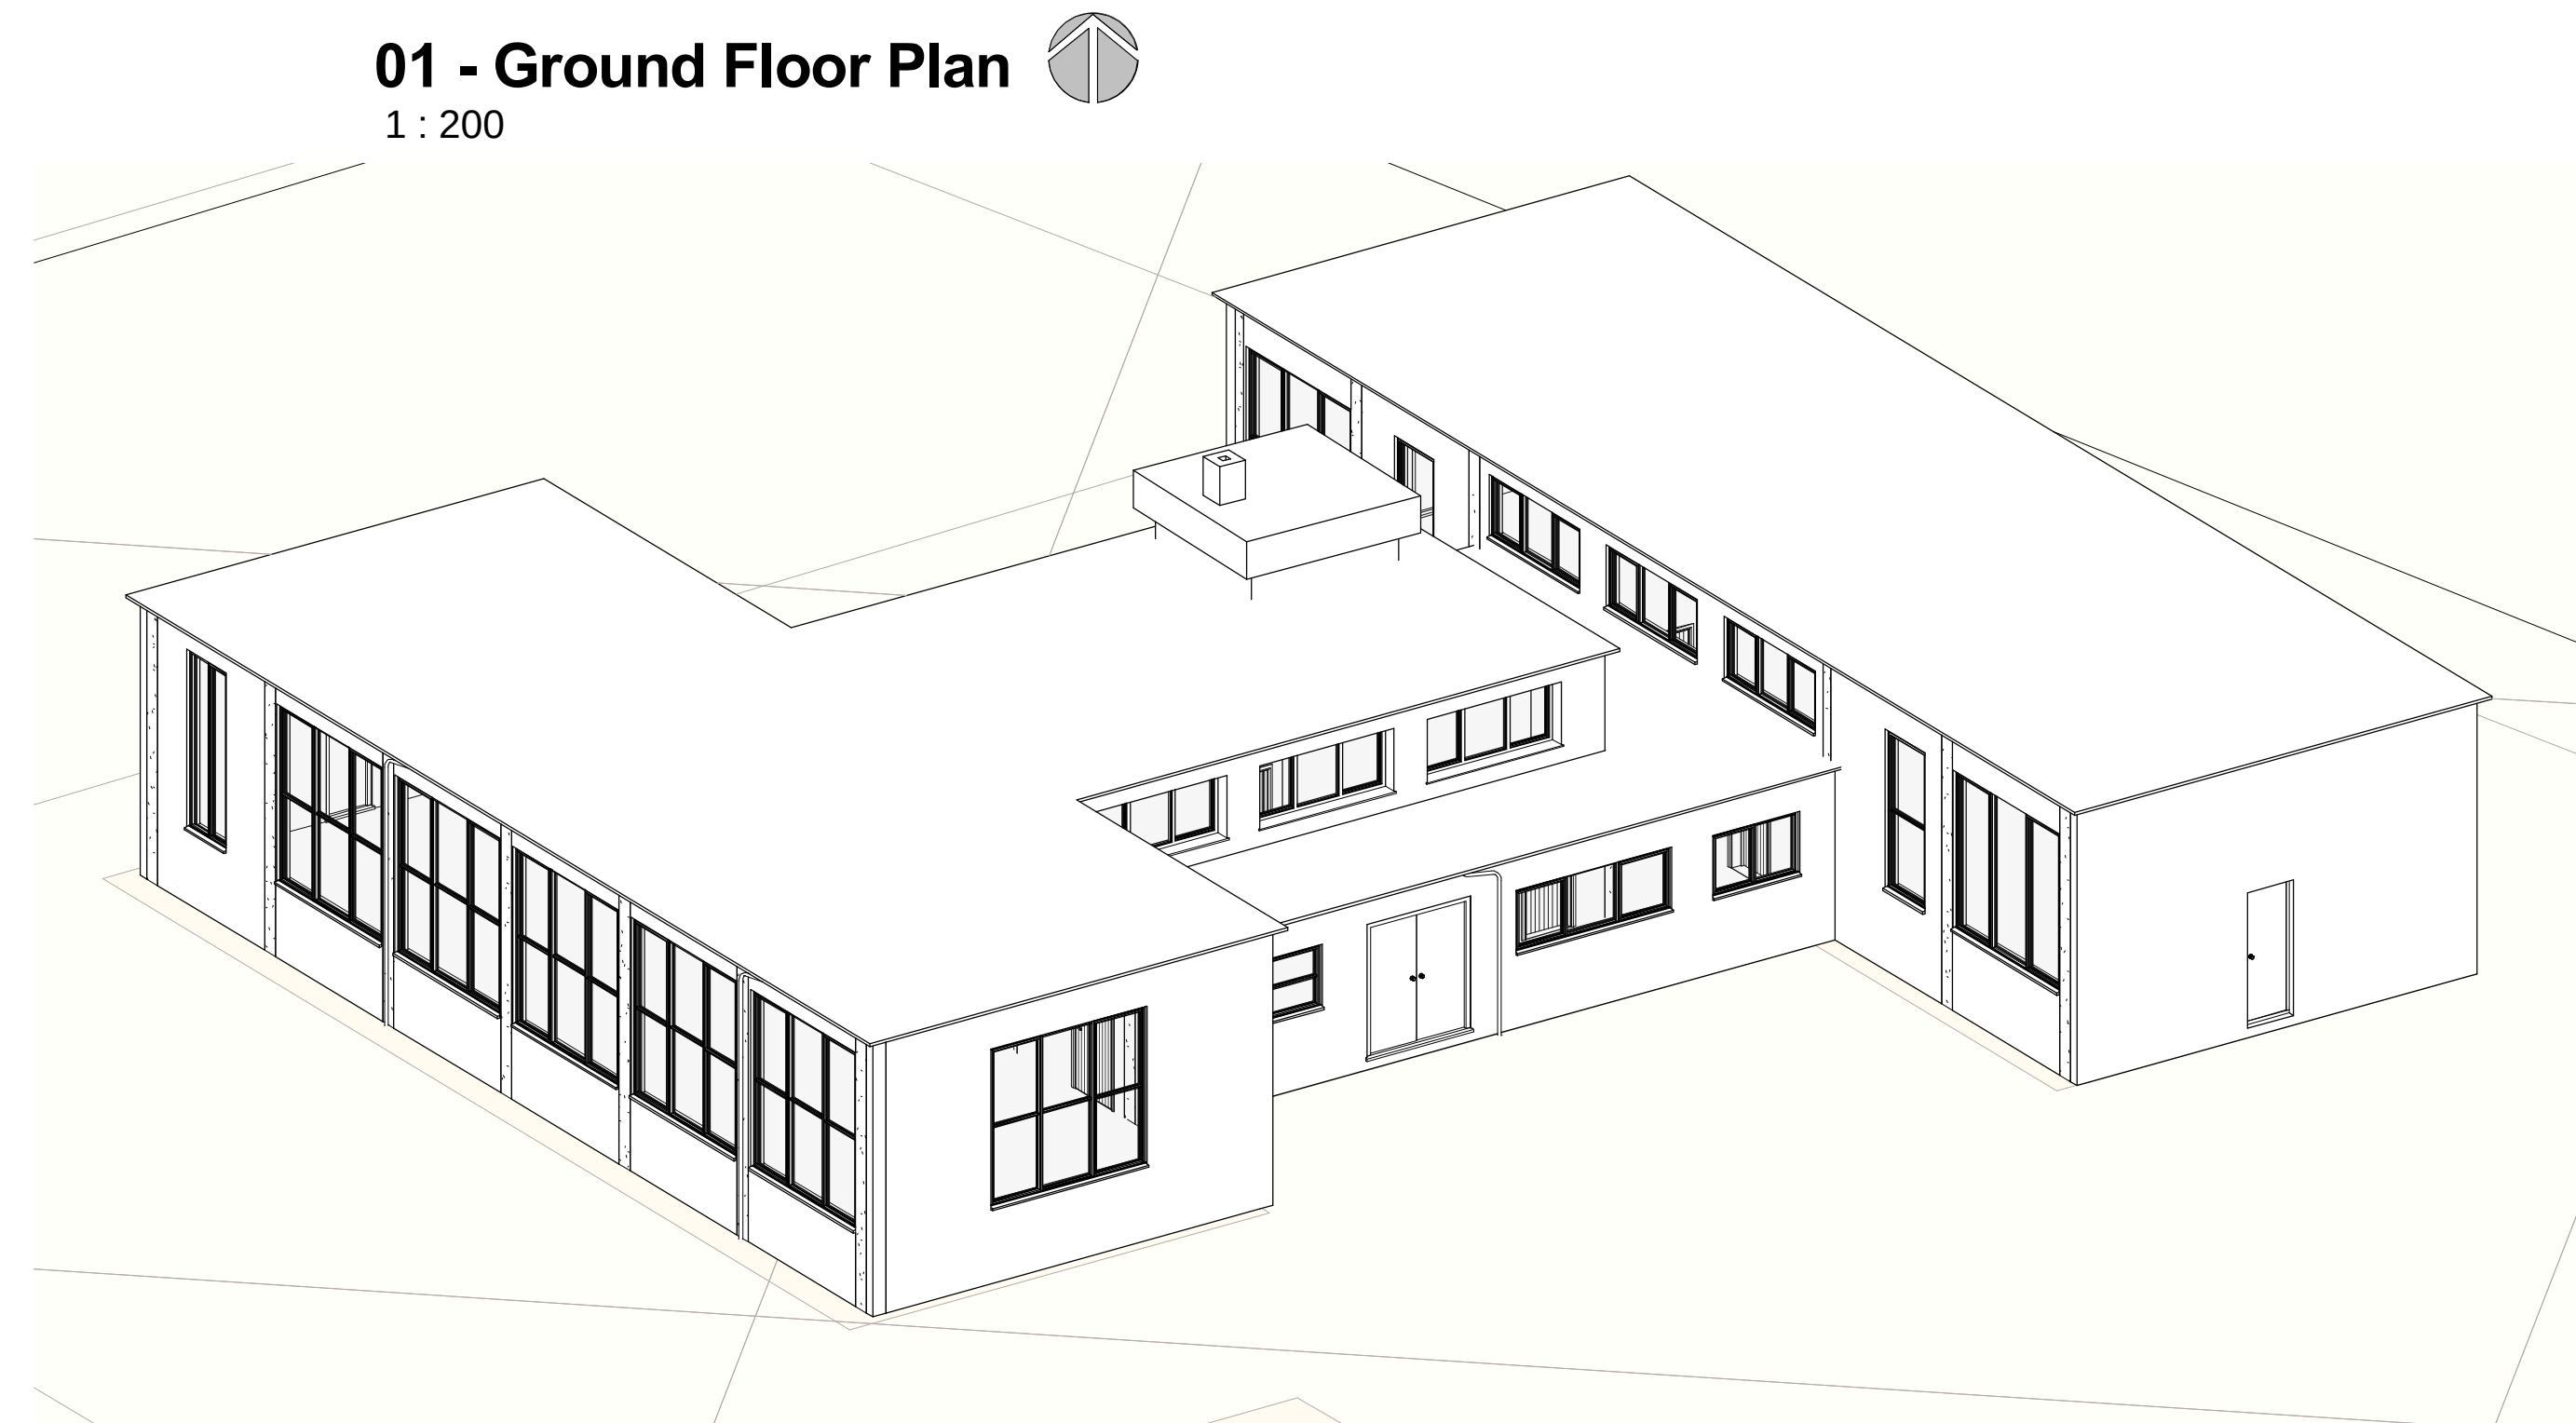

Perspective View - NTS

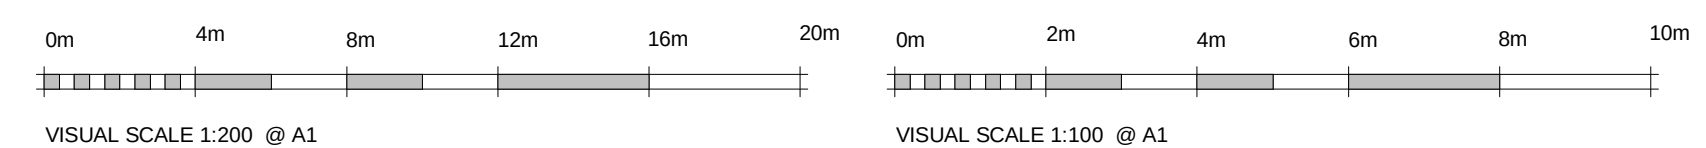

GENERAL ISSUE

Client:
Ayscoughfee Hall School

Project:
Proposed Extension to
Ayscoughfee Hall School
Welland Hall, London Road,
Spalding PE11 2TE

Drg Title:
Existing Plan &
Elevations

O&L
Suite 4 & 5
Market Chambers
12 Market Place
Spalding
Lincolnshire
PE11 1SL
design@o-ltd.co.uk
Tel: 01775 761196

Date 16.06.2016	Contract No A1116	Drg No 02
--------------------	----------------------	--------------